



NOTES:  
Dimensions to be checked on site before commencing work. Any discrepancies shall be reported to the architect immediately.  
Do not scale from these drawings except for planning purposes. Use figured dimensions only.  
Where applicable this drawing is to be read in conjunction with other consultants' drawings.



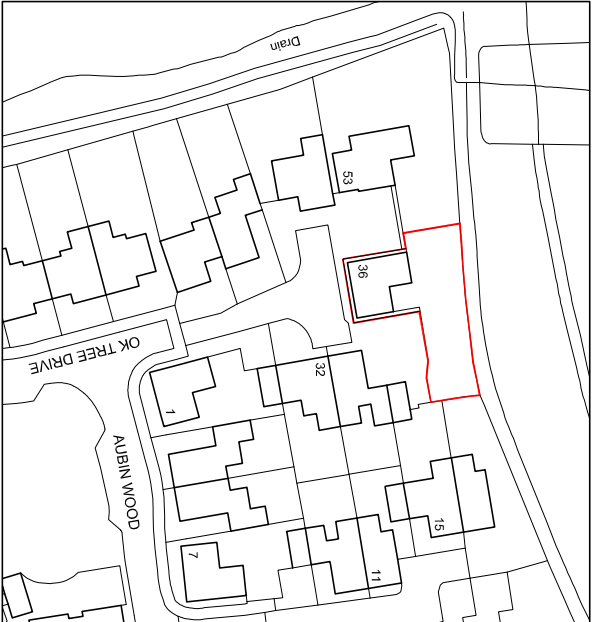


Ordnance Survey, (c) Crown Copyright 2017.  
All rights reserved. Licence number 100022432

Location plan  
scale 1:1250

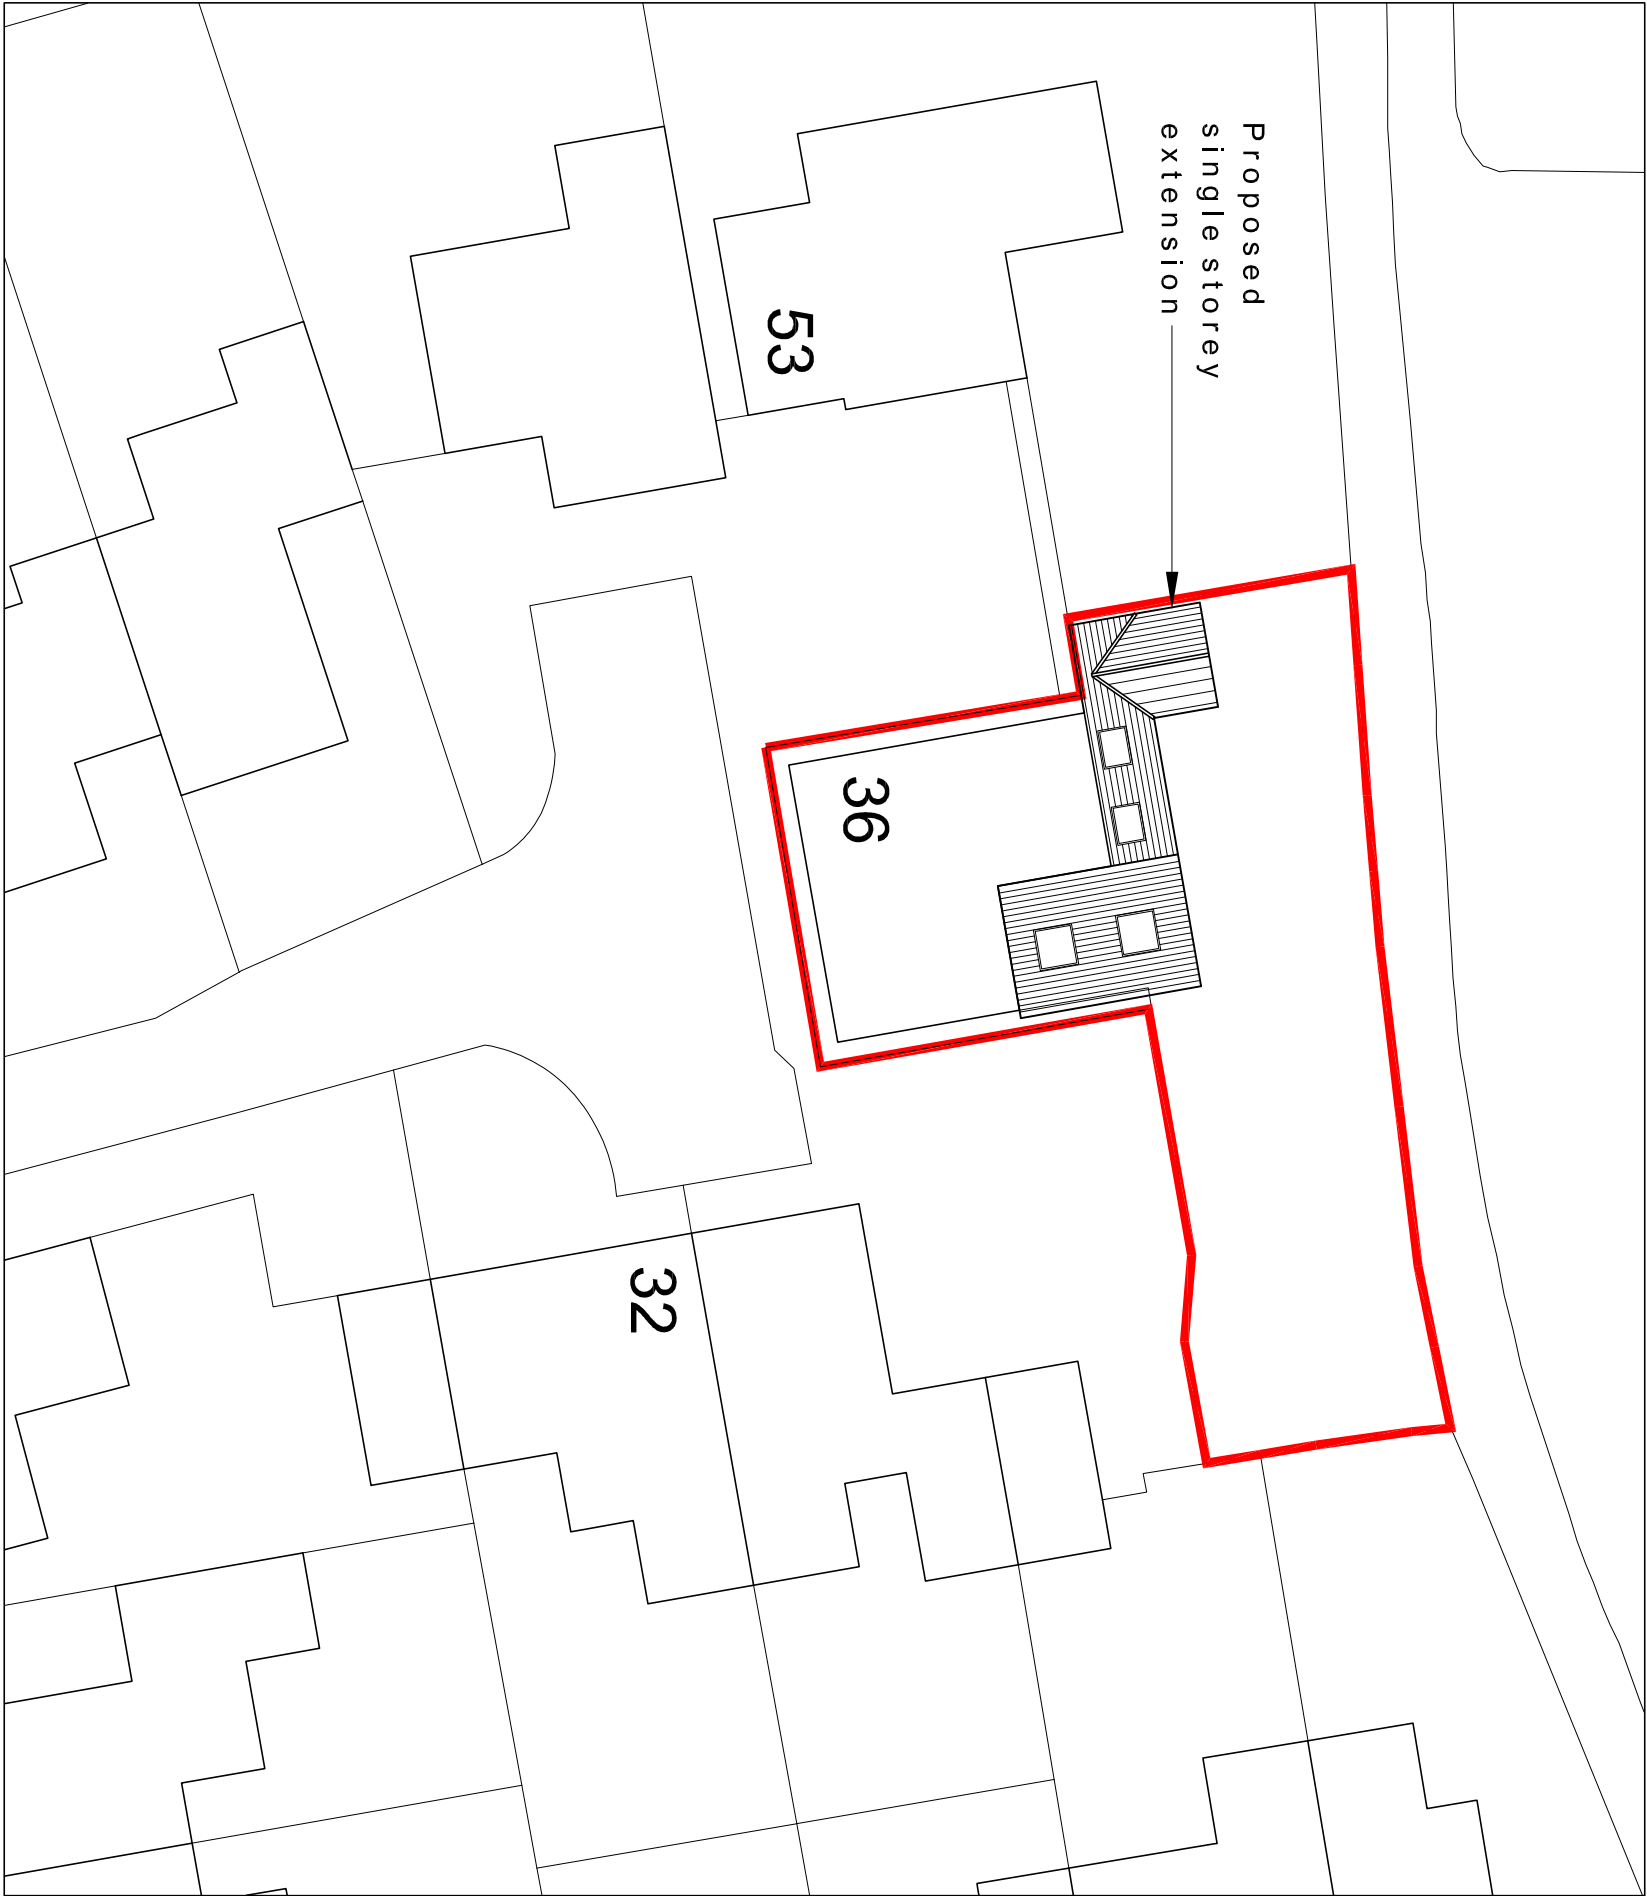

Proposed site plan scale 1:250

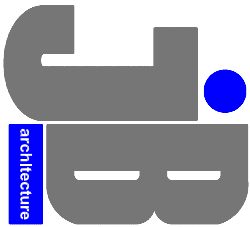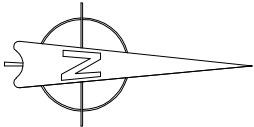 

**JIMMY BESSANT ARCHITECTURE**  
TEL: 01243 373620 M: 07769904282  
E: jimmy@jb-architecture.co.uk  
Web: www.jb-architecture.co.uk

For  
**MR & MRS CARR**  
Project  
**PROPOSED REAR EXTENSION  
AT 36 OAK TREE DRIVE  
EMSWORTH  
PO10 7UJ**  
Title  
**SITE & LOCATION PLAN**

| Date       | Drawn          | Scale         | Checked |
|------------|----------------|---------------|---------|
| NOV 2017   | JB             | As shown @ A3 | -       |
| Job Number | Drawing Number | Revision      |         |
| PL15717    | 40             | B             |         |