


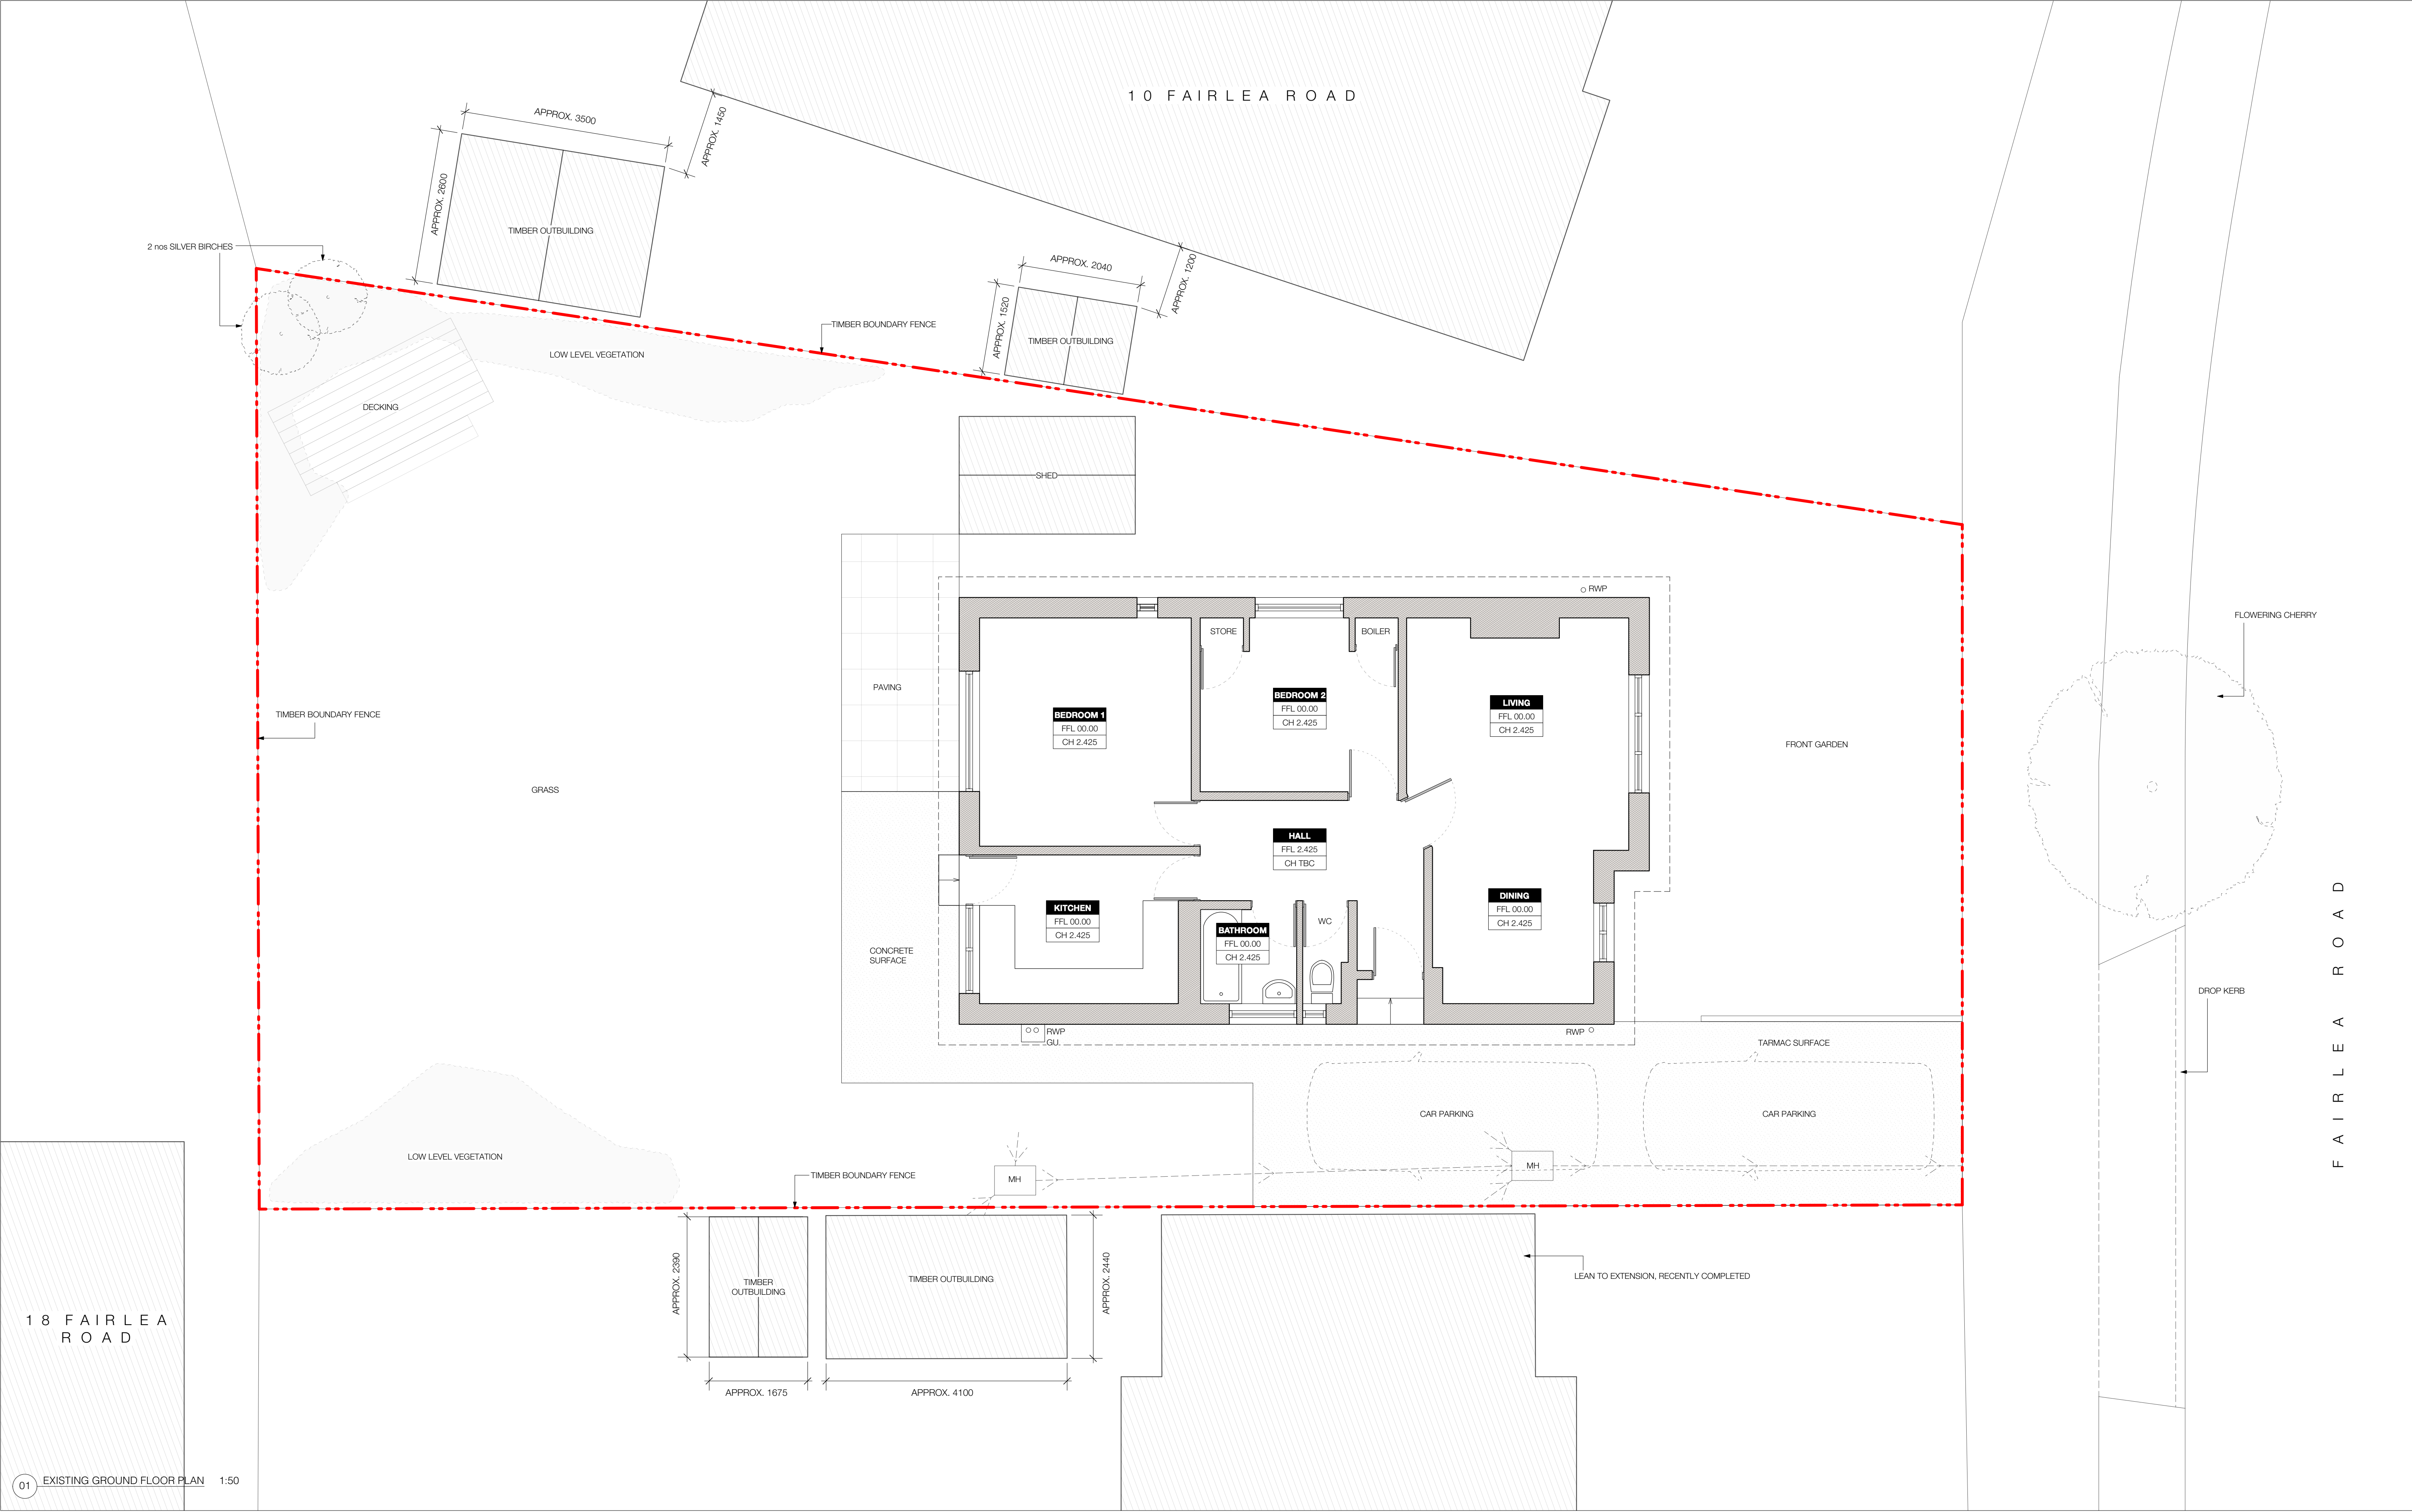

01 EXISTING GROUND FLOOR PLAN 1:50

REVISION			
A	18.01.26	ISSUED FOR PLANNING	OC PC

GENERAL NOTES


DO NOT SCALE FROM DRAWINGS.

ERRORS TO BE REPORTED IMMEDIATELY TO THE ARCHITECT.

TO BE READ IN CONJUNCTION WITH ALL RELEVANT ARCHITECTS' SERVICES AND STRUCTURAL ENGINEERS' DRAWINGS.

ALL EXISTING SITE, TREE AND BUILDING INFORMATION HAS BEEN COMPILED FROM DIFFERENT SOURCES.

ALL DIMENSIONS TO BE CHECKED ON SITE.

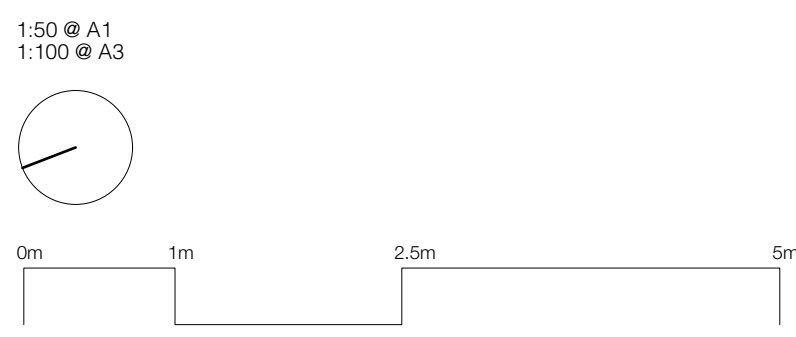

PCA

Suite 11
Talbot House
Staple Gardens
Winchester
Hampshire
SO2 8SR

T: 01962 807 077
M: 07637 786 320
W: www.paulcashinarchitects.co.uk

DRAWING TITLE	EXISTING GROUND FLOOR PLAN
DRAWING REF	1630-002
STATUS	INFORMATION
DRAWN	OC CHECKED PC

PROJECT TITLE	FAIRLEA
CLIENT	ROGER TYRELL
DATE OF ORIGIN	NOVEMBER 2016
PROJECT NO.	1630