





Proposed Front Elevation (South East)




Proposed Rear Elevation (North West)

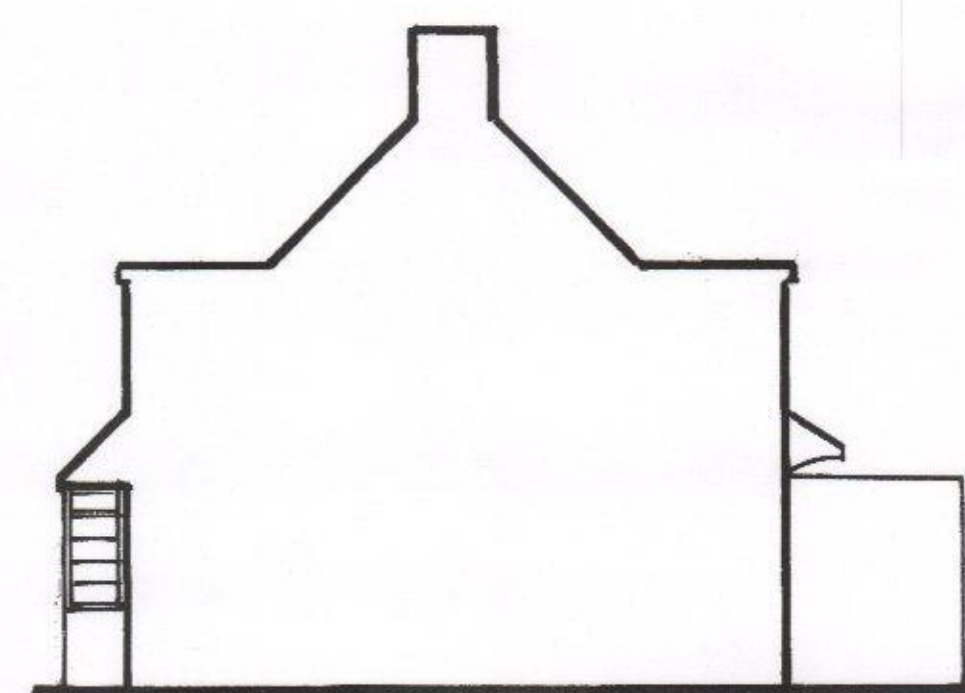


Proposed Side Elevation (North East)

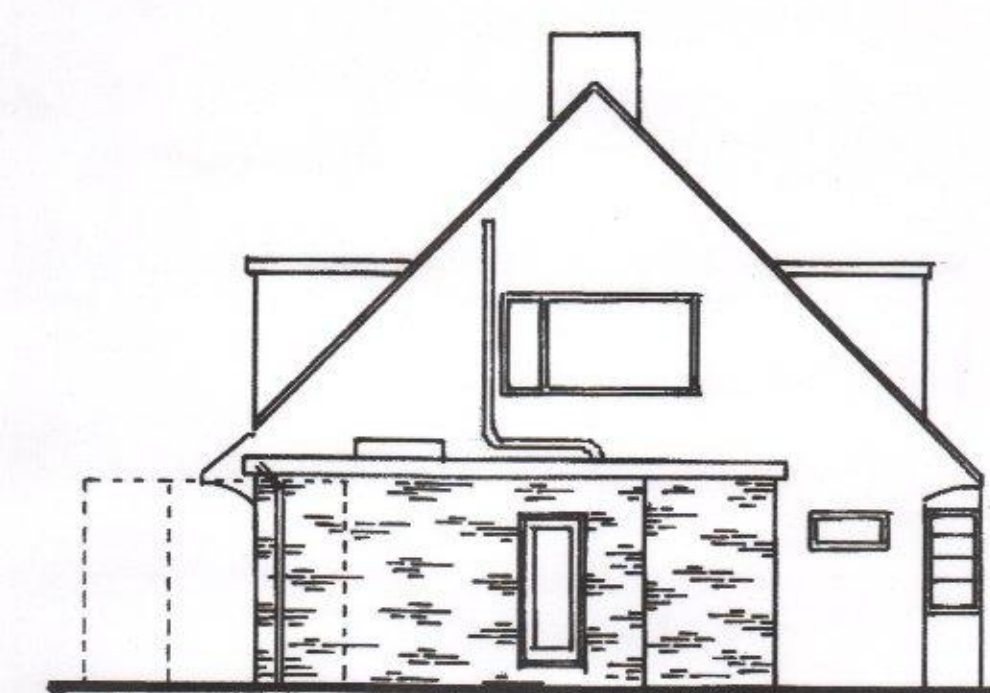

Proposed Side Elevation (South West)

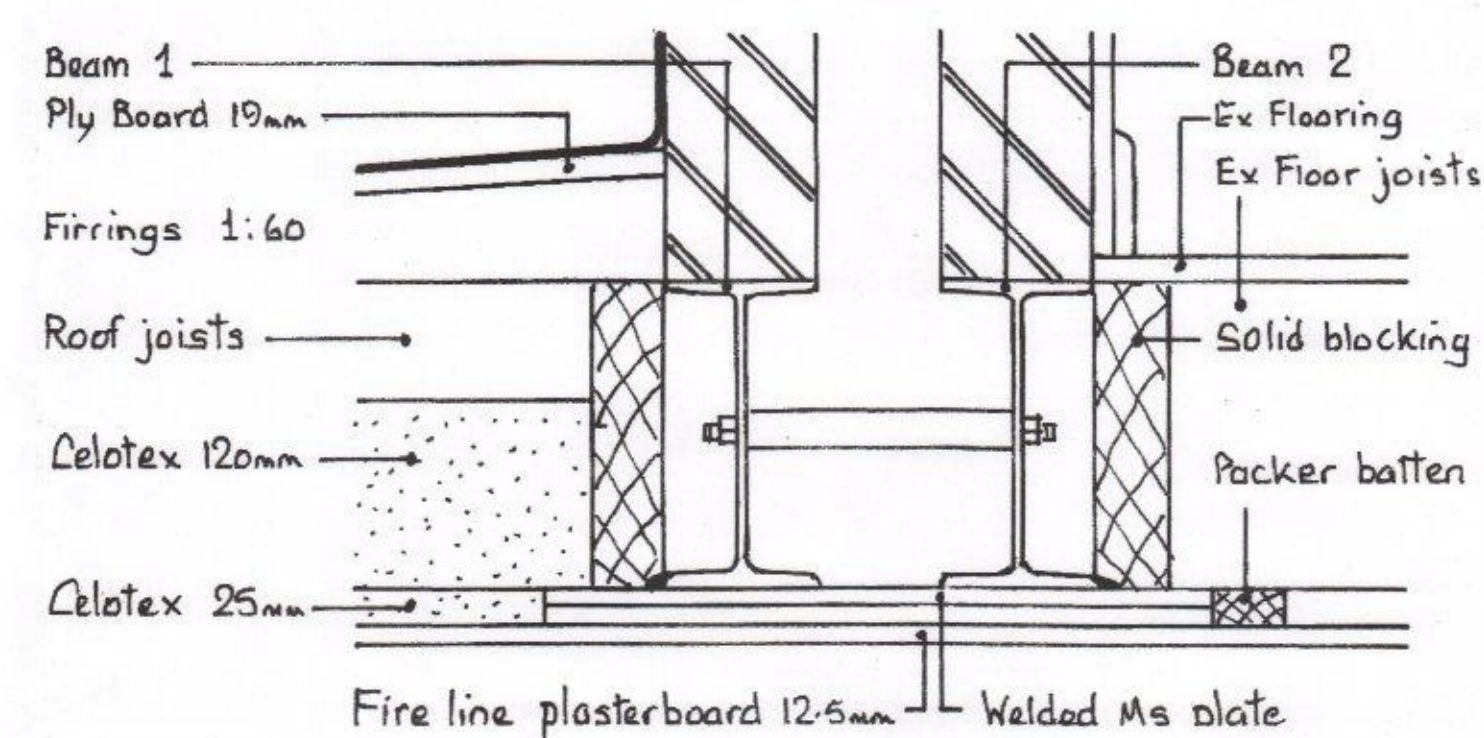


Detail 1 (1:5)

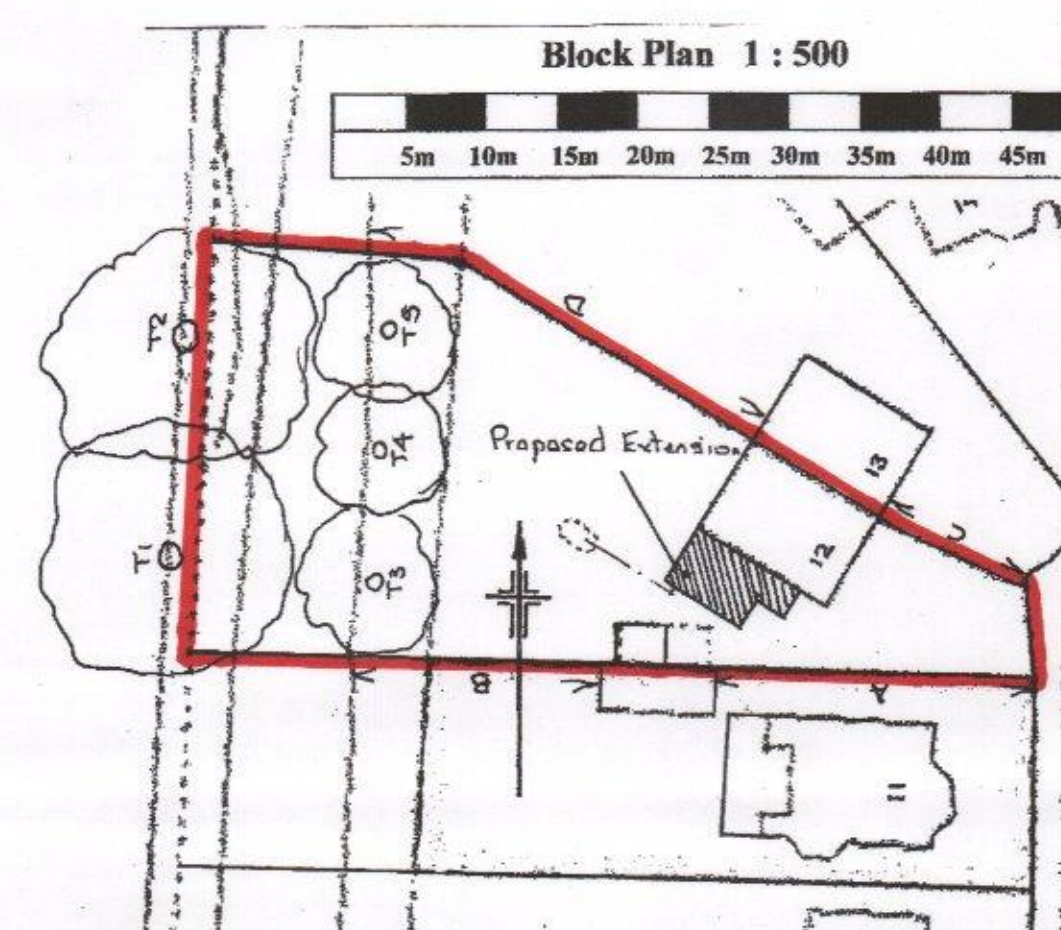


Block Plan 1:500 O S Licence No 100045286


- A = Hedging 1200mm high
 B = Panel fencing 1200mm high
 C = Hedging 900mm high
 D = Various shrubs 2000mm high
 T1, T2 = Mature oak trees
 T3, T4, T5 = Various small trees 5000mm high

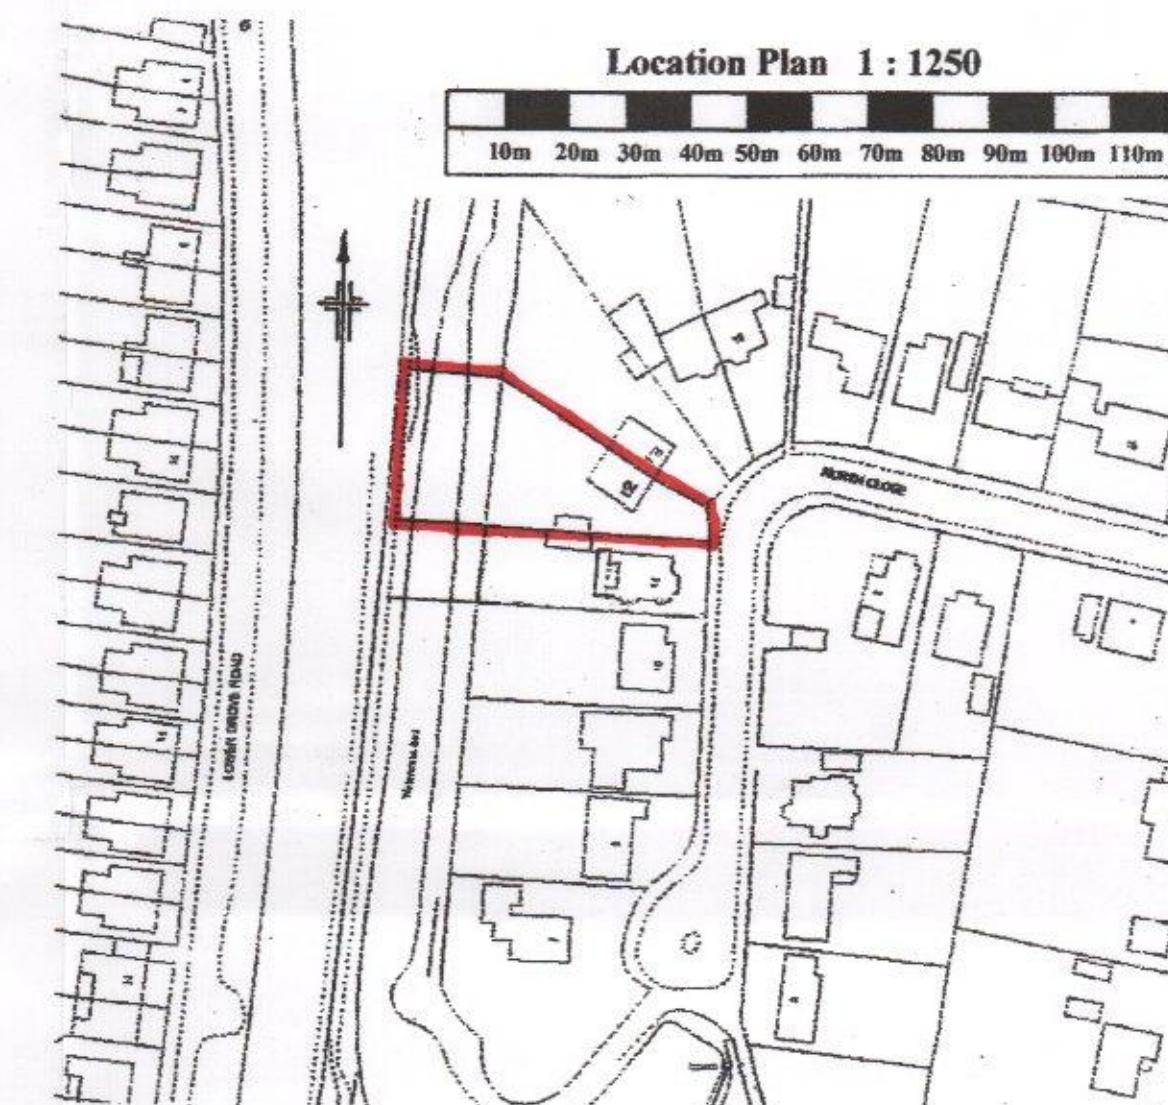


Location Plan 1:1250 O S Licence No 100045286

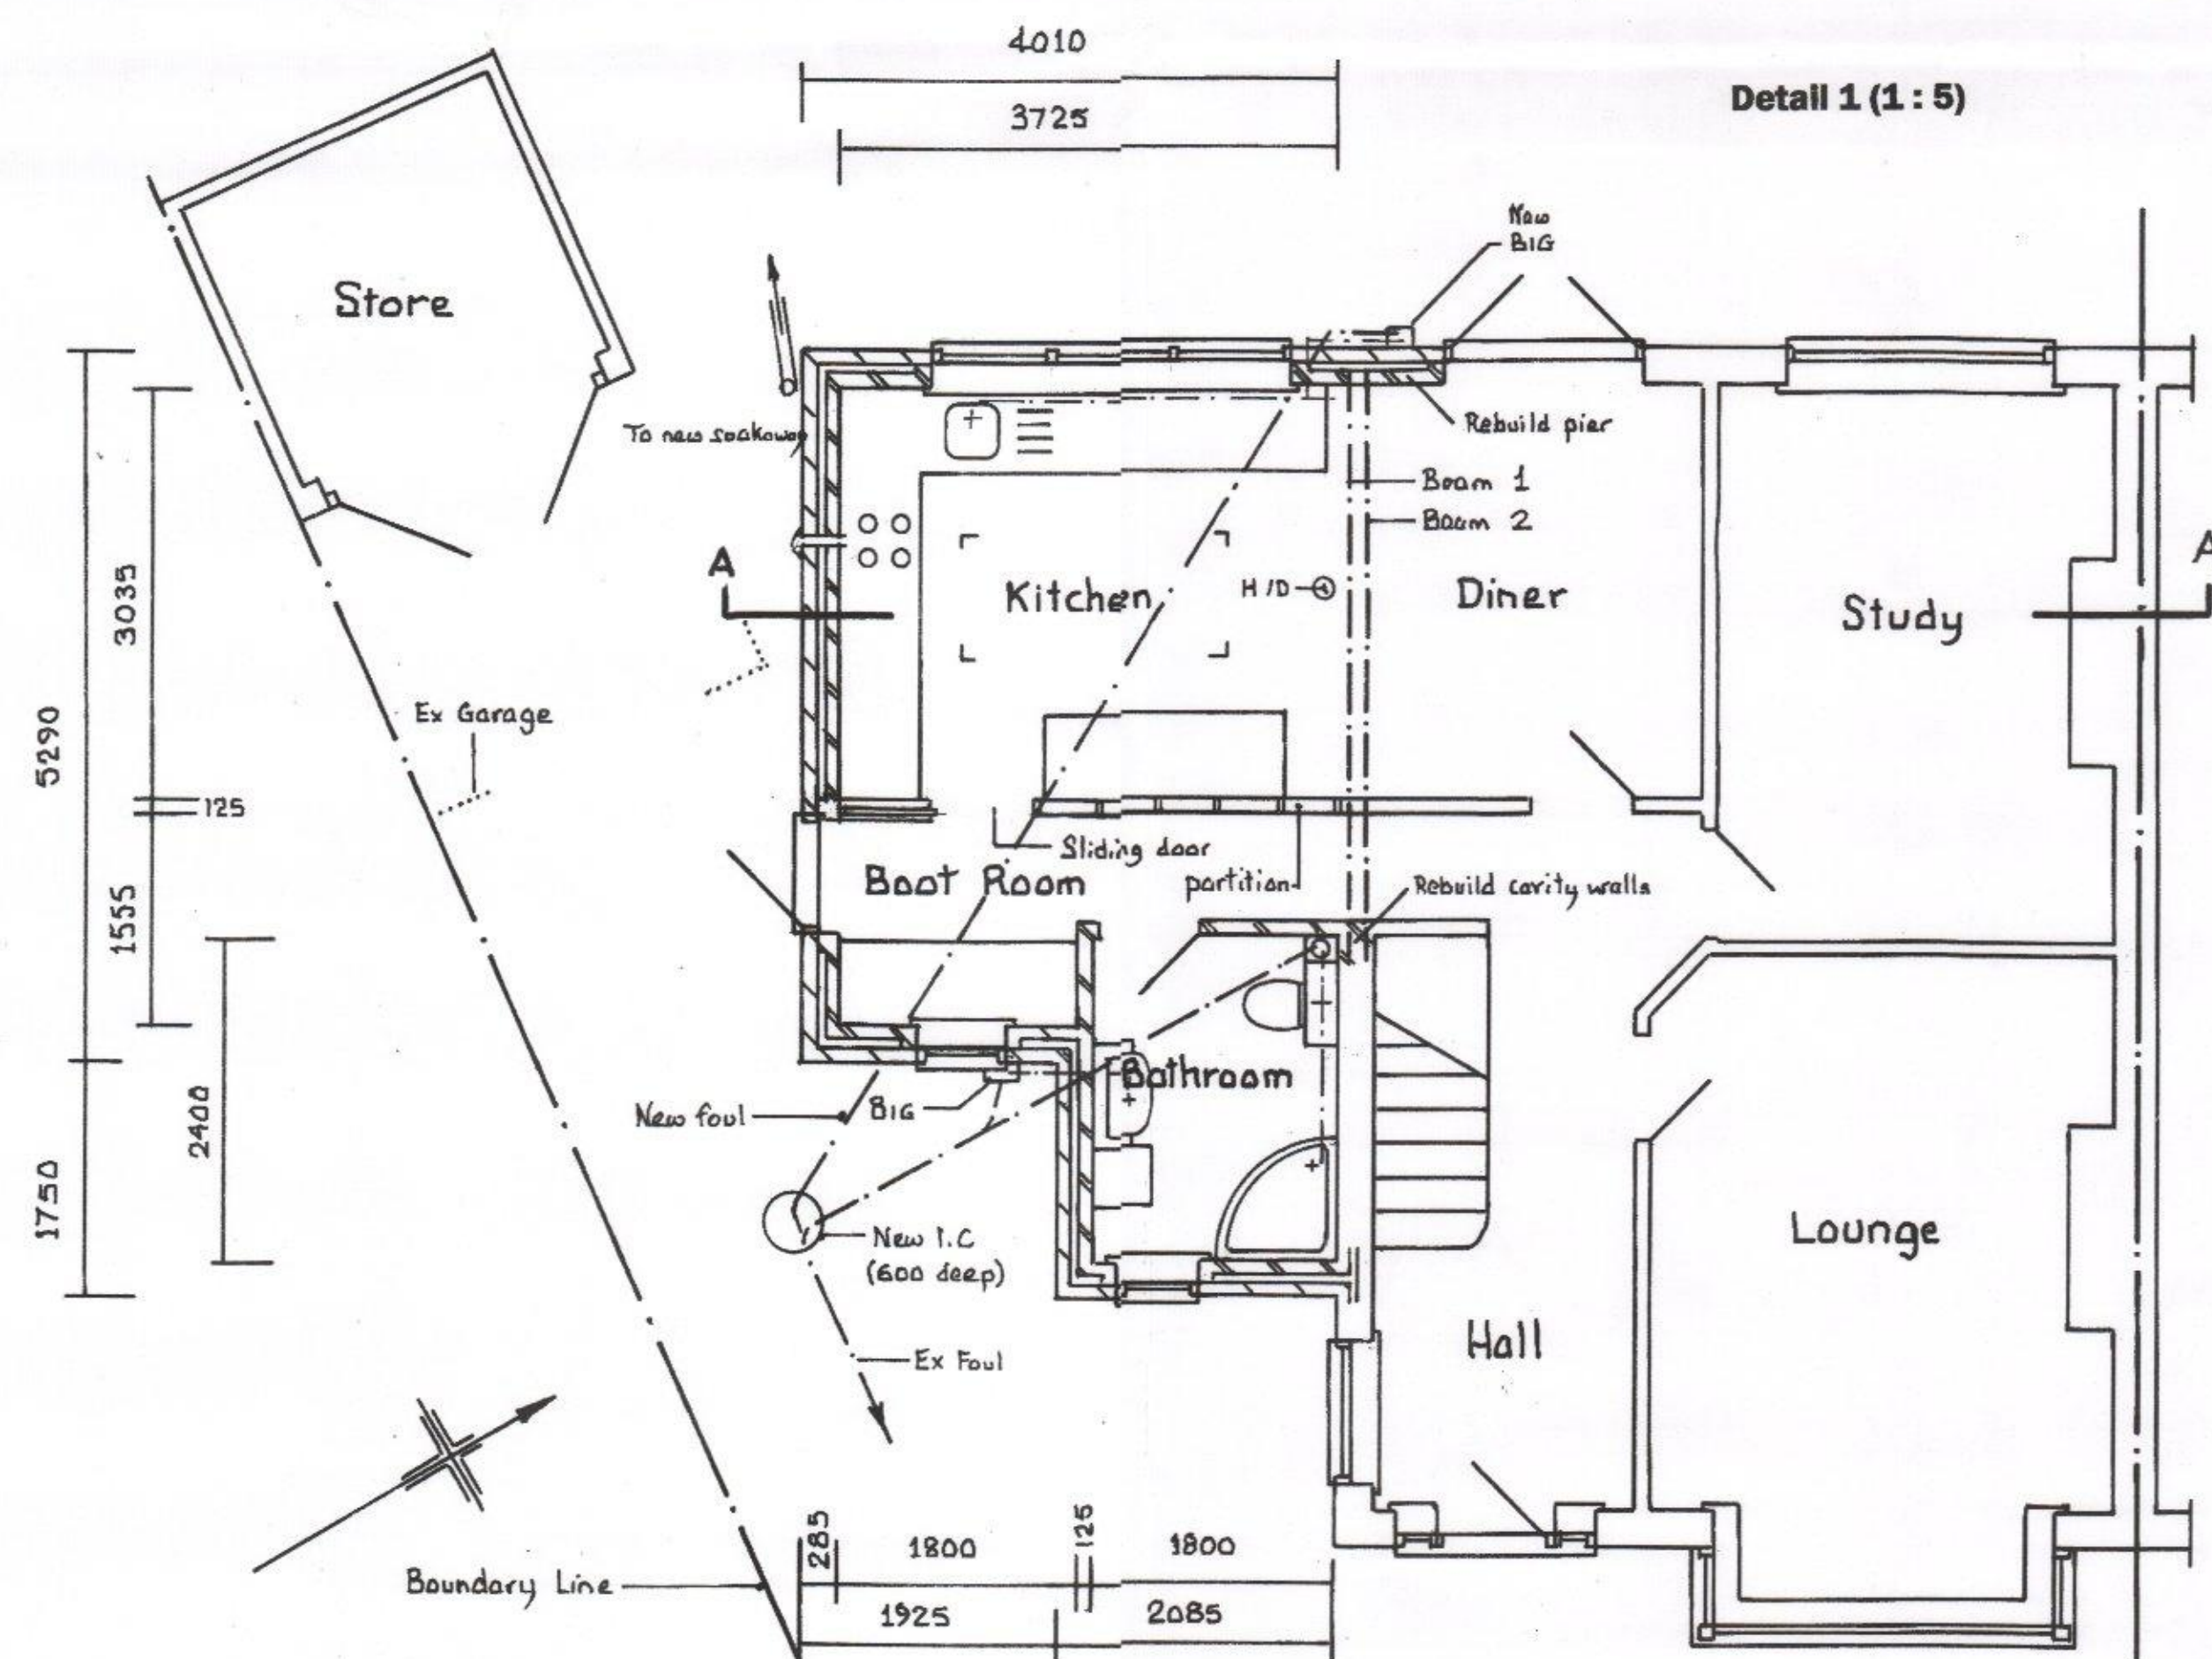

Proposed Ground Floor Plan

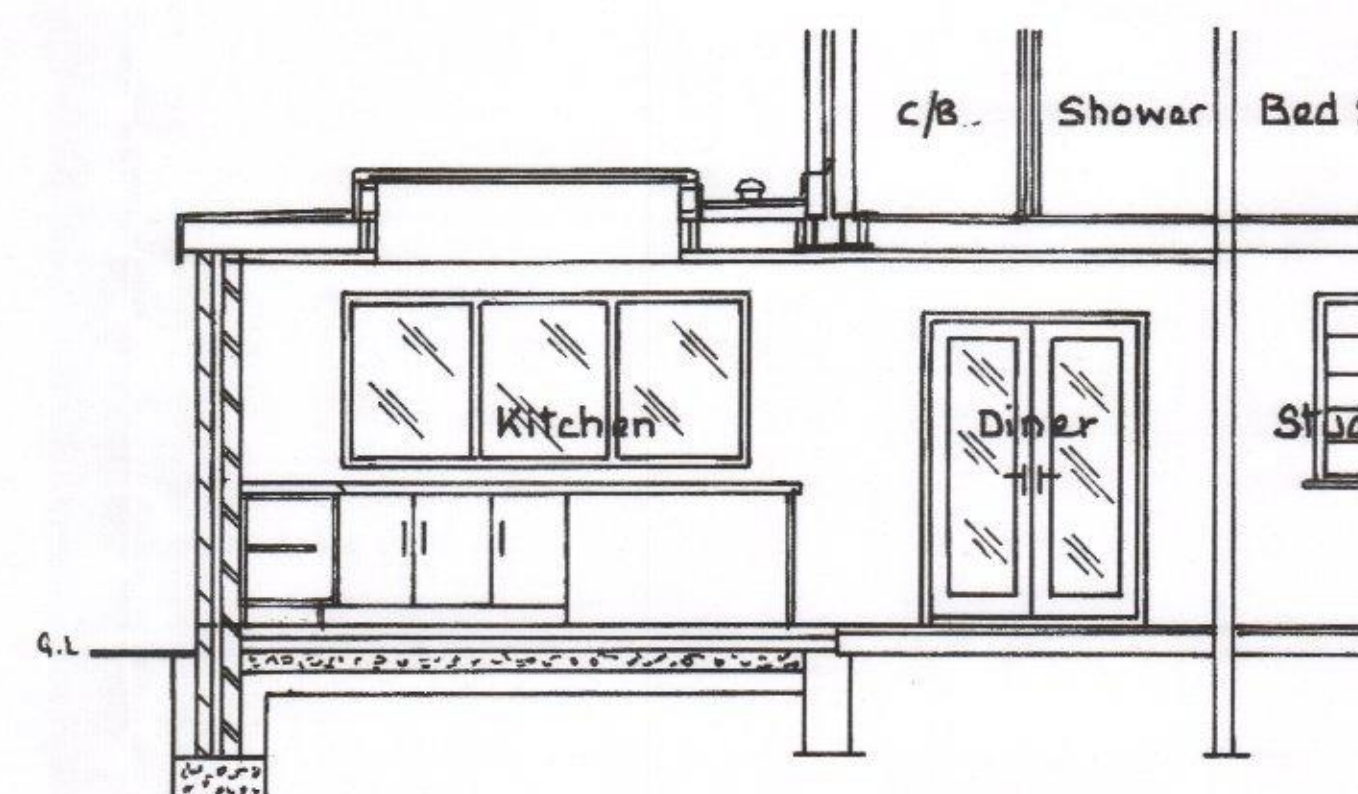

Section A - A

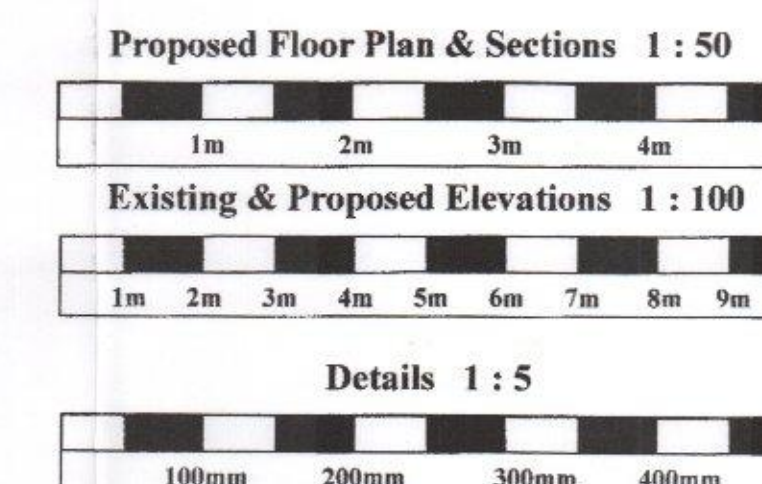

Scale Bars

Ordinance Survey Licence No 100045286	
D	
C	
B	
A	11.08.17 additional details
DATE	REVISIONS
CLIENT: Mr Cartwright	
SITE: 12 North Close Havant, Hants PO9 2TE	
PROPOSALS: Proposed Single Storey Side Elevation Extension	
DRAWN BY: S C P Designs 11 Yew Tree Gardens, Denmead, Waterlooville, Hants, PO7 6LH	
Office: 023 92 256054 Mobile: 07854 168 351	
ALL DIMENSIONS TO BE CHECKED ON SITE	
Scale: 1:100 & 1:50	
Date: 11th August, 2017	
Drawing No: 3667 - 2/2	REV. A