



40.00m DATUM
EAST ELEVATION

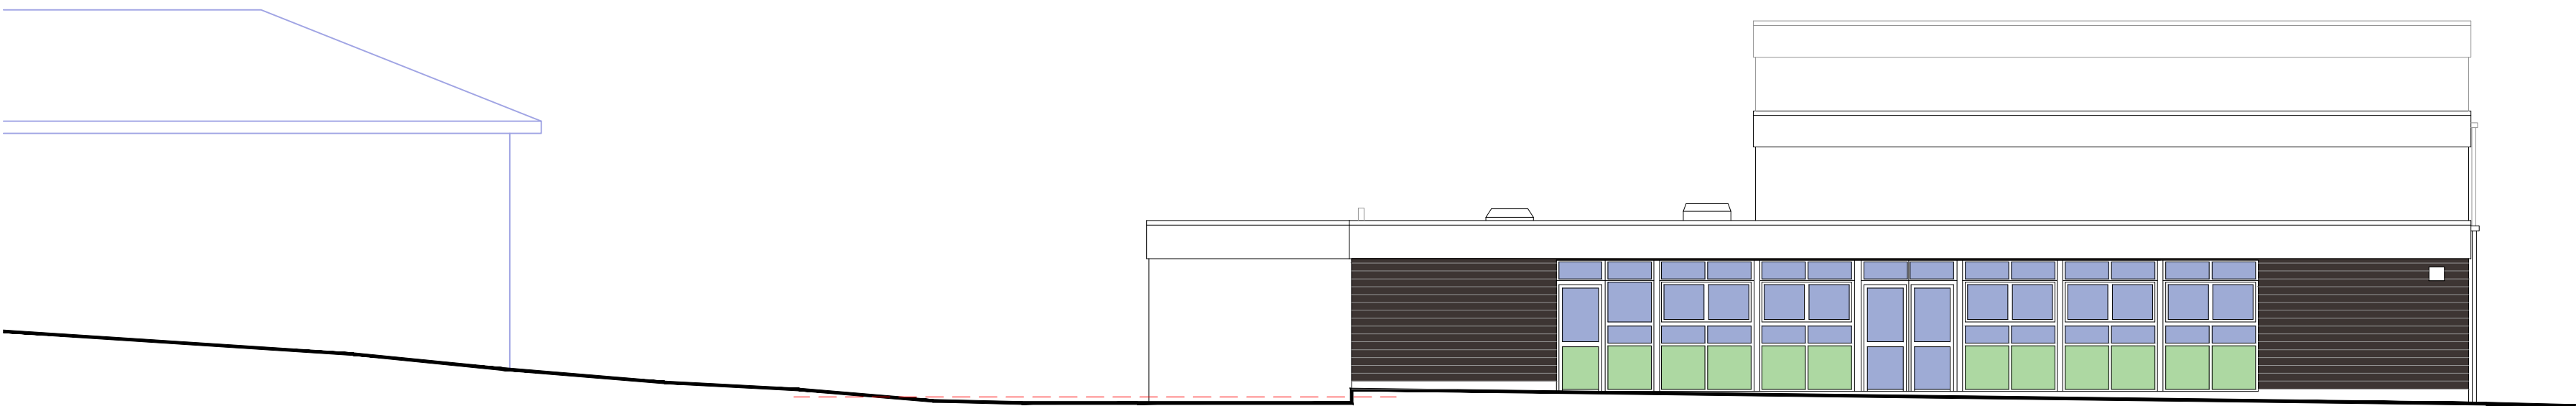

40.00m DATUM
SOUTH ELEVATION



40.00m DATUM
WEST ELEVATION

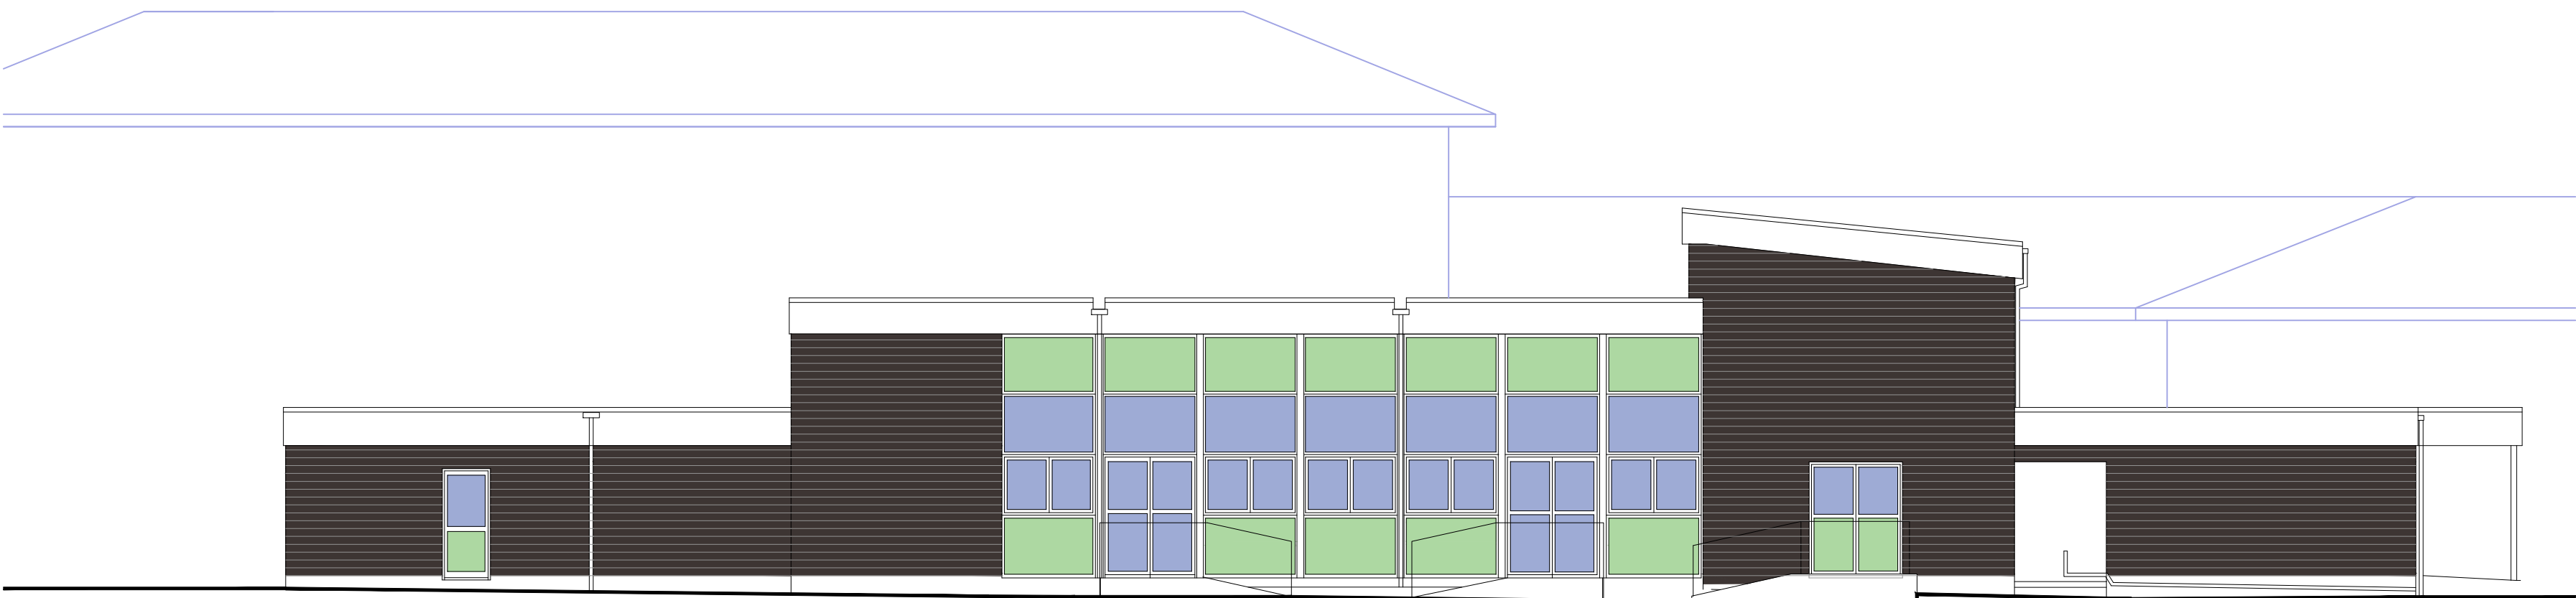

40.00m DATUM
NORTH ELEVATION

ELEVATIONS AS EXISTING

WACA CIO WATERLOOVILLE

NOTES:

This drawing has been prepared for the purpose of Planning and/or Building Regulations approval only, and is not to be used for any other purpose.

All dimensions to be checked on site and any discrepancy notified to The Martin Ralph Group. Written dimensions are to be used in preference to scaled dimensions.

This drawing is the property of The Martin Ralph Group and must not be reproduced, in part or whole, or deviated from, without their permission.

AMENDMENTS	DATE
A	PLANNING APPLICATION 18.06.18

CLIENT
**WATERLOOVILLE AREA
COMMUNITY ASSOCIATION CIO**

PROJECT
**ALTERATIONS & EXTENSIONS
TO WACA CIO BUILDING**
10 Maurepas Way, Waterlooville
Hampshire PO7 7AY

DRAWING TITLE
**BUILDING ELEVATIONS
AS EXISTING**

DATE
APRIL 2018

SCALE
1:100 @ A1 1:200 @ A3

DRAWING No. 17A_035 012	REVISION A
-----------------------------------	----------------------

MARTIN RALPH
ARCHITECTS
RIBA  **CHARTERED ARCHITECTS
SURVEYORS & ENGINEERS**
Chartered Practice
Part of **THE MARTIN RALPH GROUP**

11 Dragon House Hussar Court Brambles Business Park Portsmouth Hampshire PO7 7SF	www.martinralph.co.uk info@martinralph.co.uk T. 023 9225 7711 F. 023 9225 7712
---	--