



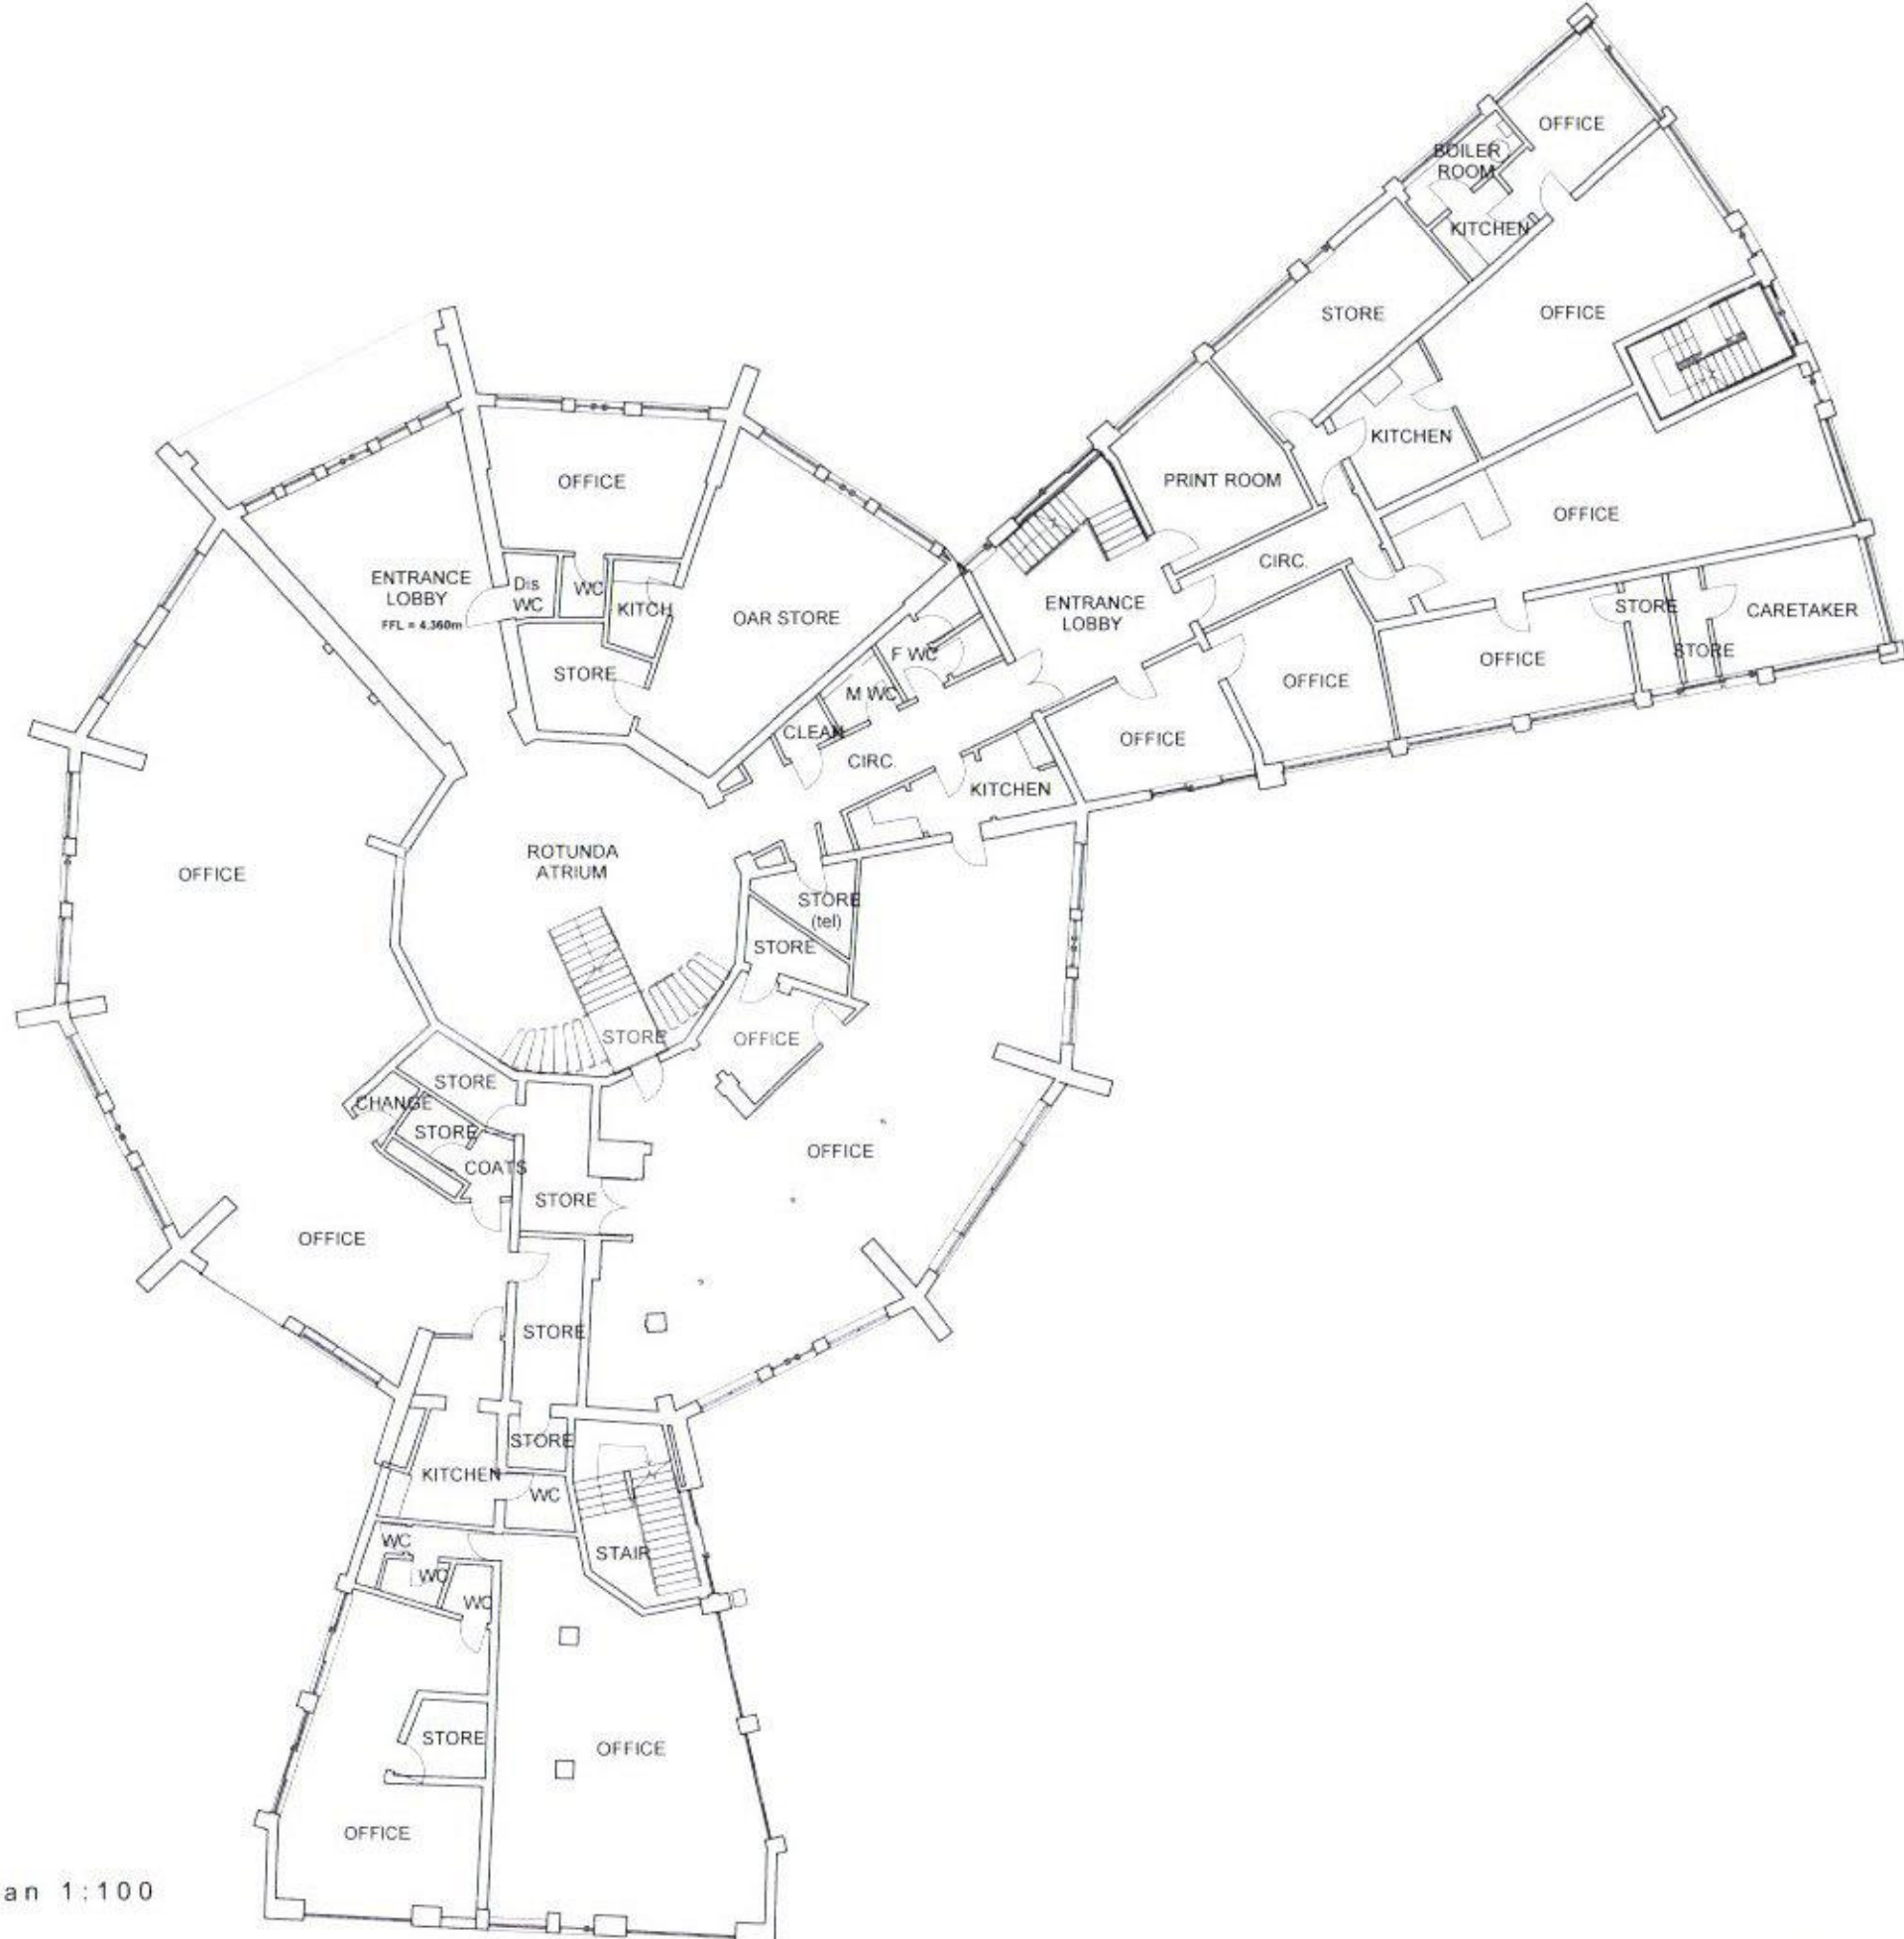

existing ground floor plan 1:100

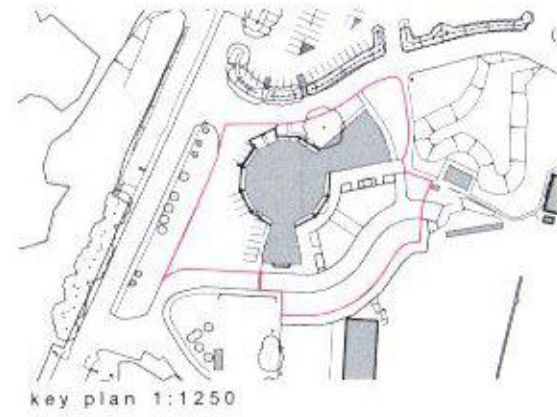

HAVANT BOROUGH
COUNCIL
22 SEP 2017
RECEIVED

Project name: Northney Marina, Hayling Island PO11 0NH	Project no.: 17024	Drawing no.: P150	Revision: /	Status: PLANNING	This drawing is copyright of Cover Storey Architects LLP All dimensions must be verified on site prior to construction Do not scale this drawing except for planning application purposes
Drawing name: Existing Ground Floor Plan	Scale @ A1 1:100	Drawn by JH	Checked by JB	Date 16/08/2017	

Rev.	Description	by	check	date
REVISIONS				
<div> <div>Cover Storey</div> <div>Architects</div> <div> <small> Cover Storey Architects LLP Tel: 02392 006266 </small> <small> The Studio: 18 St Georges Avenue, Havant info@coverstorey.co.uk </small> <small> PO9 2RX www.coverstorey.co.uk </small> </div> </div>				