



LEGEND

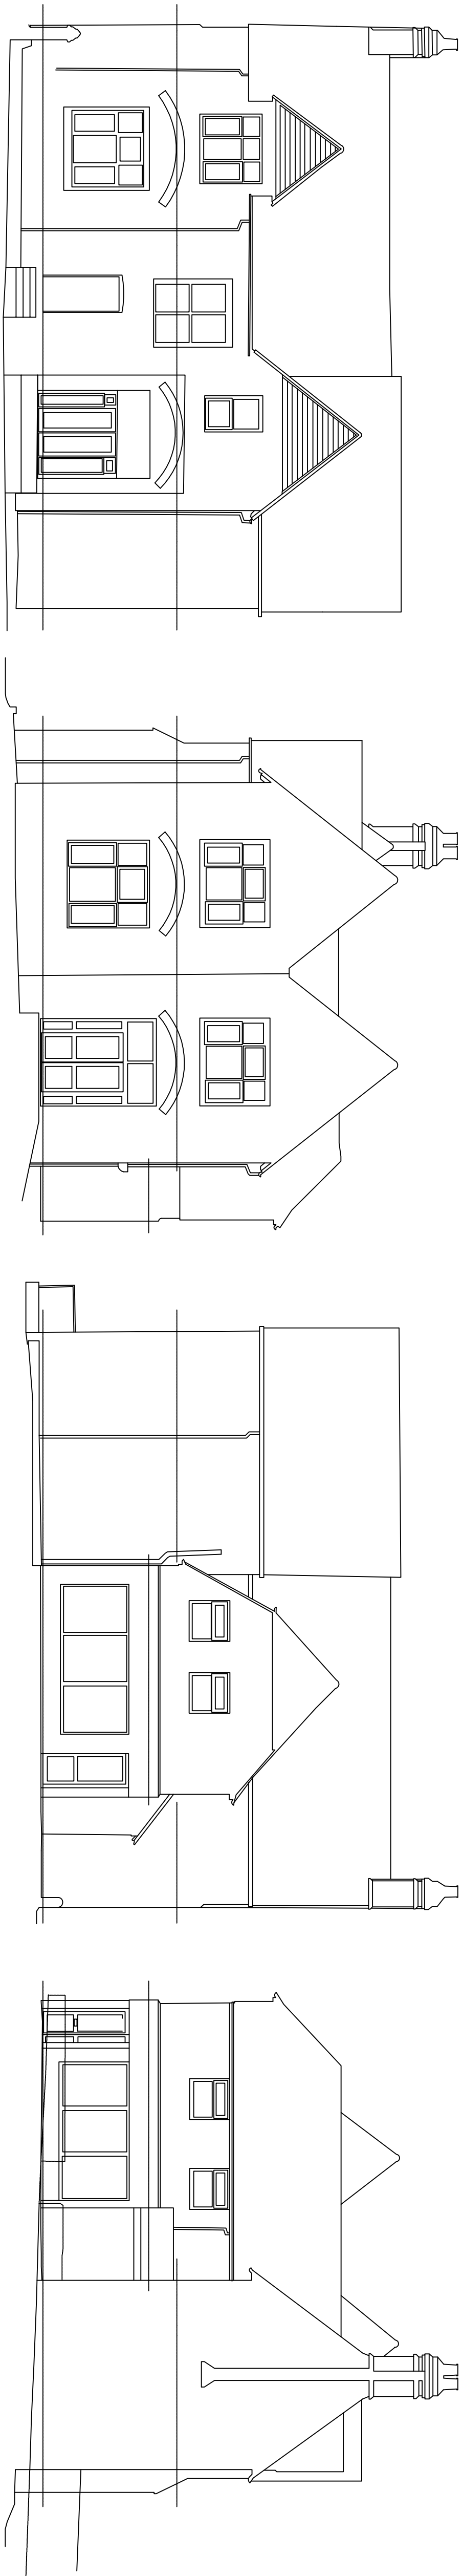


DATUM+42.0M DATUM+42.0M DATUM+42.0M DATUM+42.0M DATUM+42.0M DATUM+42.0M DATUM+42.0M

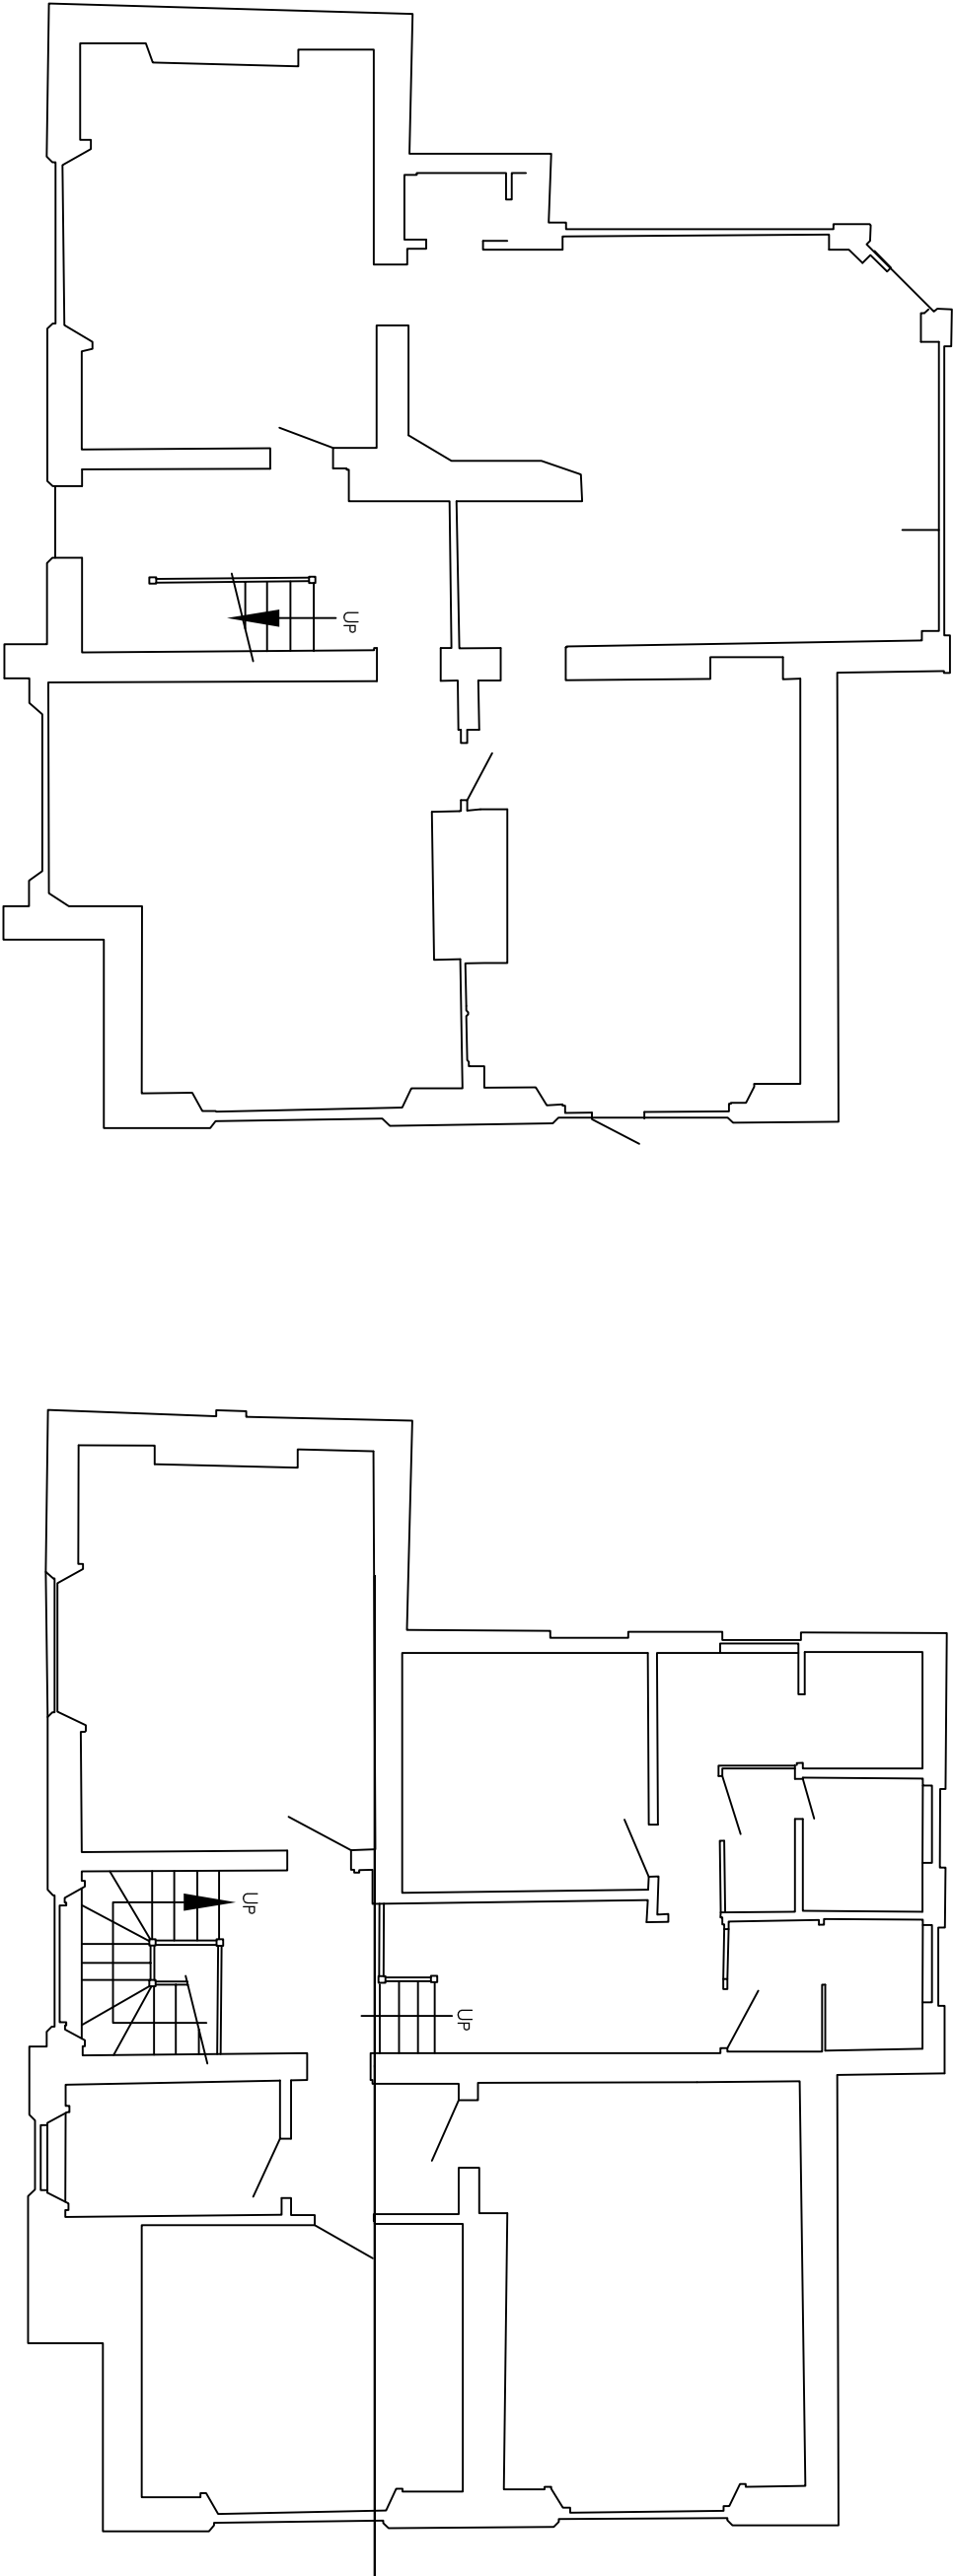


GROUND FLOOR

FIRST FLOOR

PRELIMINARY ISSUE

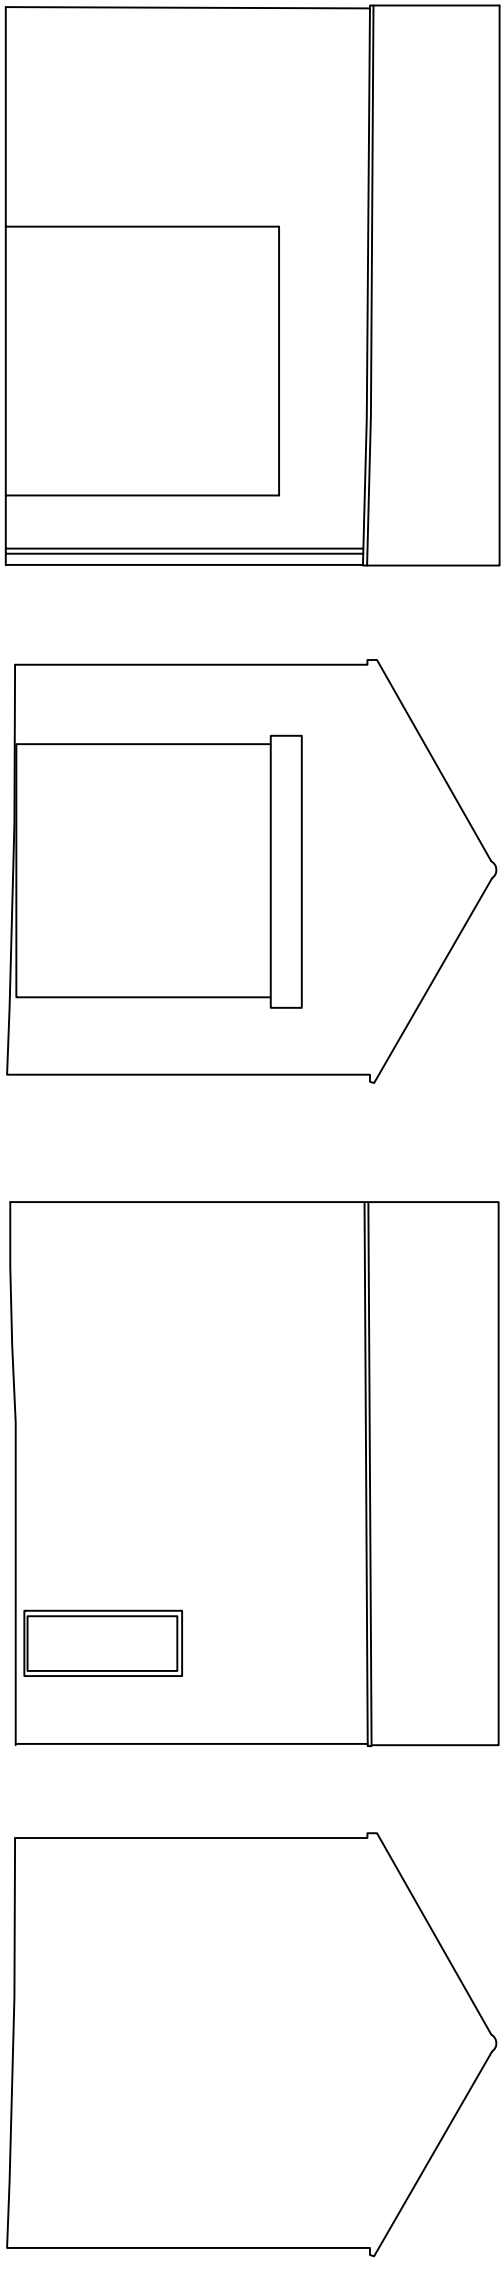

DATUM+42.0M DATUM+42.0M DATUM+42.0M DATUM+42.0M

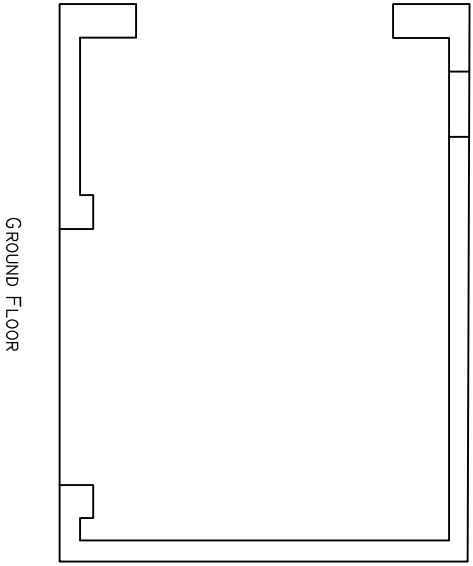

GROUND FLOOR

STATION CO-ORDINATES

STATION	TYPE	EASTING	NORTHING	LEVEL
STN2	NAIL	467315.177	107959.627	42.609
STN3	NAIL	467353.532	108007.580	45.004
STN4	NAIL	467348.734	108002.853	44.503
STN5	NAIL	467388.183	107992.869	43.265

BENCH MARK INFORMATION:

ALL LEVELS IN METRES TO ORDNANCE SURVEY
DATUM AND BASED ON BENCH MARK:
LEVELS AND COORDINATES SET BY GPS AND CORRECTED
TO ORDNANCE SURVEY ACTIVE NETWORK

REV	DRG. AMENDMENTS	BY	DATE

MCCARTHY & STONE

2 GENESIS BUSINESS PARK
ALVERT DRIVE
WORKING
GU21 5RW

38-44, LONDO ROAD

PURBROOK
PO7 5LJ

FLOOR PLANS & ELEVATIONS

PROSPAPLANS

LIMITED Operating to ISO9001:2000

CHARTERED LAND SURVEYORS
CENTRAL OFFICE
O'HANA HOUSE, 1 MELTON CLOSE
BEETLEY
NORFOLK NR20 4FE
T: +44 (0) 1362 668504
F: +44 (0) 7092 221939
E: info@prospapplans.com
W: www.prospapplans.com



Regulated by RICS

SCALE: 1:100

DATE: APRIL 2015

DRAWN BY:	CHECKED BY:
R. WELTON	G. RUTHERFORD