



Proposed Ground Floor Plan

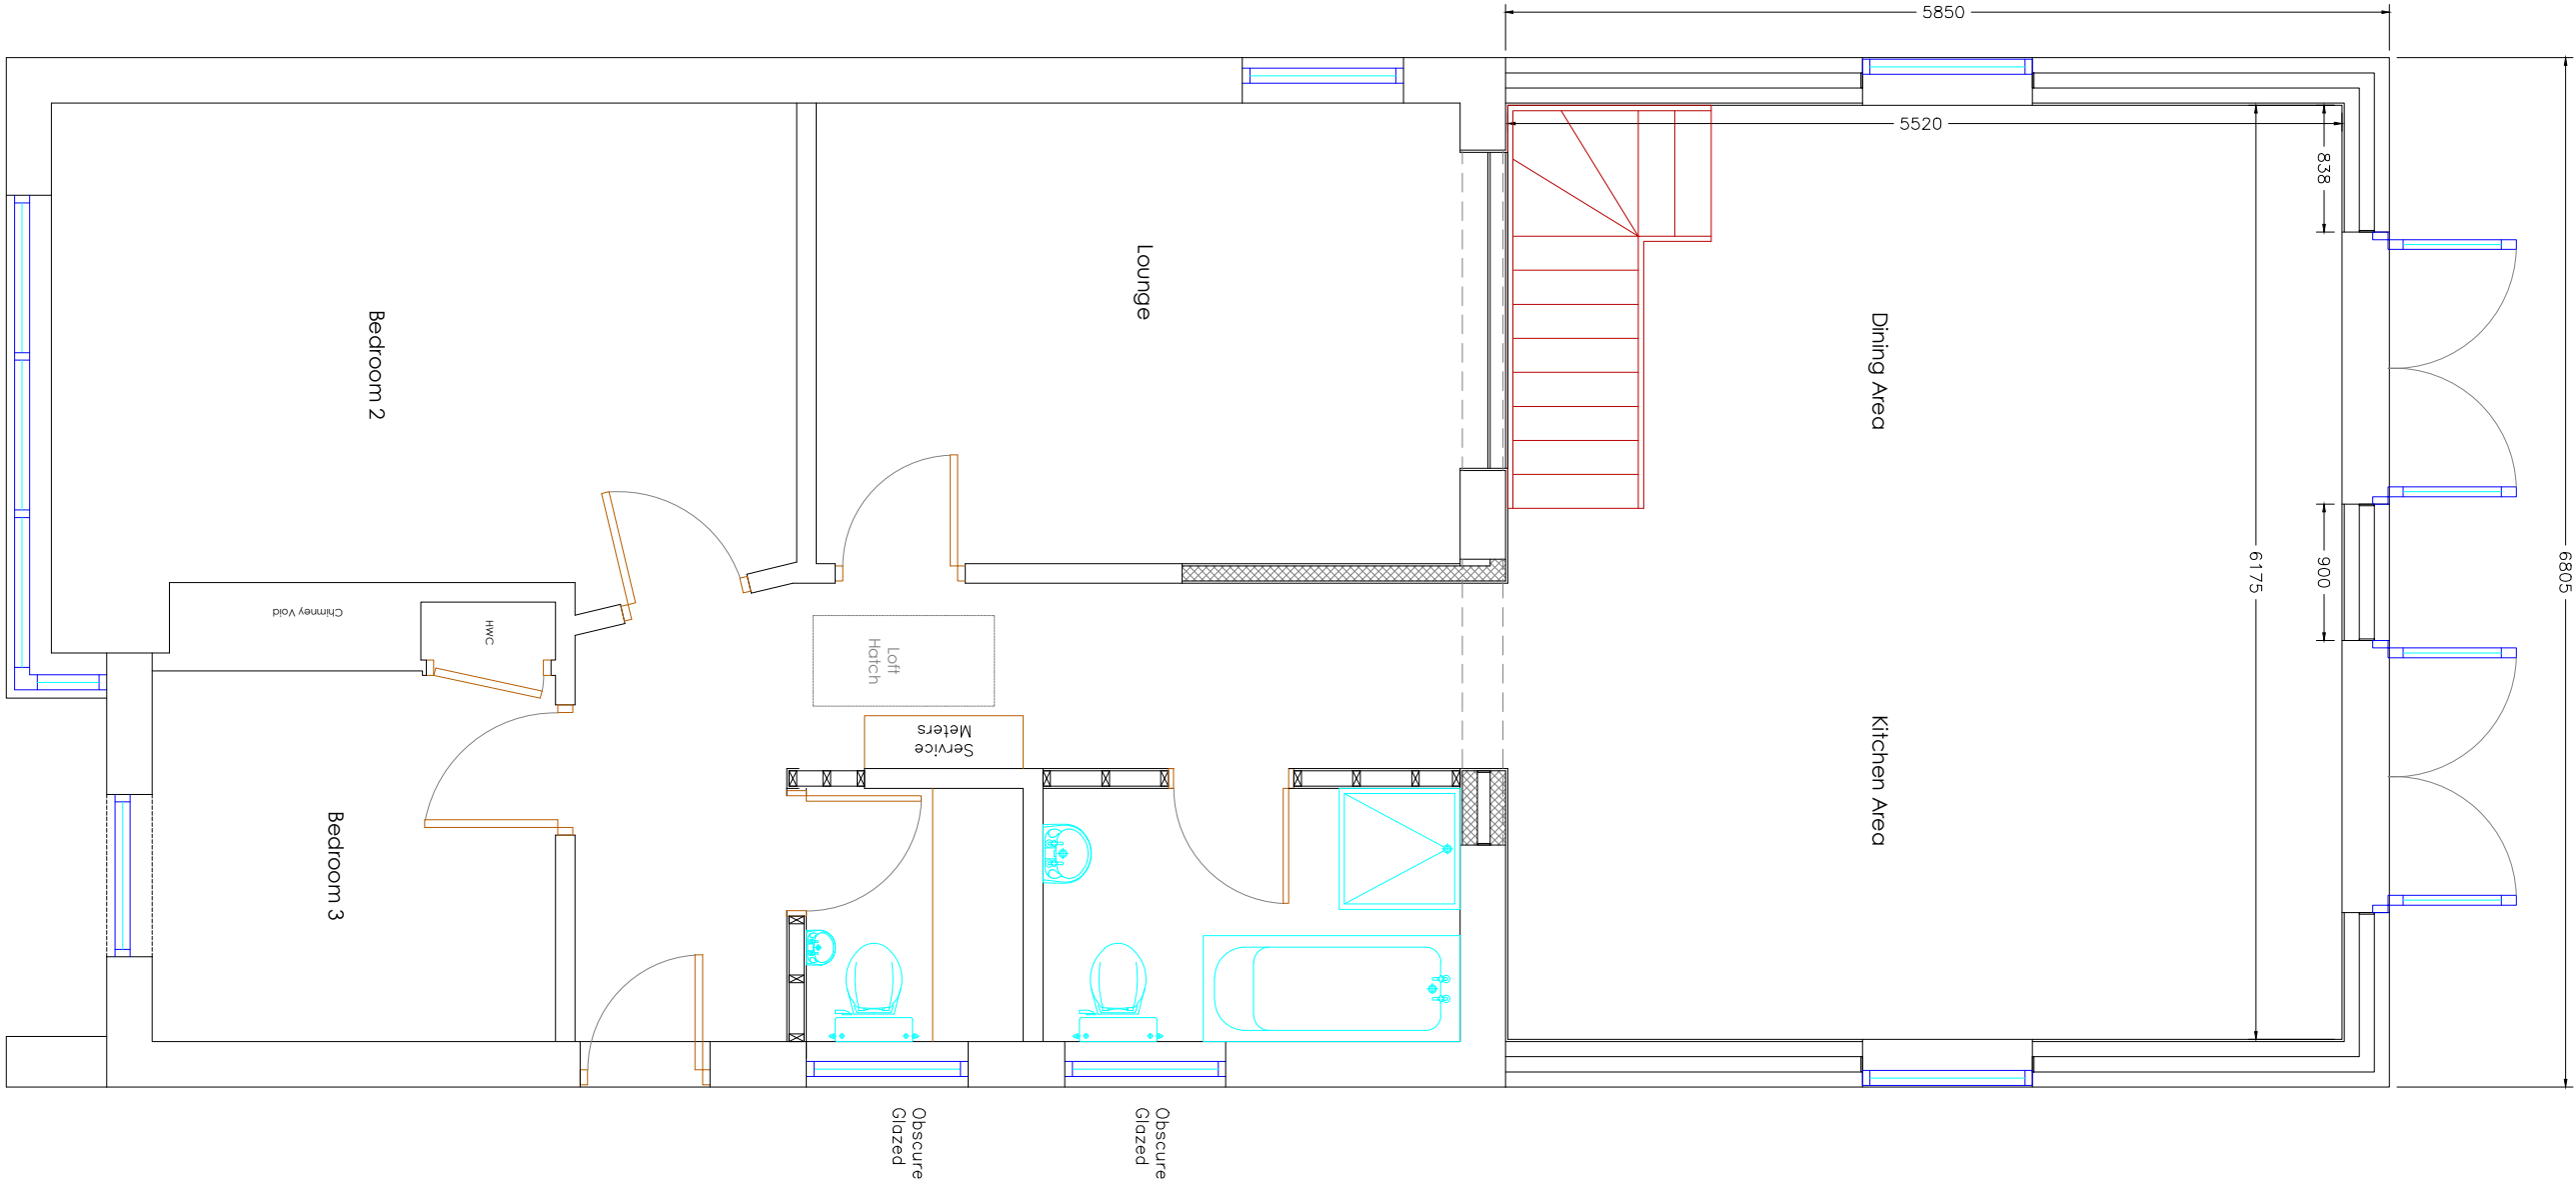

Copyright is reserved by GBS Designs and is issued on the condition that it is not copied or disclosed by or to any unauthorised persons without prior consent in writing from GBS Designs.

All dimensions to be checked on site
All structural elements to be specified by a suitably qualified structural engineer.

REV	DESCRIPTION	DRAWN	DATE
-	Initial design	GBS	12.01.18
A	Alternative scheme	GBS	14.02.18
B	Based upon Rev A with extension made deeper and windows added to sides	GBS	20.02.18
C	Extension altered to attractive one and a half storey design with layout based upon Rev B	GBS	20.02.18
D	Changes to exterior finishes and internal layout	GBS	22.02.18
E	Changes to exterior - ridge height lowered to reduce visual impact and mass with eaves heightened to maximise space on first floor	GBS	02.03.18

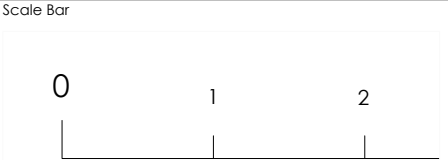

Drawing Ref	WHITE 05
Scale at A1	N/A
Scale at A3	1:50
Date	12 JAN 2018
Drawn by	GBS

Drawing Title
9 Shillinglee
Purbrook
Waterlooville
Hampshire
PO7 5RW



CAD - ARCHITECTURE - DESIGN

6 Shillinglee Waterlooville
Hampshire PO7 5RW

Tel 023 9225 8315
www.gbsimages.co.uk