




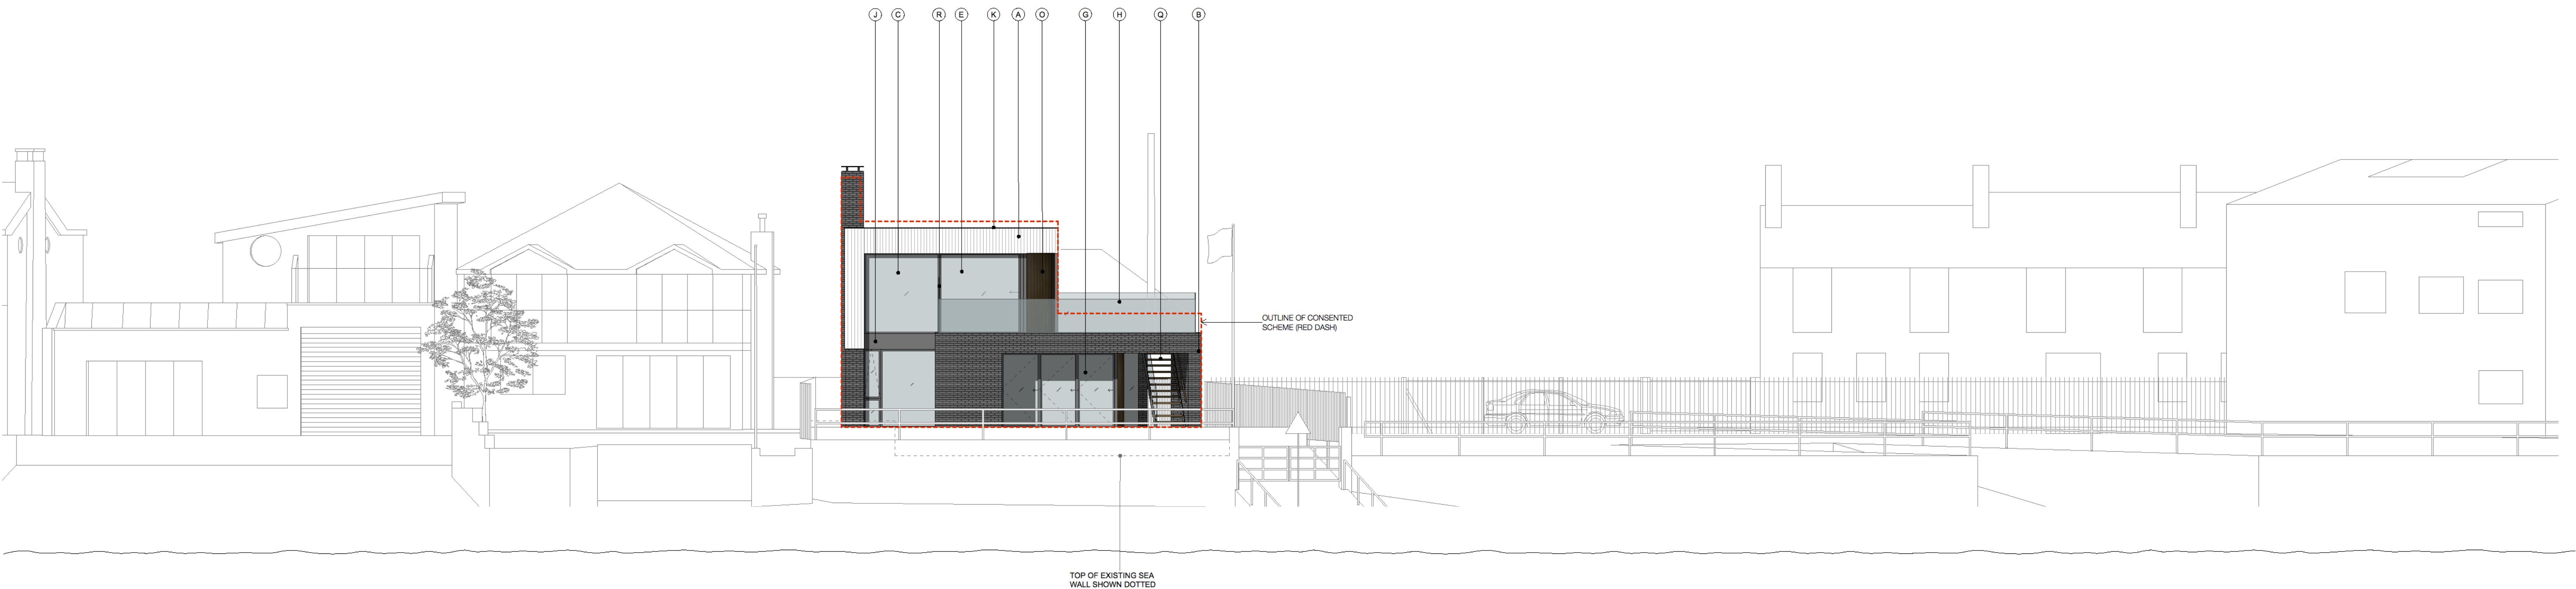


NORTH ELEVATION
SCALE 1:100

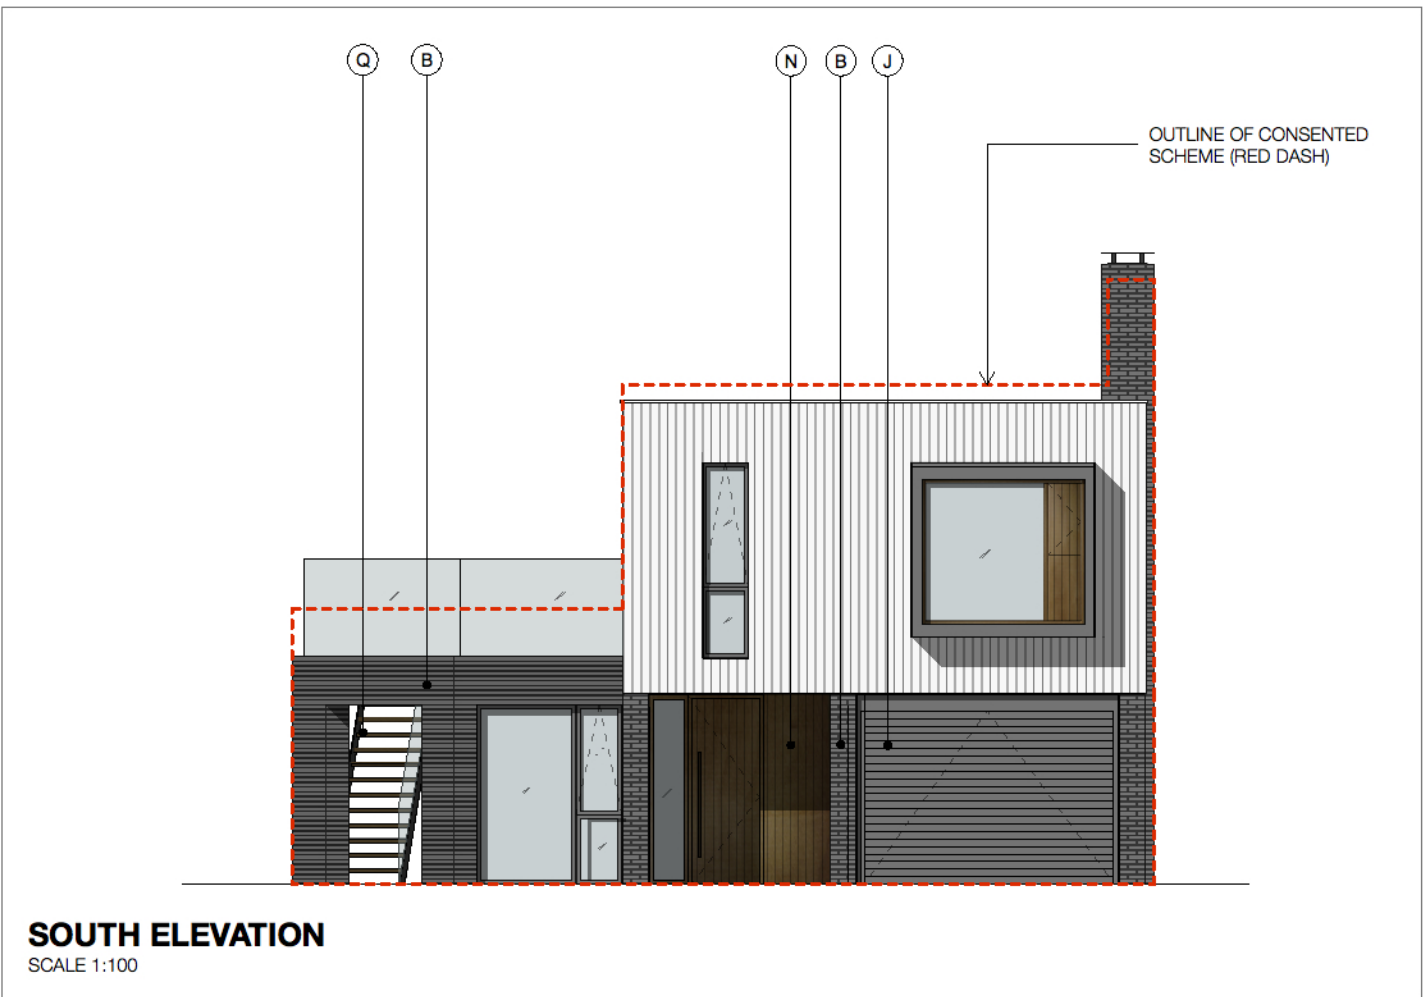

SOUTH ELEVATION
SCALE 1:100

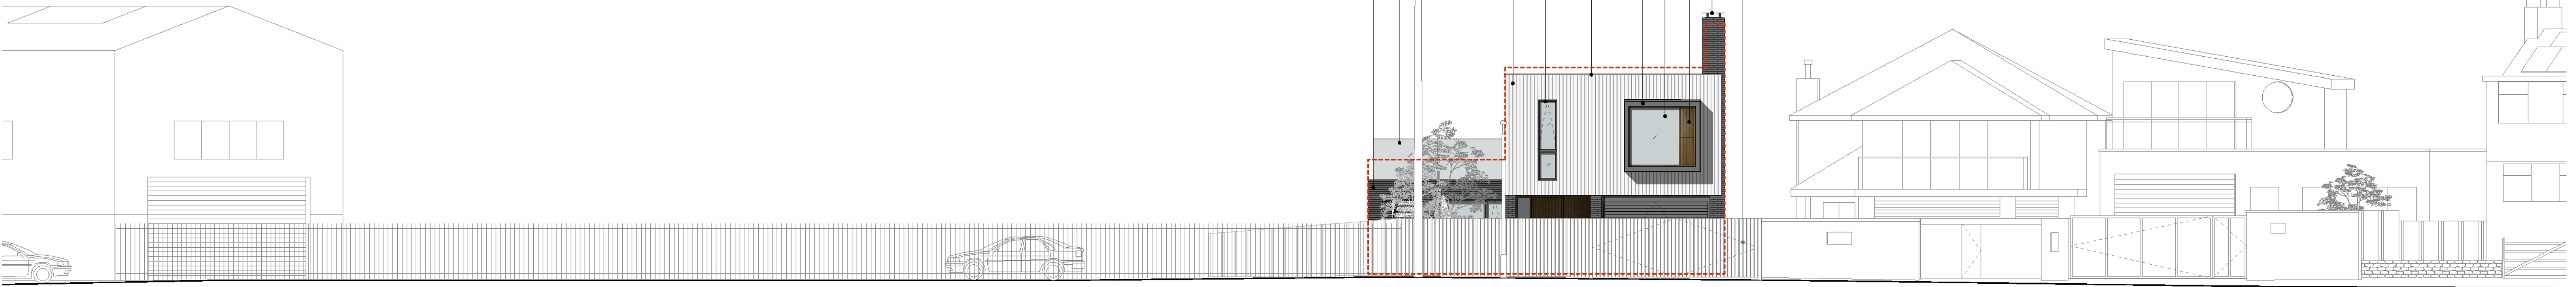

SOUTH ELEVATION
SCALE 1:100

 

KEY:

A	WHITE-PAINTED TIMBER CLADDING	G	GREY SLIDING / FOLDING WINDOW	M	WHITE-PAINTED TIMBER LOUVRES
B	CHARCOAL GREY BRICK	H	GLASS BALUSTRADE	N	GARAPA HARDWOOD VERTICAL CLADDING
C	GREY FIXED WINDOW	I	GARAPA HARDWOOD VENTILATION PANEL	O	GREY METAL CHIMNEY COWL
D	GREY ORIEL WINDOW	J	GREY PANEL TO MATCH WINDOWS	P	TIMBER BOARDED BOUNDARY FENCE & GATES
E	GREY SLIDING WINDOW	K	WHITE PFC ALUMINIUM CORING	Q	GREY PFC STEEL STAIR, FPCO TREADS & HANDRAIL
F	GREY OPENING WINDOW	L	GREY VERTICAL ROLLER DOOR	R	1.8M HIGH OBSCURE GLASS BALUSTRADE / PRIVACY SCREEN

NOTES:

- APPLICATION REF: APP/15/01355, DECISION DATE 4 MAY 2016 - REFUSED.
- APPEAL REF: APP/X1735/W/16/3158213, DECISION DATE 17 JAN 2017 - APPROVED.
- DISCHARGE OF CONDITION APPLICATION (DRAWING 1505/SK01, DECISION DATE 9 AUGUST 2017 - APPROVED (MATERIALS 01, 02, 03 & 04 NO CHANGE PROPOSED)).
- LEVELS ARE GIVEN IN RELATION TO ORDNANCE SURVEY DATUM
- RED DASHED LINE INDICATES OUTLINE OF CONSENTED SCHEME

STATUS: PLANNING

SCALE: 1:100 @ A1

DATE: MARCH 2018

DRAWING NO: 1505-PP-401-RevC

TITLE: NORTH & SOUTH ELEVATIONS

PROJECT: TAMARISK, FERRY ROAD, HAYLING ISLAND PO11 0DG

jpa

john pardey architects
beck farm studio . st leonards road . east end
lymington . hampshire . SO41 5SR
t 01590 626 465 mail@johnpardeyarchitects.com
f 01590 626 547 www.johnpardeyarchitects.com