



LOCATION PLAN SCALE 1:250

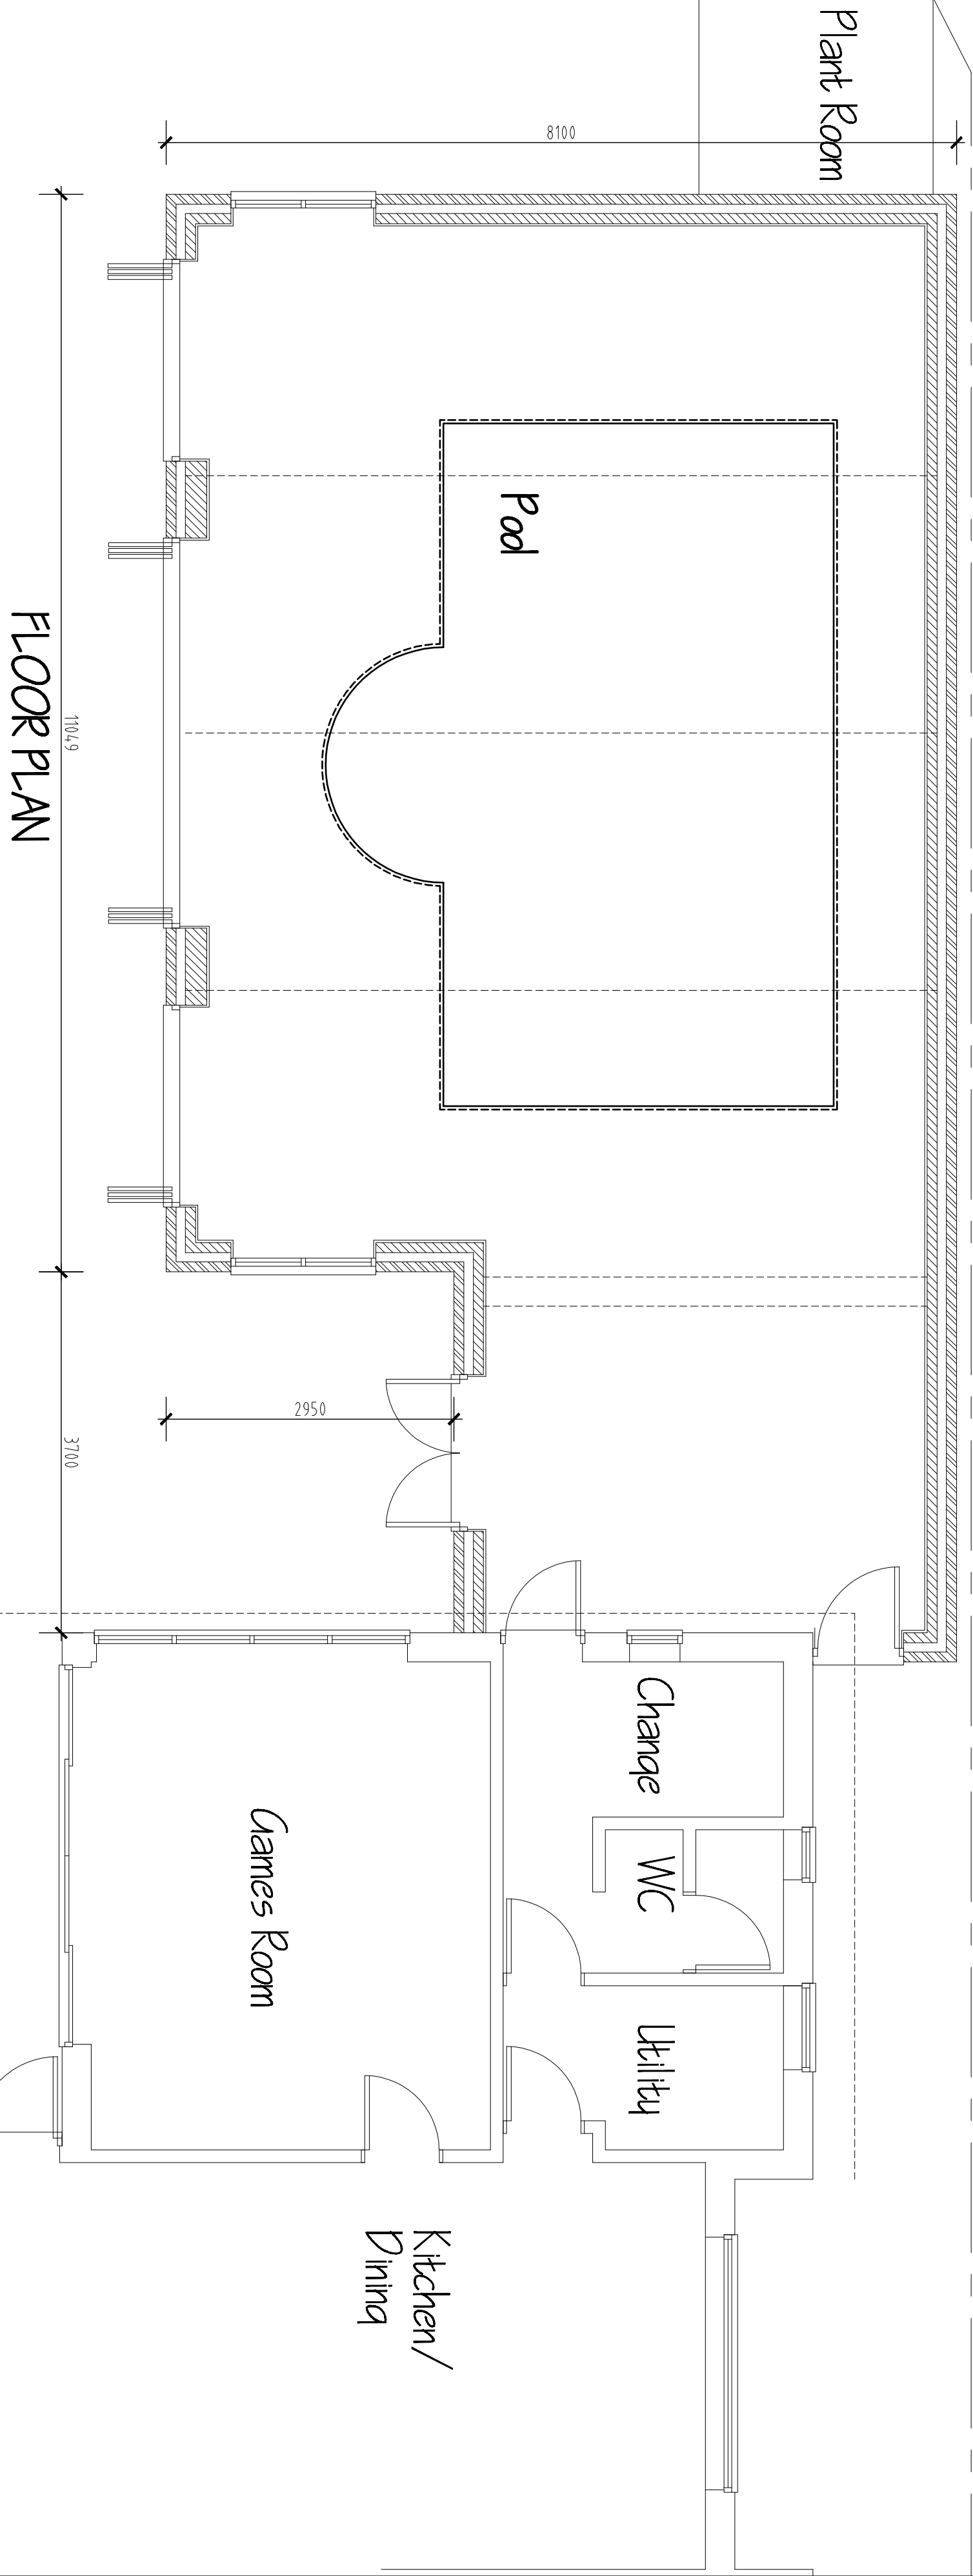

FLOOR PLAN

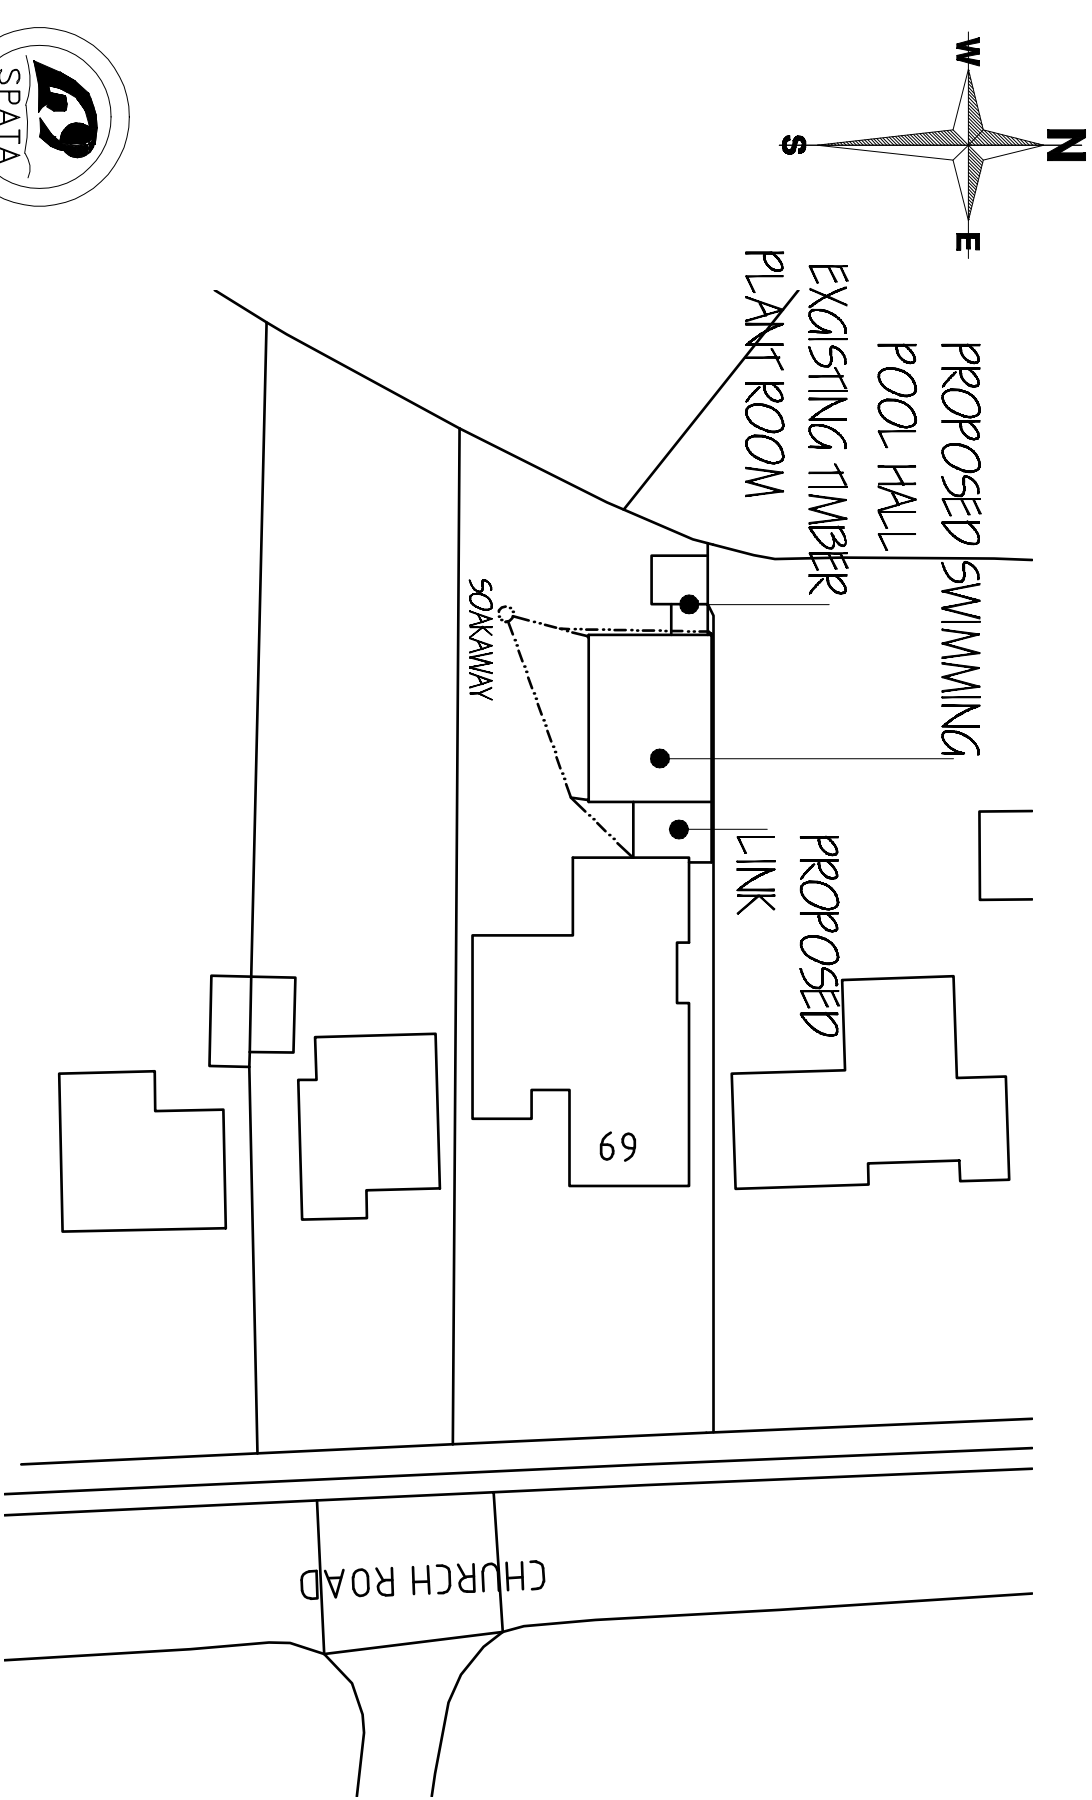

SITE PLAN SCALE 1:500

British Swimming Pool Federation

If it should suit, do not scale drawing. Contractors must check dimensions on site and must work from figured dimensions. Any discrepancies must be reported immediately to Aqua-Blue Ltd for instructions.

Copyright: This drawing is the property of Aqua-Blue Ltd and is not to be reproduced without the written consent of Aqua-Blue Ltd. The design content is reserved by them and the drawing is issued on the condition that it is not copied, reproduced, relied on or disclosed to any unauthorized person either in part or in whole without the written consent of the company.

(List of equipment continued on this drawing to be read in specification & drawing)	
ddle no.	amendment
client:	Mr & Mrs M. West 69 Church Road Hoying Island.
title:	Proposed swimming pool hall & link to exst' bungalow, to enclose exst' pool (with exst' timber plant room)
description:	
Ground Floor Plan & Elevations.	
scale:	1:50 & 1:100 @ A1
date:	APR 2017
drawn by:	
Specialist designs of pool & spa buildings, swimming facilities & swimming pool equipment.	
ab aqua-blue designs	
The Studio, 47 Flaxford Close, Chondlers Ford, Ta/fox : 023 8026 0068 Email: aquablue@tillbusiness.com	
drawing number: AB/13058/W/1	
rev. B.	

