

Appendices:

Appendix A: Parking survey record for **07/06/18 (Thursday)**

Appendix B: Parking survey record for **08/06/18 (Friday)**

Appendix C: Parking survey record for **09/06/18 (Saturday)**

Appendix D: Parking survey record for **10/06/18 (Sunday)**

Appendix A:

07/06/18
Thursday [15:00]



KEY:



Marked parking bay



Notional parking space



Cross the box to indicate occupied parking space.



Note: All dimensions to be checked on site by the contractor before fabrication and erection. Figure 2 dimensions to be taken in preference to scaled dimensions. This drawing is the copyright of the architect and must not be reproduced or used without their express consent. Except in the context of a planning application, Electronic issue of this drawing to be confirmed by e-signature copy only.

Project: **Ahmed Ali
Garage Conversion
Middle Park Way
Havant**
Drawing Name: **Parking Survey**
Title: **Planning**
Date: **June 2018**
Scale: **1:500**
Drawn: **AC**

pwparchitects
11 South Street Havant Hampshire PO9 1AP
t 01329 244 244
e info@pwparchitects.com
www.pwparchitects.com
Project No: **5493** Drawing No: **01** 1 of 1

07/06/18
Thursday [15:30]

MIDDLE PARK WAY

Disabled Parking

Car park

KEY:



Marked parking bay



Notional parking space



Cross the box to indicate occupied parking space.


Client: Ahmed Al
Garage Conversion
Middle Park Way
Havant
Drawing Name: Parking Survey
Date: June 2018
Scale: 1:500
Drawn: KC

pwparchitects
01 South Street, Havant, Hampshire, PO9 1BZ
T: 01329 848 1414
E: info@pwparchitects.com
P: 01329 848 1111
W: www.pwparchitects.com
Project No: 5493
Drawing No: 01



Note: All dimensions are checked on site by the client or on a plan from a 3rd party. Figures are given to be taken in preference to scaled dimensions. This drawing is the copyright of the architects and must not be reproduced or used without their express consent, except for the purposes of a planning application. Electronic issue of this drawing is by confirmed by paper hard copy only.

07/06/18
Thursday [16:00]

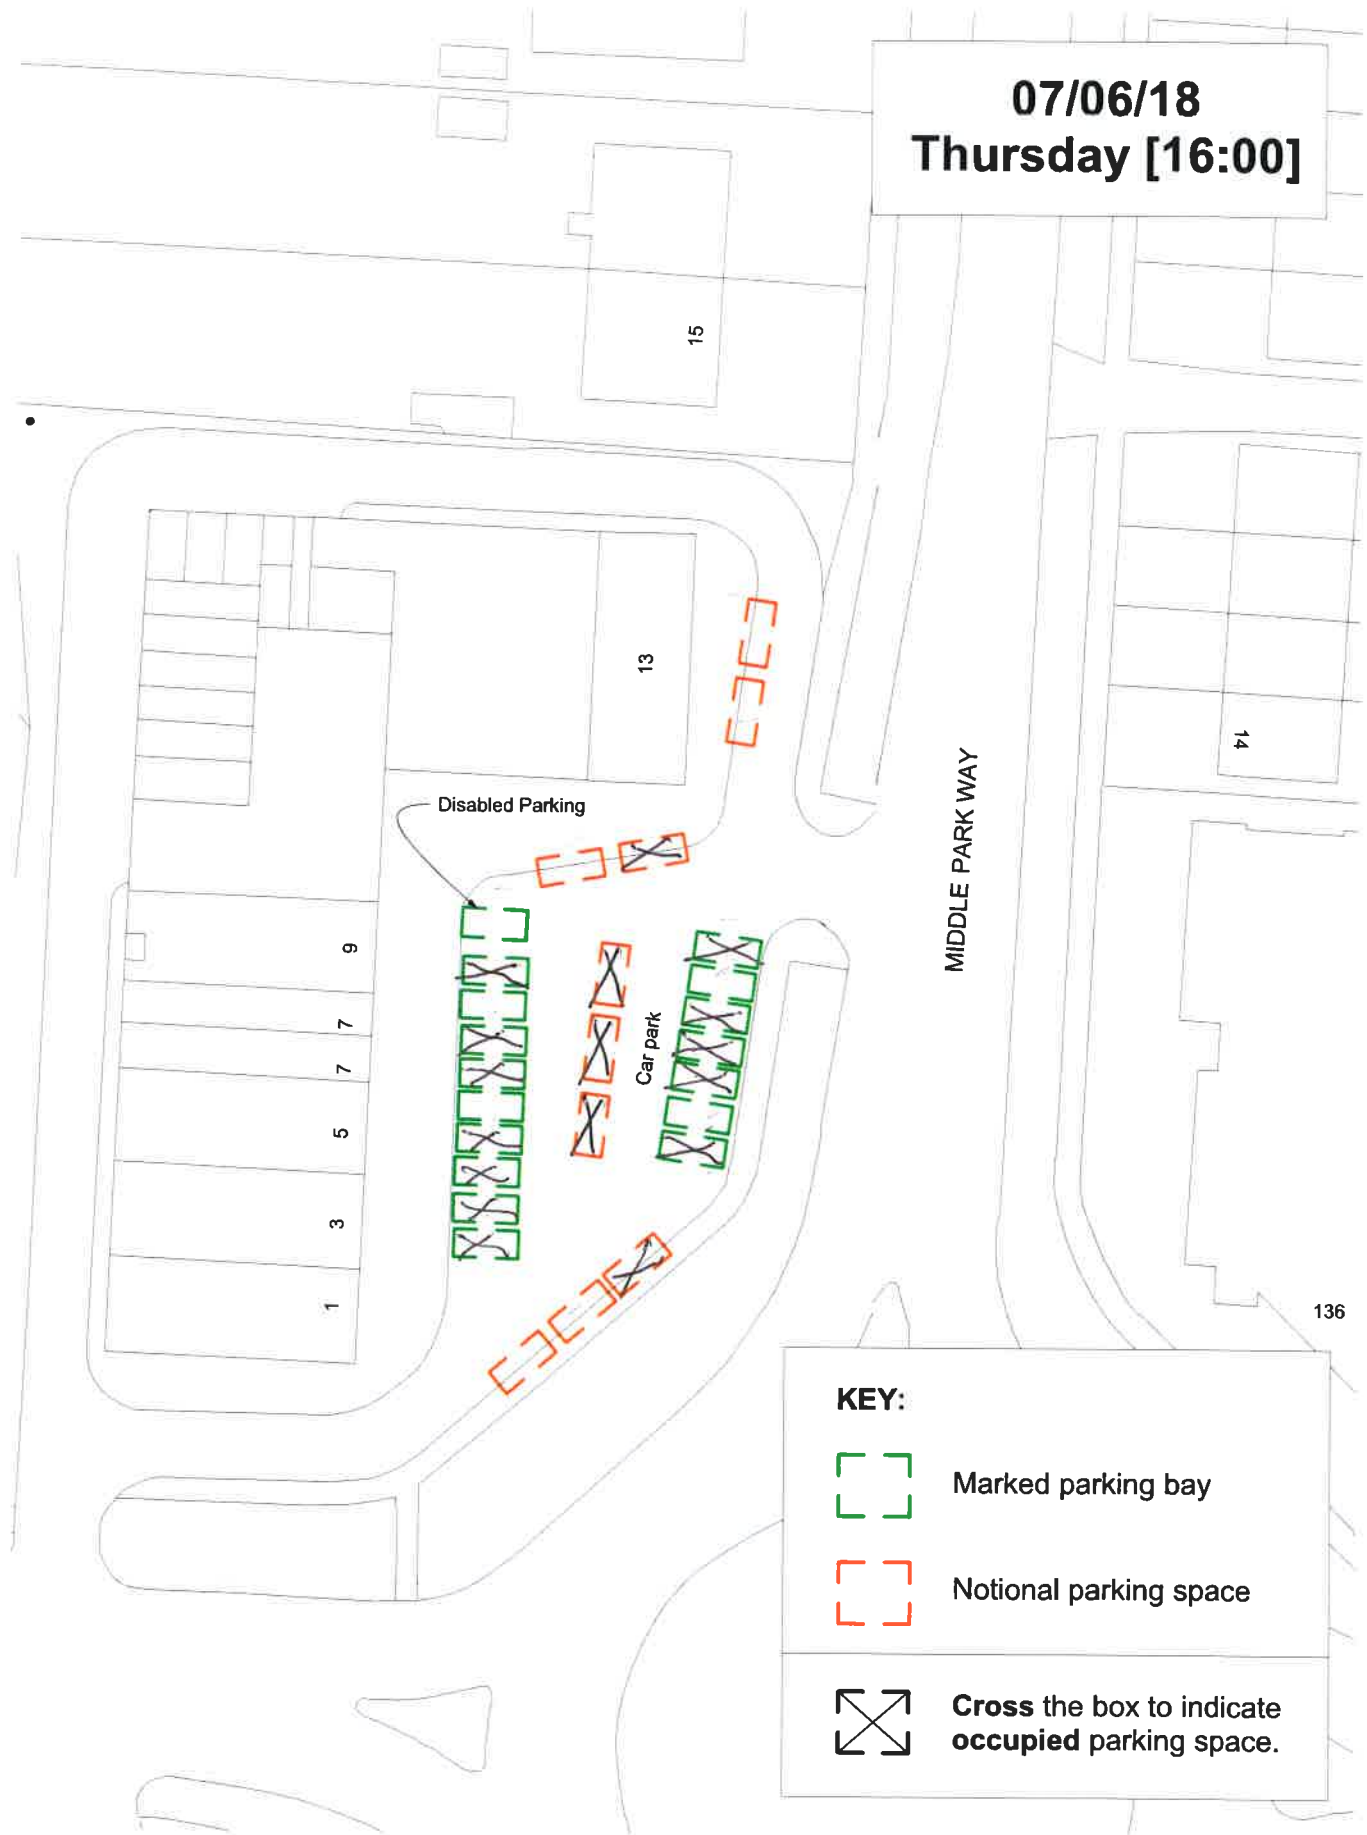

Note: All dimensions are to be checked on site by the contractor and verified. Figures (dimensions) are taken in preference to scaled dimensions. This drawing is the property of the architect and shall not be reproduced or used without the express consent, written for the purposes of a planning application. Electronic version of this drawing is to be confirmed by paper hard copy only.

Ahmed Ali
Garage Conversion
Middle Park Way
Havant
Parking Survey
Planning
June 2018
1:500
KC

pwparchitects
17 South Street, Havant, Hampshire PO9 3JZ
023 5046 2404
info@pwp-architects.com
Project No. **5493** Drawing No. **01**

07/06/18
Thursday [16:30]

MIDDLE PARK WAY

Disabled Parking

Car park

KEY:



Marked parking bay



Notional parking space



Cross the box to indicate occupied parking space.



Ahmed Ali
 Garage Conversion
 Middle Park Way
 Havant
 Planning
 June 2018
 1:500
 KC

pwparchitects
 17 South Street, Havant, Hampshire, PO9 1SE
 01329 5549 5444
 h. 01329 5549 5444
 e. 01329 5549 5444
 5493 01

This drawing is the property of the architect and is not to be used for any other purpose without the written consent of the architect. The architect is not responsible for the accuracy of the information provided by the client. 

07/06/18
Thursday [17:00]



KEY:



Marked parking bay



Notional parking space



Cross the box to indicate occupied parking space.



DATE

Ahmed Ali
Garage Conversion
Middle Park Way
Havant

DRAWING

Parking Survey

DATE

June 2018

SCALE

1:500

BY

KC

pwparchitects

11 South Street, Havant, Hampshire PO9 1BZ
023 2549 2494
info@pwparchitects.com

01223 5846 1712
www.pwparchitects.com

Project No. **5493**

Drawing No. **01**

Rev. **01**

Note: All dimensions are checked on site by the architect for position and elevation. Figures in brackets are for reference only and do not constitute a contract. This drawing is the property of the architect and is not to be reproduced, stored, or used without the express consent, given for the purpose of a planning application. Electronic use of this drawing is to be confirmed by paper hand copy only.

07/06/18
Thursday [17:30]

MIDDLE PARK WAY

Disabled Parking

Car park

KEY:



Marked parking bay



Notional parking space



Cross the box to indicate occupied parking space.



Ahmed Ali
 Garage Conversion
 Middle Park Way
 Havant
 Planning
 June 29/18
 1:500
 AC

pwparchitects
 11 South Street, Havant, Hampshire PO9 1BZ
 01329 2046 2334
 01329 2046 1122
 Project No. **5493** Drawing No. **01**

Note: All dimensions and levels checked on site by the contractor and confirmed as correct. Figures, dimensions and levels in preference to the printed drawings. This drawing is the property of the architect and must not be reproduced or used without the express consent, written or otherwise, of the architect. Electronic issue of this drawing is to be confirmed by paper hard copy only.

07/06/18
Thursday [18:00]

MIDDLE PARK WAY

Disabled Parking

Car park

KEY:



Marked parking bay



Notional parking space



Cross the box to indicate occupied parking space.



Client
Ahmed Ali
Garage Conversion
Middle Park Way
Havant

Planning
June 2018
1:500
R0

pwparchitects
11 South Street, Havant, Hampshire PO9 1BZ
023 9248 2194
info@pwparchitects.co.uk
www.pwparchitects.co.uk

Project No. **5493** Drawing No. **01** rev 1

Notes: All dimensions are given in millimetres unless otherwise stated. Dimensions are given in millimetres unless otherwise stated. This drawing is the property of PWP Architects and should not be reproduced or used without the written consent of PWP Architects. It is intended for use as a planning application. It is not to be used for any other purpose. It is to be confirmed by each hard copy only.

07/06/18
Thursday [18:30]



07/06/18
Thursday [19:00]



KEY:



Marked parking bay



Notional parking space



Cross the box to indicate occupied parking space.



pre-act
 Ahmed Ali
 Garage Conversion
 Middle Park Way
 Havant
 Planning
 June 2018
 1:500
 KC

pwparchitects
 25 South Street, Havant, Hampshire, PO15 1ET
 T: 023 9248 2164
 E: info@pwparchitects.com
 W: www.pwparchitects.com
 Project No. **5493**
 Drawing No. **01**

Note: All dimensions are to be checked on site by the client prior to construction and erection. Figures are given as a guide only and are not to be used for any other purpose. This drawing is the copyright of the architects and must not be reproduced or used without their express consent, except for the purposes of a planning application. Electronic issue of this drawing is confirmed by paper hard copy only.

07/06/18
Thursday [19:30]

MIDDLE PARK WAY

Disabled Parking

Car park

KEY:



Marked parking bay



Notional parking space



Cross the box to indicate occupied parking space.



DATE

DESIGNER

STATUS

DATE

SCALE

BY

Ahmed Ali
Garage Conversion
Middle Park Way
Havant

Parking Survey

Planning

June 2018

1:500

KC

pwparchitects

11 South Street, Havant, Hampshire PO9 1BZ

T: 023 5049 2464

E: design@pwp-architects.com

T: 023 5048 1152

W: www.pwp-architects.com

Project No. 5493

Sheet No. 01

1/1

Note: All dimensions are to be checked on site by the contractor and the architect and/or engineer. The drawing is the copyright of the architect and must not be reproduced or used without the express consent, except for the purposes of a planning application. Electronic use of this drawing is by reference to paper copy only.

07/06/18
Thursday [20:00]



KEY:



Marked parking bay



Notional parking space



Cross the box to indicate occupied parking space.



Ahmed Ali
 Garage Conversion
 Middle Park Way
 Havant
 Planning
 June 2018
 1:500
 KC

pwparchitects
 17 South Hill Ave, Havant, Hampshire PO15 1SD
 T: 023 245 2199
 E: design@pwp-architects.com
 W: www.pwp-architects.com
 Project No. **5493**
 Drawing No. **01**

Note: All dimensions are included on site. The client is responsible for obtaining all necessary permissions. This drawing is the property of PWP Architects and may not be reproduced or used without the express consent of PWP Architects for the purpose of a planning application. Electronic use of this drawing is to be confirmed by each party only.

07/06/18
Thursday [20:30]



Note: All dimensions are checked on site by the architect and are given in preference to local dimensions. This drawing is the property of the architect and must not be reproduced or used without the express consent of the architect for any other purpose. Electronic use of this drawing to be confirmed by paper hard copy only.

01/18/20
Ahmed Ali
Garage Conversion
Middle Park Way
Havant
Planning
June 2018
1:500
KC

pwparchitects
11 South Street, Havant, Hampshire, PO15 1BZ
T: 023 924 2404
E: ahmed@pwp-architects.com
W: www.pwp-architects.com
Project No. **5493** Drawing No. **01** rev. **★**

07/06/18
Thursday [21:00]



KEY:



Marked parking bay



Notional parking space



Cross the box to indicate occupied parking space.



Note: All dimensions are to be checked on site by the client. The client is responsible for the accuracy of the information and the client is responsible for the accuracy of the information. This drawing is the property of the architect and must not be reproduced or used without the express consent, except for the purposes of a planning application. Electronic issues of this drawing to be confirmed by paper hard copy only.

Ahmed Ali
Garage Conversion
Middle Park Way
Havant
Parking Survey
Planning
June 2018
1:500
KC

pwparchitects
11 South Street, Havant, Hampshire PO9 1BZ
T: 023 9249 2494
E: ahmed@pwparchitects.com
W: www.pwparchitects.com
Project No. **5493** Sheet **01**

07/06/18
Thursday [21:30]

MIDDLE PARK WAY

Disabled Parking

Car park

KEY:



Marked parking bay



Notional parking space



Cross the box to indicate occupied parking space.



07/06/18
Ahmed Ali
Garage Conversion
Middle Park Way
Havant
Parking Survey

Planning
June 2018
1:500
KC

pwparchitects
11 South Street, Havant, Hampshire PO9 1BZ
023 9249 1144
www.pwparchitects.com

Project No: **5493** Drawing No: **01**

While all dimensions are checked on site before construction, the client is responsible for ensuring that the dimensions of the site and any existing structures are correct. The client is also responsible for ensuring that the dimensions of the site and any existing structures are correct. The client is also responsible for ensuring that the dimensions of the site and any existing structures are correct.

Appendix B:

08/06/18
Friday [15:00]

MIDDLE PARK WAY

Disabled Parking

Car park

KEY:



Marked parking bay



Notional parking space



Cross the box to indicate occupied parking space.

136



Note: All dimensions are to be checked on site by the contractor before construction and verified. Figures dimensions to be taken in preference to scaled dimensions. This drawing is the copyright of the architect and must not be reproduced or used without the express consent, except for the purposes of a planning application. The contents of this drawing are to be confirmed by a separate survey only.

client
Ahmed AE
Garage Conversion
Middle Park Way
Havant

drawing
name
Parking Survey

date
June 2018

scale
1:500

drawn
KC

pwparchitects

01 South Street, Havant, Hampshire PO9 1BZ
t: 023 9248 2494 f: 023 9248 1152
e: info@pwp-architects.com w: www.pwp-architects.com

Project No. **5493** Drawing No. **01**

08/06/18
Friday [15:30]

MIDDLE PARK WAY

Disabled Parking

Car park

KEY:



Marked parking bay



Notional parking space



Cross the box to indicate occupied parking space.



01/06/18

Ahmed Ali
Garage Conversion
Middle Park Way
Havart

Perking Survey

01/06/18

Planning
June 2018
1:500
KC

pwparchitects

11 South Street, Havart, Hampshire PO9 1BZ
T: 023 5248 2464
E: design@pwp-architects.com

T: 023 5248 1132
W: www.pwp-architects.com

Project No. **5493**

Drawing No. **01**

REV *

Note: All dimensions are to be checked on site by the client to verify the location and accuracy. Figures are approximate and subject to change. This drawing is the property of the architect and must not be reproduced or used without the express consent of the architect. Electronic use of this drawing is not permitted by paper and electronic means.

08/06/18
Friday [16:00]



KEY:



Marked parking bay



Notional parking space



Cross the box to indicate occupied parking space.



Note: All dimensions are taken as indicated on drawings. The contractor shall be responsible for the construction and erection. Figures are given to the nearest millimetre. This drawing is the property of the architect and shall not be reproduced or used without the architect's consent, either for the purposes of a planning application. Electronic issue of this drawing is to be confirmed by email only.

Project No. 5493
Ahmed Ali
Garage Conversion
Middle Park Way
Havant
Planning
June 2018
1:500
KC

pwparchitects
61 South Street, Havant, Hampshire PO9 1BZ
01329 820833
info@pwparchitects.com
Project No. 5493
Drawing No. 01
REV *

08/06/18
Friday [16:30]

MIDDLE PARK WAY

Disabled Parking

Car park

KEY:



Marked parking bay



Notional parking space



Cross the box to indicate occupied parking space.



01/06/18
Drawing
Name
Date
Scale
Drawn

Ahmed Ali
Garage Conversion
Middle Park Way
Havant
Parking Survey
Planning
June 2018
1:500
KC

pwparchitects
11 South Street, Havant, Hampshire PO16 1BB
073 9248 2194
design@pwp-architects.com
t 023 2948 1152
a. www.pwp-architects.com
Project No. **5493** Drawing No. **01** rev. *

Note: All drawings have been checked and approved for content and accuracy. Figures & dimensions to be taken in preference to scaled dimensions. This drawing is the property of PWP Architects and must not be reproduced or used without the express consent, except for the purposes of a planning application. Stationing issues of this drawing to be confirmed by paper copy only.

08/06/18
Friday [17:00]

MIDDLE PARK WAY

Disabled Parking

Car park

KEY:



Marked parking bay



Notional parking space



Cross the box to indicate occupied parking space.



Client: Ahmed Ali
Garage Conversion
Middle Park Way
Havant
Drawing: Parking Survey
Date: June 2018
Scale: 1:500
Drawn: KC

pwparchitects
11 South Street, Havant, Hampshire PO9 1BZ
023 5049 2414
info@pwparchitects.com
Project No: 5493
Drawing No: 01

Note: All dimensions are checked on site by the contractor and are subject to change. The drawing is the property of the architect and shall not be reproduced or used without the express consent of the architect. Electronic use of this drawing is to be confirmed by email only.

08/06/18
Friday [17:30]

MIDDLE PARK WAY

Disabled Parking

Car park

KEY:



Marked parking bay



Notional parking space



Cross the box to indicate occupied parking space.



All dimensions are given in meters unless otherwise stated. The drawing is to be used for planning purposes only. It is not to be reproduced or used without the express consent, except for the purposes of a planning application. Electronic version of this drawing to be confirmed by signed copy only.

11 South Street, Havant, Hampshire PO9 1BZ
023 5248 1152
info@pwp-architects.co.uk
www.pwp-architects.co.uk

Ahmed Ali
Garage Conversion
Middle Park Way
Havant
Parking Survey
Planning
June 2018
1:500
KC

pwparchitects

Project No. **5493** Drawing No. **01**

08/06/18
Friday [18:00]



KEY:



Marked parking bay



Notional parking space



Cross the box to indicate occupied parking space.



project Ahmed Ali
 Garage Conversion
 Middle Park Way
 Havant
 drawing Parking Survey
 name
 date June 2018
 scale 1:500
 client KC

pwparchitects
 41 South Street, Havant, Hampshire PO9 1BZ
 01329 249244
 01329 249244
 01329 249244
 Project No. **5493** Drawing No. **01**

Note: All dimensions shall be checked on site by the contractor and confirmed in writing. All dimensions shall be taken in order to ensure correct construction. This drawing is the property of PWP Architects and must not be reproduced or used without the express consent of PWP Architects. Electronic issue of this drawing is to be confirmed by paper and copy only.

08/06/18
Friday [18:30]



KEY:



Marked parking bay



Notional parking space



Cross the box to indicate occupied parking space.



01/06/18
Ahmed Ali
Garage Conversion
Middle Park Way
Havant
Planning Survey
June 2018
1:500
KAC

pwparchitects
11 South Street, Havant, Hampshire PO9 1BZ
023 9249 2494
info@pwparchitects.co.uk
www.pwparchitects.co.uk
Project No. **5493** Drawing No. **01**

Note: All dimensions are to be checked on site by the contractor before construction and structural, physical dimensions to be taken in preference to scaled dimensions. This drawing is the copyright of the architect and must not be reproduced or used without the express consent, except for the purposes of a claim, to any other party. Electronic release of this drawing is to be confirmed by paper hard copy only.

08/06/18
Friday [19:00]



KEY:



Marked parking bay



Notional parking space



Cross the box to indicate occupied parking space.



DATE

08/06/18

TIME

19:00

BY

AA

08/06/18

19:00

BY

AA

08/06/18

19:00

BY

AA

08/06/18

19:00

BY

AA

08/06/18

19:00

Ahmed Ali
Garage Conversion
Middle Park Way
Havant

Parking Survey

Planning

June 2018

1:500

KC



11 South Street, Havant, Hampshire PO9 1BZ

T: 033 2549 2494

E: info@pwparchitects.co.uk

W: www.pwparchitects.co.uk

V: 01253 3544 1152

© 2018 pwp architects

Project No. 5493

Sheet No. 01

1/1

This drawing is the property of pwp architects and is not to be reproduced, stored in a retrieval system, or transmitted in any form or by any means, electronic, mechanical, photocopying, recording, or by any information storage or retrieval system, without the prior written permission of pwp architects. This drawing is the copyright of the architect and must not be reproduced or used in any way without the express consent, except for the purposes of a planning application. Electronic use of this drawing is to be confirmed by paper fast copy only.

08/06/18
Friday [19:30]



KEY:



Marked parking bay



Notional parking space



Cross the box to indicate occupied parking space.



01/06/18
Ahmed Ali
Garage Conversion
Middle Park Way
Havant
Planning
June 2018
1:500
KC

pwparchitects
11 South Street, Havant, Hampshire PO9 1SZ
023 7048 2414
023 7048 1752
www.pwp-architects.co.uk
Project No. **5493** Drawing No. **01**

We warrant that the information contained in this drawing is true and correct to the best of our knowledge and belief. 

08/06/18
Friday [20:00]

MIDDLE PARK WAY

Disabled Parking

Car park

KEY:



Marked parking bay



Notional parking space



Cross the box to indicate occupied parking space.



DT: AH
Ahmed Ali
Garage Conversion
Middle Park Way
Havant
Planning
June 2018
Scale
1:500
Drawn
KC

pwparchitects
11 South Street, Havant, Hampshire, PO9 1BB
(023) 8245 2454
e: design@pwparchitects.com
p: www.pwparchitects.com
Project No: **5493** Form No: **01**

Note: All dimensions are checked on site for the construction and are taken from the structural figures. All dimensions are taken in metres and rounded down to the nearest millimetre. This drawing is the property of the architects and must not be reproduced or used without the express consent, except for the purposes of a client's application. Electronic issue of this drawing is authorised by Middle Park Way Ltd.

08/06/18
Friday [20:30]

MIDDLE PARK WAY

Disabled Parking

Car park

KEY:



Marked parking bay



Notional parking space



Cross the box to indicate occupied parking space.



Ahmed Al
 Garage Conversion
 Middle Park Way
 Havant
 Parking Survey
 Planning
 June 2018
 1:500
 KC


pwparchitects
 11 South Street, Havant, Hampshire PO9 1BZ
 T: 01329 849 244
 E: design@pwp-architects.com
 W: www.pwp-architects.com
 Project No. **5493**

Sheet No. **01**



Notes: All dimensions are to be confirmed on site by the client and architect. Figures in brackets are to be used in preference to metric dimensions. This drawing is the property of the architect and must not be reproduced or used in any form without the express consent of the architect. The purpose of a planning application. Electronic issue of this drawing is by e-mail only.

08/06/18
Friday [21:00]

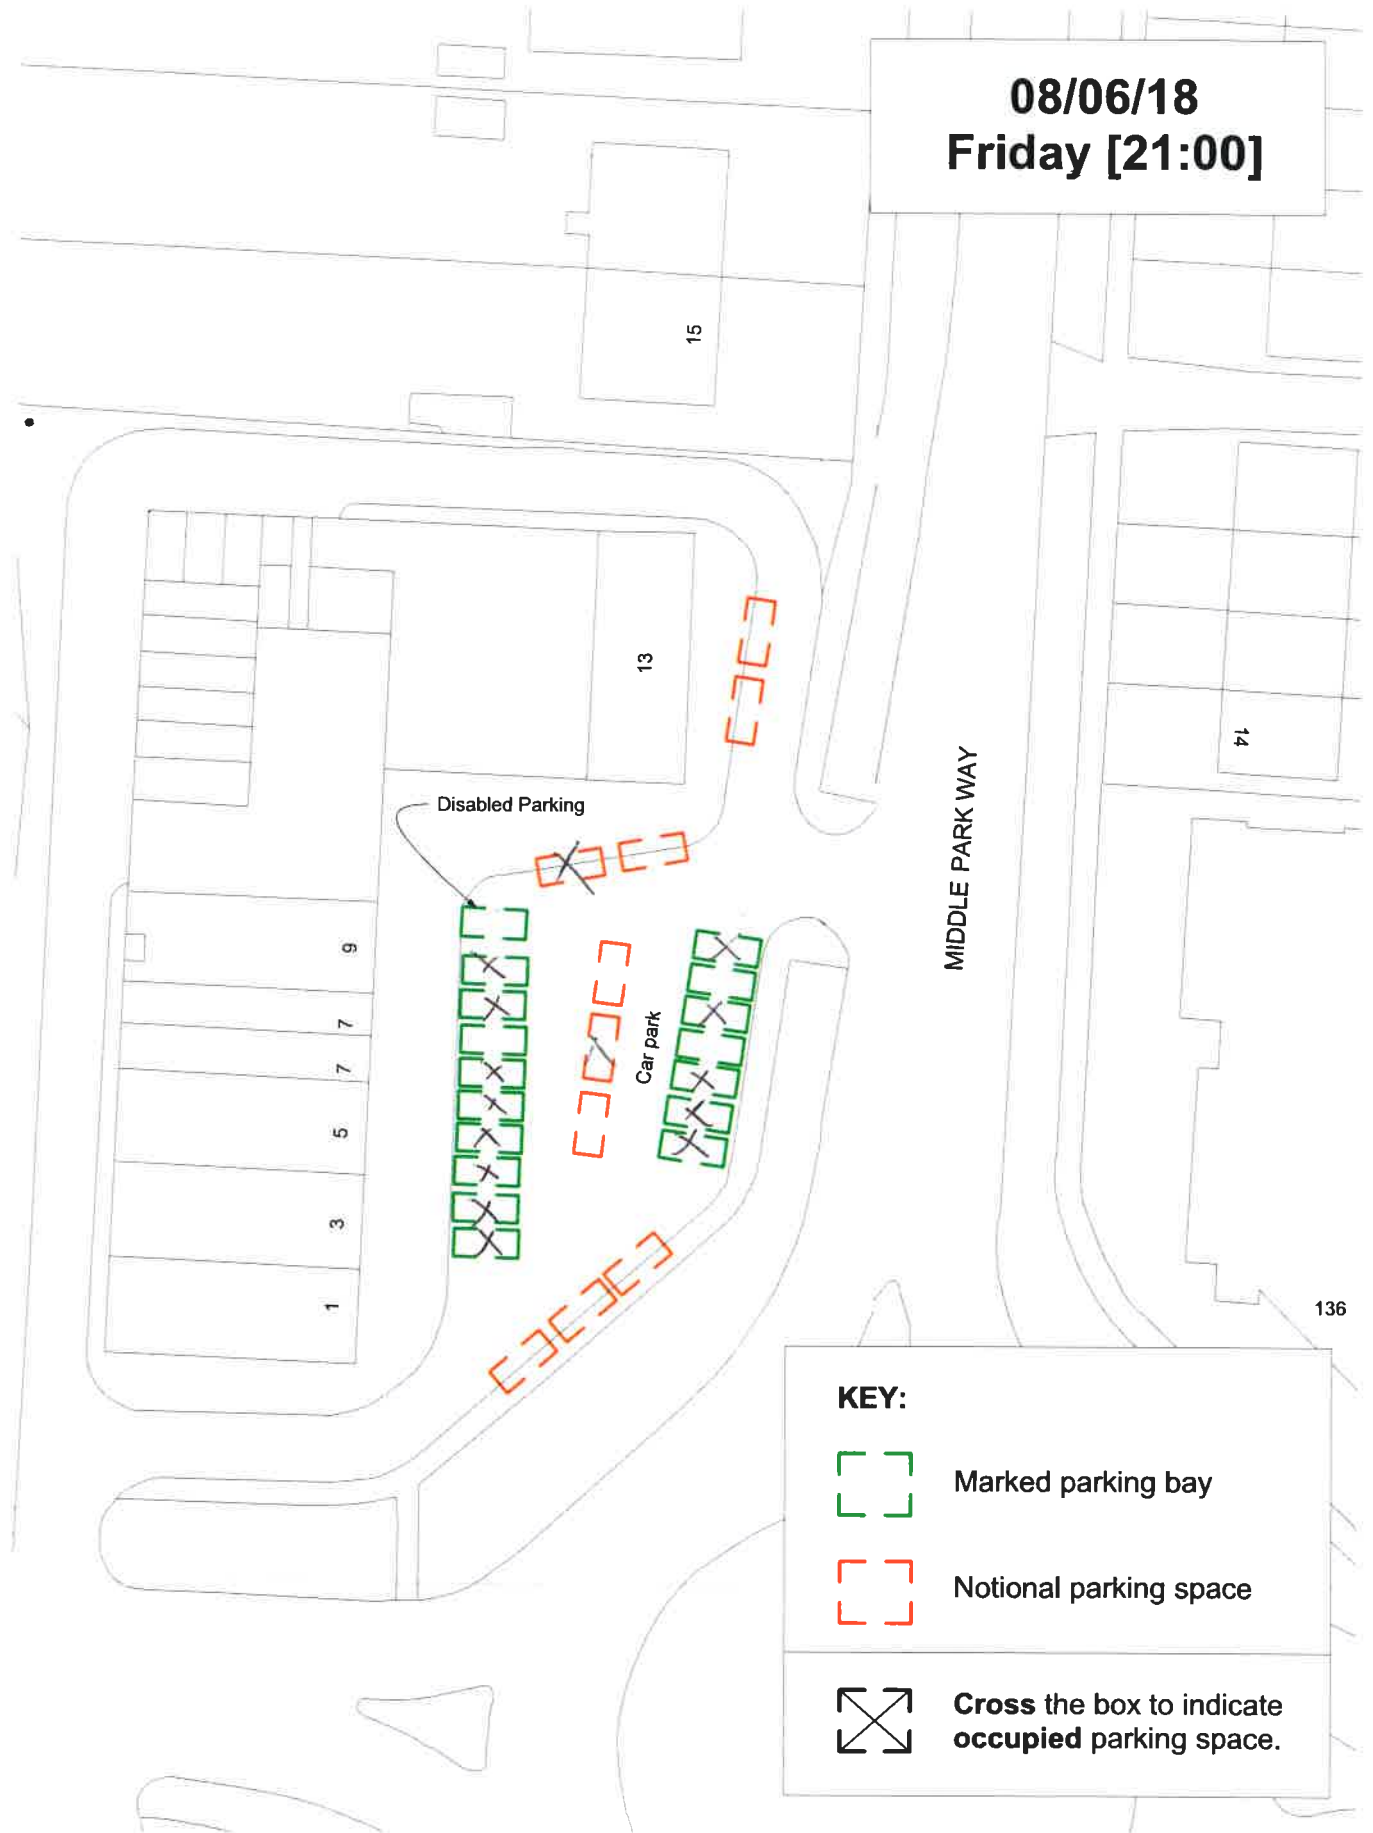

01/01/18
Ahmed Ali
Garage Conversion
Middle Park Way
Havant
Planning
June 2018
1:500
KC

pwparchitects
11 South Street, Havant, Hampshire PO16 1BZ
023 9248 2454
info@pwp-architects.com
Project No. **5493** Drawing No. **01**

We, the undersigned, certify that the information contained in this drawing is true and correct to the best of our knowledge and belief. This drawing is the property of PWP Architects and shall not be reproduced, stored, or used without the express written consent of the undersigned for any purpose other than that for which it was originally prepared. Electronic copies of this drawing may be confirmed by email and only if they are identical to the printed version.

08/06/18
Friday [21:30]

MIDDLE PARK WAY

Disabled Parking

Car park

KEY:



Marked parking bay



Notional parking space



Cross the box to indicate occupied parking space.



client
Ahmed Ali
Garage Conversion
Middle Park Way
Havant

drawing name
Parking Survey

date
June 29/18

scale
1:500

drawn
VC

pwparchitects

11 South Street, Havant, Hampshire PO9 1BZ
t: 023 9248 2494 e: design@pwp-architects.com w: www.pwp-architects.com

Project No. **5493** Drawing No. **01** rev. 01

We warrant that the information is provided to the best of our knowledge and belief. Figures, dimensions and other data are taken from the client's drawings and may not be accurate. 

Appendix C:

09/06/18
Saturday [15:00]

MIDDLE PARK WAY

Disabled Parking

Car park

KEY:



Marked parking bay



Notional parking space



Cross the box to indicate occupied parking space.



Ahmed Ali
Garage Conversion
Middle Park Way
Havant

Planning
June 2019
1:500
KC

pwparchitects
11 South Street, Havant, Hampshire PO9 1BZ
023 9248 1494
info@pwparchitects.com

Project No. **5493** Drawing No. **01** r1 *

All the above drawings are to be checked on site by the contractor and to report them and return. Typical dimensions to be taken in reference to the location of the structure and must not be exceeded. It will be the contractor's responsibility to the accuracy of a client's application. The client's view of this drawing is to be confirmed by a signed copy only.

09/06/18
Saturday [15:30]

MIDDLE PARK WAY

Disabled Parking

Car park

KEY:



Marked parking bay



Notional parking space



Cross the box to indicate occupied parking space.



client Ahmed Ali
Garage Conversion
Middle Park Way
Havant
drawing name Parking Survey
date June 29 '18
scale 1:500
drawn KC

pwparchitects
11 South Street, Havant, Hampshire, PO9 1BZ
t 023 2548 2100 e davey@pwp-architects.com w www.pwp-architects.com

Project No **5493** Drawing No **01** of 1

Note: All dimensions are checked on site by the architect to confirm the location and structure. Figures are subject to change in relation to the final construction. This drawing is the property of the architect and must not be reproduced, stored, modified or used without the architect's consent. It is for the purposes of a planning application. The architect does not accept liability for any loss or damage caused by the use of this drawing. It is to be used for the purposes of a planning application only.

09/06/18
Saturday [16:00]

MIDDLE PARK WAY

Disabled Parking

Car park

KEY:



Marked parking bay



Notional parking space



Cross the box to indicate occupied parking space.



01/03/18
Ahmed Ali
Garage Conversion
Middle Park Way
Havant
Parking Survey

Planning
June 2018
1:500
RC

pwparchitects
11 South Street, Havant, Hampshire, PO15 1DZ
t: 023 924 1144
e: info@pwp-architects.com

Project No. **5493** Drawing No. **01**

We warrant that the information contained in this drawing is true and correct to the best of our knowledge and belief at the time of completion of this drawing. We do not warrant that the information contained in this drawing is true and correct to the best of our knowledge and belief at the time of completion of this drawing. We do not warrant that the information contained in this drawing is true and correct to the best of our knowledge and belief at the time of completion of this drawing.

09/06/18
Saturday [16:30]

MIDDLE PARK WAY

Disabled Parking

Car park

KEY:



Marked parking bay



Notional parking space



Cross the box to indicate occupied parking space.



DATE: 09/06/18
PROJECT: Ahmed Ali Garage Conversion Middle Park Way Havant
DRAWING: Planning
SCALE: 1:500
DRAWN: [signature]

pwparchitects
11 South Street, Havant, Hampshire PO9 1BZ
023 9248 1494
www.pwparchitects.co.uk
PROJECT NO: 5493
DRAWING NO: 01

All dimensions are given in millimetres. Measurements are taken in accordance with the British Standard BS 5400:1993. This drawing is the property of PWP Architects and should not be used for any other purpose without the written consent of PWP Architects. The client is responsible for the accuracy of the information provided to PWP Architects.

09/06/18
Saturday [17:00]

MIDDLE PARK WAY

Disabled Parking

Car park

KEY:



Marked parking bay



Notional parking space



Cross the box to indicate occupied parking space.



Ahmed Ali
Garage Conversion
Middle Park Way
Havant

Parking Survey

Planning

June 2018

1:500

KC

pwparchitects

13 South Street, Havant, Hampshire PO16 1BZ

023 2545 1100

www.pwparchitects.com

Project No. 5493

Drawing No. 01

...

*

Note: All dimensions are given in millimetres unless otherwise stated. Figures are rounded to the nearest millimetre. This drawing is the property of the architect and must not be reproduced or used without the written consent of the architect. The use of this drawing is the responsibility of the client.

09/06/18
Saturday [17:30]

MIDDLE PARK WAY

Disabled Parking

Car park

KEY:



Marked parking bay



Notional parking space



Cross the box to indicate occupied parking space.



Client
Ahmed Ali
Garage Conversion
Middle Park Way
Havant

Project
Parking Survey

Planning
June 2018
Scale
1:500
Drawn
KC

pwparchitects
11 South Street, Havant, Hampshire, PO9 1BZ
023 9248 2444
a.ahmed@pwparchitects.co.uk
www.pwparchitects.co.uk

Project No. **5493**
Drawing No. **01**

Note: All dimensions are indicated on site by the client, and are taken from a single structure. Figures are taken as an indication only. This drawing is the property of the architects and must not be reproduced or used without the express consent of the architects for the purposes of a planning application. The final issue of this drawing is the authority to be used only.

09/06/18
Saturday [18:00]

MIDDLE PARK WAY

Disabled Parking

Car park

KEY:



Marked parking bay



Notional parking space



Cross the box to indicate occupied parking space.



on site
Ahmed Ali
Garage Conversion
Middle Park Way
Havant

drawing
name
Parking Survey

date
Planning
June 2018
scale
1:500
drawn
KC

pwparchitects
11 South Street, Havant, Hampshire PO9 1DZ
t 023 9242 3994 e design@pwp-architects.com
t 023 2948 1152
sc www.pwp-architects.com

Project No. **5493** drawing No. **01** rev **01**

Note: All dimensions are to be checked on site by the client for accuracy and inclusion. Figures shown are to be taken in preference to scale dimensions. This drawing is the property of the architect and must not be reproduced or used without the architect's consent, either for the purposes of a planning application. Electronic use of this drawing is to be confirmed by email and copy only.

09/06/18
Saturday [18:30]

MIDDLE PARK WAY

Disabled Parking

Car park

KEY:



Marked parking bay



Notional parking space



Cross the box to indicate occupied parking space.



client
**Ahmed Ali
Garage Conversion
Middle Park Way
Havant**

drawing
name
Parking Survey

status
Planning
date
June 2018
scale
1:500
drawn
KC

pwparchitects
11 South Street, Havant, Hampshire, PO9 1BZ
t 023 548 2344 e ahmed@pwparchitects.com w www.pwparchitects.com

Project No. **5493** drawing No. **01** of **1**

We warrant that the information contained in this drawing is true and correct to the best of our knowledge and belief. We do not warrant that the information contained in this drawing is true and correct to the best of our knowledge and belief. This drawing is the property of the architect and must not be reproduced or used without the express written consent of the architect. The architect shall not be liable for any loss or damage caused by the use of this drawing, whether or not such loss or damage could have been reasonably foreseen.

09/06/18
Saturday [19:00]

MIDDLE PARK WAY

Disabled Parking

Car park

KEY:



Marked parking bay



Notional parking space



Cross the box to indicate occupied parking space.



Note: All dimensions are based on site by the initial survey. All dimensions are in feet. Figures are given in feet in preference to scaled dimensions. This drawing is the property of the architect and must not be reproduced or used without the express consent, except for the purposes of a client's application. Dimensions shown on this drawing are to be confirmed by each party's own survey.

111 South Street, Havant, Hampshire PO15 1EE
Ahmed AS
Garage Conversion
Middle Park Way
Havant
Parking Survey

Planning
June 2018
1:500
KC

pwparchitects
0203 248 2494
0203 248 1152
www.pwp-architects.com

Project No. **5493** Sheet No. **01**

09/06/18
Saturday [19:30]

MIDDLE PARK WAY

Disabled Parking

Car park

KEY:



Marked parking bay



Notional parking space



Cross the box to indicate occupied parking space.



Note: All dimensions are checked on site by the contractor. The contractor is responsible for the accuracy of the information provided. 

Ahmed Ali
Garage Conversion
Middle Park Way
Havant
Parking Survey
Planning
June 2015
1:500
KC

pwparchitects
11 South Street, Havant, Hampshire, PO9 1BZ
023 244 2444
www.pwparchitects.com

Project No. **5493** 01

09/06/18
Saturday [20:00]



KEY:



Marked parking bay



Notional parking space



Cross the box to indicate occupied parking space.



Ahmed Al
Garage Conversion
Middle Park Way
Havant
Parking Survey
Planning
June 2013
1:500
K.C.

pwparchitects
11 South Street, Havant, Hampshire, PO9 1BZ
023 2549 2394
www.pwparchitects.com
Project No. **5493** Draw No. **01**

All rights reserved. No part of this publication may be reproduced, stored in a retrieval system, or transmitted, in any form or by any means, electronic, mechanical, photocopying, recording, or by any information storage or retrieval system, without prior written permission from the publisher. This drawing is the property of the architect and must not be reproduced or used without their express consent, except for the purposes of a planning application. Electronic issue of this drawing is not confirmed by paper hard copy only.

09/06/18
Saturday [20:30]

MIDDLE PARK WAY

Disabled Parking

Car park

KEY:



Marked parking bay



Notional parking space



Cross the box to indicate occupied parking space.



While all dimensions are checked on site by the consultant before issue, it is not a substitute for a professional survey. Figures are shown to the nearest millimetre. This drawing is the property of the architect and shall not be reproduced or used without the express consent of the architect for the purposes of a planning application. Electronic issue of this drawing is to be confirmed by paper hard copy only.

client
Ahmed Ali
Garage Conversion
Middle Park Way
Havant

drawing
name
Parking Survey

scale
Planning

date
June 2018

width
1:500

drawn
KC

pwparchitects

111 South Street, Havant, Hampshire PO16 1ET
T: 023 9248 2494
E: ahmed@pwparchitects.com
W: www.pwp-architects.com

Project No. **5493** Drawing No. **01**

09/06/18
Saturday [21:00]

MIDDLE PARK WAY

Disabled Parking

Car park

KEY:



Marked parking bay



Notional parking space



Cross the box to indicate occupied parking space.



While all dimensions have been checked on site by the contractor, the contractor shall remain responsible for any errors. This drawing is the property of the architect and shall not be reproduced or used without the architect's consent, except for the purposes of a planning application. (Election) The value of this drawing is to be confirmed by separate survey only.

Client: Ahmed Al-Ghannam
Project: Garage Conversion
Location: Middle Park Way
Survey: Parking Survey
Planned: June 2018
Scale: 1:500
Drawn: KC

pwparchitects
11 South Street, Havant, Hampshire PO9 1BZ
01329 493494
www.pwparchitects.com
Project No. **5493** Drawing No. **01**

09/06/18
Saturday [21:30]

MIDDLE PARK WAY

Disabled Parking

Car park

KEY:



Marked parking bay



Notional parking space



Cross the box to indicate occupied parking space.



Note: All dimensions are checked on site by the client for out of ground and structure. Figures are subject to verification and preference to scaled dimensions. This drawing is the property of PWP Architects and shall not be used without the express consent of PWP Architects for any other application. Electronic issue of this drawing is confirmed by email receipt only.

07/06/18

07/06/18

Ahmed Ali
Garage Conversion
Middle Park Way
Havant

Parking Survey

Planning

June 2018

1:500

KC

pwparchitects

11 South Street, Havant, Hampshire, PO9 1BZ

023 2546 2494

www.pwparchitects.com

01253 556611

www.pwparchitects.com

Project No. 5493

Sheet No. 01

1 of 1

Appendix D:

For KIT

10/06/18
Sunday [15:00]

MIDDLE PARK WAY

Disabled Parking

Car park

KEY:



Marked parking bay



Notional parking space



Cross the box to indicate occupied parking space.



Note: All dimensions are to be checked on site by the contractor before construction and approval. Figures, dimensions etc. are taken in preference to scaled dimensions. This drawing is the copyright of the architect and may not be reproduced or used without the architect's consent, either for the purposes of a planning application. Electronic files of this drawing can be confirmed by postcard only.

pre: Ahmed Ali
drawing: Garage Conversion
name: Middle Park Way
Havant
Planning
June 2018
scale: 1:500
drawn: KC

pwparchitects
11 South Street, Havant, Hampshire PO9 1BZ
T: 023 9248 2494
E: design@pwparchitects.com
www.pwparchitects.com
Project No. **5493** drawing No. **01** rev **1**

10/06/18
Sunday [15:30]

MIDDLE PARK WAY

Disabled Parking

Car park

KEY:



Marked parking bay



Notional parking space



Cross the box to indicate occupied parking space.



01/03/18
Ahmed Ali
Garage Conversion
Middle Park Way
Havant
Parking Survey


Planning
June 2019
1:500
KC

pwparchitects
11 South Street, Havant, Hampshire PO9 1BZ
T: 023 9245 1554
E: enquiries@pwparchitects.com
www.pwparchitects.com

Project No. **5493** Drawing No. **01** PWA ★

Notes: All internal and external checks and verifications have been completed. The information contained in this drawing is the property of the Architect and must not be reproduced or used without the Architect's consent. The Architect's liability is limited to the design and construction of the building only. The Architect is not responsible for any other matters. The Architect's liability is limited to the design and construction of the building only. The Architect is not responsible for any other matters.

10/06/18
Sunday [16:00]

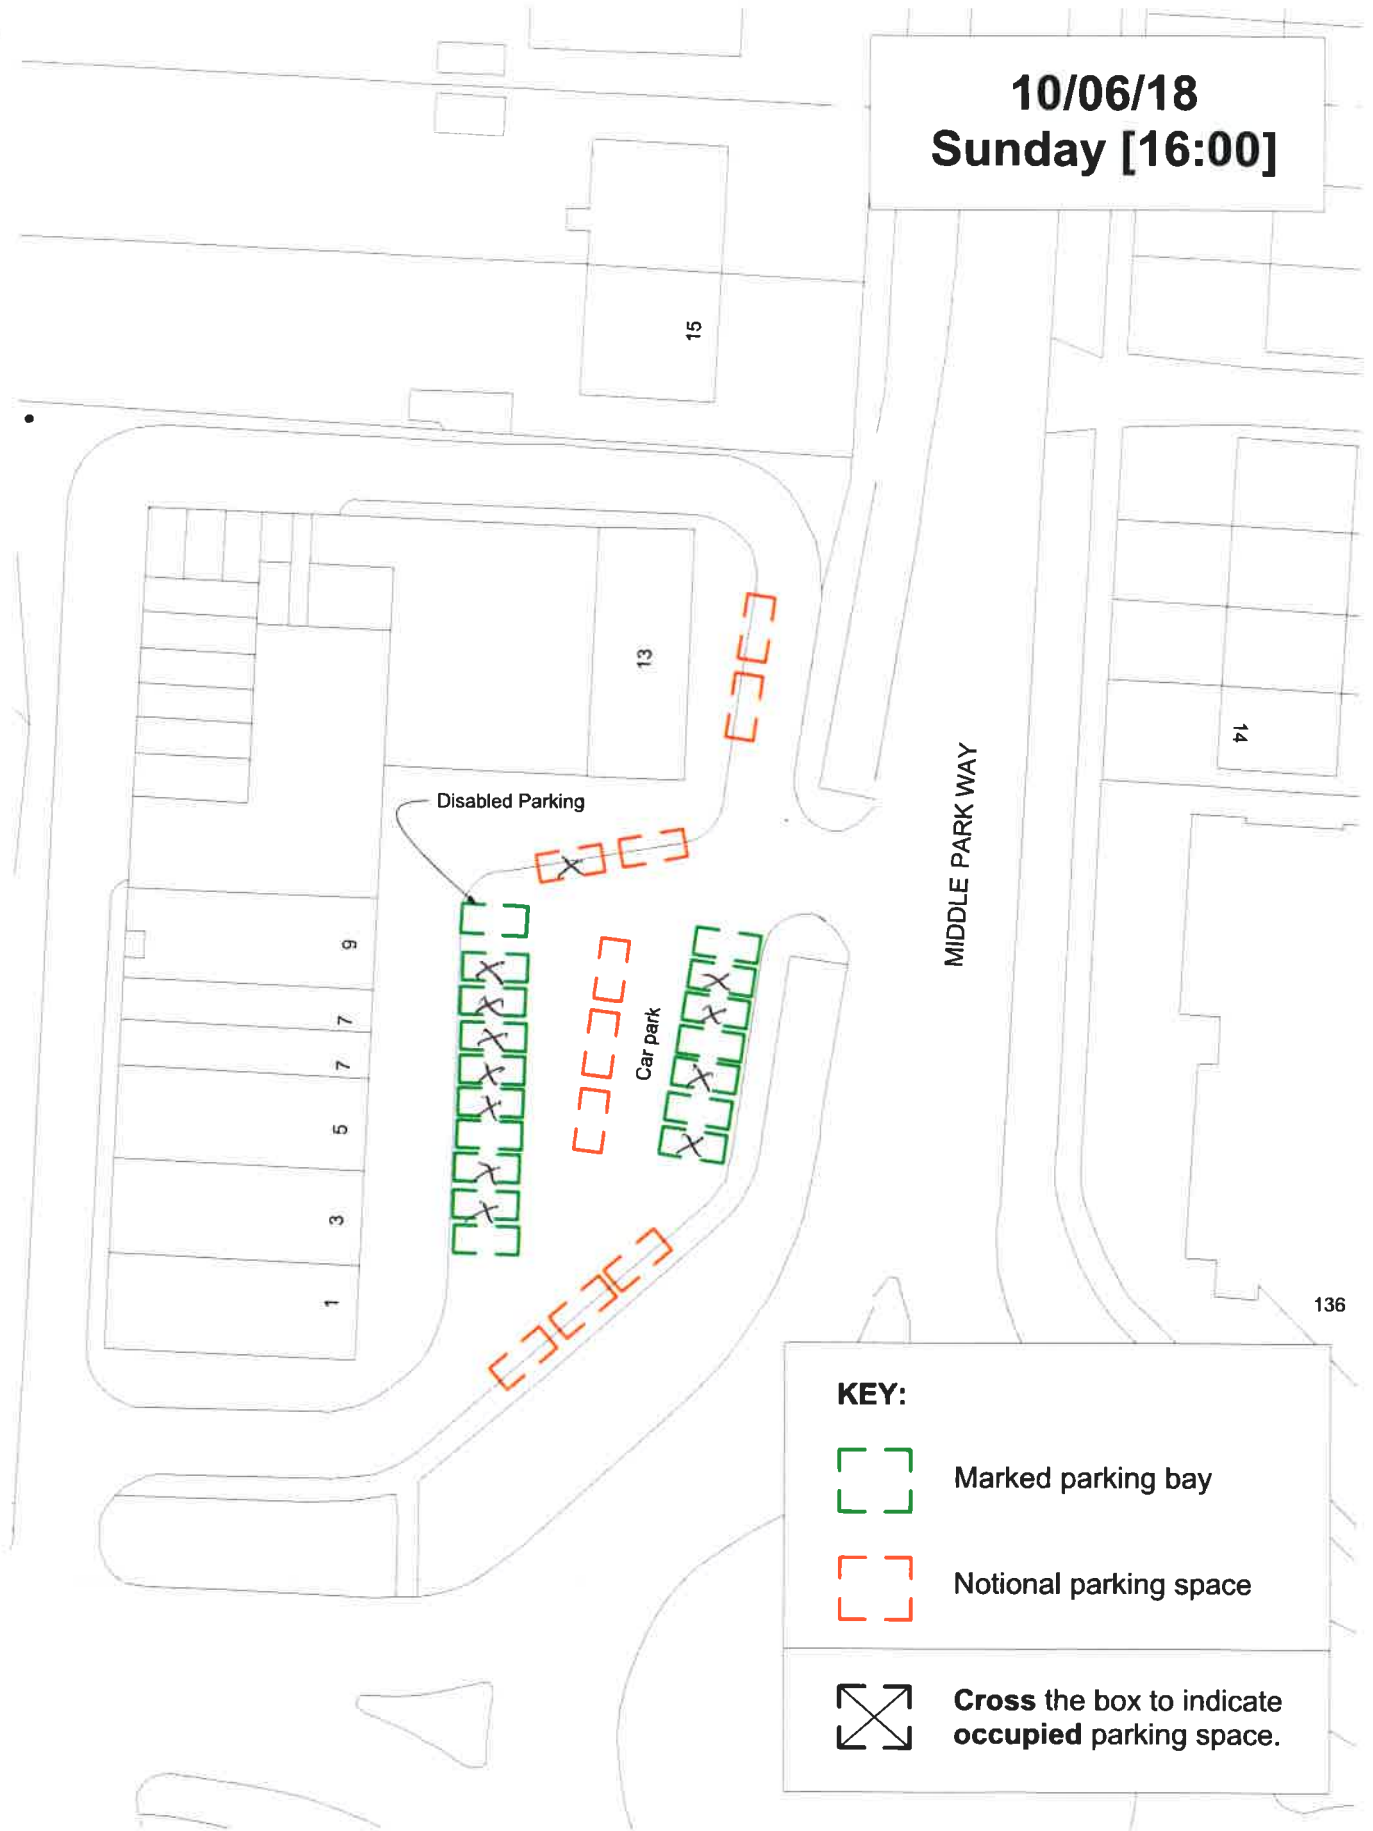

KEY:



Marked parking bay



Notional parking space



Cross the box to indicate occupied parking space.




DWT: A3
 Ahmed Ali
 Garage Conversion
 Middle Park Way
 Havant
 Planning
 June 2018
 Scale
 1:500
 Date

pwparchitects
 11 South Street, Havant, Hampshire, PO9 1BZ
 023 9246 2164
 e. design@pwp-architects.com
 t. 01253 5648 1752
 w. www.pwp-architects.com
 Project No. **5493** Drawing No. **01**

No. 48 Ahmed Ali Garage Conversion is a planning application for the conversion of the existing building into a residential development. The drawing is a site plan showing the proposed parking layout. It is not to be reproduced or used without the express consent, except for the purposes of a planning application. Electronic version of this drawing is the confirmed copy only.

10/06/18
Sunday [16:30]

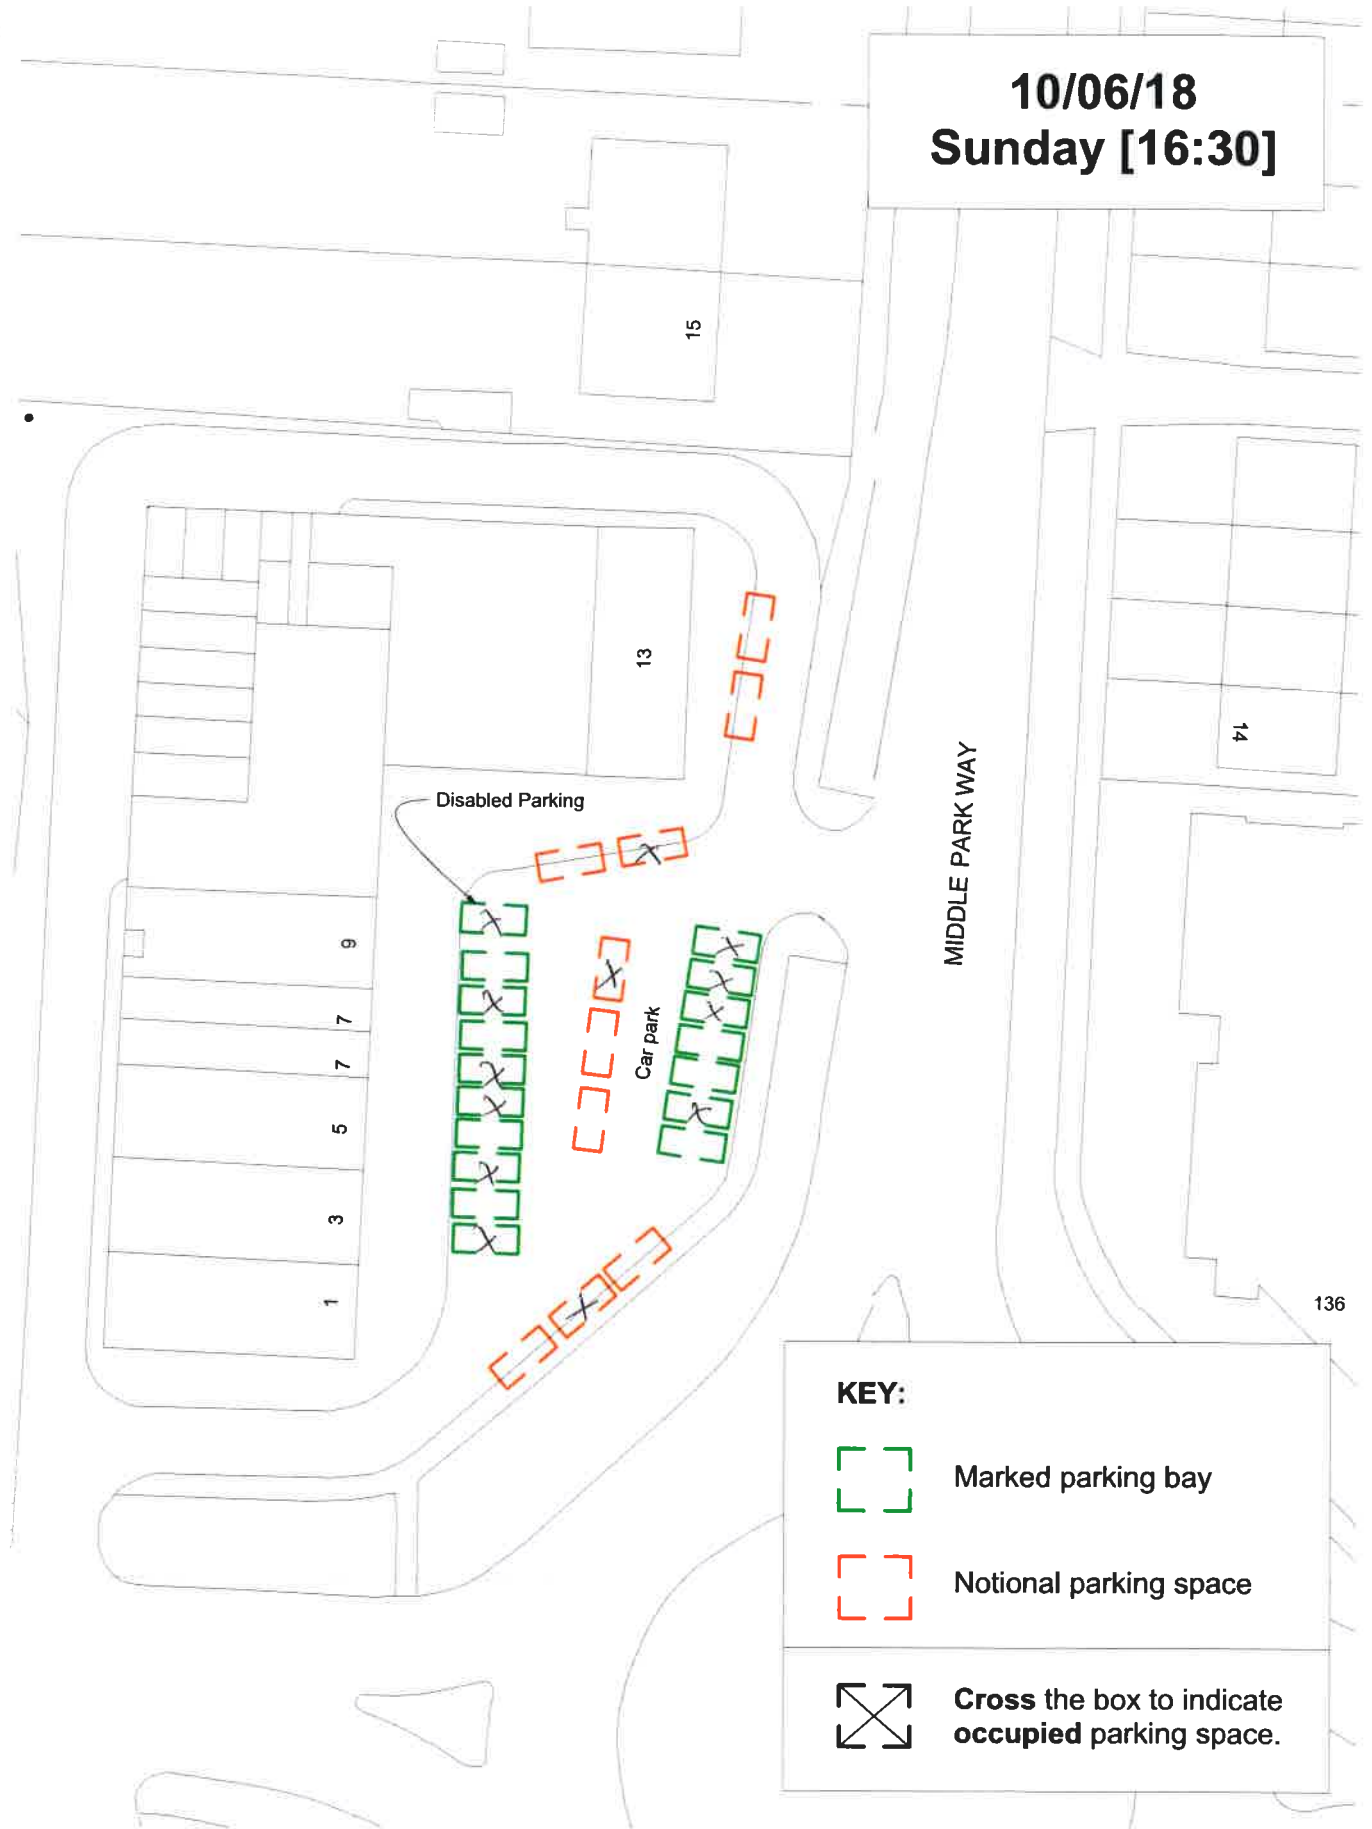

01/18/18
Ahmed Ali
Garage Conversion
Middle Park Way
Havant
Parking Survey

Planning
June 2018
1:500
KC

pwparchitects

11 South Street, Havant, Hampshire PO9 1BZ
023 9248 2144
pwp@pwparchitects.com
01223 2548 1112
pwp 5493
Drawing No. 01

W. H. Allinson and will check on site by the contractor and its own staff and not liable for any loss or damage to the property. The drawing is the property of the architect and is not to be reproduced or used without the express consent of the architect. The drawing is the property of the architect and is not to be reproduced or used without the express consent of the architect.

10/06/18
Sunday [17:00]



10/06/18
Sunday [17:30]



KEY:



Marked parking bay



Notional parking space



Cross the box to indicate occupied parking space.



DATE: 10/06/18
DRAWN: Ahmed Ali
CHECKED: Garage Conversion
PROJECT: Middle Park Way
Havant
Planning
June 2018
Scale: 1:500
Drawn: KC

pwparchitects
11 South Street, Havant, Hampshire PO9 5BZ
023 9249 2494
info@pwparchitects.com
www.pwparchitects.com
Project No: 5493
Drawing No: 01

Note: All dimensions are to be checked on site by the contractor before construction and erection. Please refer to the relevant building regulations. This drawing is the property of PWP Architects and is not to be reproduced, in whole or in part, without the express consent, except for the purpose of a planning application. Electronic issue of this drawing is confirmed by signature and date.

10/06/18
Sunday [18:00]

15

13

14

MIDDLE PARK WAY

Disabled Parking

Car park

1 3 5 7 9

KEY:

- Marked parking bay
- Notional parking space
- Cross the box to indicate occupied parking space.

136



10/06/18
Sunday [18:30]



KEY:



Marked parking bay



Notional parking space



Cross the box to indicate occupied parking space.



Ahmed Al
 Garage Conversion
 Middle Park Way
 Havant
 Planning
 June 2018
 1500
 KC

pwparchitects
 11 South Street, Havant, Hampshire PO9 1BZ
 023 549 2164
 023 549 1152
 5493 01

Note: All dimensions are based on the information provided by the client. The architect is not responsible for the accuracy of the information provided. 

10/06/18
Sunday [19:00]

MIDDLE PARK WAY

Disabled Parking

Car park

KEY:



Marked parking bay



Notional parking space



Cross the box to indicate occupied parking space.



Ahmed Ali
Garage Conversion
Middle Park Way
Havant

Parking Survey

date Planning
date June 2018
scale 1:500
client KC

pwparchitects

77 South Street, Newark, New Jersey 07102
 1-800-345-2454 • 973-248-1152
 www.345245.com

Project No. **5493** Drawing No. **01**

Note: All figures are not checked on site by the contractor before installation and erection. Figures shown must be taken in preference to scaled dimensions. This drawing is the property of the Architects and must not be reproduced or used without the express consent, except for the purposes of a planning application. Electronic issue of this drawing will be delivered by e-mail hard copy only.

10/06/18
Sunday [19:30]

MIDDLE PARK WAY

Disabled Parking

Car park

KEY:



Marked parking bay



Notional parking space



Cross the box to indicate occupied parking space.



client: Ahmed Al
Garage Conversion
Middle Park Way
Havant
Planning
June 2018
1:500
KC

pwparchitects
11 South Street, Havant, Hampshire PO16 0BZ
023 75 49 2494
e: design@pwp-architects.com
p: www.pwp-architects.com
Project No. **5493** drawing No. **01**

Note: All dimensions are to be checked on site by the client for confirmation and accuracy. Figures shown here are for reference only. This drawing is the property of the architect and must not be reproduced or used without their express consent, except for the purposes of a planning application. Electronic use of this drawing is not permitted by paper print only.

10/06/18
Sunday [20:00]



KEY:



Marked parking bay



Notional parking space



Cross the box to indicate occupied parking space.



Note: All dimensions are to be checked on site by the contractor and are subject to change. The plan is for information only and is not to be used for construction purposes. 

Ahmed Ali
Garage Conversion
Middle Park Way
Havant
Parking Survey
Planning
June 2018
1:500
KC

pwparchitects
11 South Street, Havant, Hampshire PO16 1BZ
t 023 9249 2494 f 023 9249 1112
e design@pwp-architects.com w www.pwp-architects.com
Project No. **5493** Drawing No. **01** rev. 0

10/06/18
Sunday [20:30]



KEY:



Marked parking bay



Notional parking space



Cross the box to indicate occupied parking space.



per: AAE
drawing: AAE
date: June 20/18
scale: 1:500
graphic: KC

Ahmed Al
Garage Conversion
Middle Park Way
Havant
Parking Survey

Planning
June 20/18
1:500
KC

pwparchitects

61 South Street, Havant, Hampshire PO9 1BZ
t: 01253 8246 2494
e: 60999@pwp-architects.com
w: www.pwp-architects.com

Project No. **5493** Drawing No. **01** Rev. **1**

Note: All dimensions are to be checked on site by the contractor before construction and erection. Figures are given to be taken in preference to scaled dimensions. This drawing is the copyright of the architects and must not be reproduced or used without the architect's consent, except for the purposes of a planning application. Electronic issues of this drawing to be confirmed by paper hard copy only.

10/06/18
Sunday [21:00]



KEY:



Marked parking bay



Notional parking space



Cross the box to indicate occupied parking space.




PROJECT	Ahmed Ali Garage Conversion Middle Park Way Havant
DRAWING NO.	Parking Survey
DATE	Planning
SCALE	June 2018
BY	1:500
CHECKED	MC

pwparchitects
11 South Street, Haverhill, MA 01830
603.895.2194
design@pwp-architects.com
www.pwp-architects.com

[illegible]

10/06/18
Sunday [21:30]

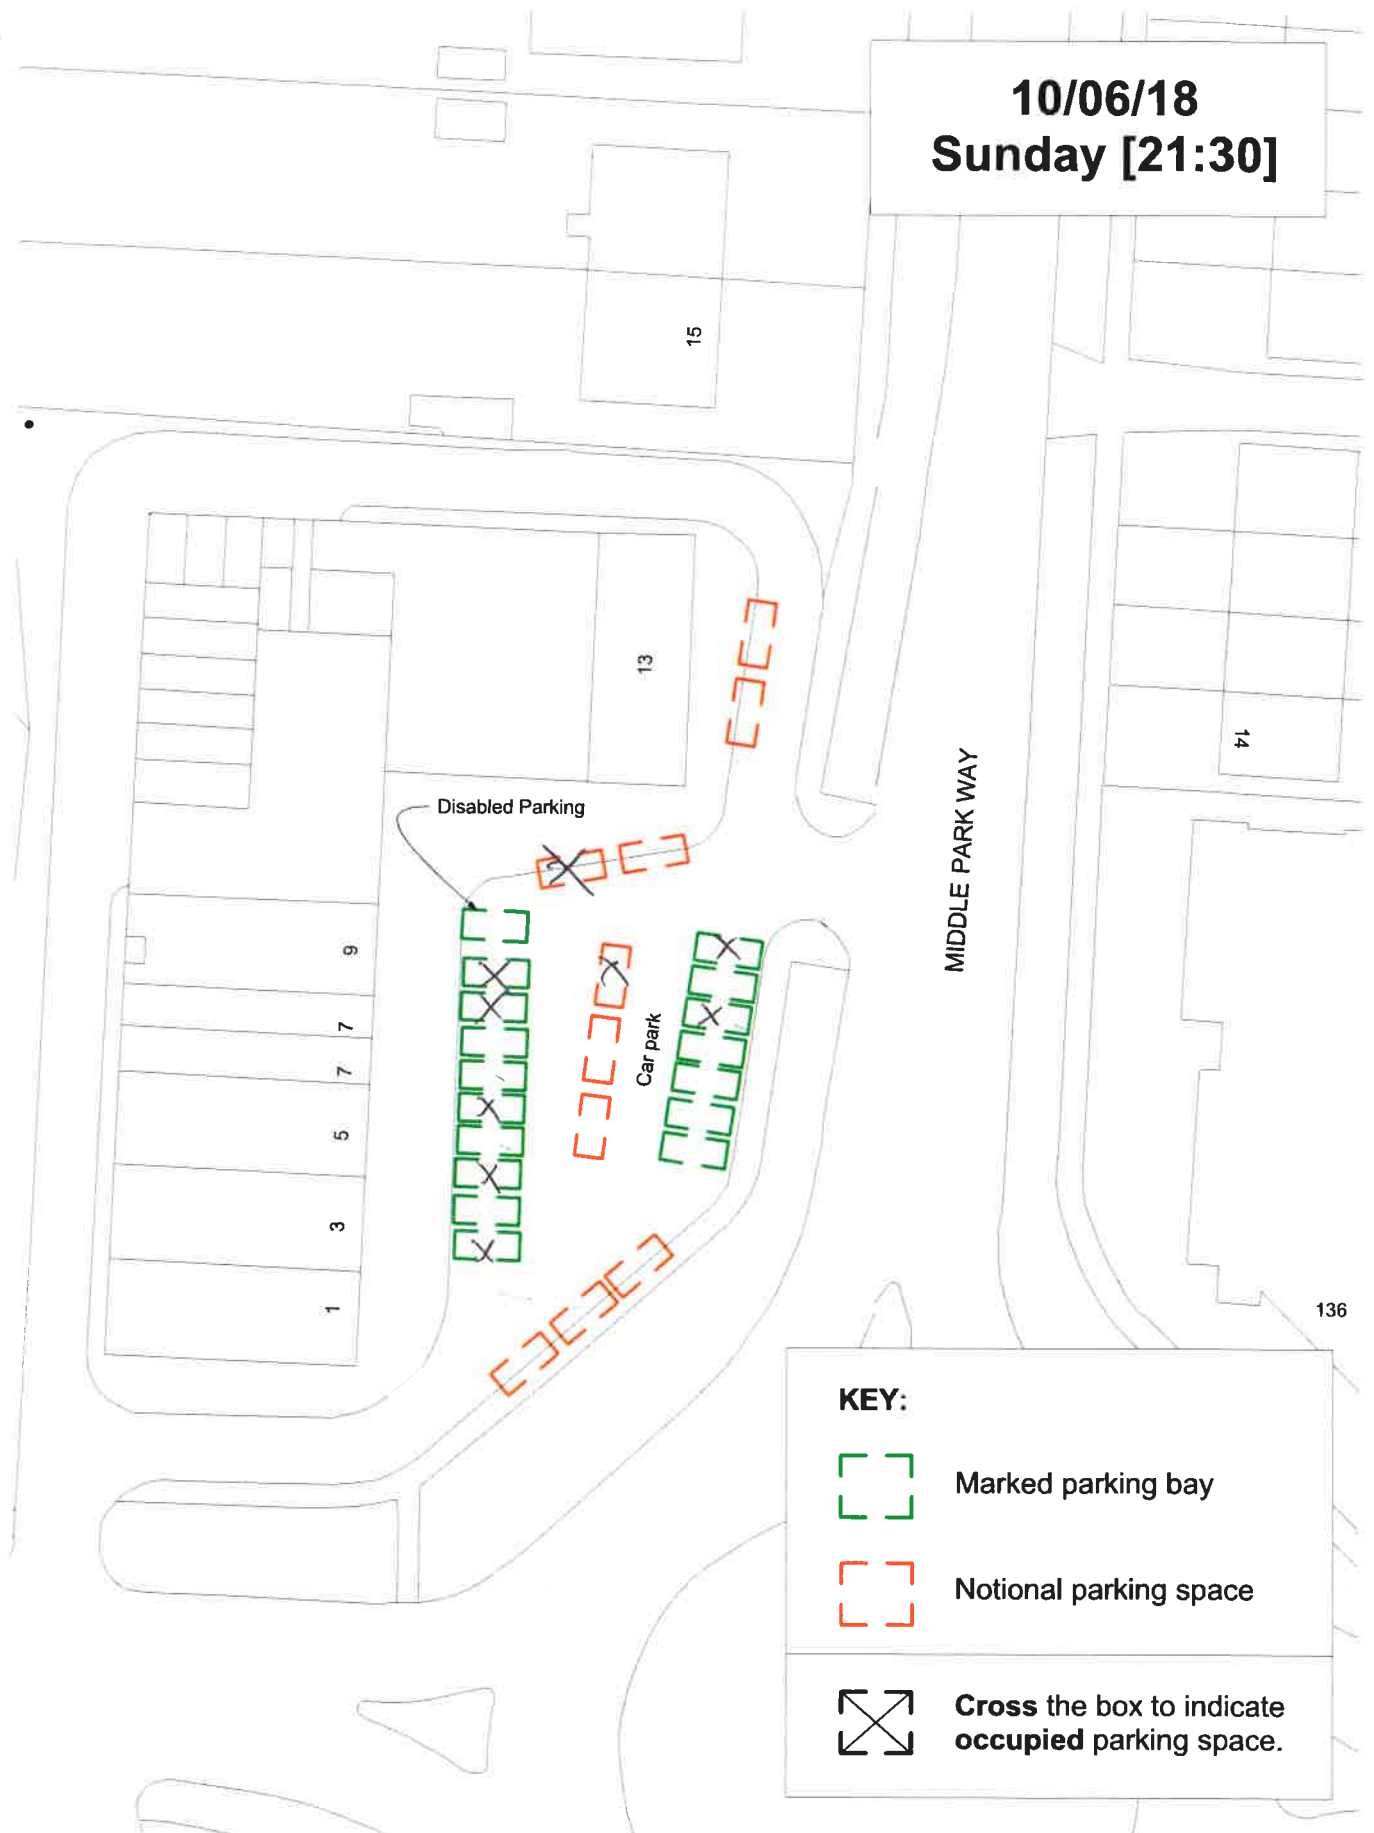

KEY:



Marked parking bay



Notional parking space



Cross the box to indicate occupied parking space.



Client
Planning
Date
Scale
Drawn

Ahmed Ali
Garage Conversion
Middle Park Way
Havant
Parking Survey
Planning
June 2018
1:500
KCP

pwparchitects
11 South Street, Havant, Hampshire, PO9 1BZ
023 9245 2494
info@pwparchitects.com
023 9245 1162
www.pwparchitects.co.uk
Project No. **5493** Drawing No. **01**

All the information is presented as a preliminary design and is not intended to be used as a final design. It is the responsibility of the client to ensure that the design is suitable for the intended use and that all necessary permissions are obtained before construction. The design is the property of the architect and must not be reproduced or used without the architect's consent. The architect's liability is limited to the professional fee only.