



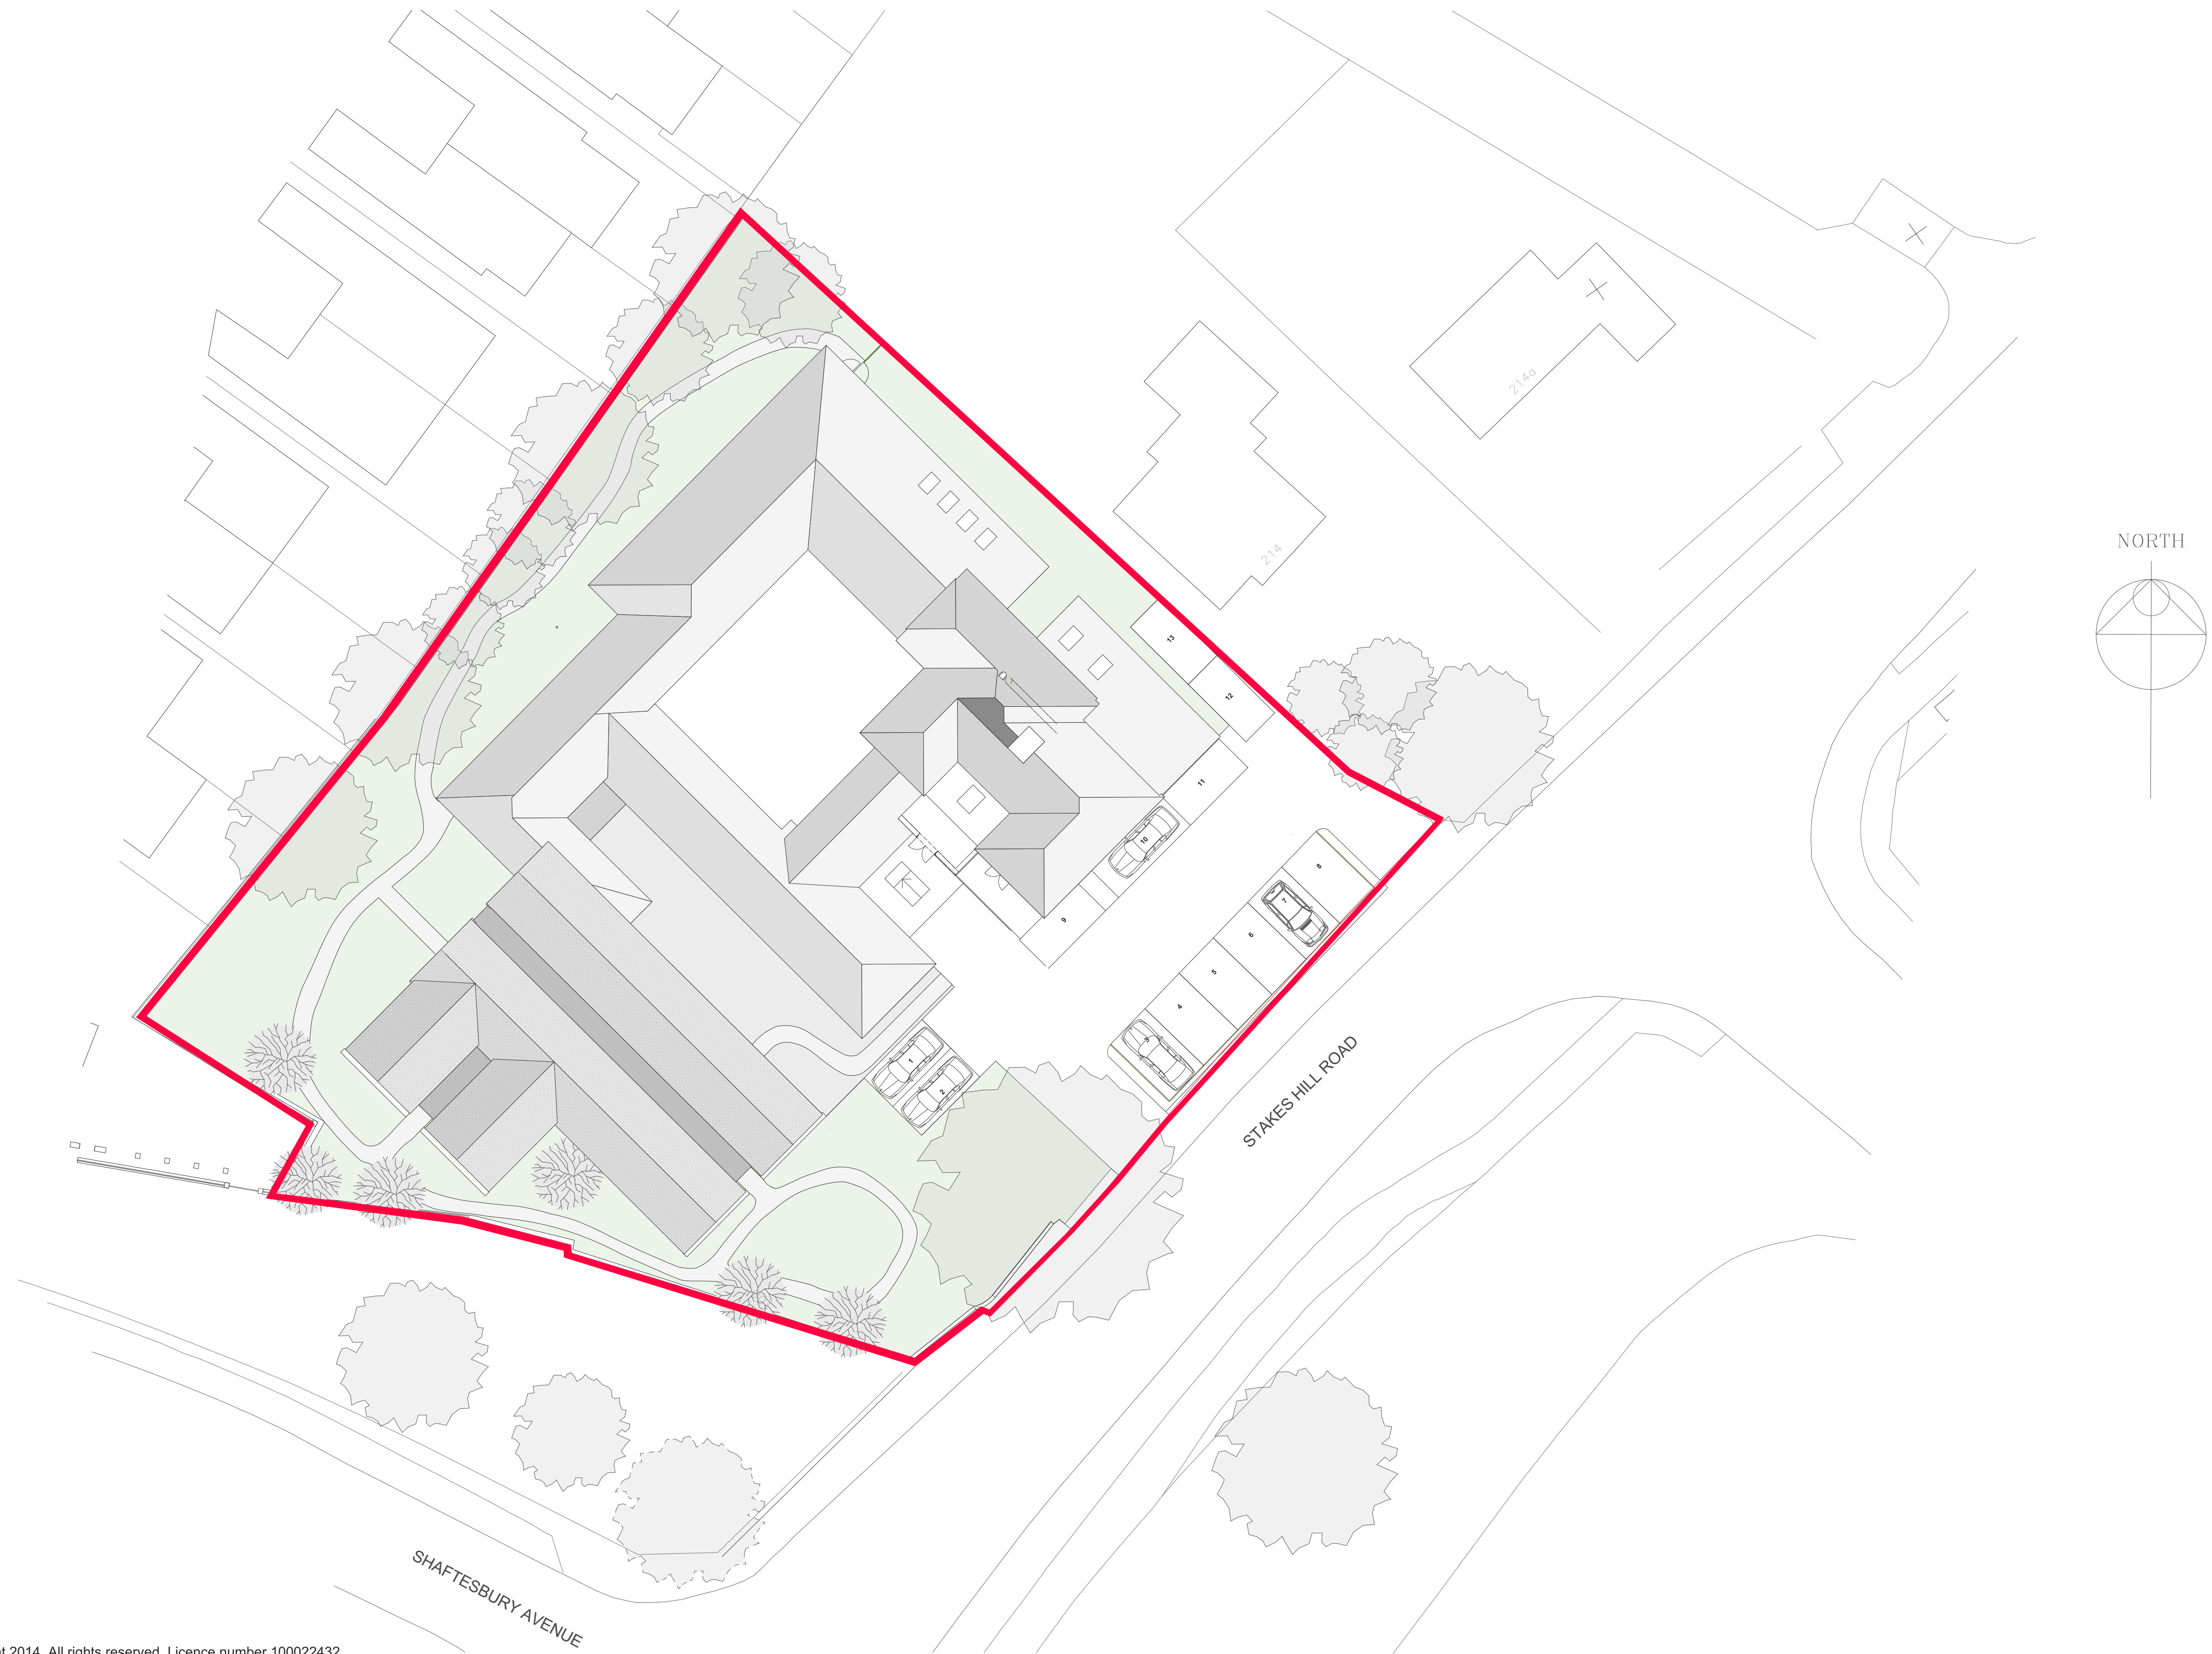

Ordnance Survey (c) Crown Copyright 2014. All rights reserved. Licence number 100022432

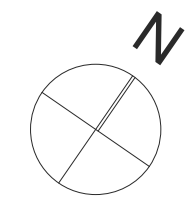

0

100mm @A1

Note: All dimensions to be checked on site by the contractor before fabrication and erection. Figured dimensions to be taken in preference to scaled dimensions. This drawing is the copyright of the architects and must not be reproduced or used without their express consent, except for the purposes of a planning application. Electronic issue of this drawing to be confirmed by paper hard copy only.

revisions & notes:	A	04.10.2016	JB	Issued for Client Comment
	B	04.04.2018	LMW	Issued for Planning
	C	14.04.2018	LMW	Parking space are now shown exactly as previously approved scheme

project: **Mr T. M. Maloney**
Care Home Extension
Oaklands, Stakes Hill Road,
Waterlooville

drawing name: **Site Plan**

status: **For Planning**
date: **October 2016**
scale: **1:200 @A1**
drawn: **JB**



61 South Street, Havant, Hampshire PO9 1BZ
t: 023 9248 2494
e: design@pwp-architects.com
f: 023 9248 1152
w: www.pwp-architects.com

Project No. **5011** drawing No. **1152** rev **C**