




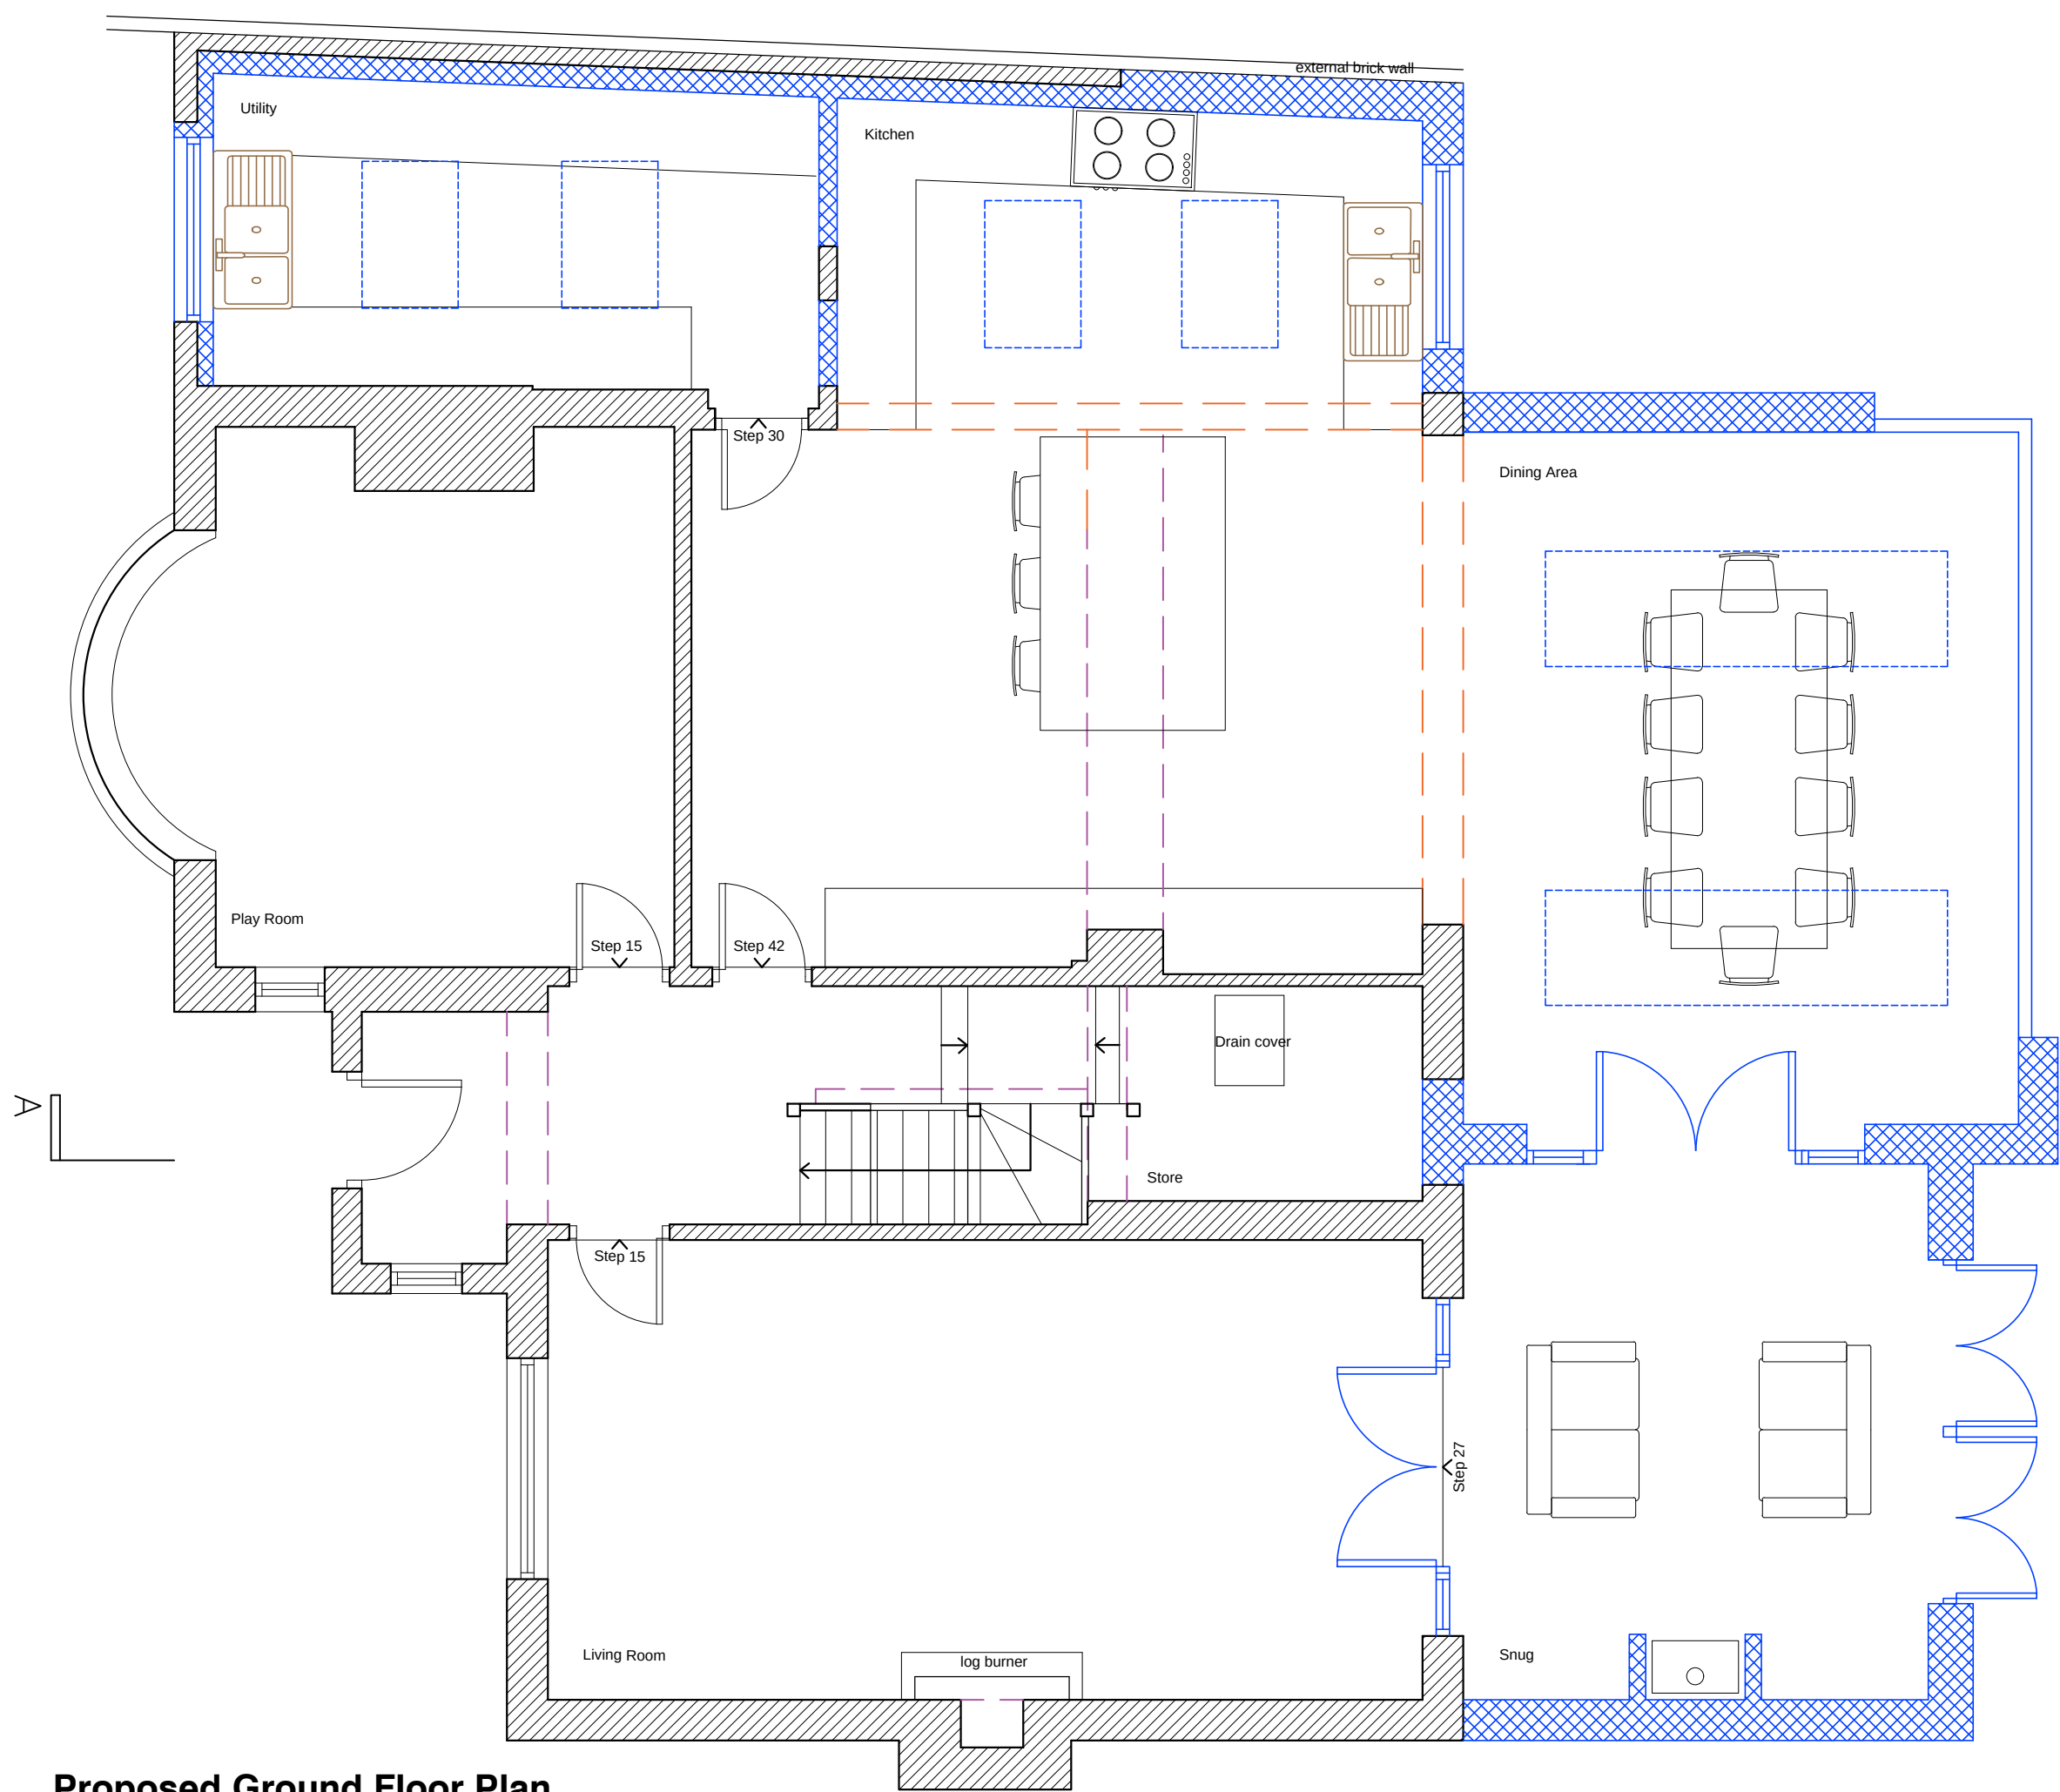

Proposed Ground Floor Plan
@1:50

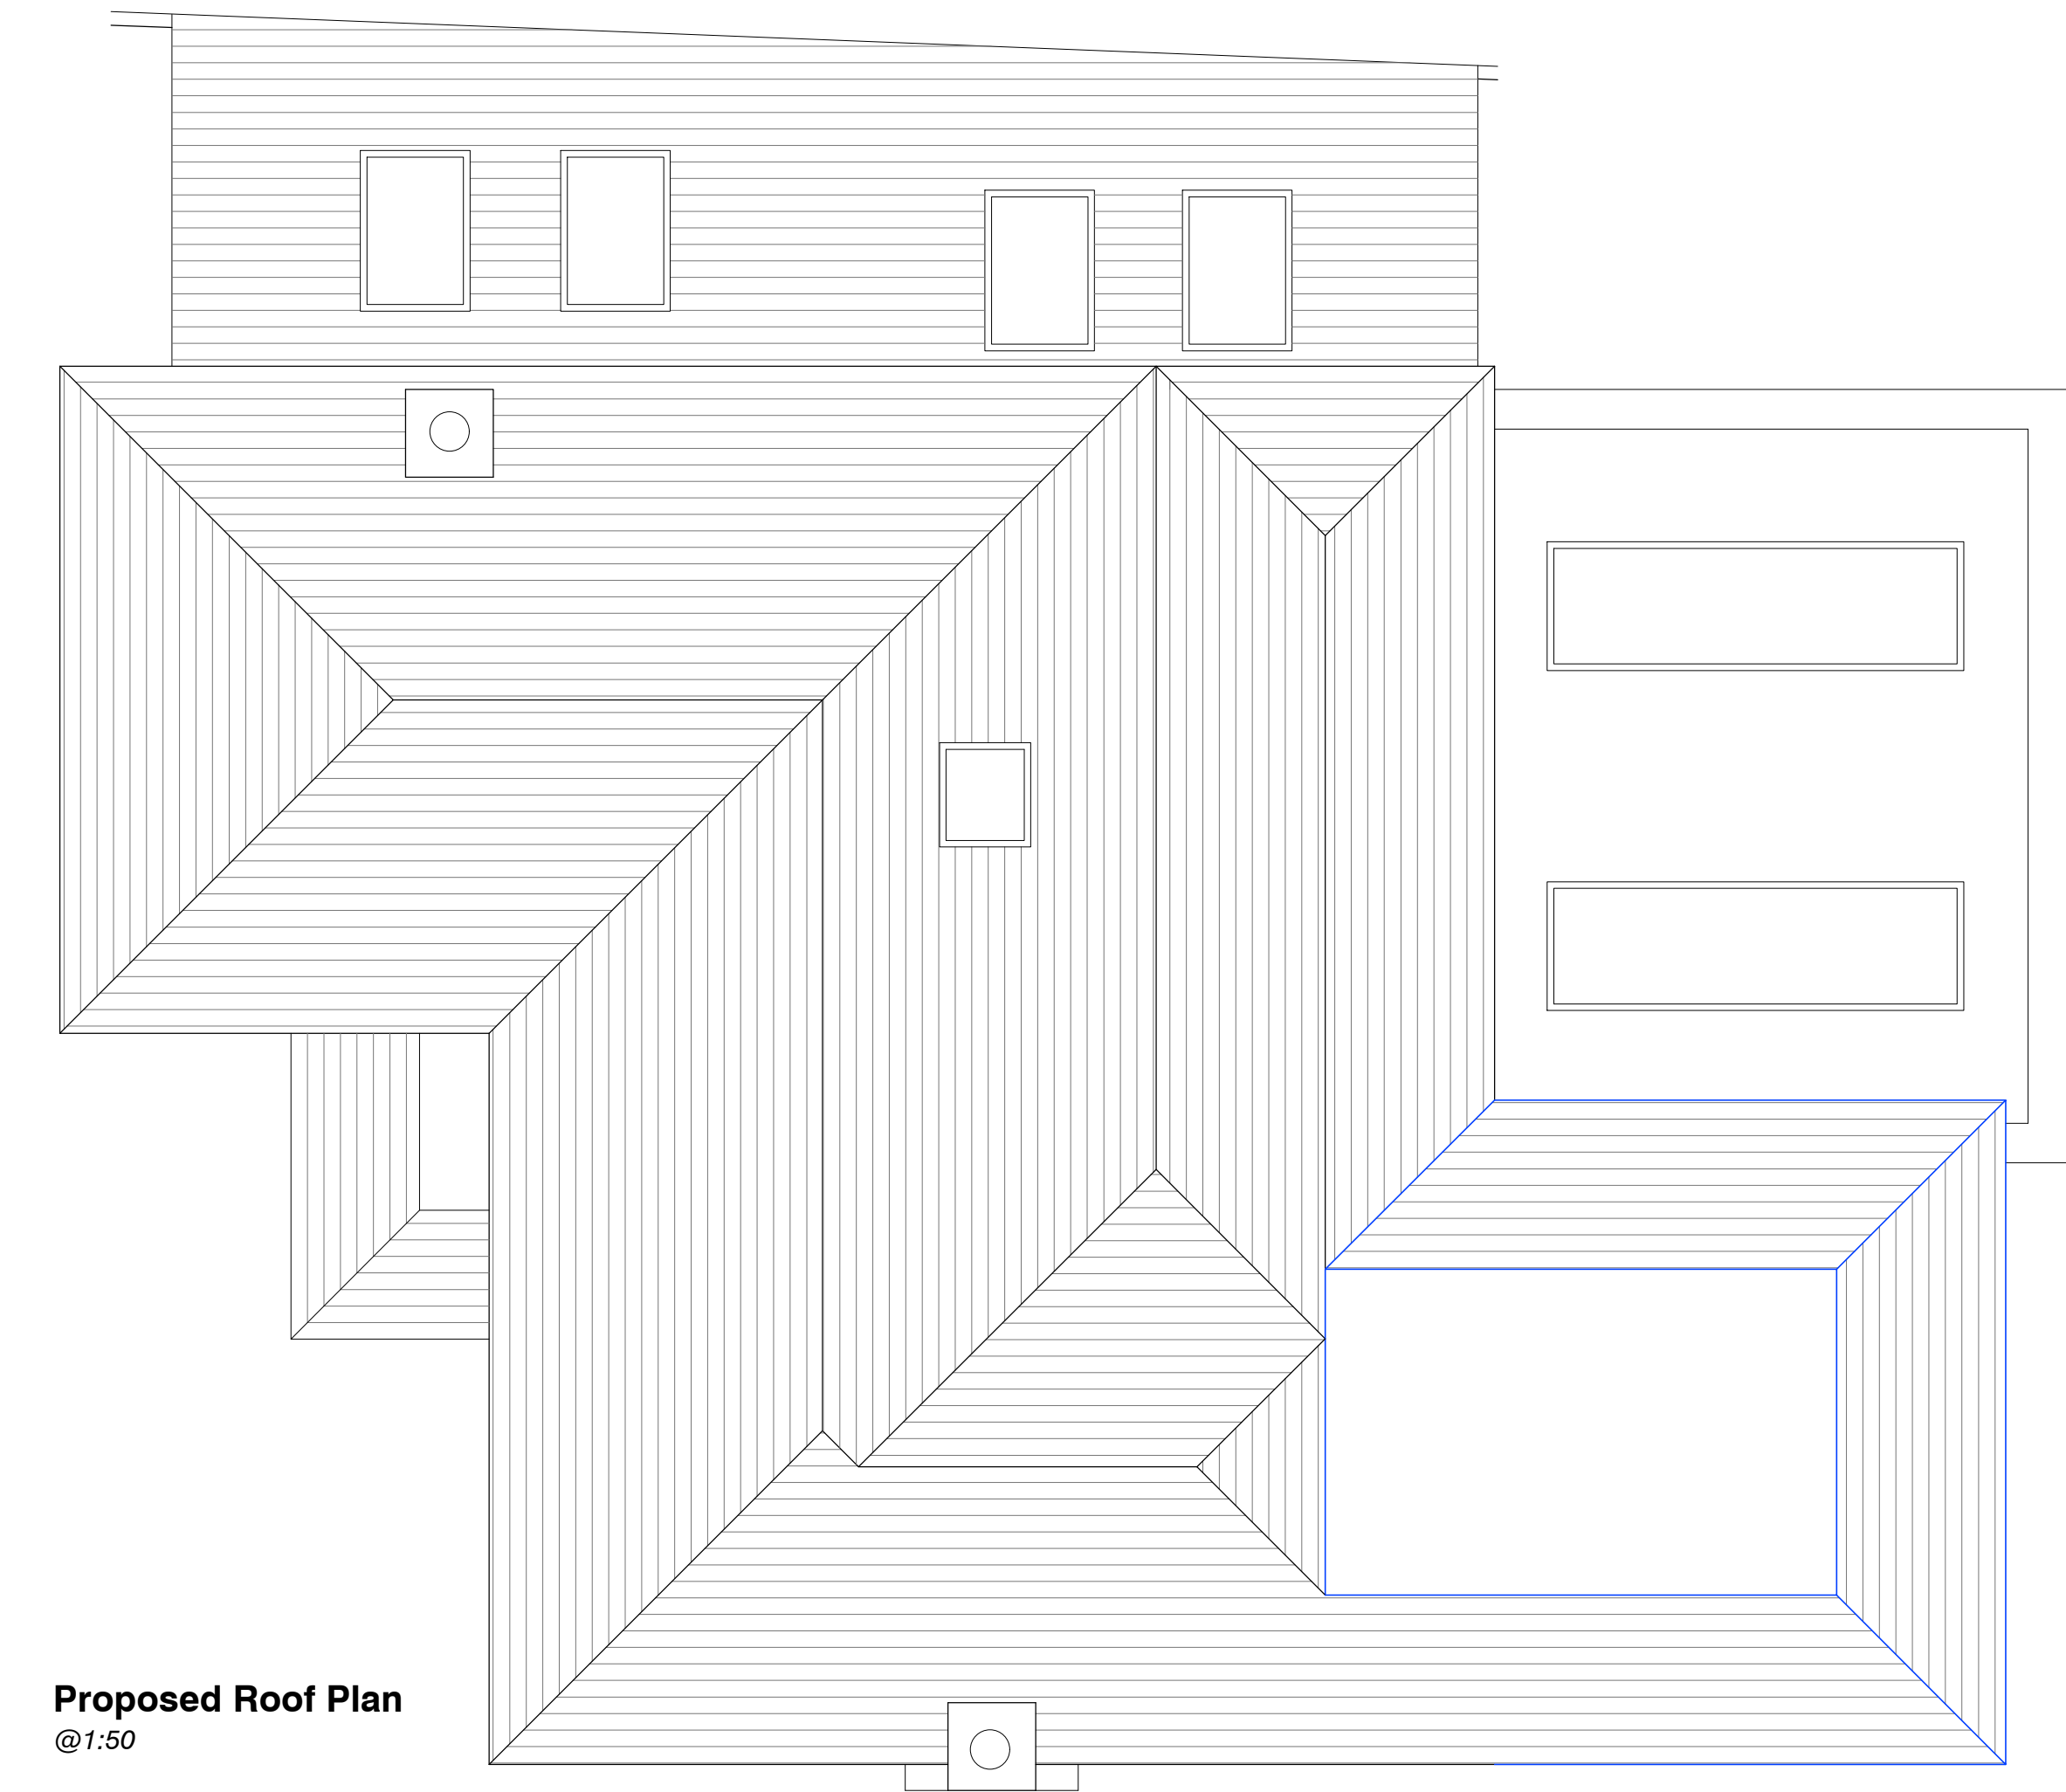

Proposed Roof Plan
@1:50

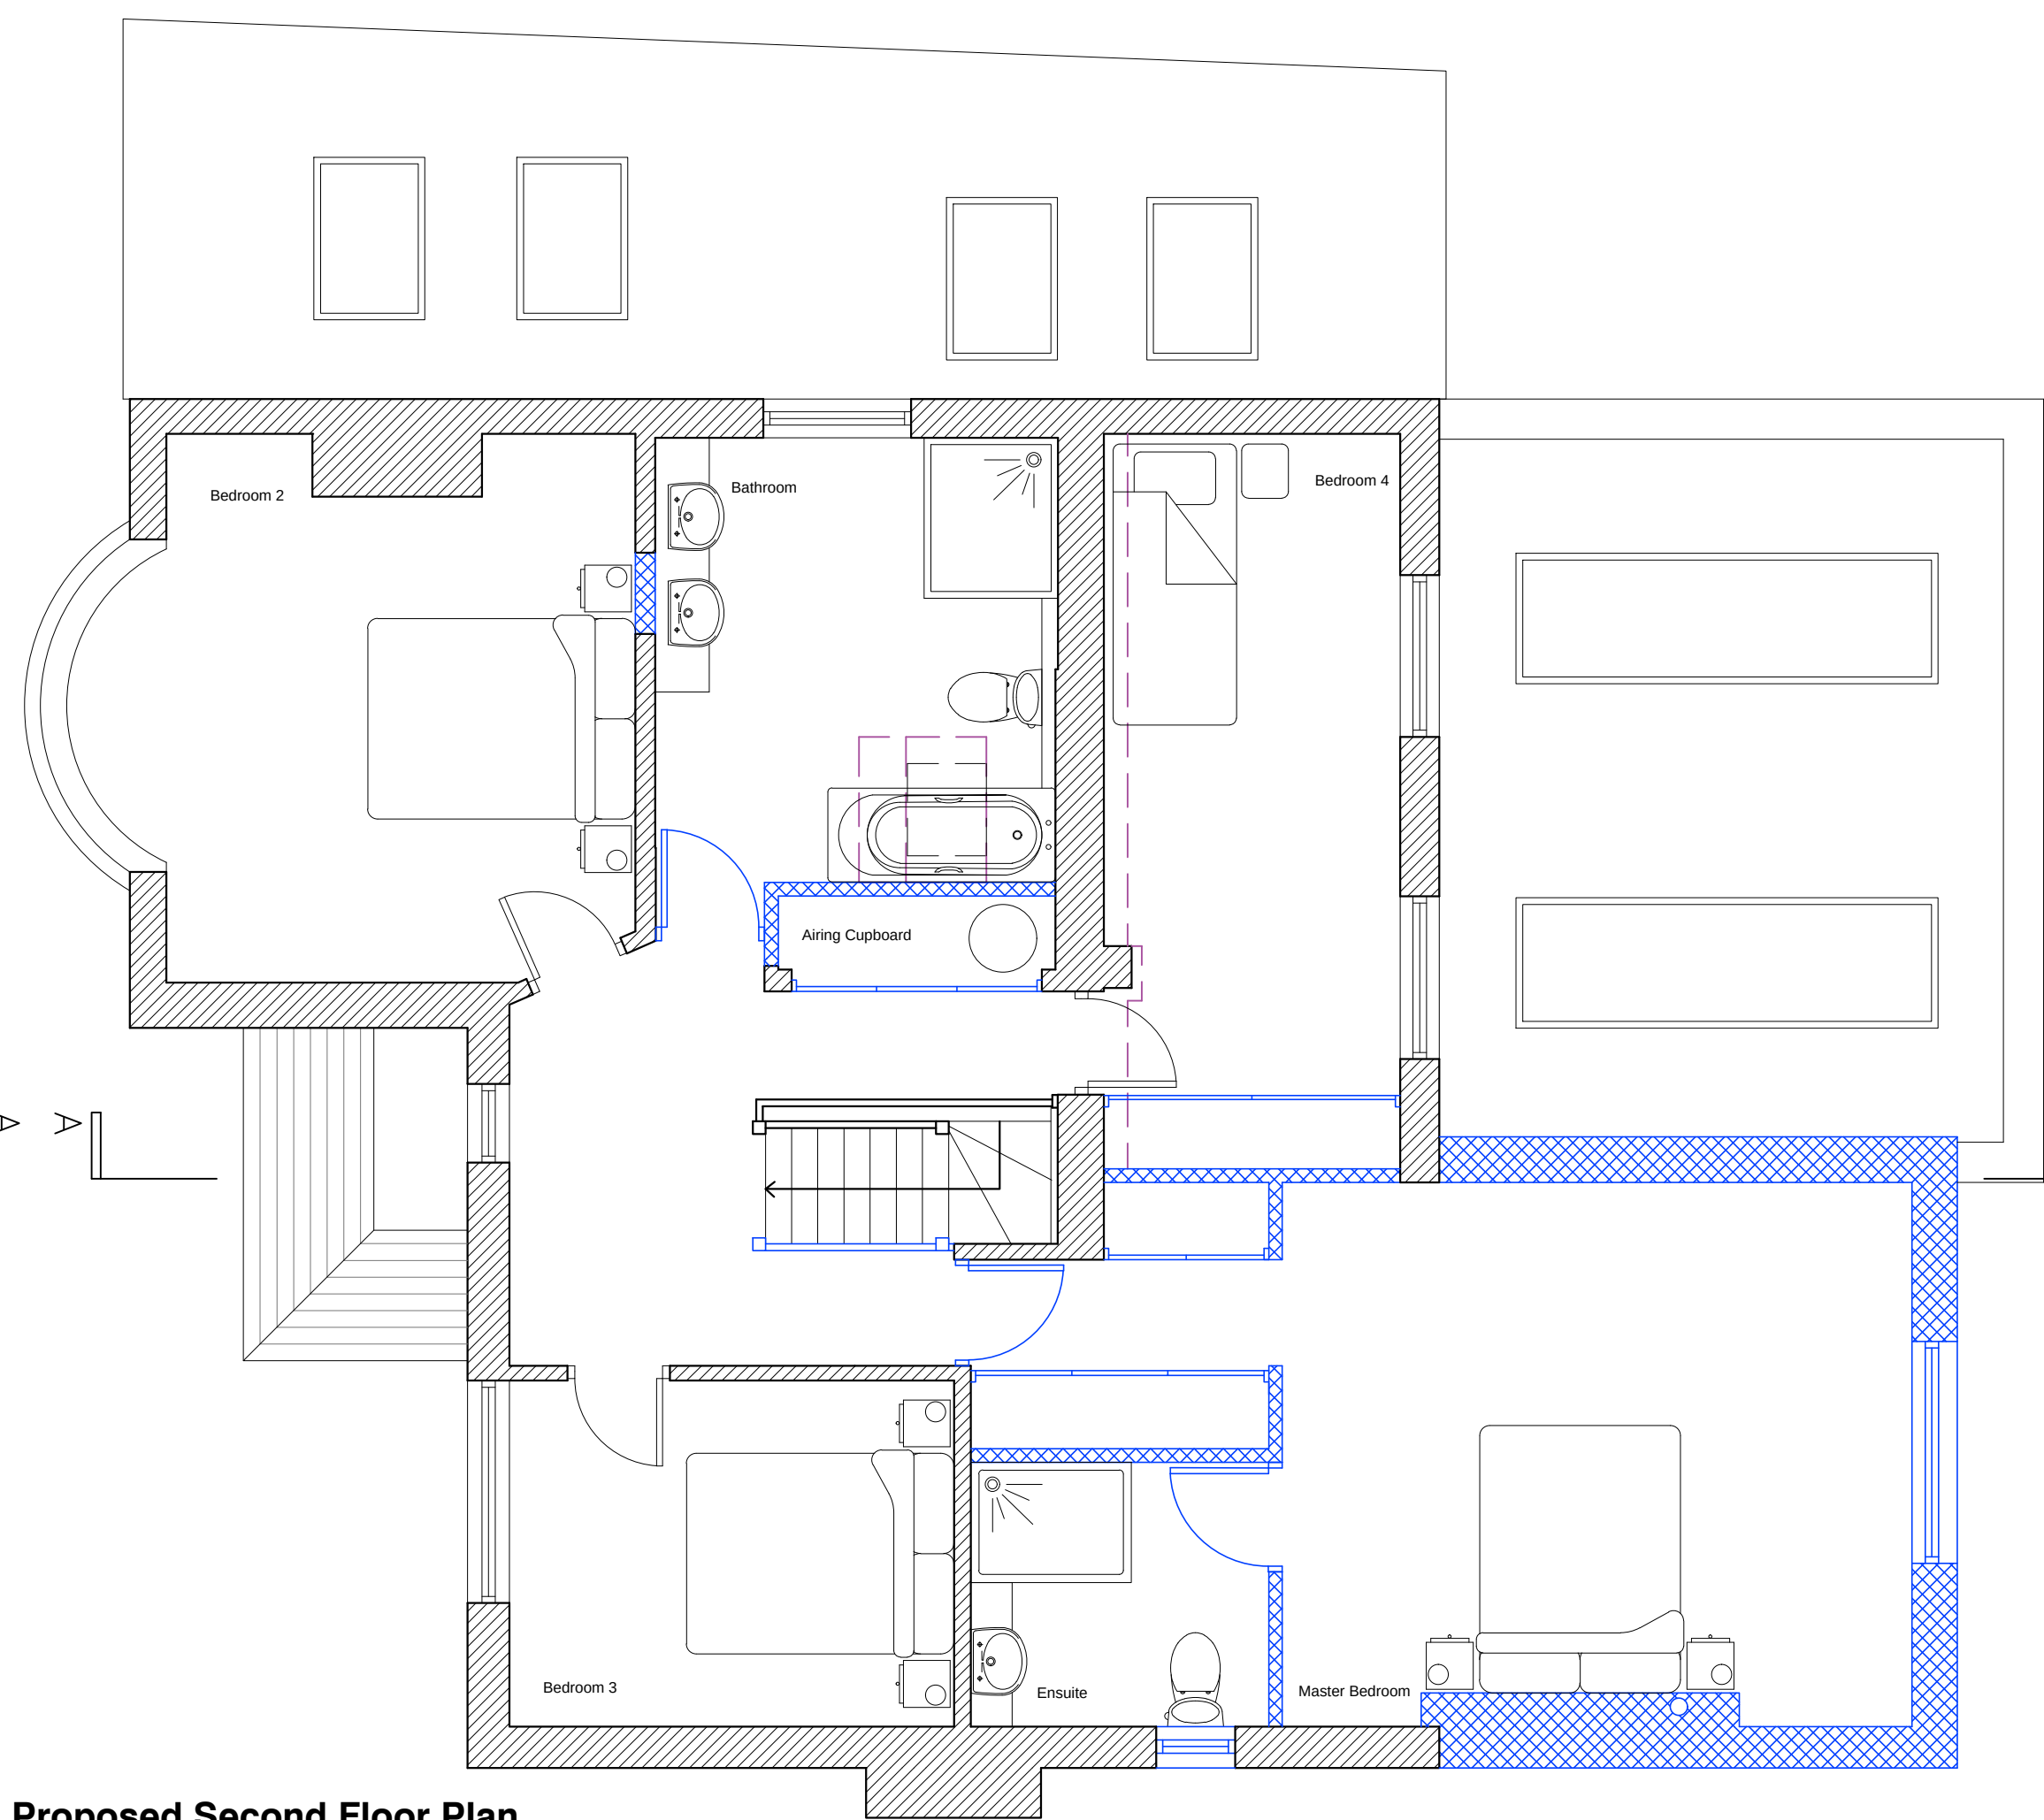

Proposed Second Floor Plan
@1:50




Proposed East (Front) Elevation
@1:100




Proposed West (Rear) Elevation
@1:100




Proposed South Elevation
@1:100

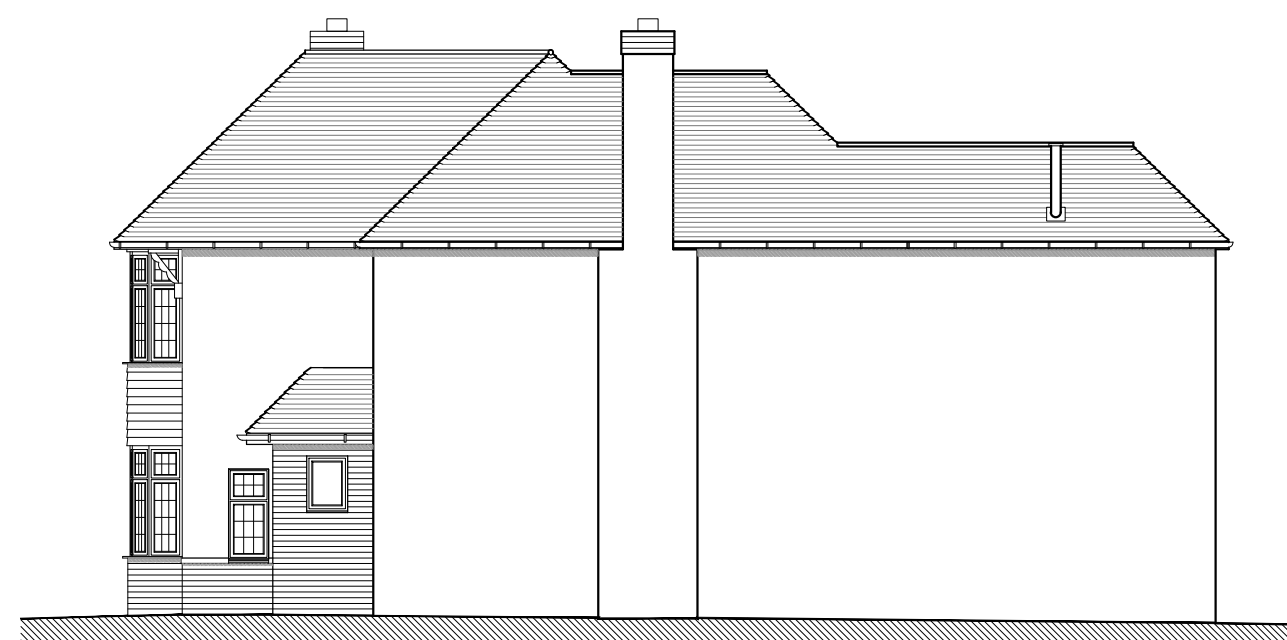

Proposed North Elevation
@1:100

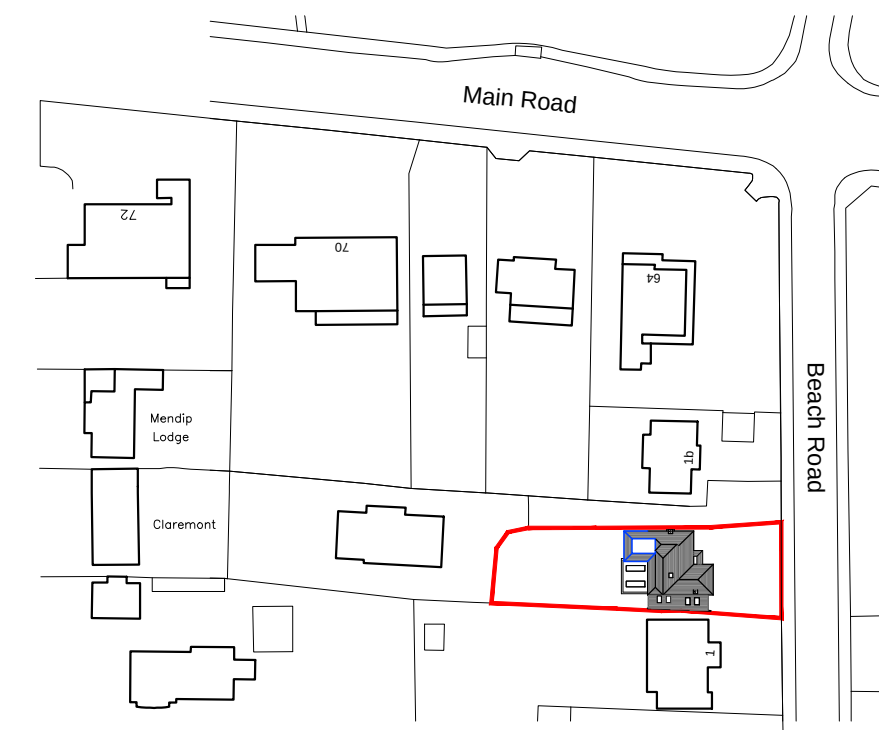

Existing Location Plan
@1:1250
Ordnance Survey, (c) Crown Copyright 2017. All rights reserved.
Licence number 100022432

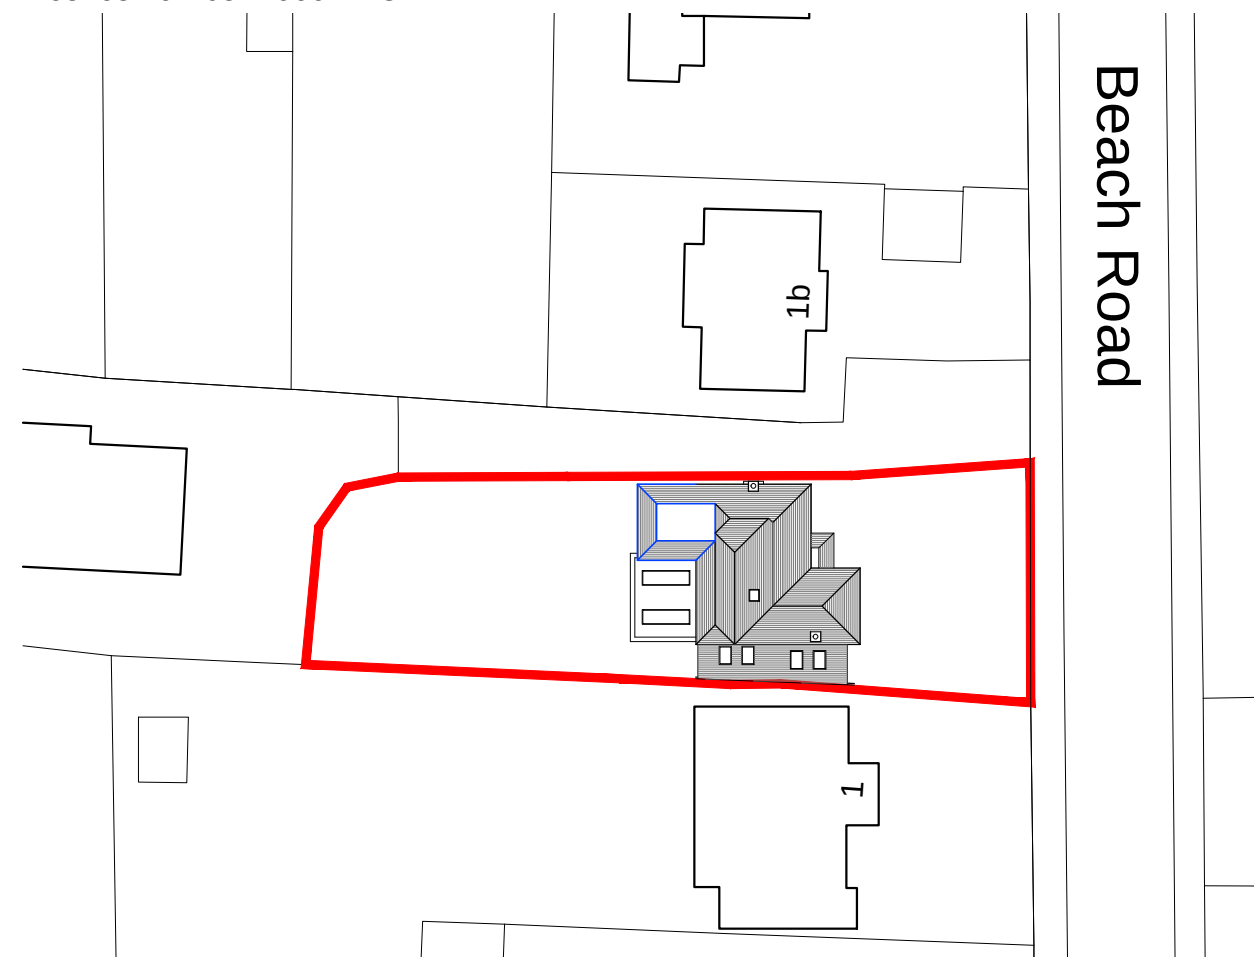

Proposed Block Plan
@1:500
Ordnance Survey, (c) Crown Copyright 2017. All rights reserved.
Licence number 100022432

NOTES:
Dimensions to be checked on site before commencing work.
Any discrepancies shall be reported to the architect immediately.
Do not scale from these drawings except for planning purposes.
Use figured dimensions only.
Where applicable this drawing is to be read in conjunction with other consultants' drawings.
All drawings to be read in conjunction with specification and all other drawings including structural engineer and mechanical and electrical drawings / specification

REV	DATE	AMENDMENT	DRAWN

hd architects
Helyer Davies Architects Ltd
1 The Old Flour Mill,
Emsworth, PO10 7BT
01243 370 715
www.hdarchitects.co.uk mail@hdarchitects.co.uk

CLIENT
Hamish & Emma Reid

PROJECT
1A Beach Road
Emsworth
Hampshire
PO10 7JS

DRAWING
Proposed Plans
Proposed Elevations
Proposed Block Plan
Proposed Location Plan

SCALE
1:50 @A1
1:100 @A1
1:500 @A1
1:1250 @A1

DATE August 2017
DRAWING NUMBER 17102-02
DRAWN NW
REVISION