



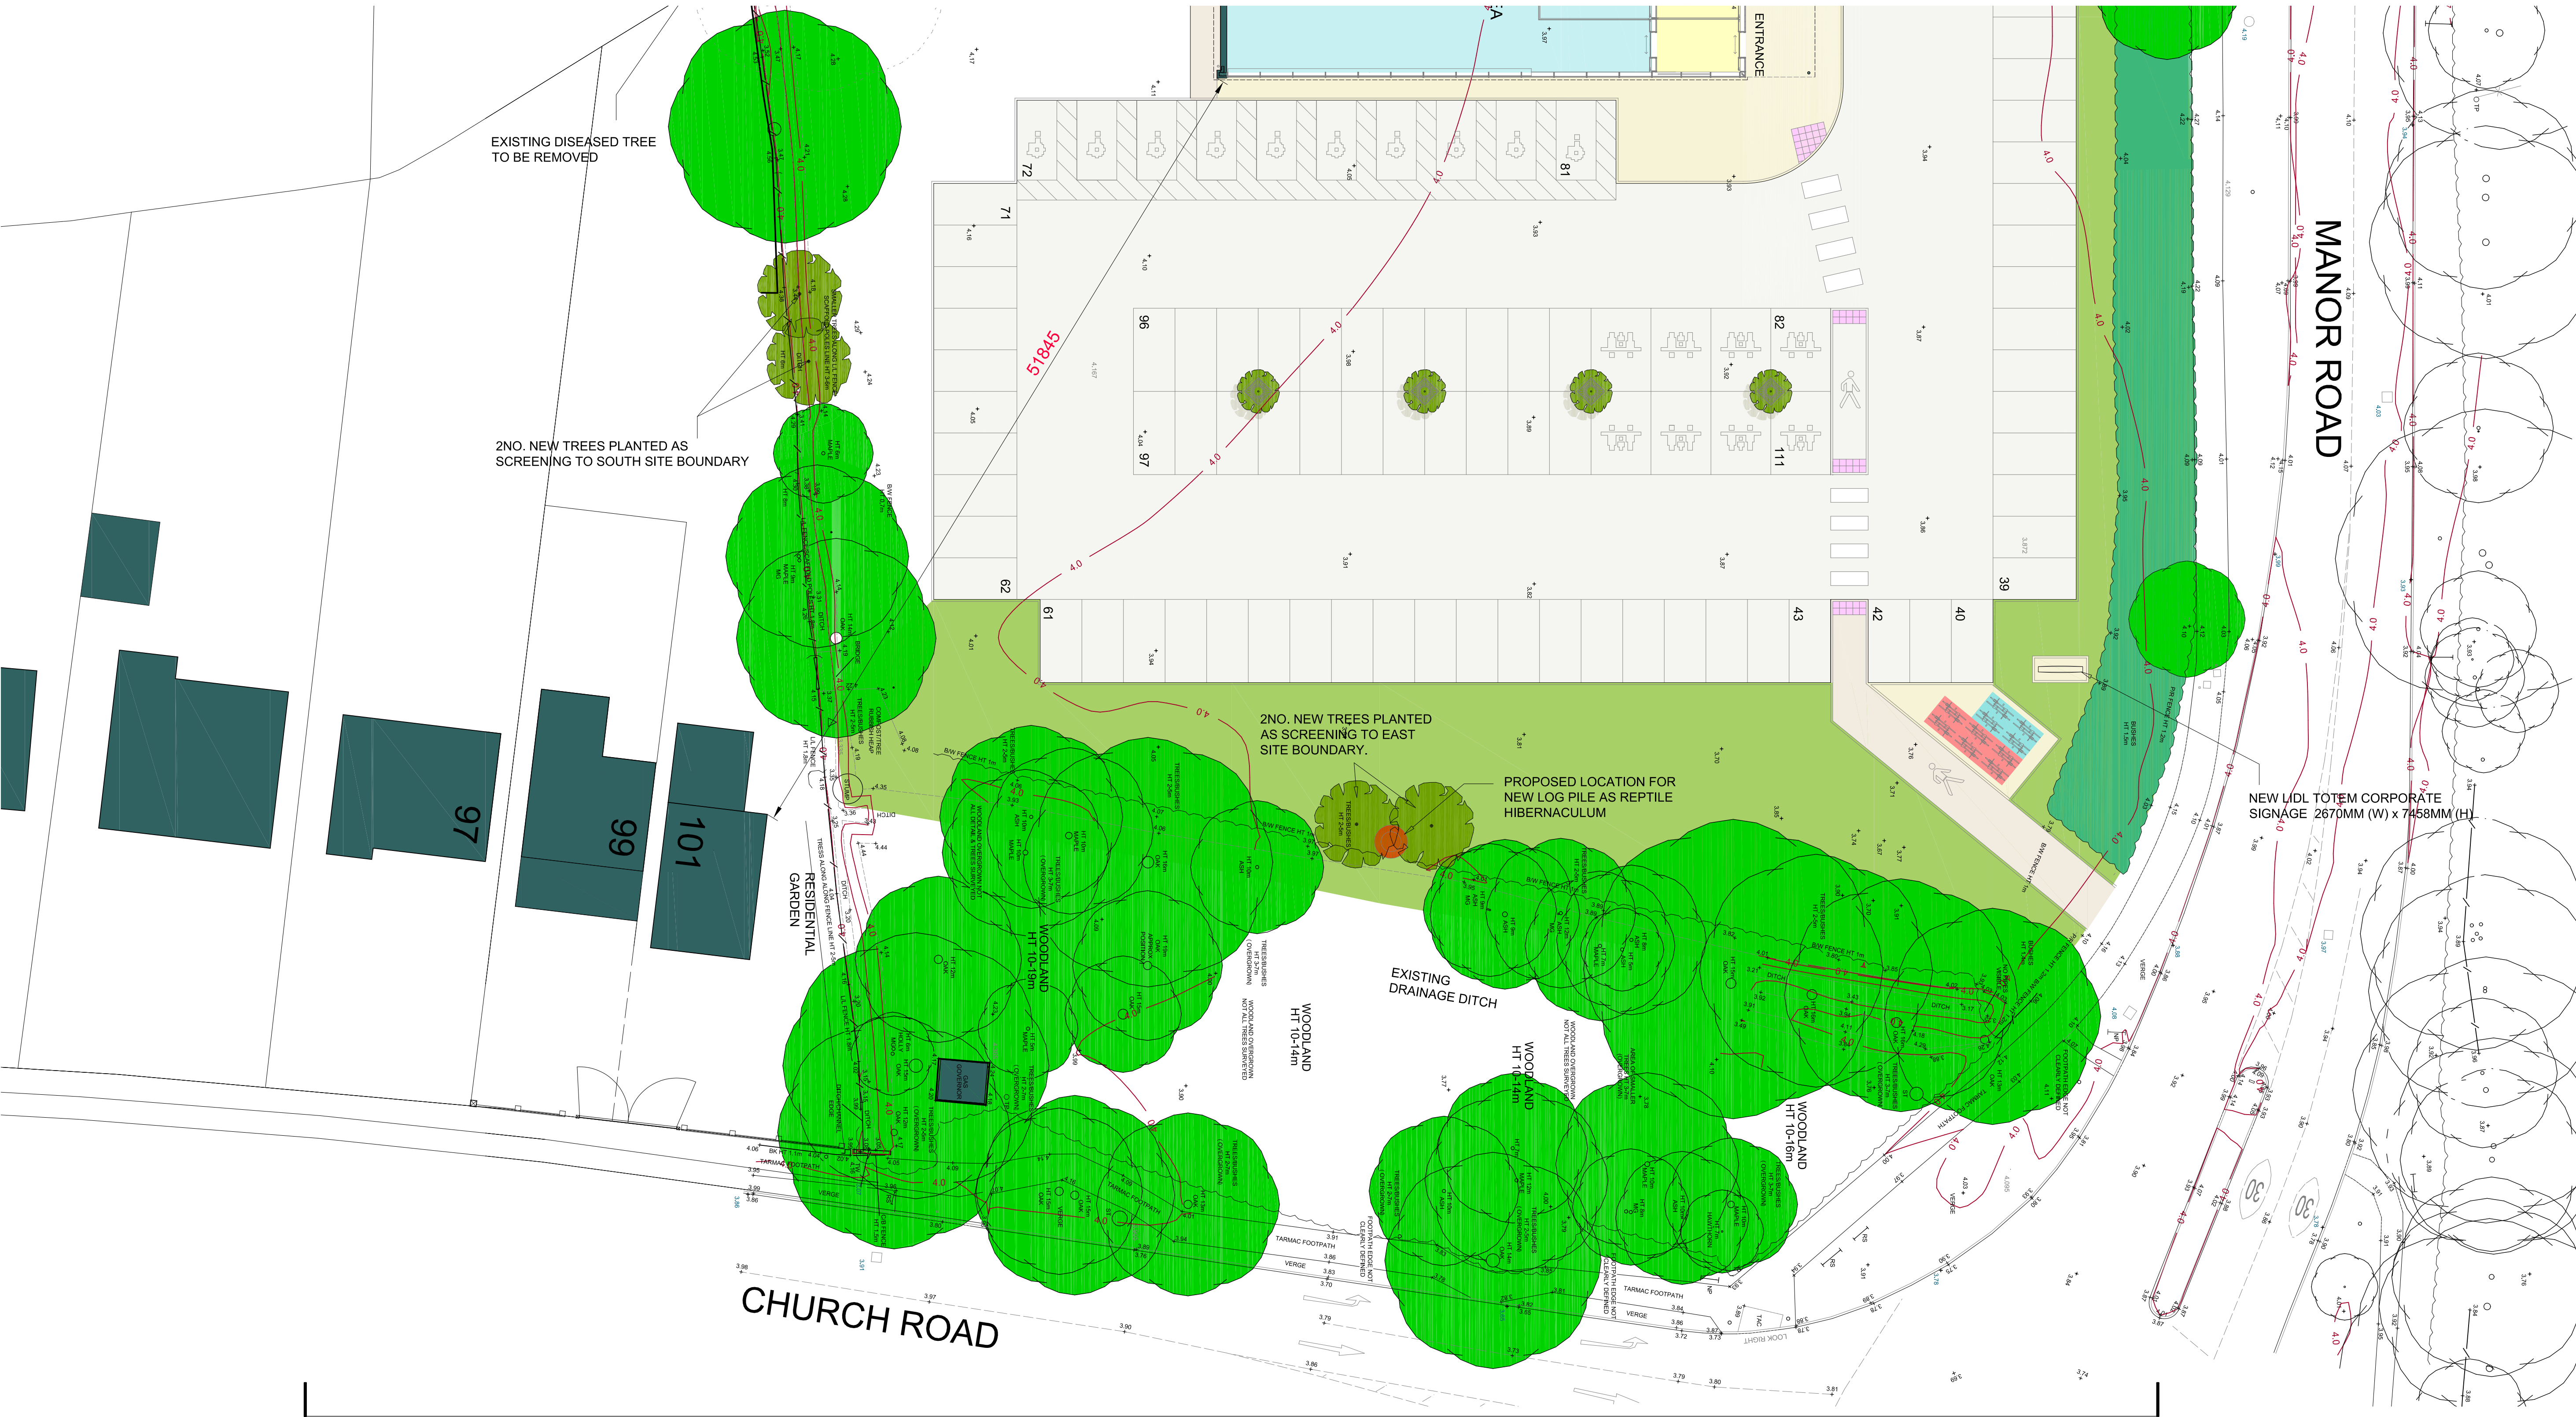

DIAGRAMMATIC COMPOSITE SECTION / ELEVATION ALONG NOTIONAL LINE PARALLEL WITH FRONT ELEVATION OF LIDL STORE

 

POOLE & PATTLE chartered architects

TEL: 01473 230580 FAX: 01473 231549 E-MAIL: mail@pooleandpattle.co.uk
3 OBSERVATION COURT, WATFORD STREET, IPSWICH, SUFFOLK, IP1 1BY

Project Lidl, Hayling Island	Date Sep 2017	Scale 1:200 @ A1
Street elevation /section	3671	09

© The drawing is made to the best of our knowledge and belief and is not to be used for any other purpose.