



Side elevation


Material Brick to match existing

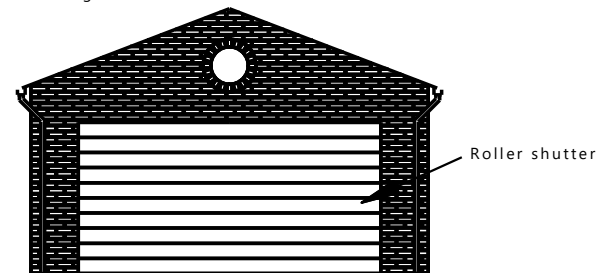

Front elevation

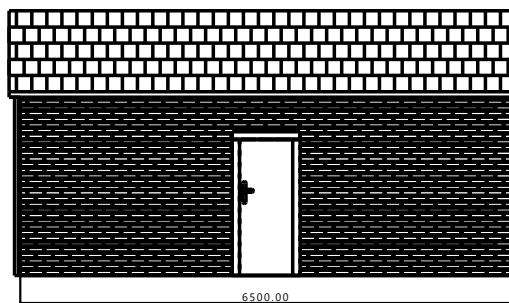

Side elevation

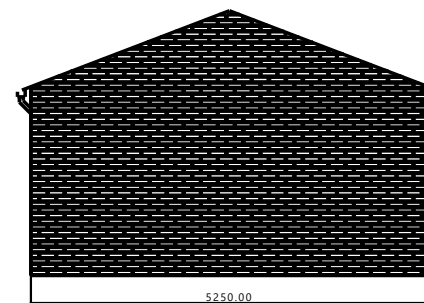

Rear elevation

Scale 1:100	Drawing No. JB/1
15 Sutton Close	
Proposed Garage	
1 May 2018	J Borowski