





LINEAR SCALE 1:100

 

LINEAR SCALE 1:50
A3 @ 1:50

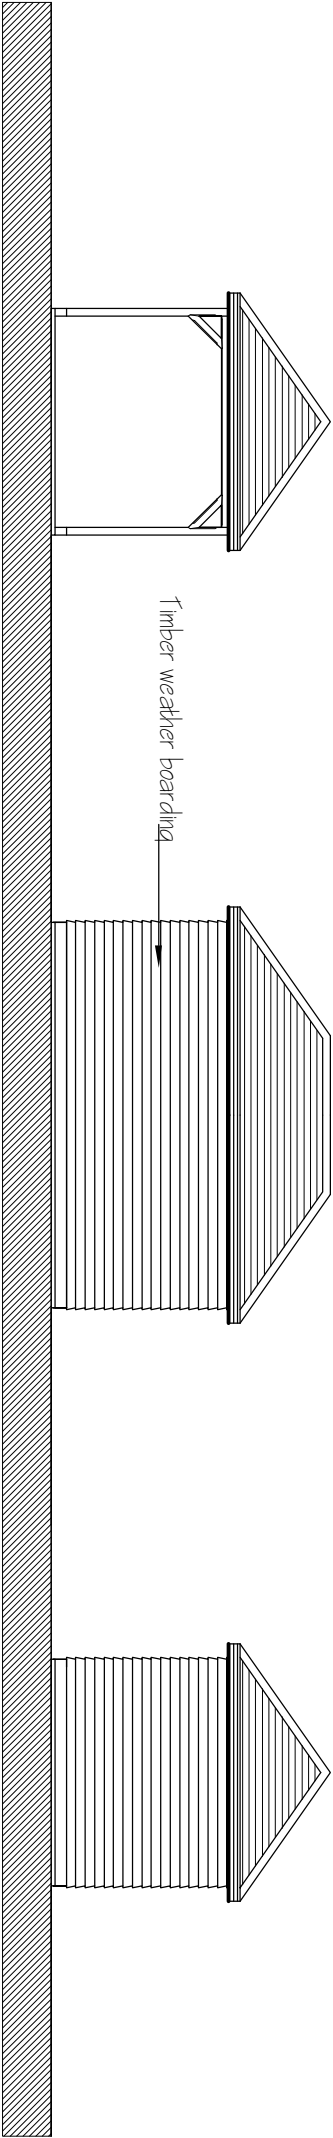


Front Elevation 1:100

Side Elevations 1:100


Rear Elevation 1:100

RWP's for guidance only:
see external works plan
for final positions

100x100mm posts
indicated subject to
eng. design

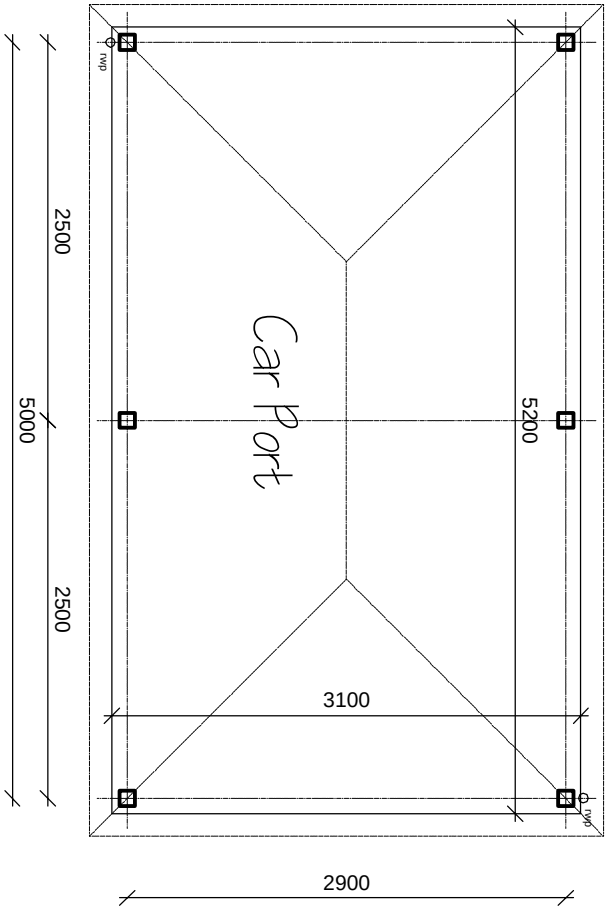

Floor Plan 1:50

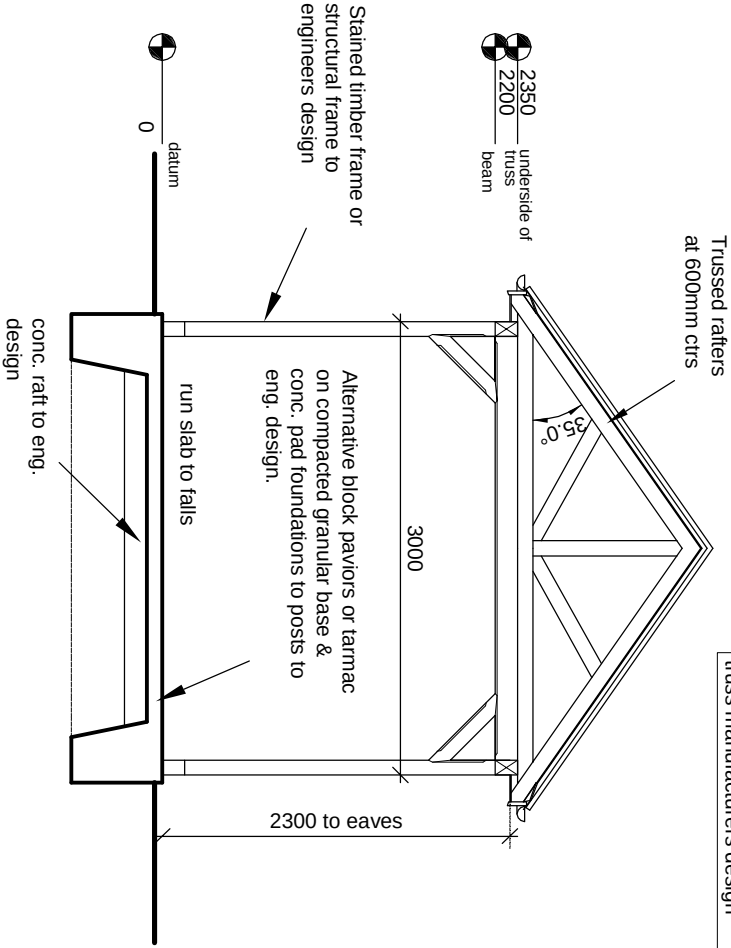

Section

Roof layout is indicative
only and should be to
truss manufacturers design

Foundations are indicative only and must be
designed to suit soil conditions and satisfy
NHBC/LA structural engineers requirements

Drawing For Construction Purposes Only

Note: This drawing is to be read in conjunction with our Building Notes. The Building Notes are written in a separate A4 document.
All dimensions and details on the drawing should be checked and verified on site by the contractor before fabrication and erection. DO NOT scale from this drawing, use figured dimensions only. Any discrepancies should be highlighted without delay.
Note: This drawing has been produced by the use of a topographic survey carried out by others. All information therefore derived from the survey drawing is assumed to be accurate and ADP Architects Ltd cannot be held accountable for any discrepancies discovered on site.
IF IN DOUBT ASK FOR CONFIRMATION.

adp

architects & urban designers

Tel: 0845 365 1475
Email: mdl@adp-uid.co.uk
www.adparchitects.co.uk

Richmond Court, 24 Bailey Road, Park Gate, Southampton, SO31 1BA

Project name/address:
Residential Development
33 Lovedean Lane
Waterboville

Client:
Wilson Designer Homes Ltd.
drawing title:
Single Car Port

job number:	drawing number:	revision:
1775	07	
drawing scale/size:	date:	drawn:
1:50/100 (A3)		