



11 NILE STREET, EMSWORTH
PROPOSED

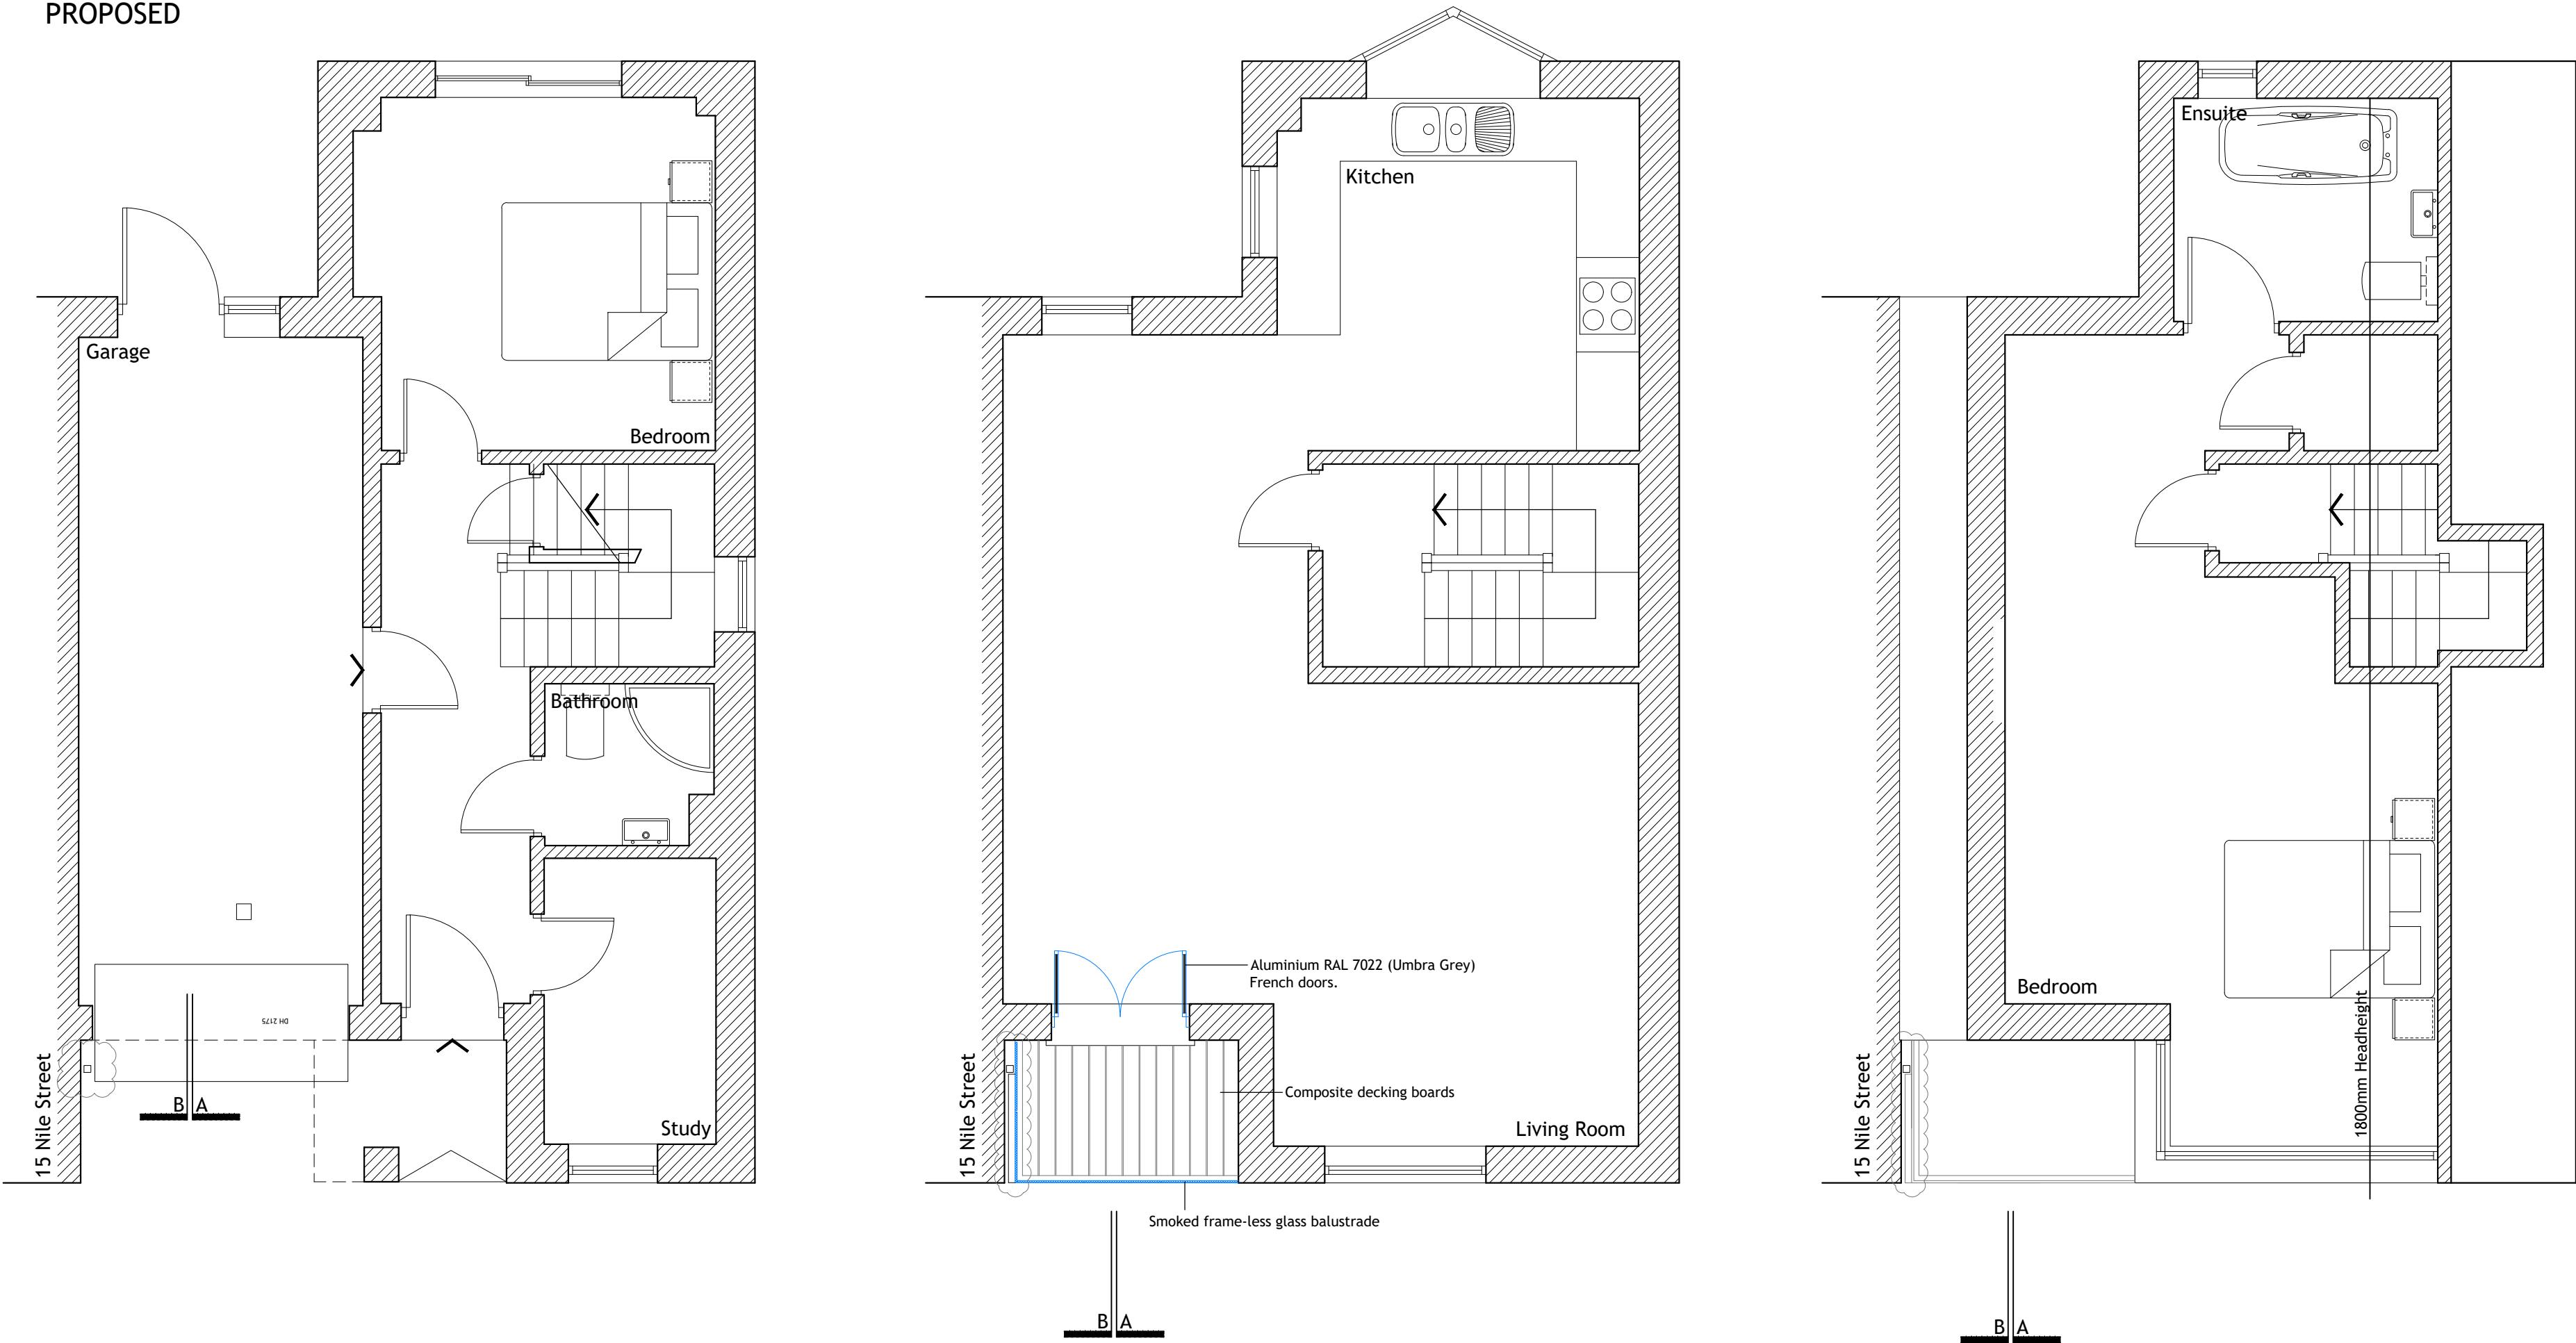


GROUND FLOOR PLAN
1:50

FIRST FLOOR PLAN
1:50


SECOND FLOOR PLAN
1:50

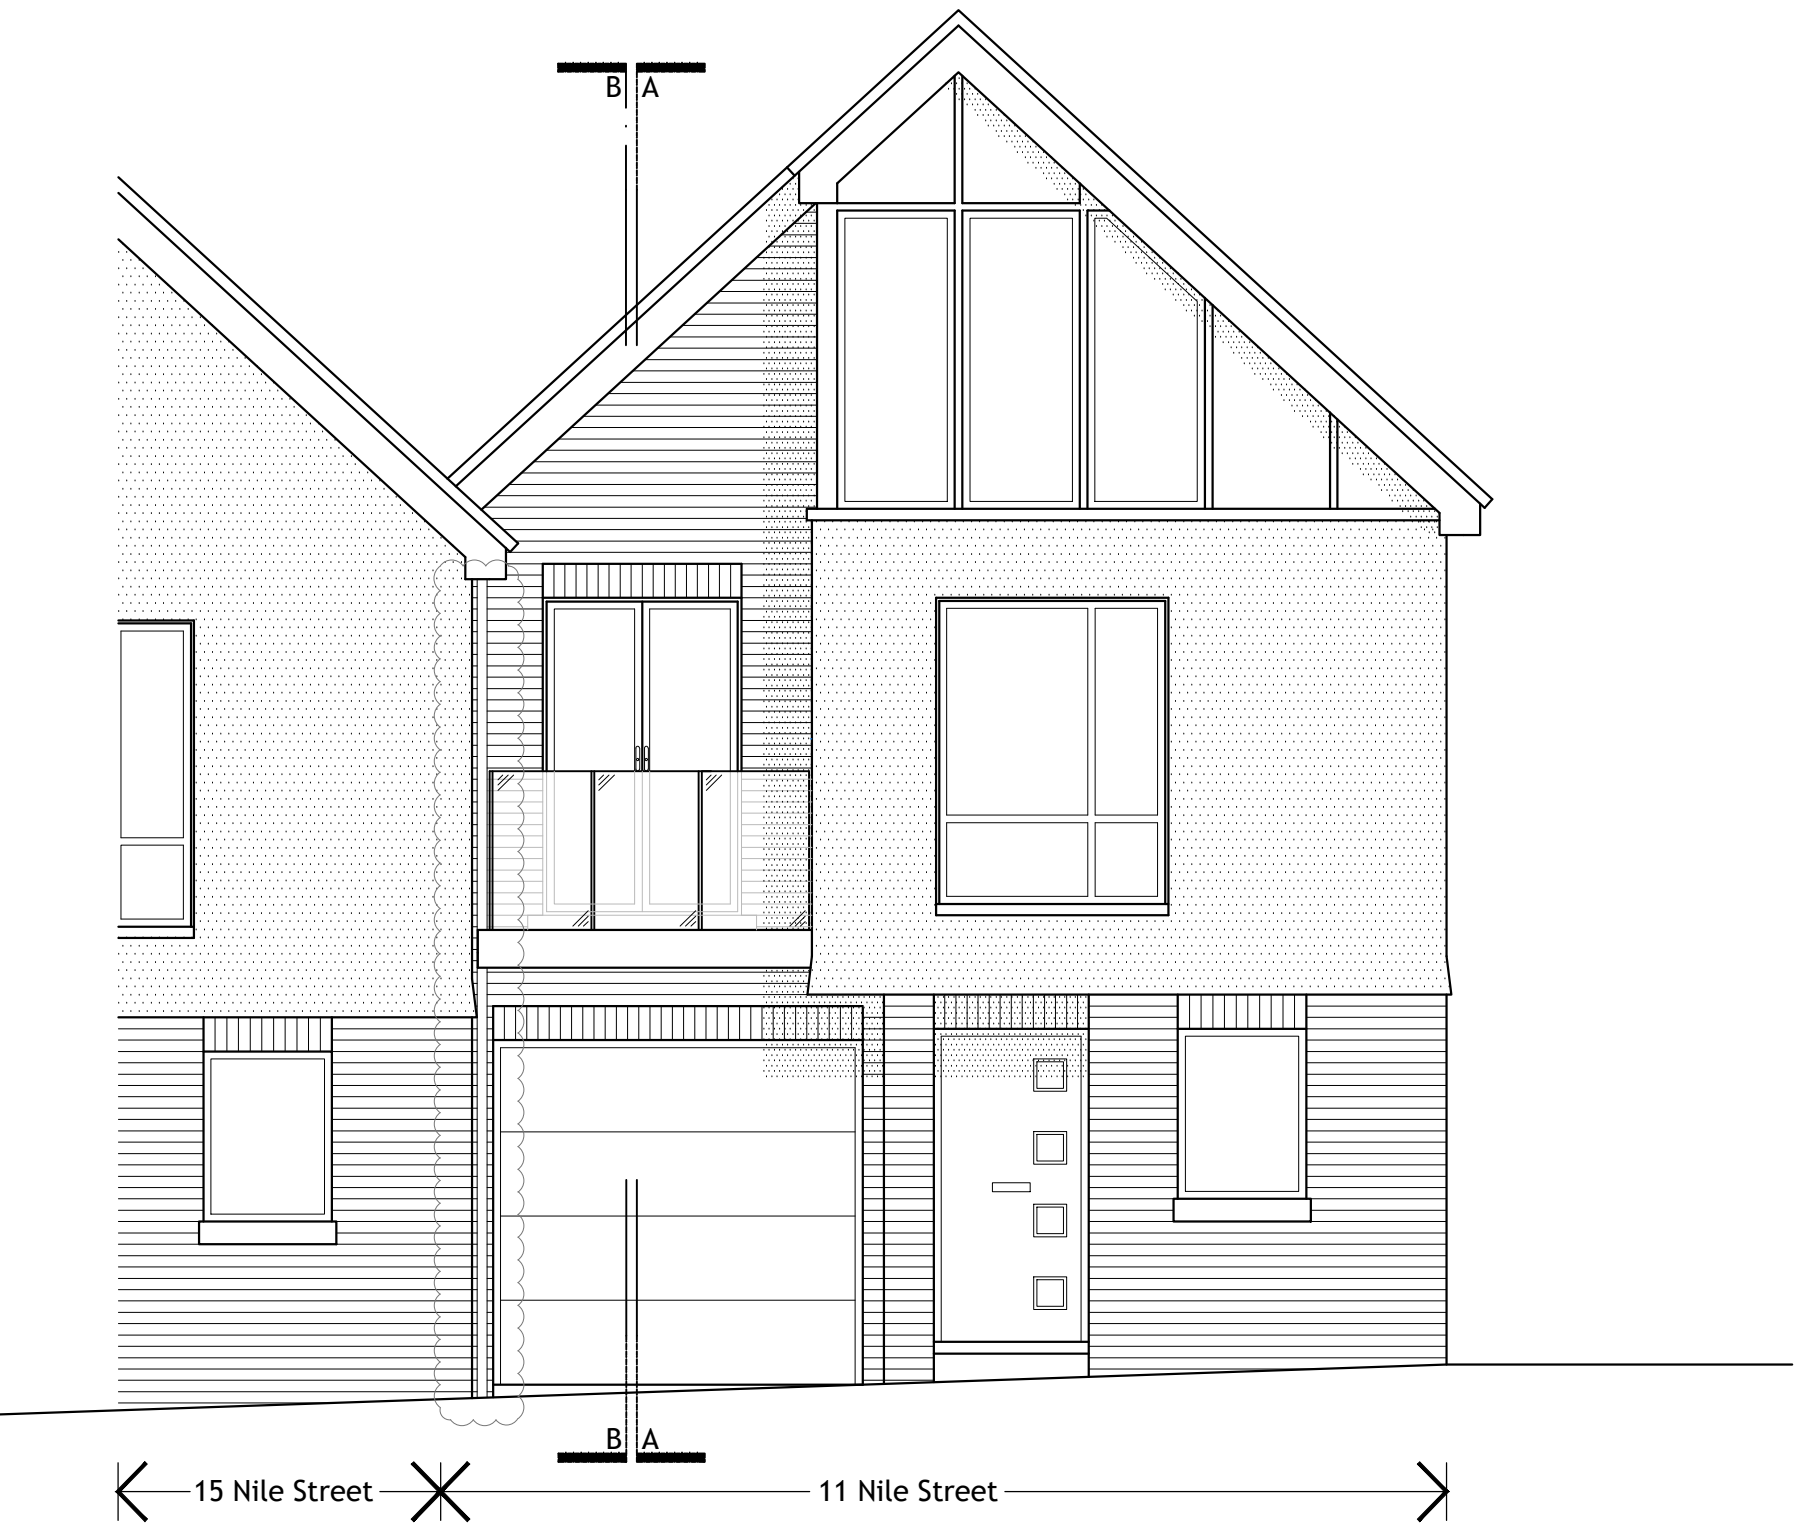


FRONT ELEVATION
[south] 1:50

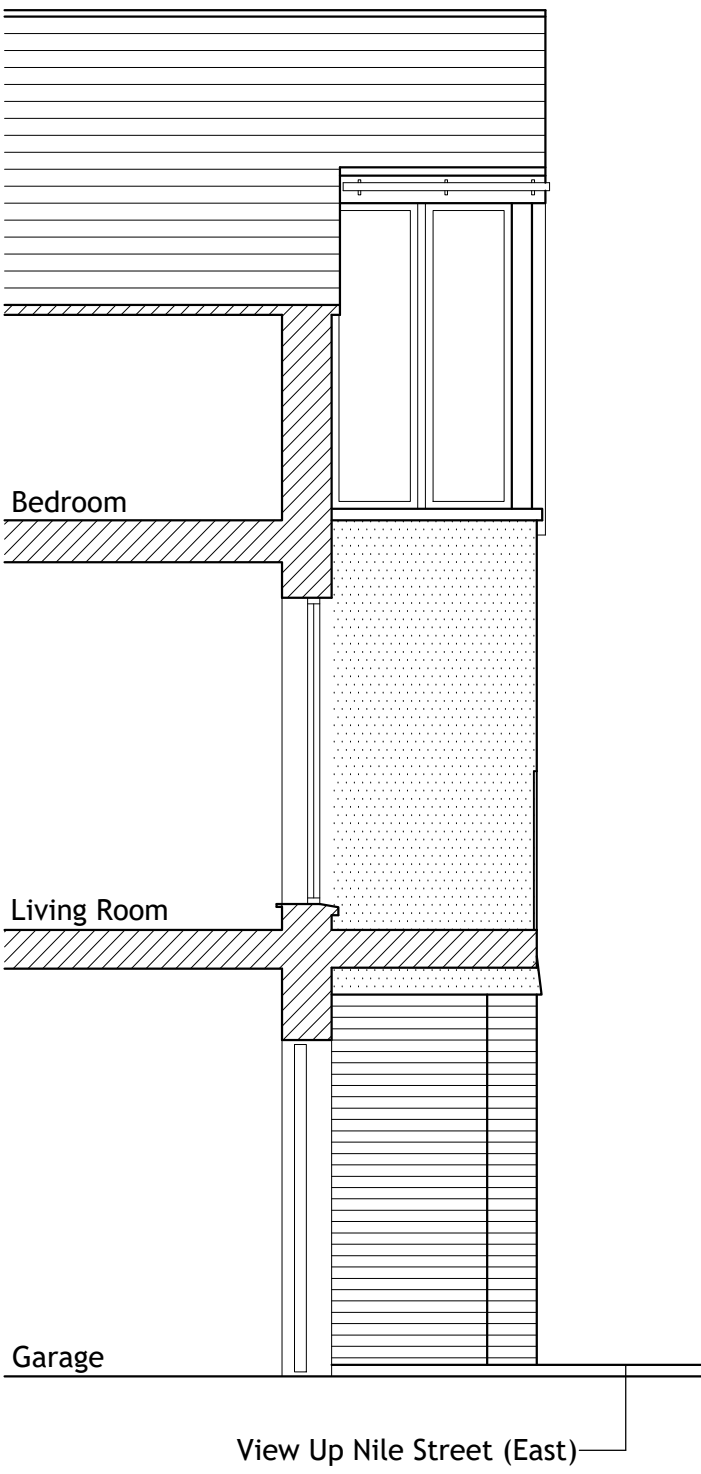

SECTION A-A
1:50

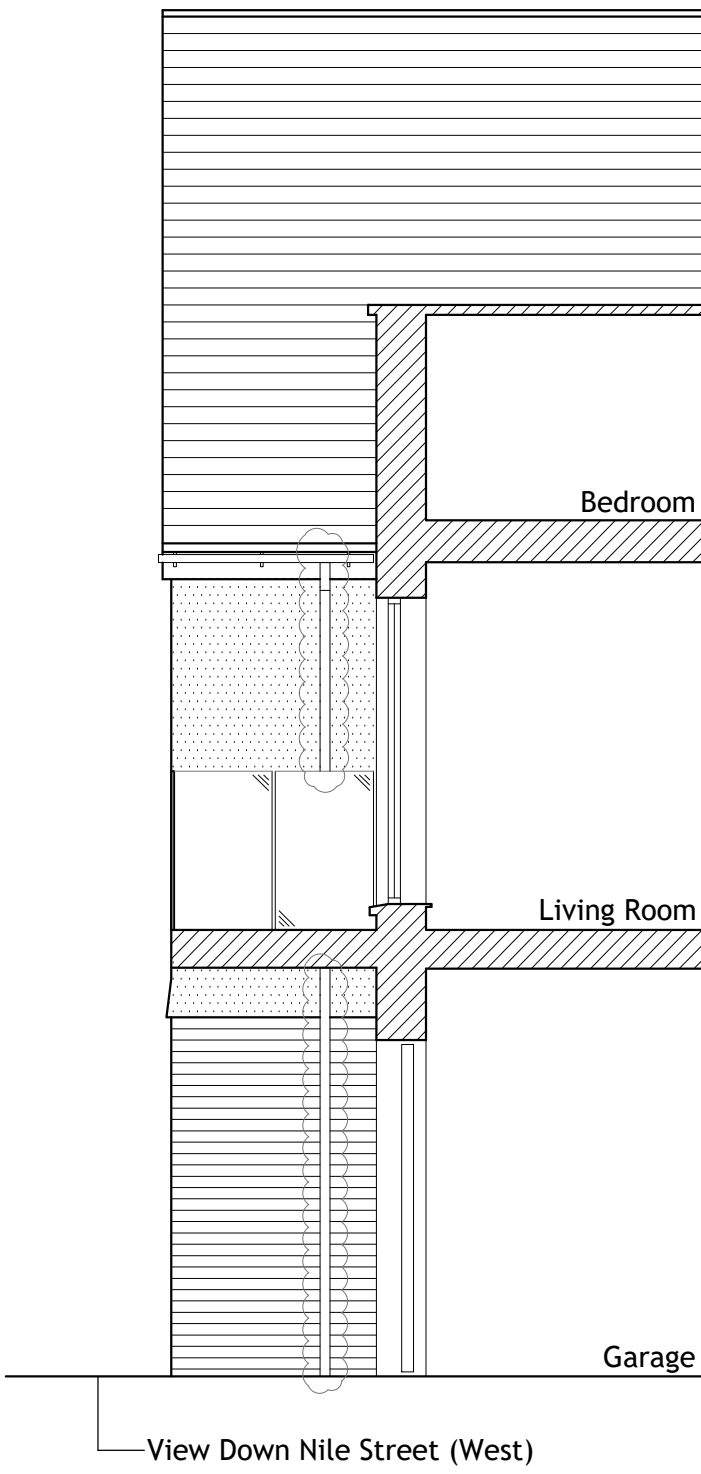

SECTION B-B
1:50

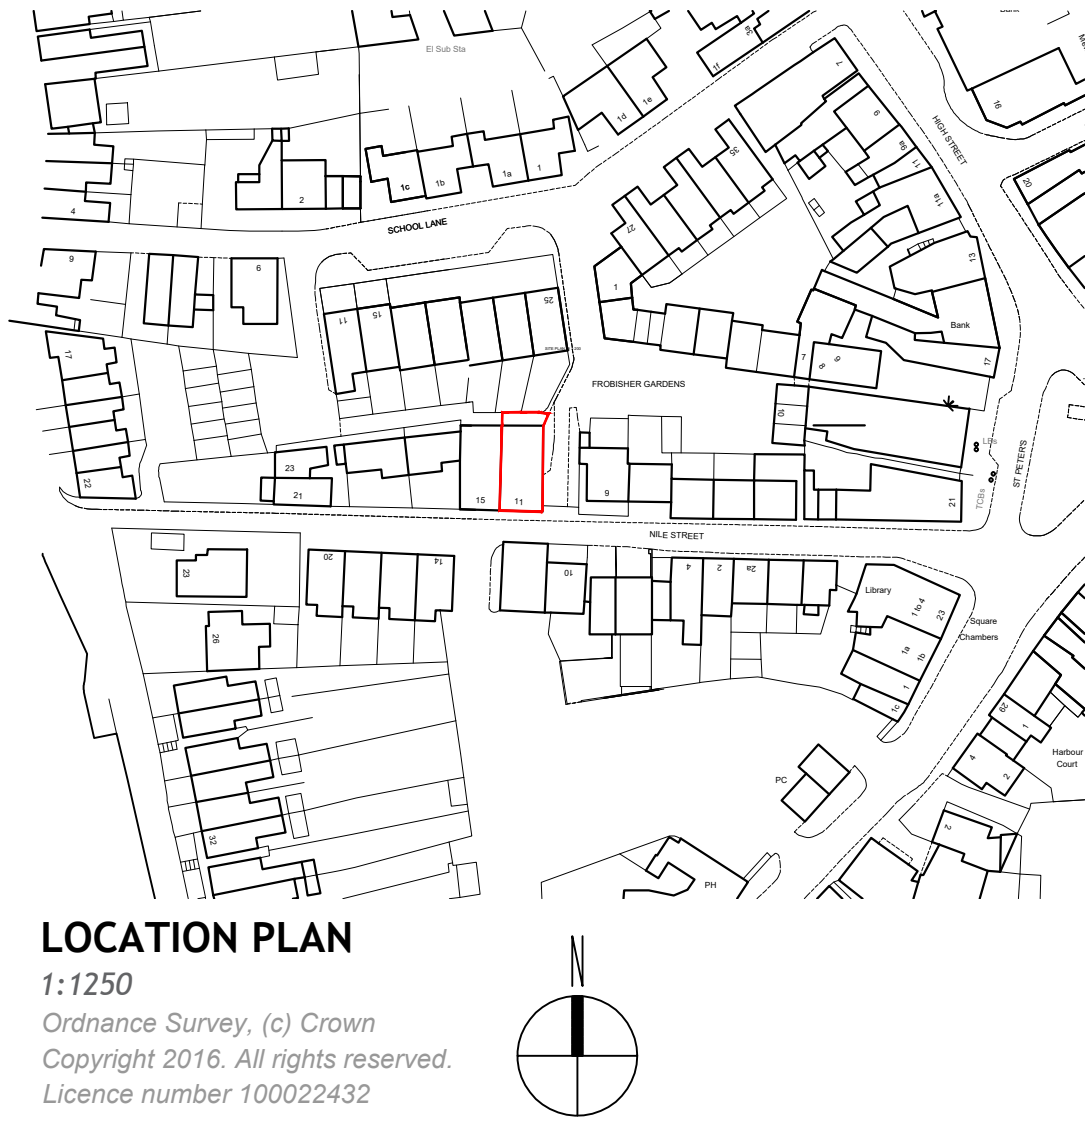

LOCATION PLAN
1:1250
Ordnance Survey, (c) Crown
Copyright 2016. All rights reserved.
Licence number 100022432



BLOCK PLAN
1:500
Ordnance Survey, (c) Crown
Copyright 2016. All rights reserved.
Licence number 100022432

NOTES:

Dimensions to be checked on site before commencing work. Any discrepancies shall be reported to the architect immediately.

Do not scale from these drawings except for planning purposes.

Use figured dimensions only.

Where applicable this drawing is to be read in conjunction with other consultants' drawings.

All drawings to be read in conjunction with specification and all other drawings including structural engineer and mechanical and electrical drawings / specification

A	10.04.18	Rain water pipe location added.	LL
REV	DATE	AMENDMENT	DRAWN

hd
architects

Helyer Davies Architects Ltd
1 The Old Flour Mill,
Emsworth, PO10 7BT
01243 370 715

www.hdarchitects.co.uk mail@hdarchitects.co.uk

CLIENT
Mr and Mrs Rob and Carole Hall

PROJECT

11 Nile Street
Emsworth
Hampshire
PO10 7EE

DRAWING
Proposed Plans
Proposed Elevations
Proposed Sections
Block Plan
Location Plan

SCALE
as noted @A1

DATE	January 2018	DRAWN	JF
DRAWING NUMBER	17189-02	REVISION	A