



Do not scale from this drawing. Contractor to check all dimensions prior to setting out. Any discrepancies should be clarified with contract administrator.

Hatching is for visual representation only.

Existing

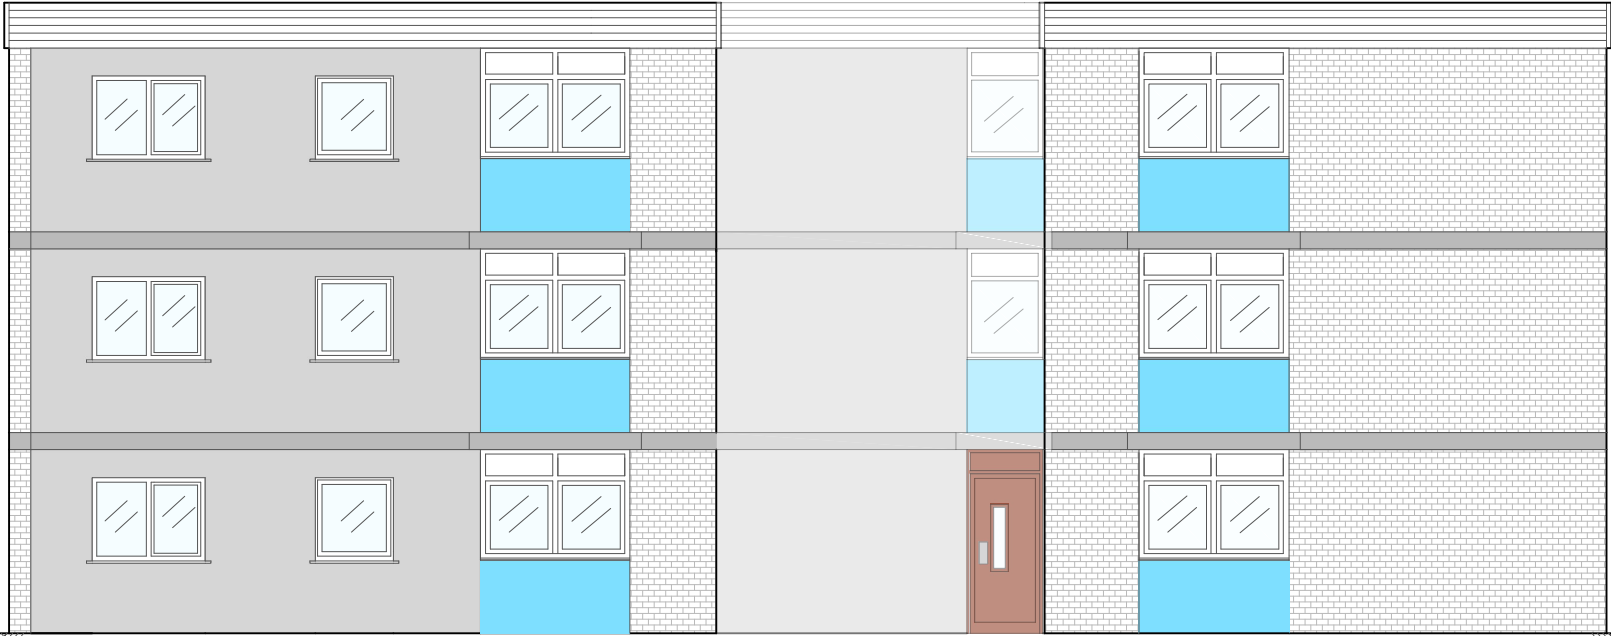

Proposed

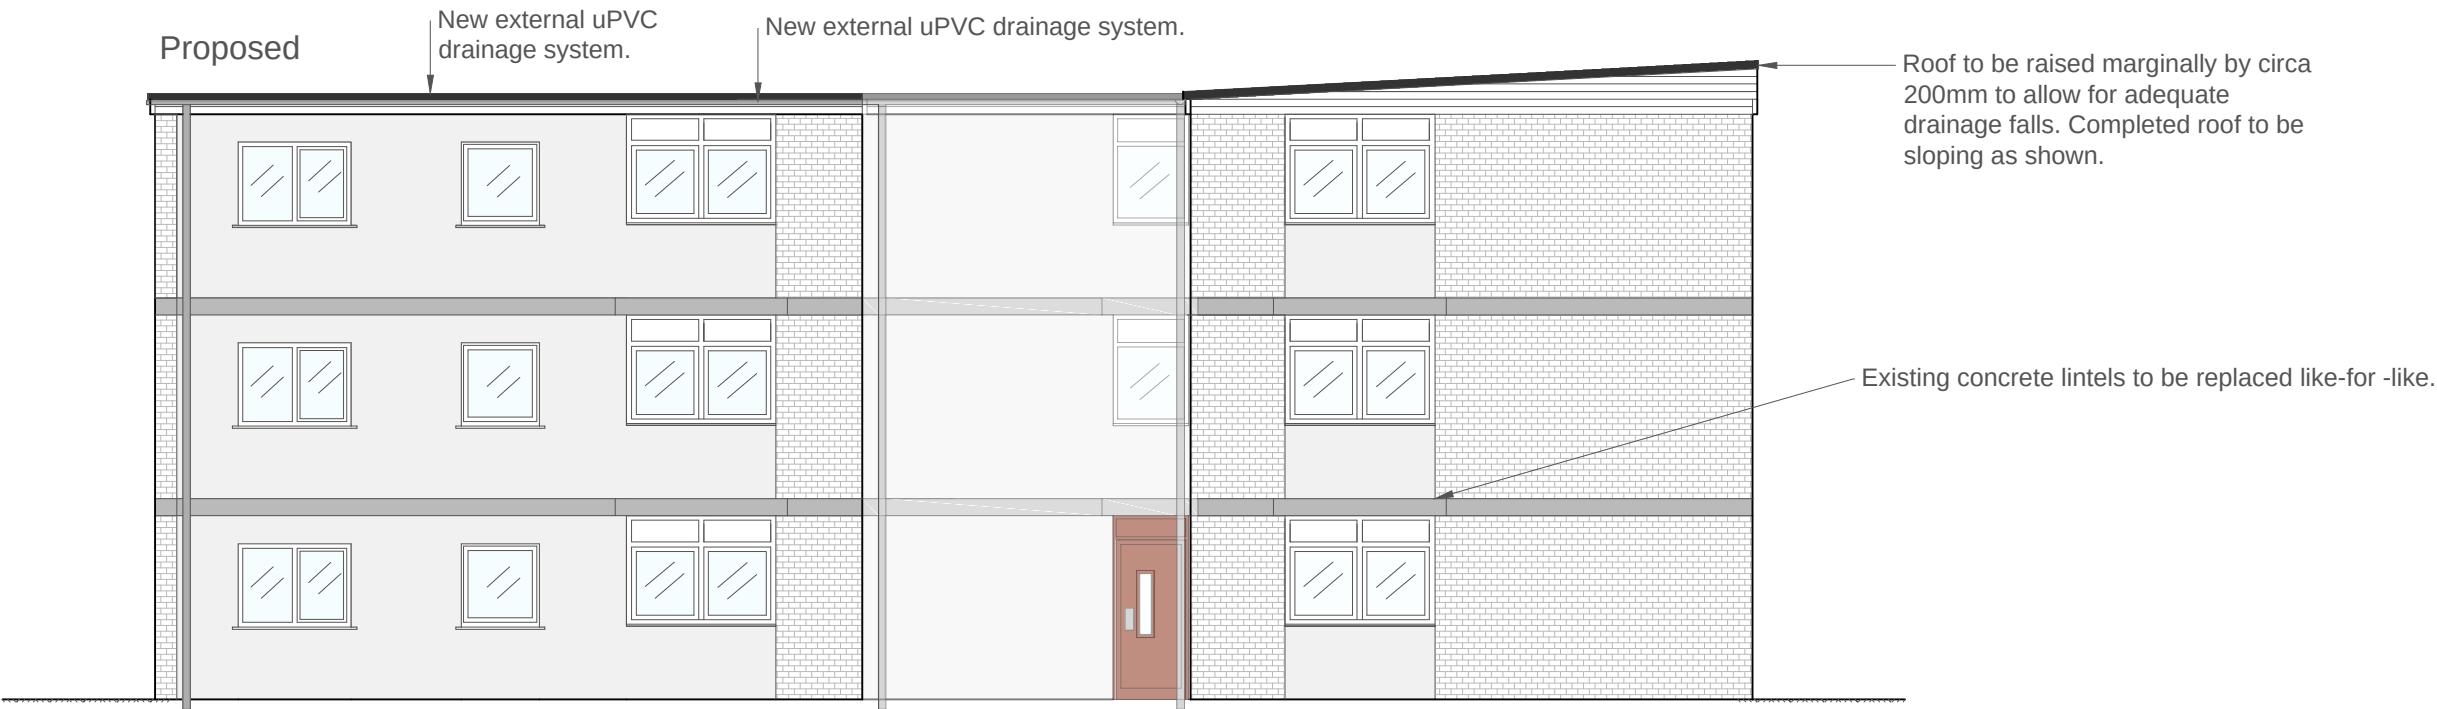

PROJECT TITLE:
Property Projects
Braxell Lawn

DRAWING TITLE:
7-12 Braxell Lawn
West Elevation

NOV-17

Drawn by: PL

DWG No: 010

Date: 14/11/2017

REV No: 0

A3 - 1:100

OS Licence No.: 100019671

REVISIONS: