

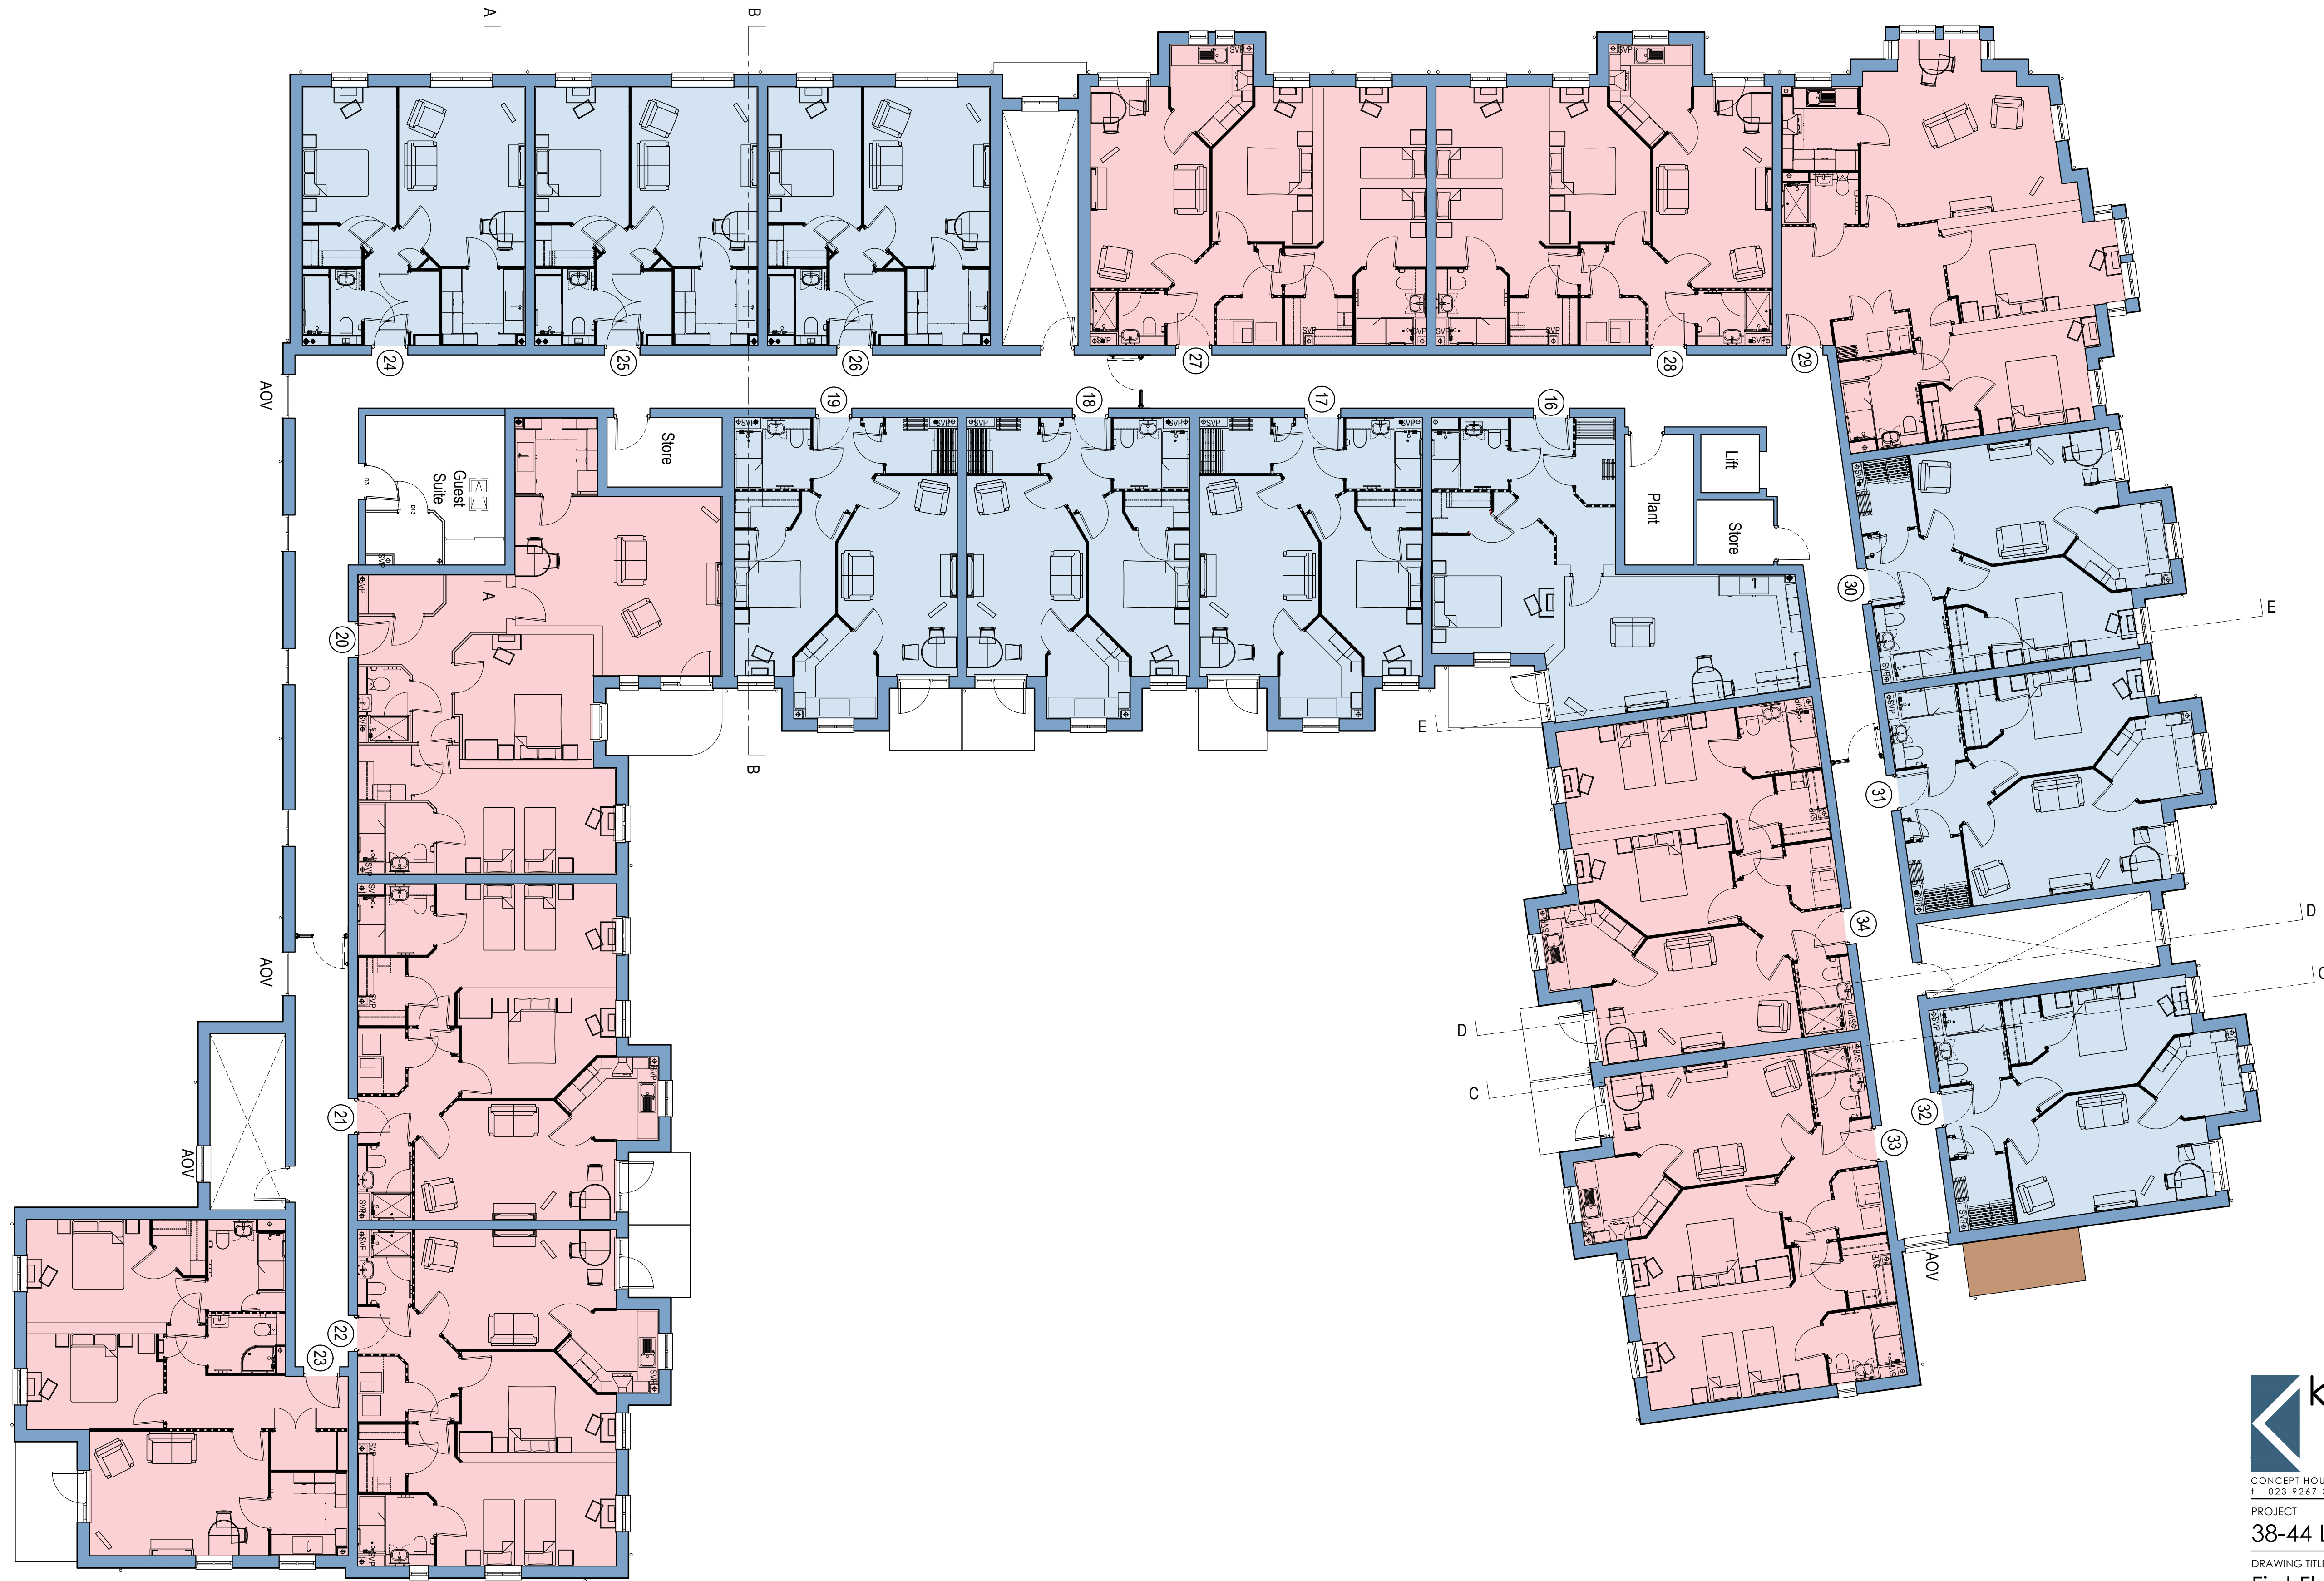


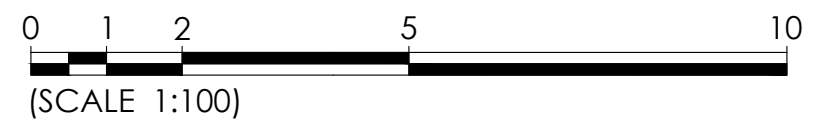

- GENERAL NOTES:
1. This drawing is to be read in conjunction with all relevant architects, structural engineers, mechanical & electrical engineers and specialists drawings / specifications.
 2. Any discrepancies in dimensions or details between the various drawings should be reported immediately.
 3. All dimensions are in millimetres and all levels are in metres.
 4. Do not scale from this drawing, if in doubt ASK

Rev.	Description	Date	Dn	Ch'd
A	Preliminary issue	23.08.17	RL	DK
B	Minor amendments due to client comment	05.09.17	RL	EG
C	Amendments due to client comment	06.09.17	RL	EG
D	Amendments due to client comment	14.09.17	RL	EG
E	Amendments due to client comment	28.09.17	RL	EG
F	Amendments due to client comment	04.10.17	RL	EG
G	Minor amendments to internal layouts	27.10.17	RL	EG
H	Alteration to internal wall	02.11.17	RL	
J	Additional flats added	27.03.18	RL	SS

- LEGEND
- 1 Bedroom Units (25 no.)
 - 2 Bedroom Units (21 no.)
 - Retail Units (2 no.)
 - 32 no. Parking Spaces

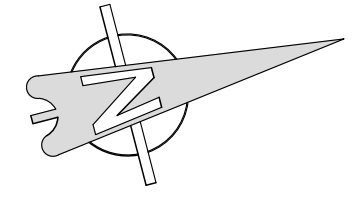



McCarthy & Stone
Later Life. Greater Life



**kenn scaddan
associates**
architects

CONCEPT HOUSE, 35 KINGSTON CRESCENT, NORTH END, PORTSMOUTH, HAMPSHIRE, PO2 8AA
T - 023 9267 3618 F - 023 9267 9819 www.kscald.co.uk info@kscald.co.uk

PROJECT
38-44 LONDON ROAD, PURBROOK

DRAWING TITLE
First Floor Plan

Date	Drawn by	Scale		Rev.
Aug 2017	RL	1:100	A1	J

Drawing No.
SO-2168-03-AC-211

architecture planning design project management