




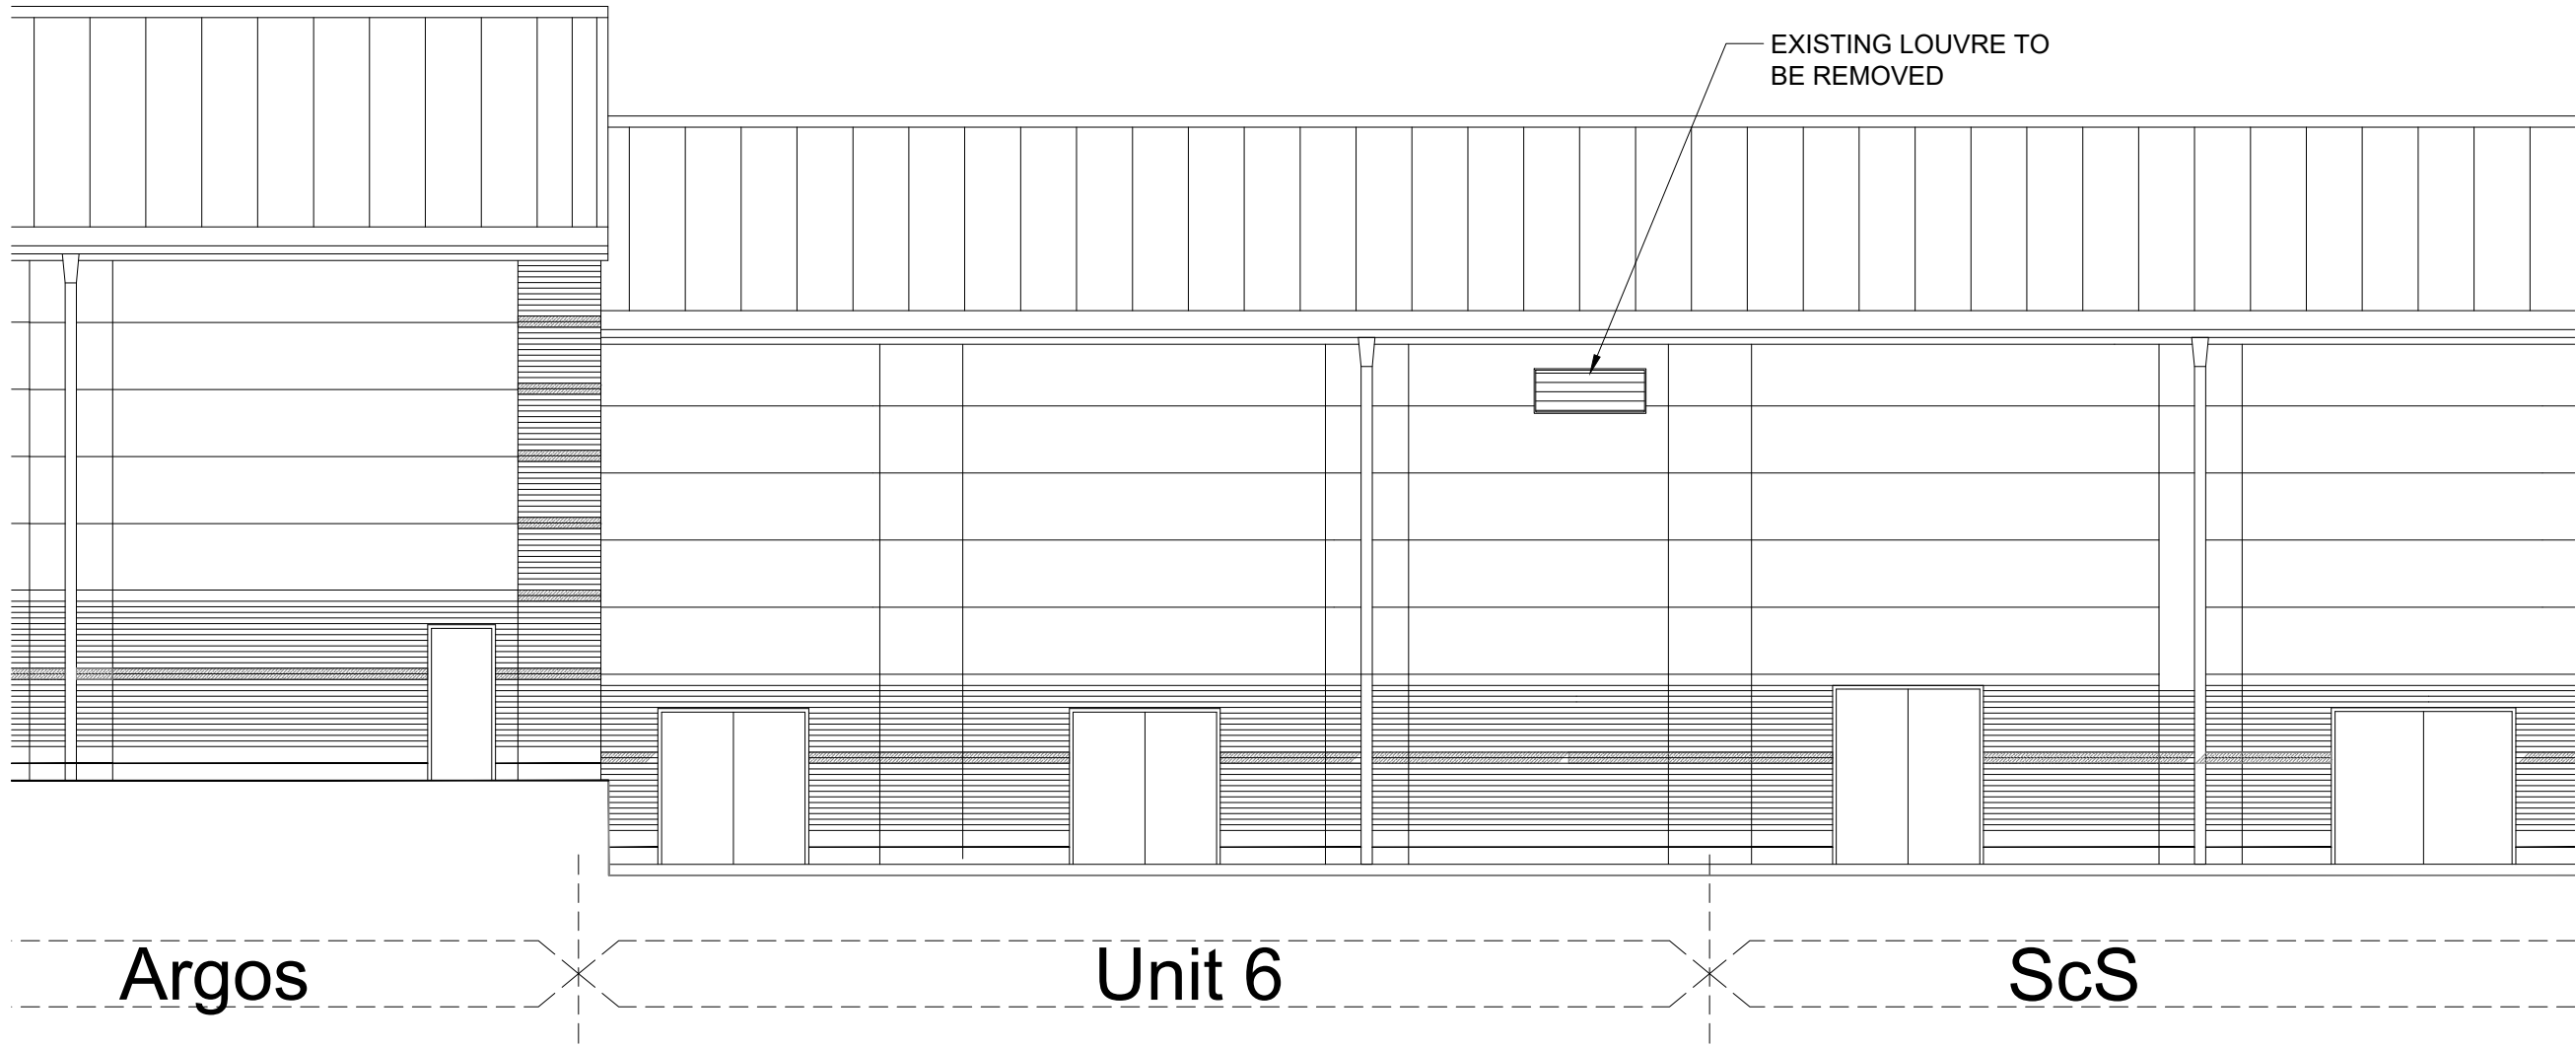

EXISTING REAR ELEVATION
Scale1:100

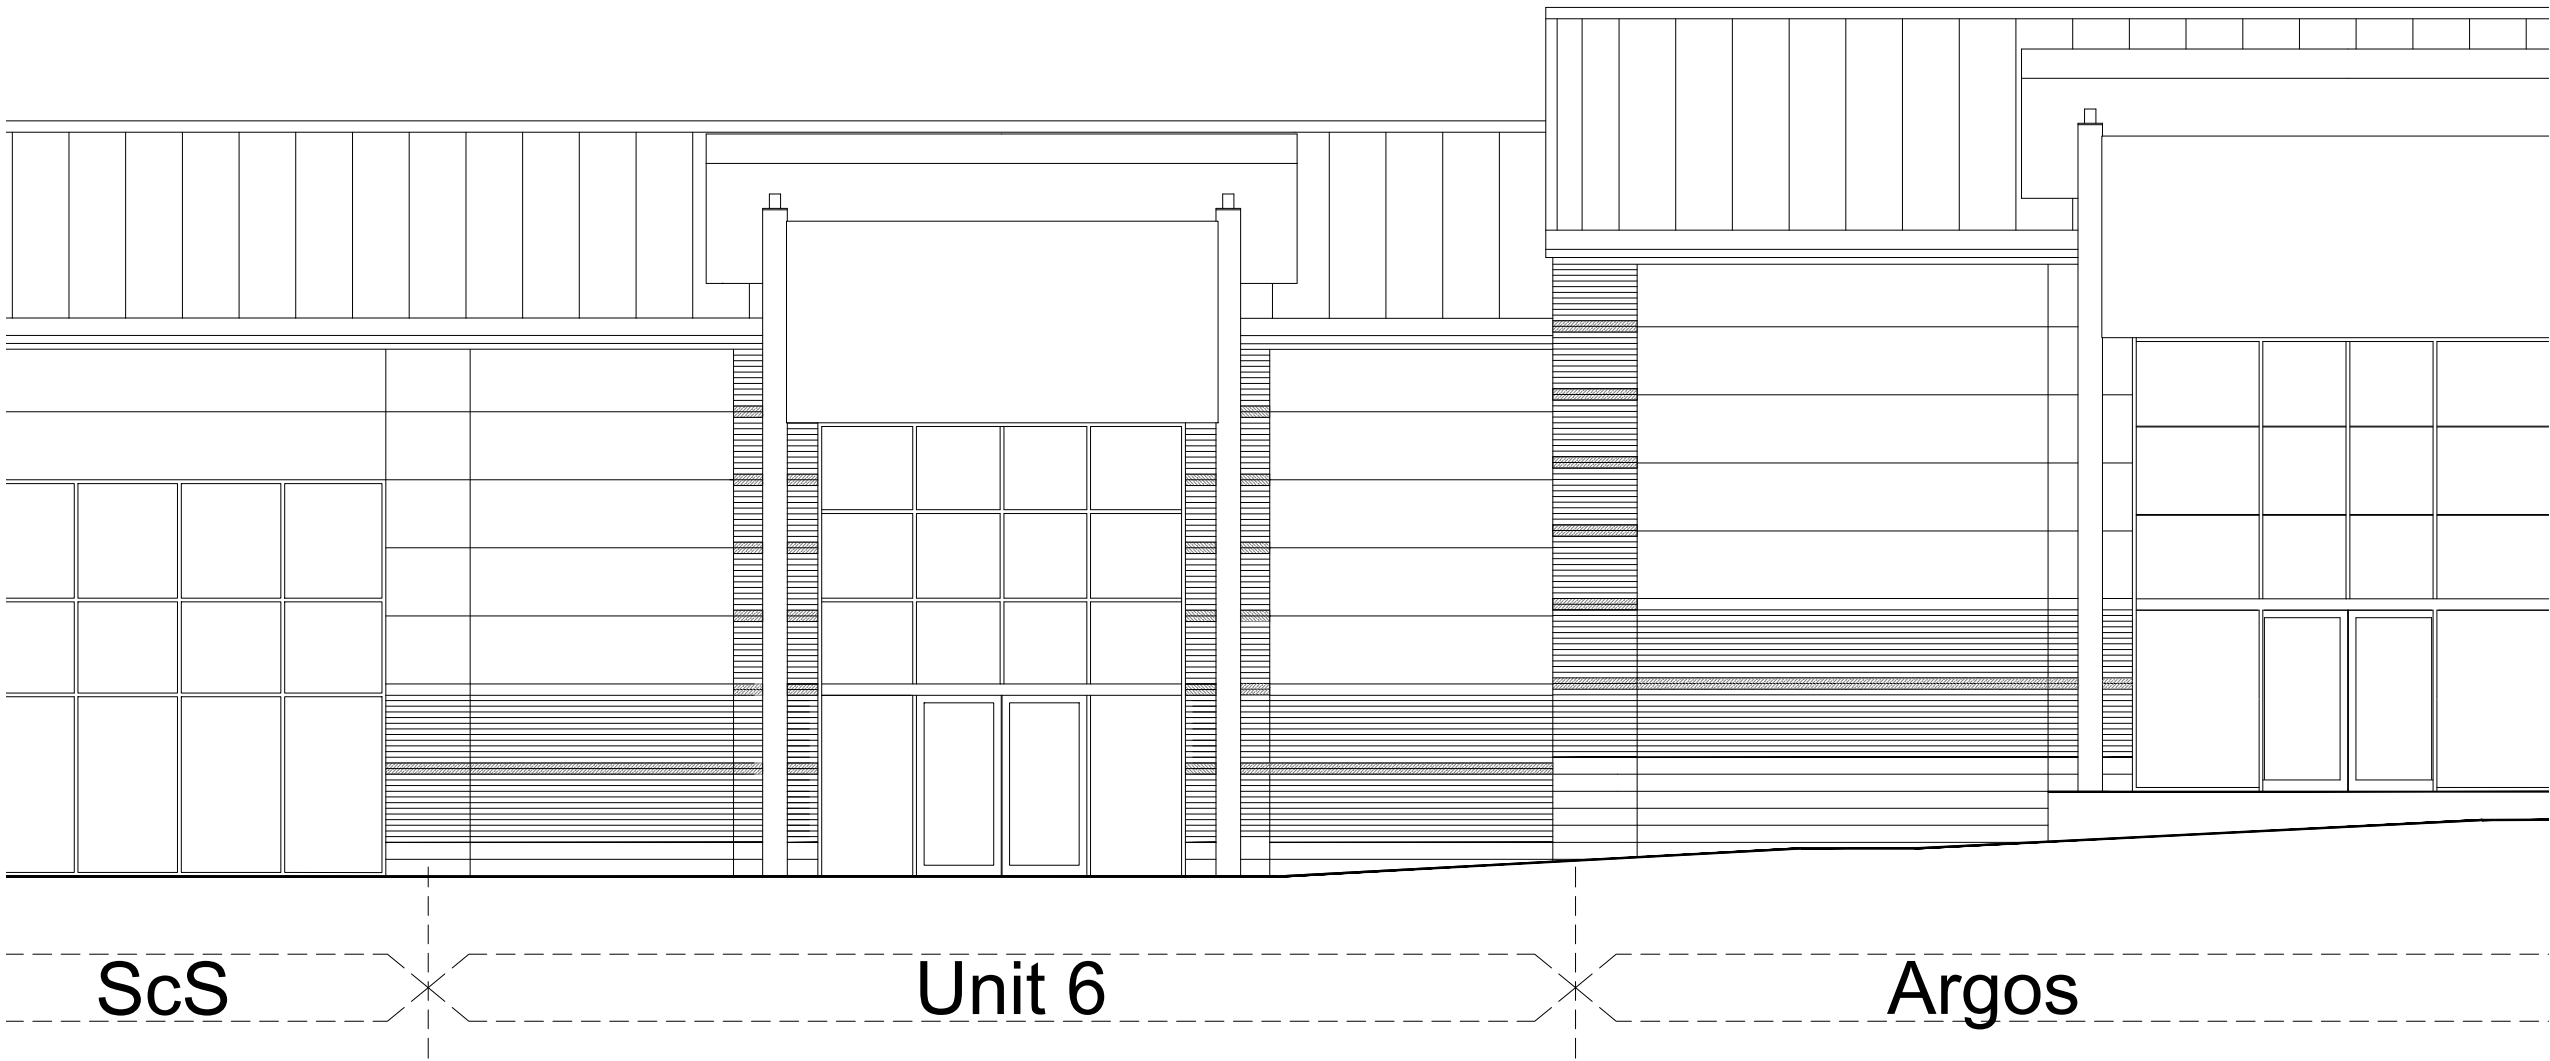


EXISTING FRONT ELEVATION
Scale1:100

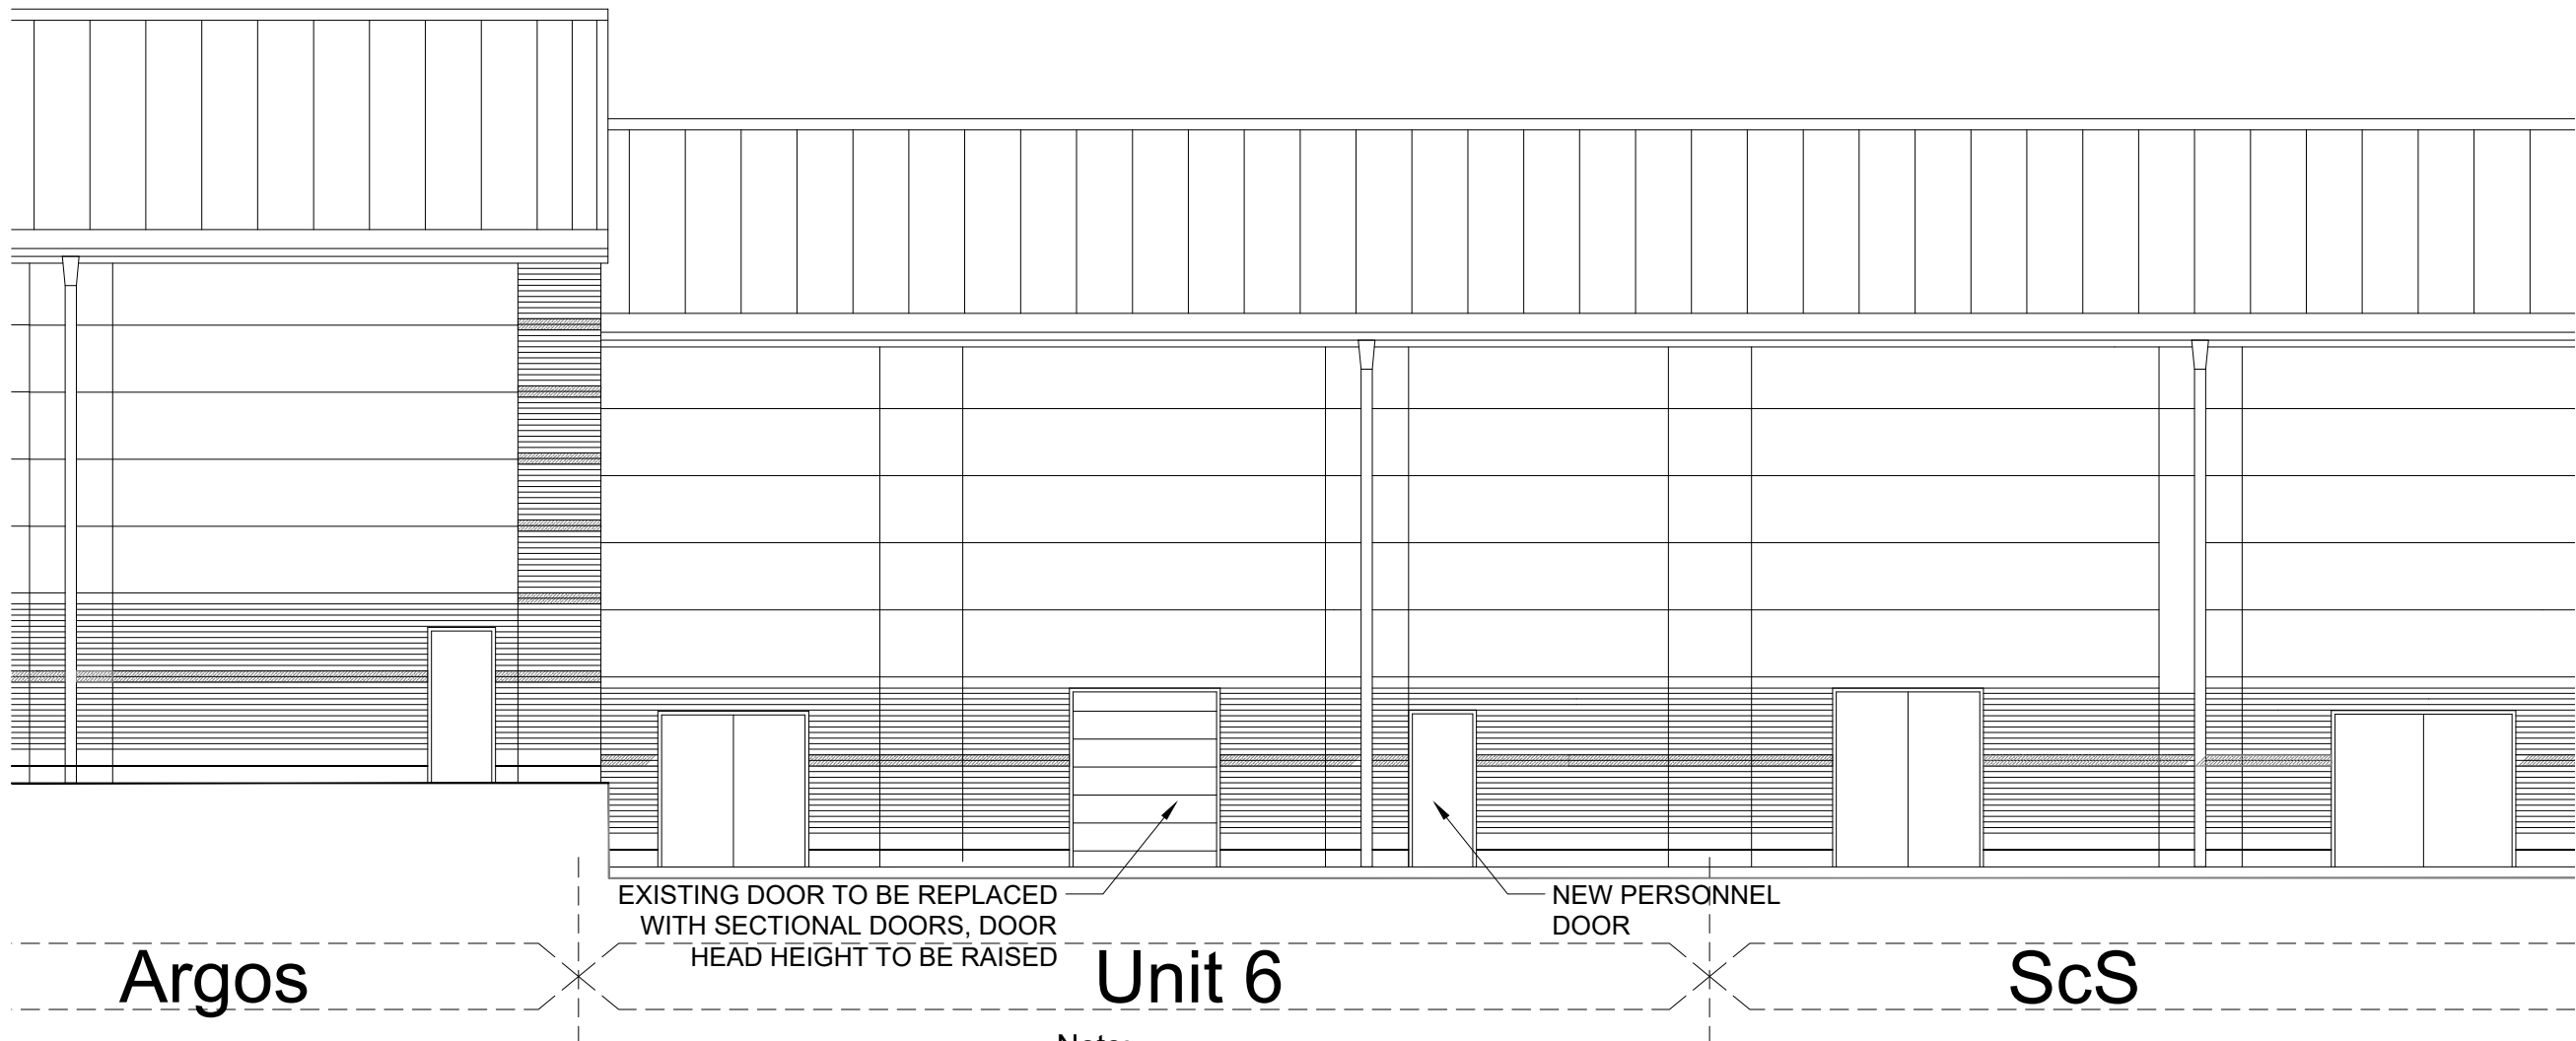

PROPOSED REAR ELEVATION
Scale1:100

Note:
ALL NEW FINISHES TO MATCH EXISTING

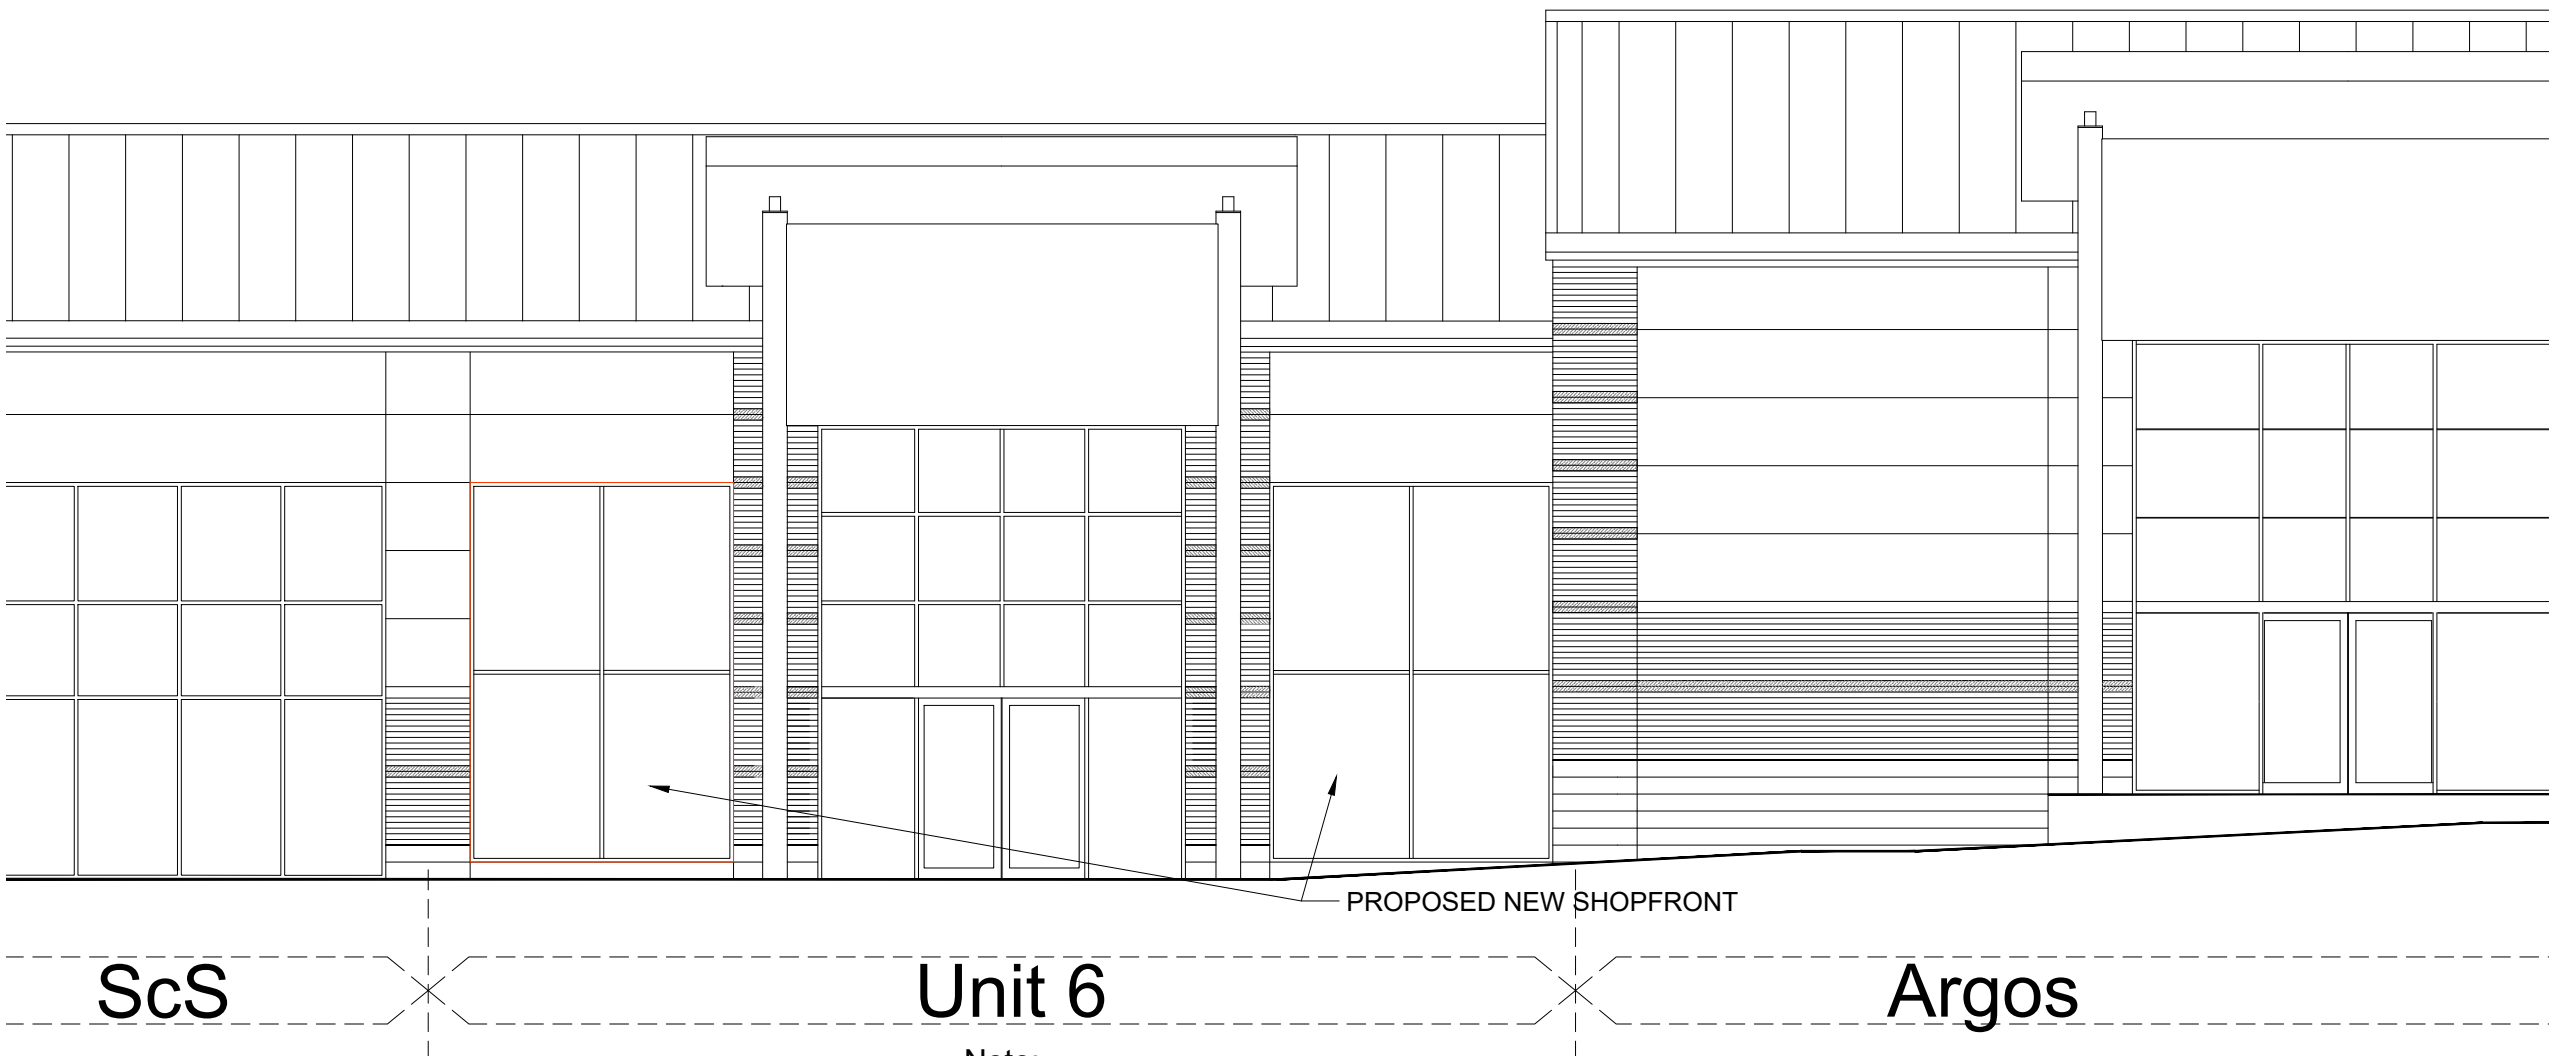

PROPOSED FRONT ELEVATION
Scale1:100

Note:
ALL NEW FINISHES TO MATCH EXISTING

Scale Bar (m)
1:100
0 1 2 3 4 5 6 7 8 9 10

GENERAL NOTES
All dimensions must be checked on site
All setting out to be checked on site
All levels must be checked on site and their datum confirmed
This drawing must be read in conjunction with the relevant specification clauses
This drawing must not be used for land transfer purposes
©Denning Male Polisano
DRAWING NOTES
@denningmalepolisano@denningmalepolisano
T- refers to Tender Drawing
C- refers to Construction Drawing

REVISION	DATE	BY
P1 PRELIMINARY ISSUE	24/10/17	SL
P2 PLANNING ISSUE	24/10/17	AG

PLANNING

CLIENT
TH Real Estate

PROJECT TITLE
Wellington Retail Park
(Formerly Brantano)
Waterlooville PO7 7FG

DRAWING TITLE
Existing and Proposed
Elevations

DATE
October 17
SCALE
1:100@ A1 299-PL-102.P2
1:200@ A3

Denning Male Polisano
Chartered Architects

Ferneberga House
Alexandra Road
Farnborough
Hampshire GU14 6DQ

T +44 (0) 1252 318448
www.dmp-architects.co.uk