




FRONT ELEVATION

SIDE ELEVATION

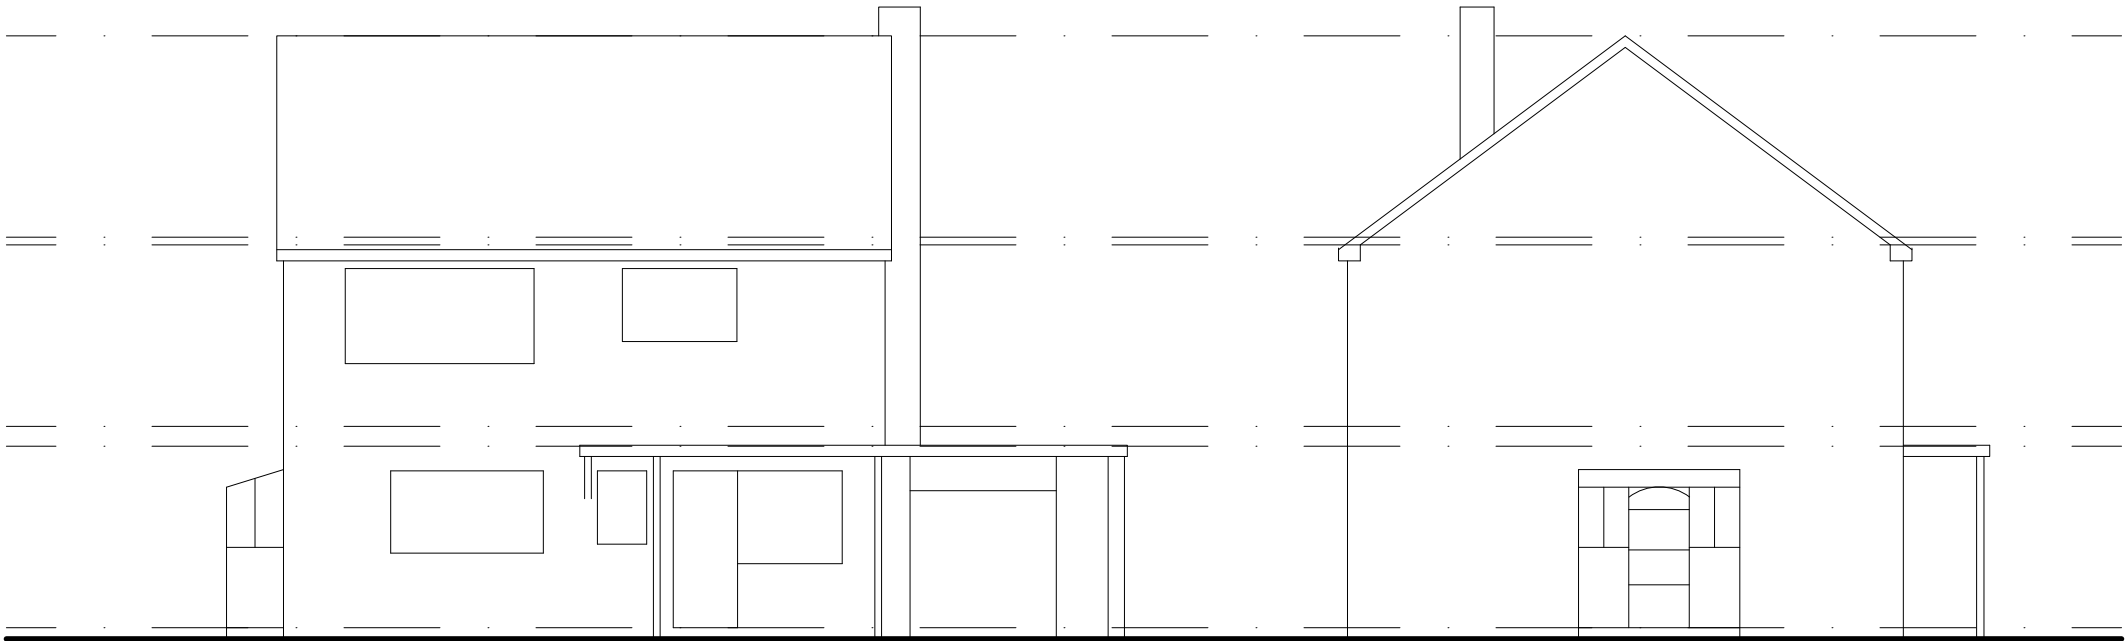

REAR ELEVATION

SIDE ELEVATION

DATE : REV DRAWN CHECKED NOTES.

Project
Two Storey Extension
47 Horndean Road
Emsworth
Mr & Mrs Laycock

Drawing Title
Existing Elevations

		Project No	
Scale 1:100@A3	Drawn PG	Checked	Date May 17
Drg.No 201			Revision A