

These Plans have been prepared for the purpose of obtaining Planning Permission and/or Building Regulation Approval for the work shown thereon only and should not be used for any other purpose.

© These Plans remain the copyright of the architect and must not be copied or reproduced in any way without written permission with the exception of Local Authorities for Planning Purposes



Andrew R Dunks

BSc(Hons) MRICS CBuiltE MCABE

Chartered Surveyor and Building Engineer


22 Oberon Close, Waterlooville,
Hants, PO7 7TH

Tel: (023) 9225 3034

e-mail: andrewRdunks@gmail.com

Proposed Extensions To
59 Hazleton Way
Cowplain, Waterlooville
For Mr & Mrs B Bassett
Scale - 1:50 at Page Size A3
Date - February 2018

Drawing No. 4950/4 - Rev A

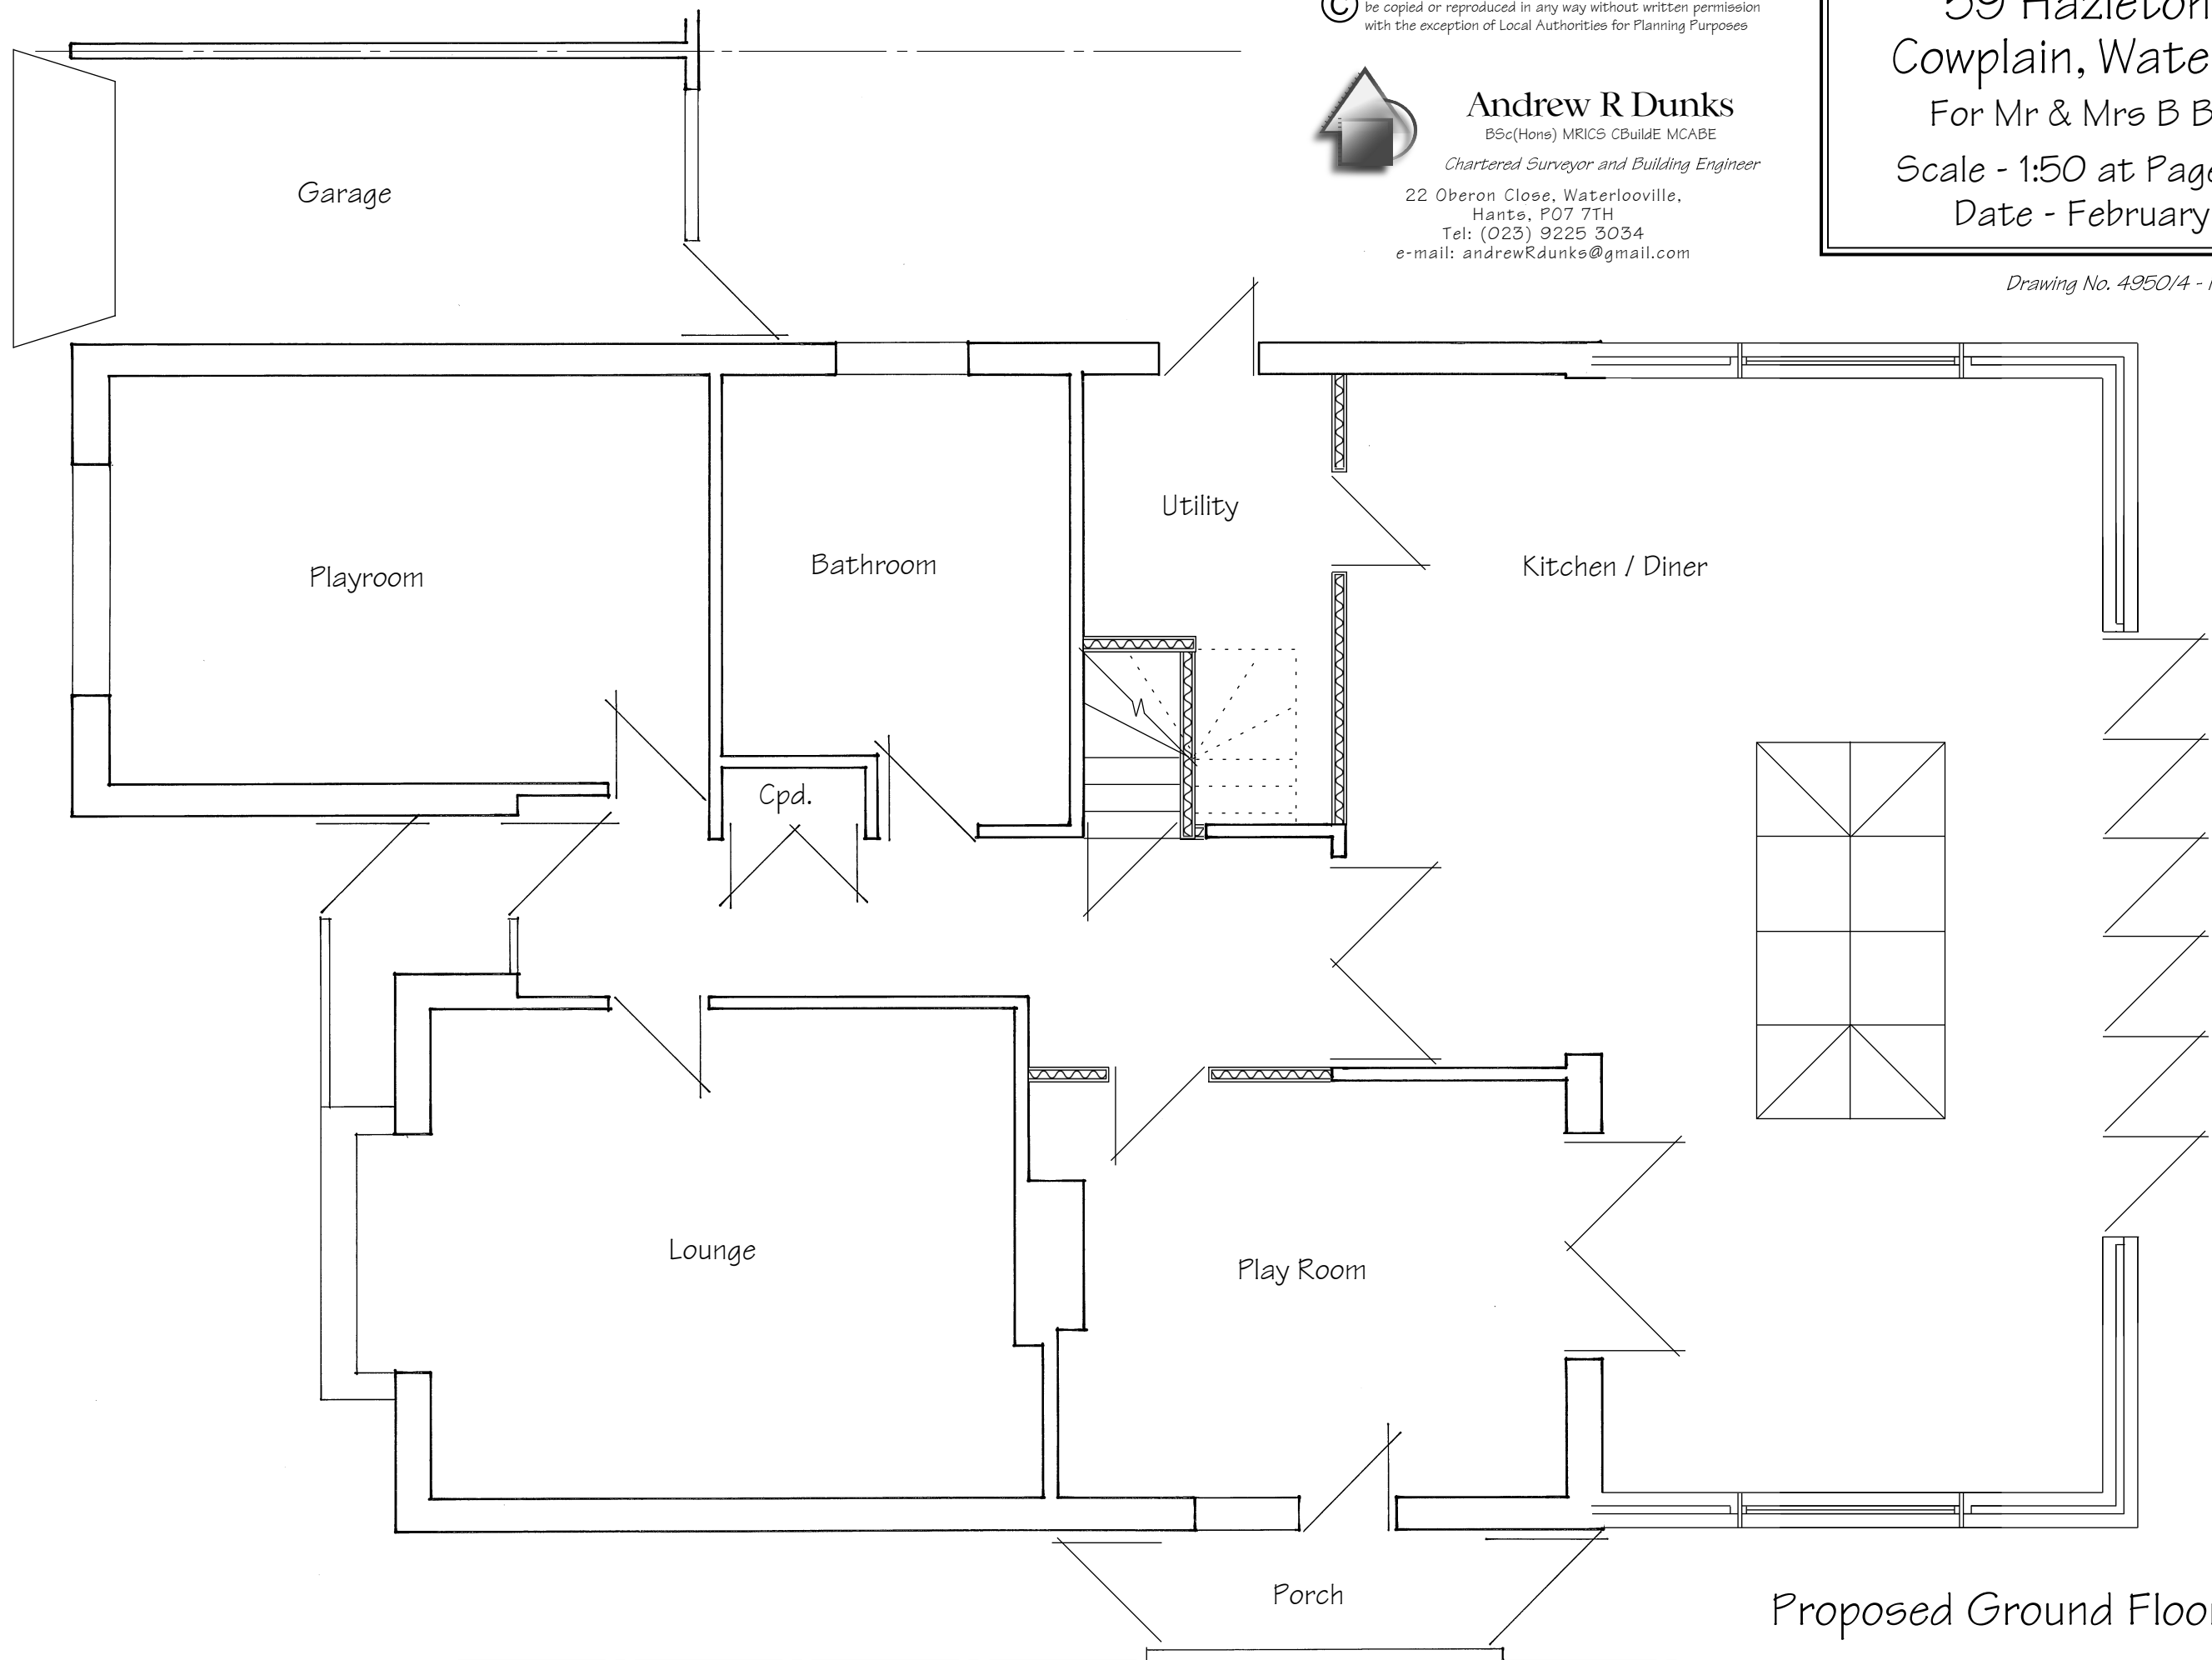

Proposed Ground Floor Plan