



26 Bound Lane, Hayling Island _ Proposed

NOTES:
Dimensions to be checked on site before commencing work. Any discrepancies shall be reported to the architect immediately.
Do not scale from these drawings except for planning purposes.
Use figured dimensions only.
Where applicable this drawing is to be read in conjunction with other consultants' drawings.
All drawings to be read in conjunction with specification and all other drawings including structural engineer and mechanical and electrical drawings / specification

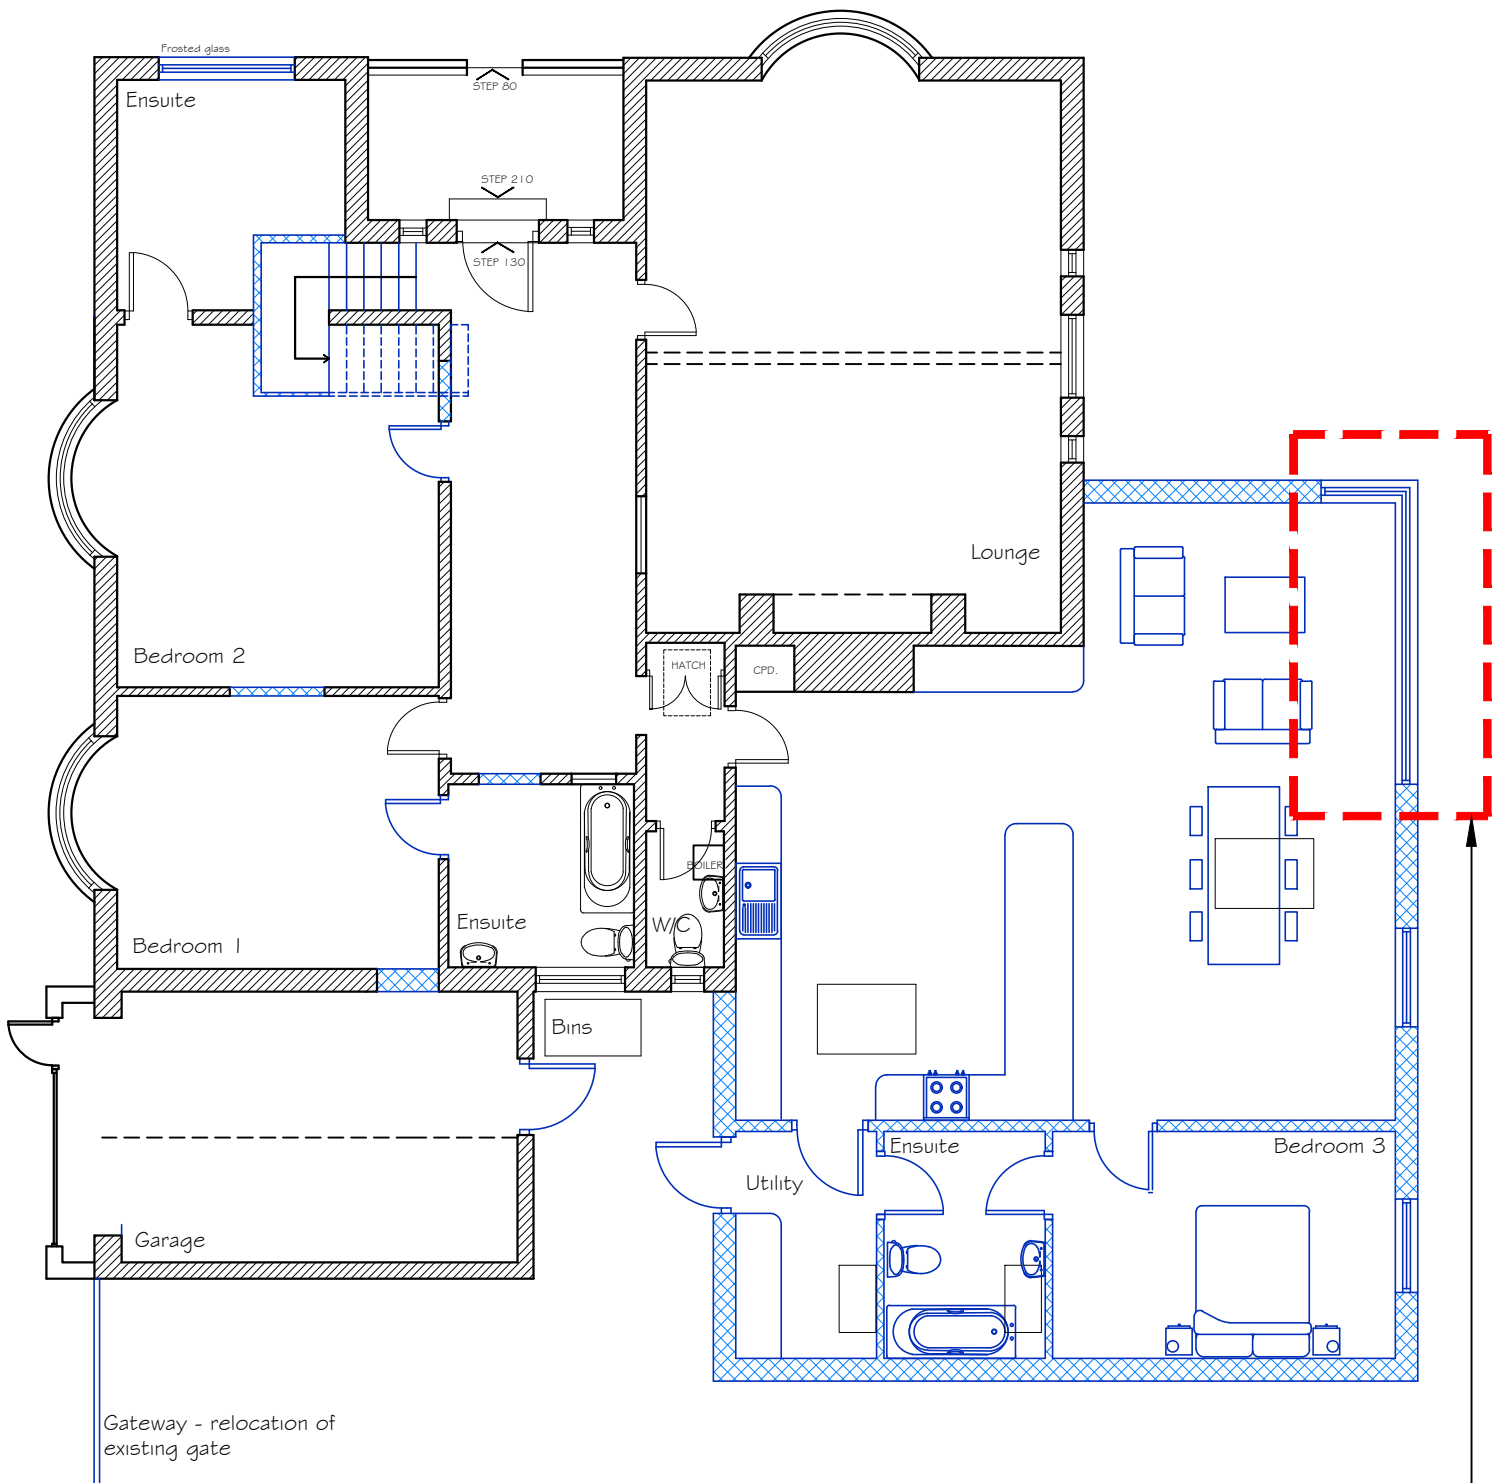


Proposed Ground Floor Plan
1:100


Proposed new bifold door location

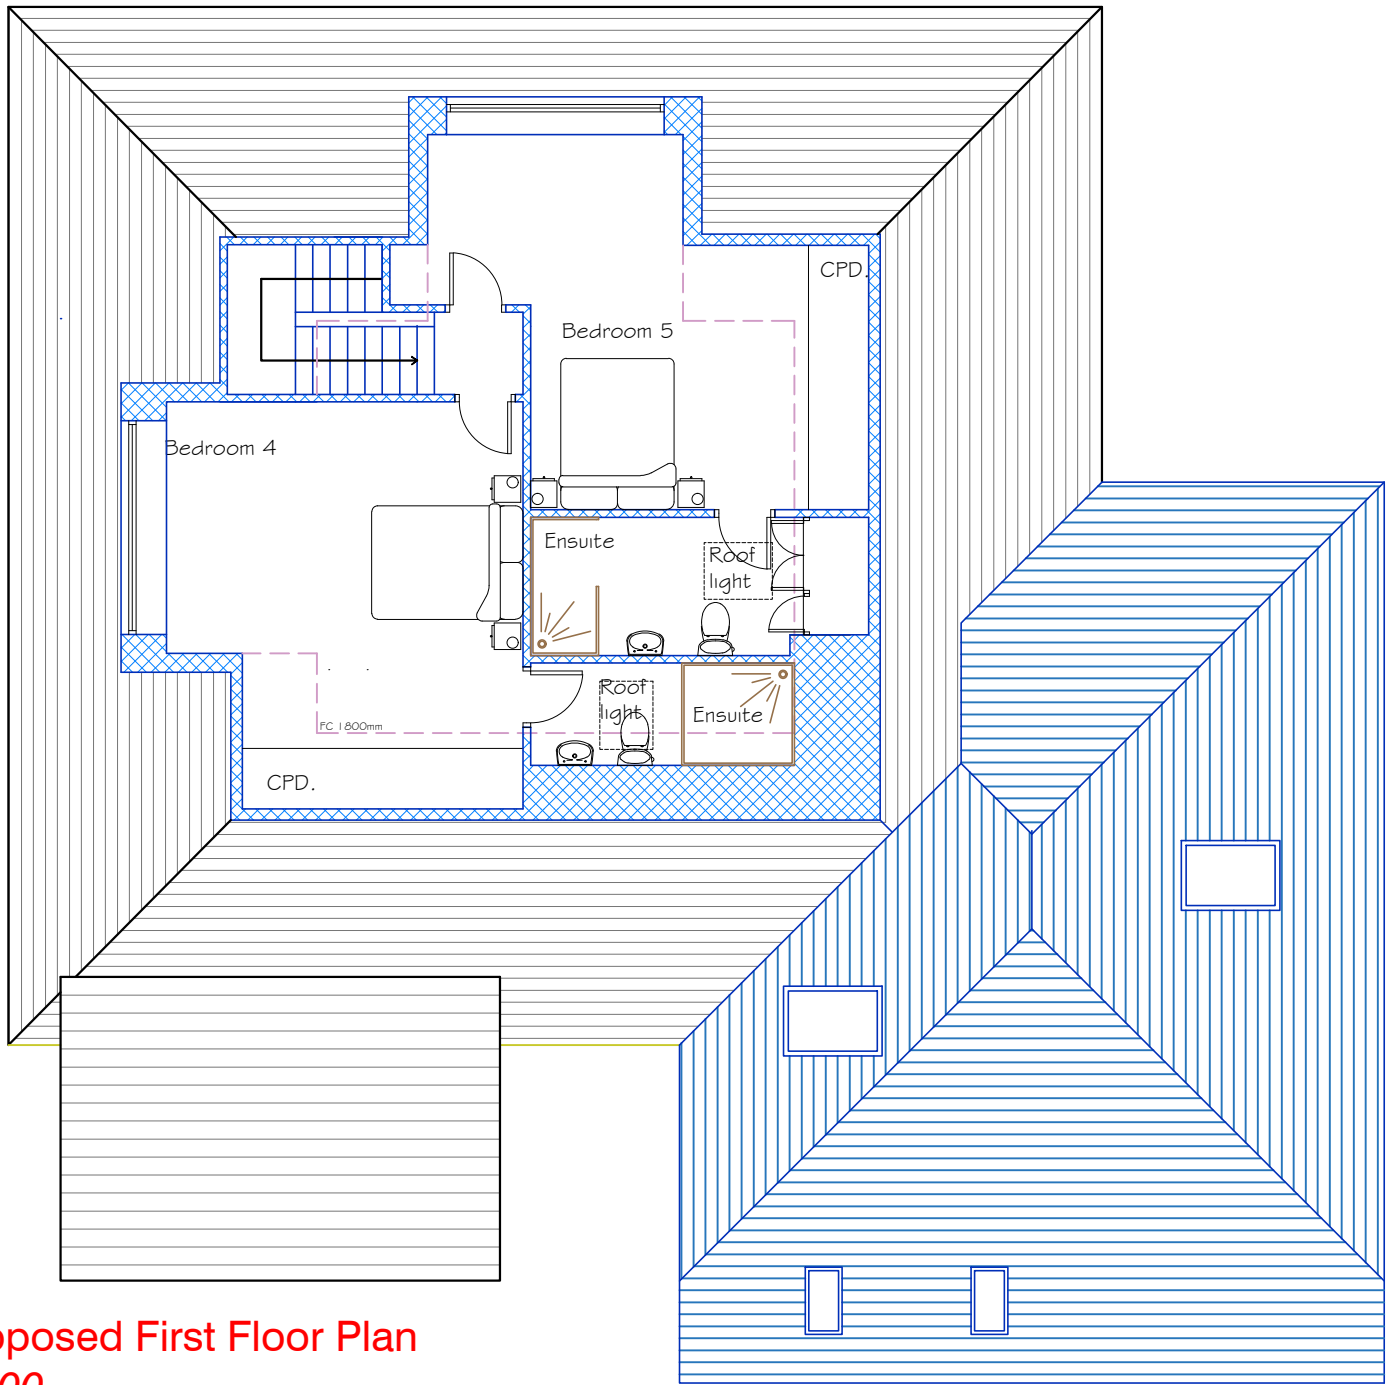


Proposed First Floor Plan
1:100

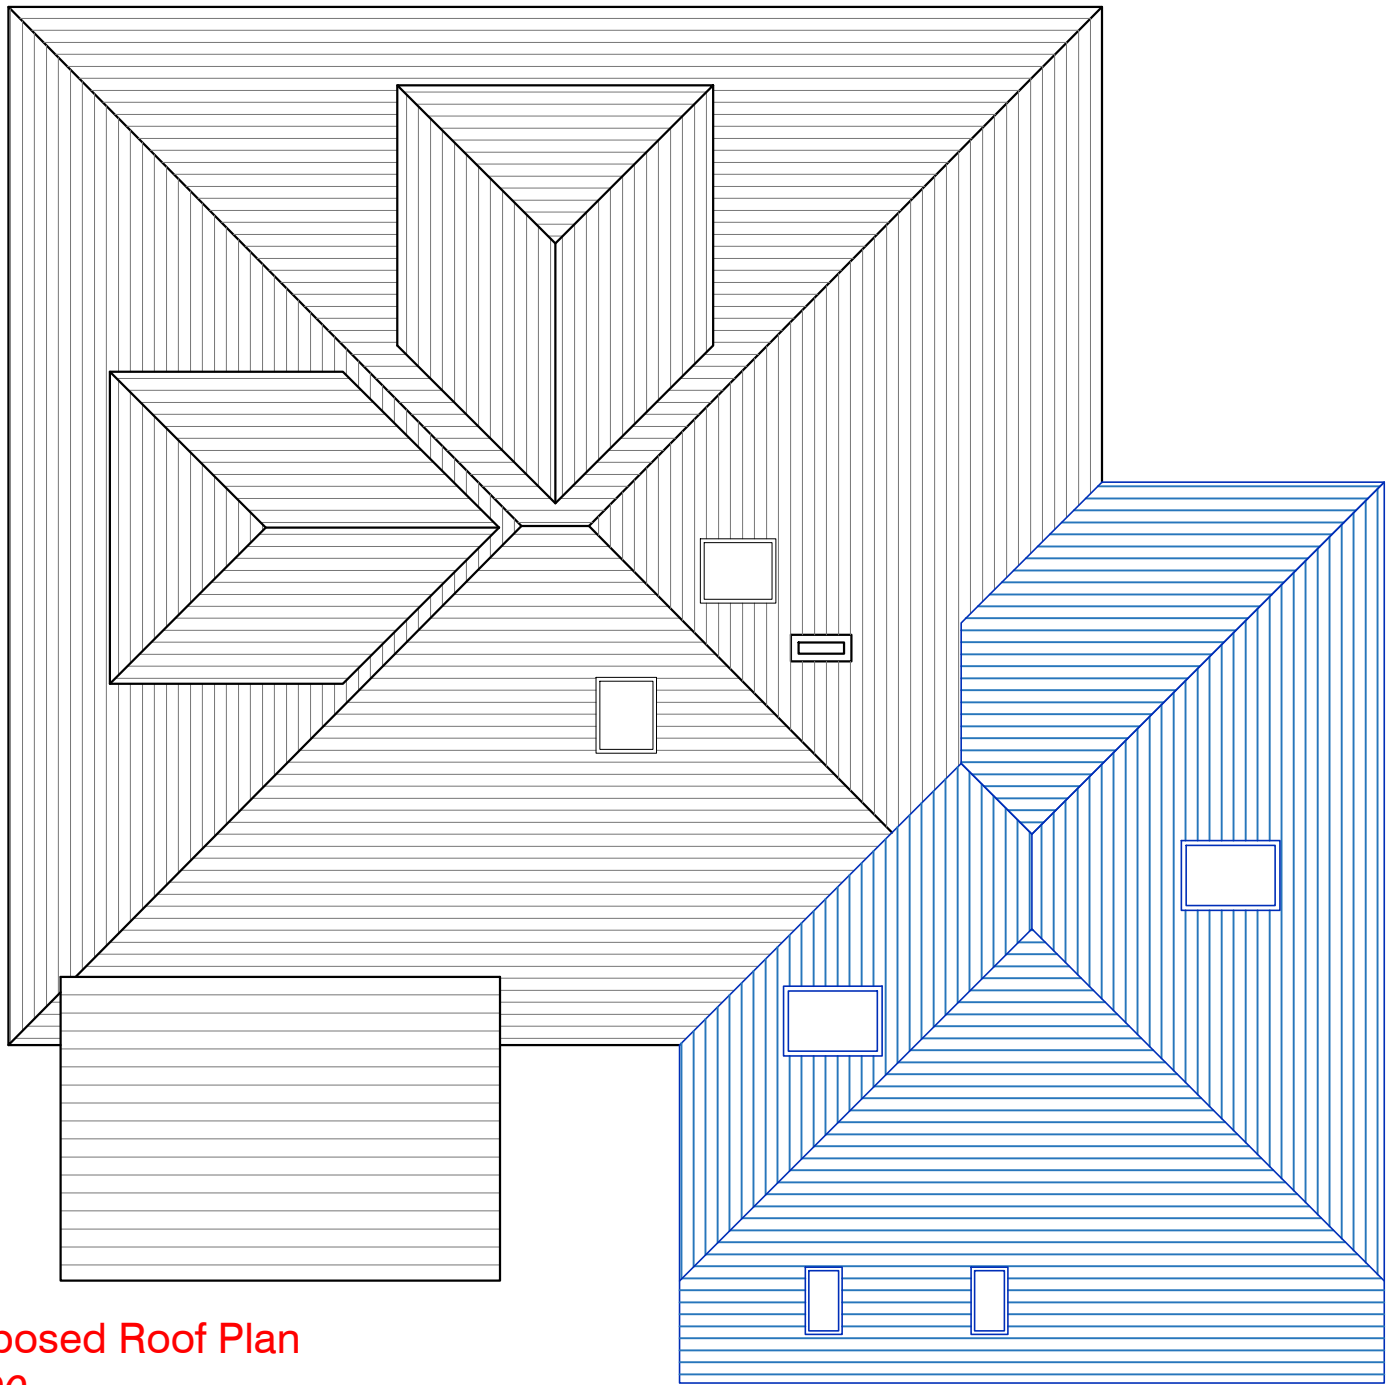

Proposed Roof Plan
1:100

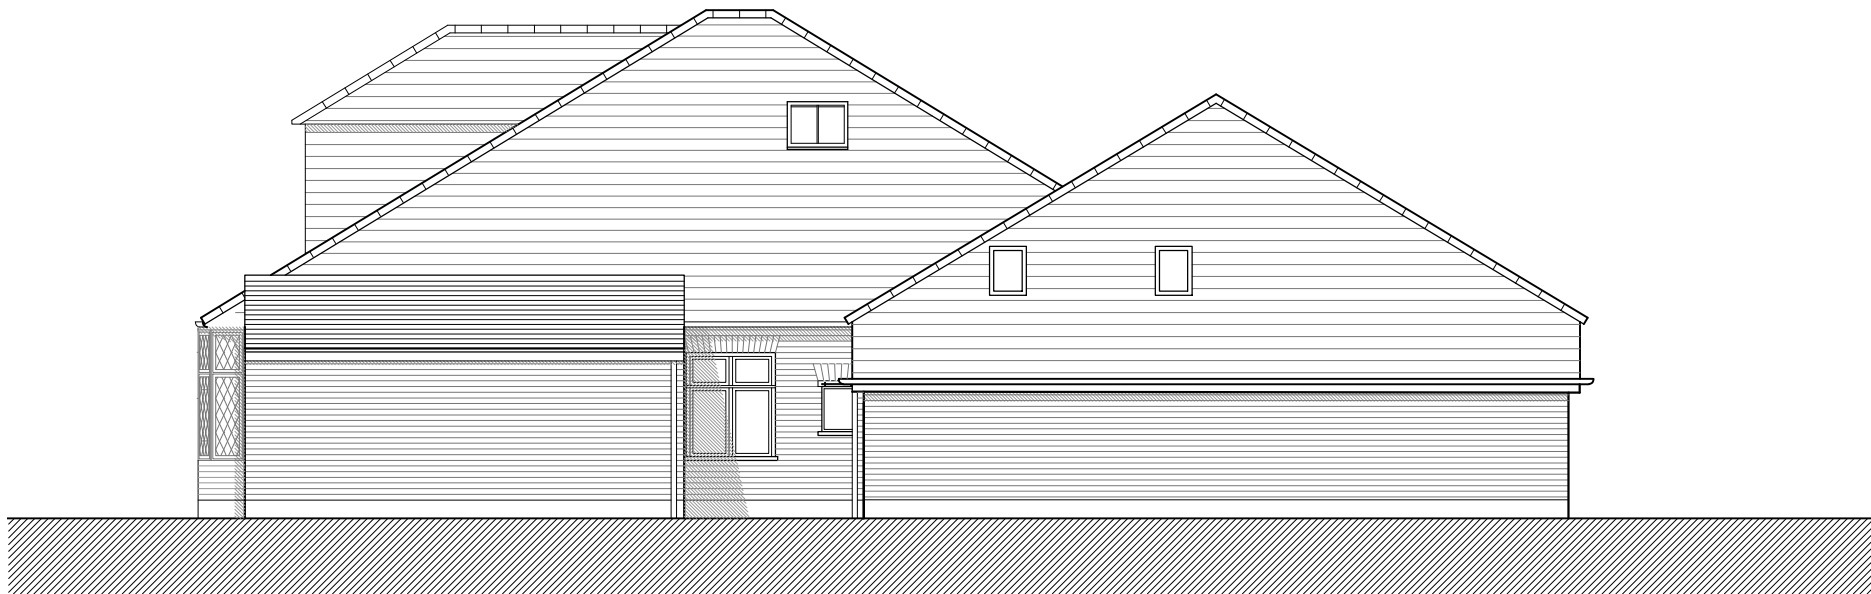


Proposed North Elevation
1:100

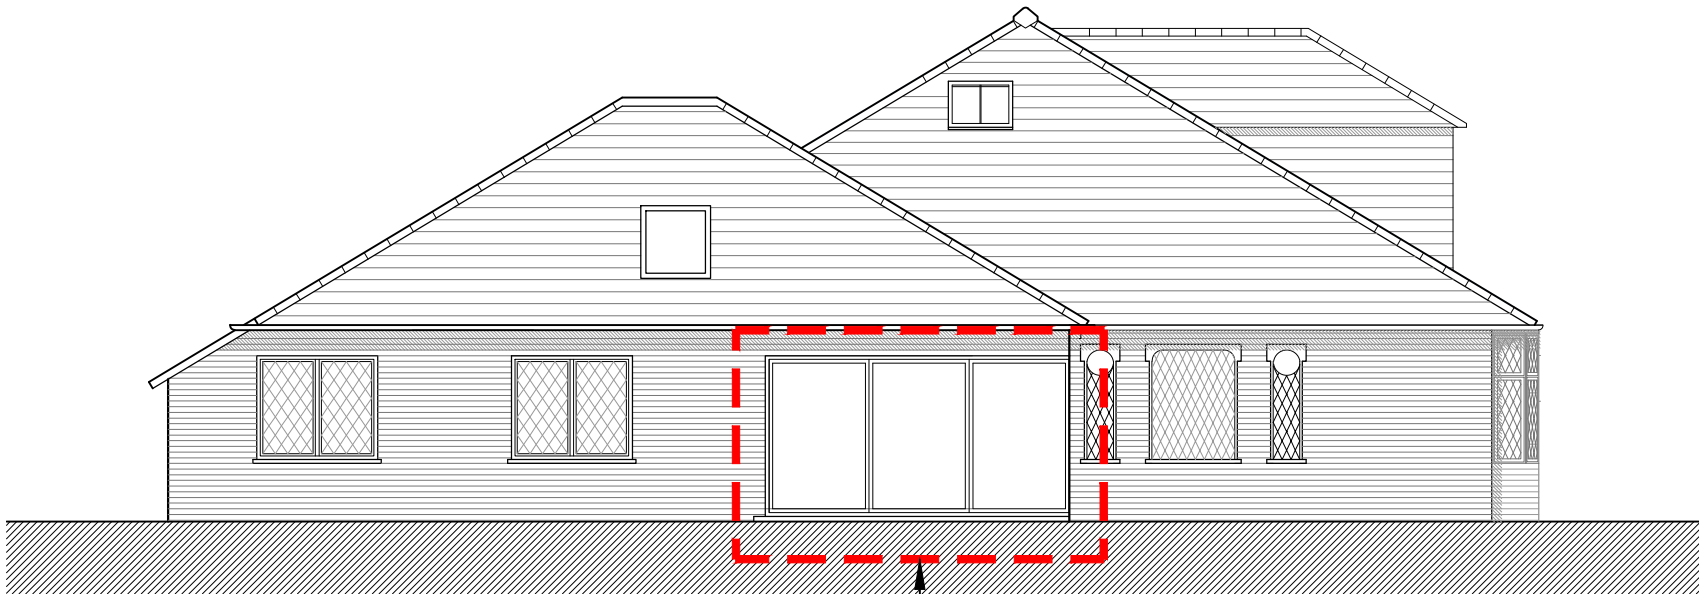


Proposed West Elevation
1:100

Proposed new bifold door location

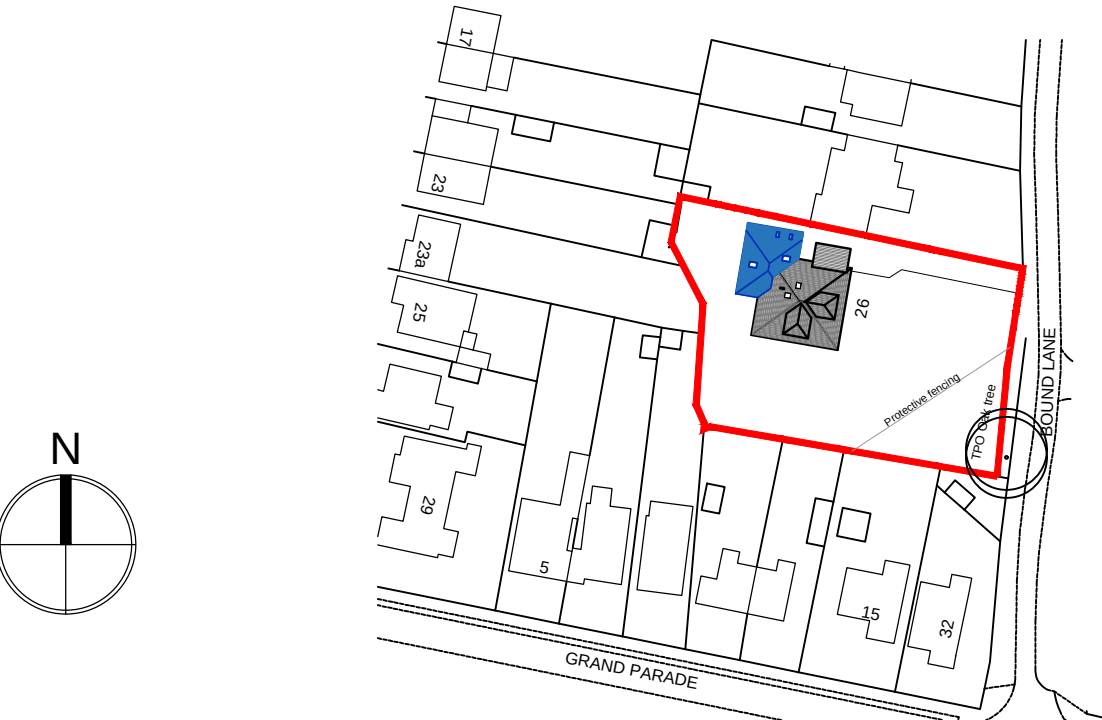

Proposed Location Plan
1:1250


Ordnance Survey (c) Crown Copyright 2017. All rights reserved.
Licence number 100022432

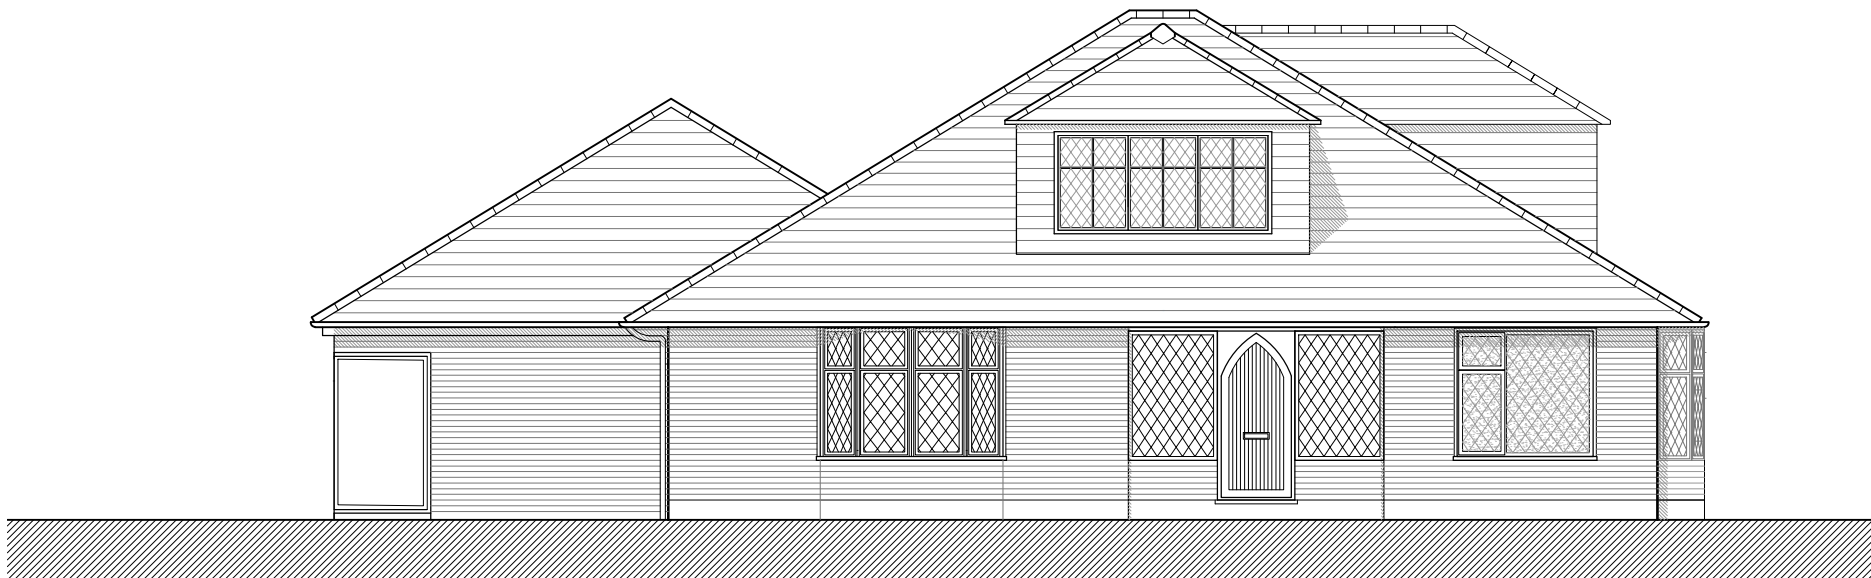


Proposed South Elevation
1:100




Proposed East Elevation
1:100

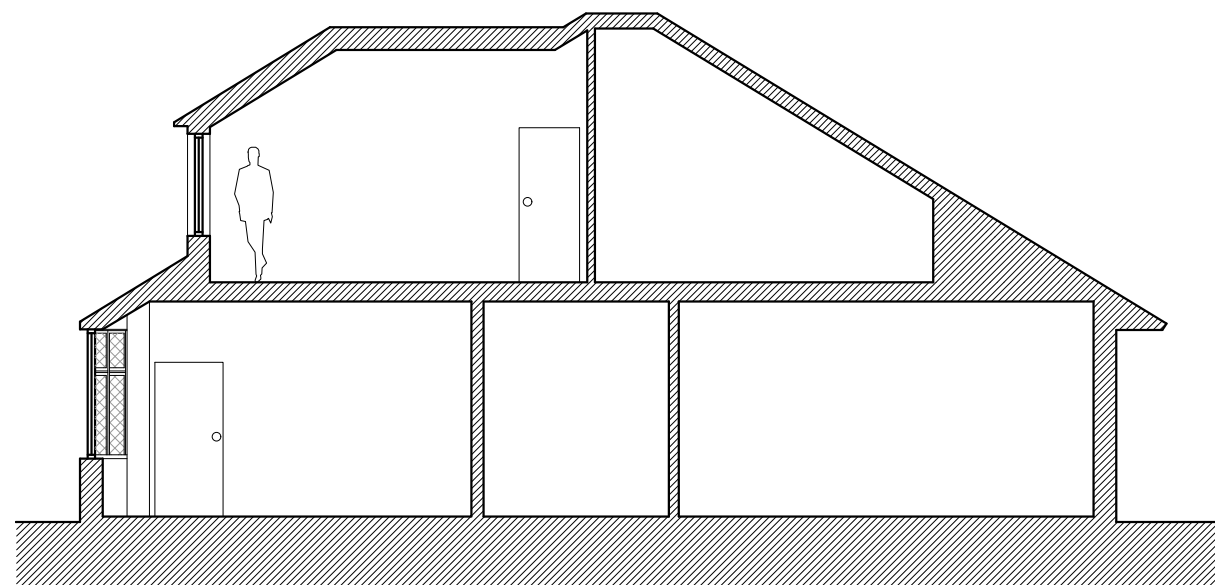

Proposed Section A - A
1:100

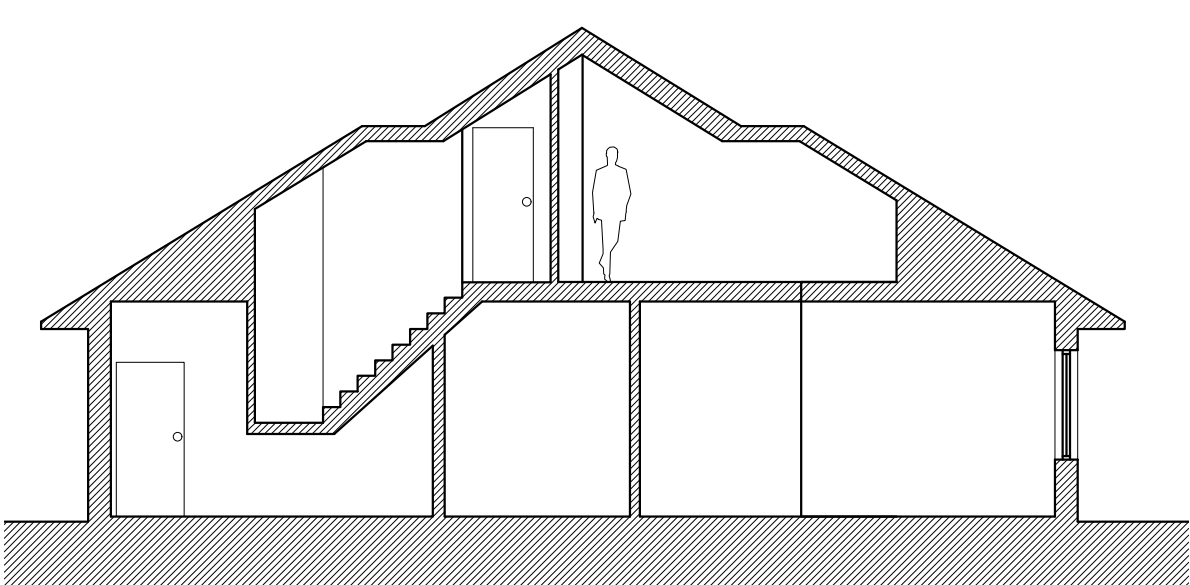

Proposed Section B - B through staircase and dormer
1:100

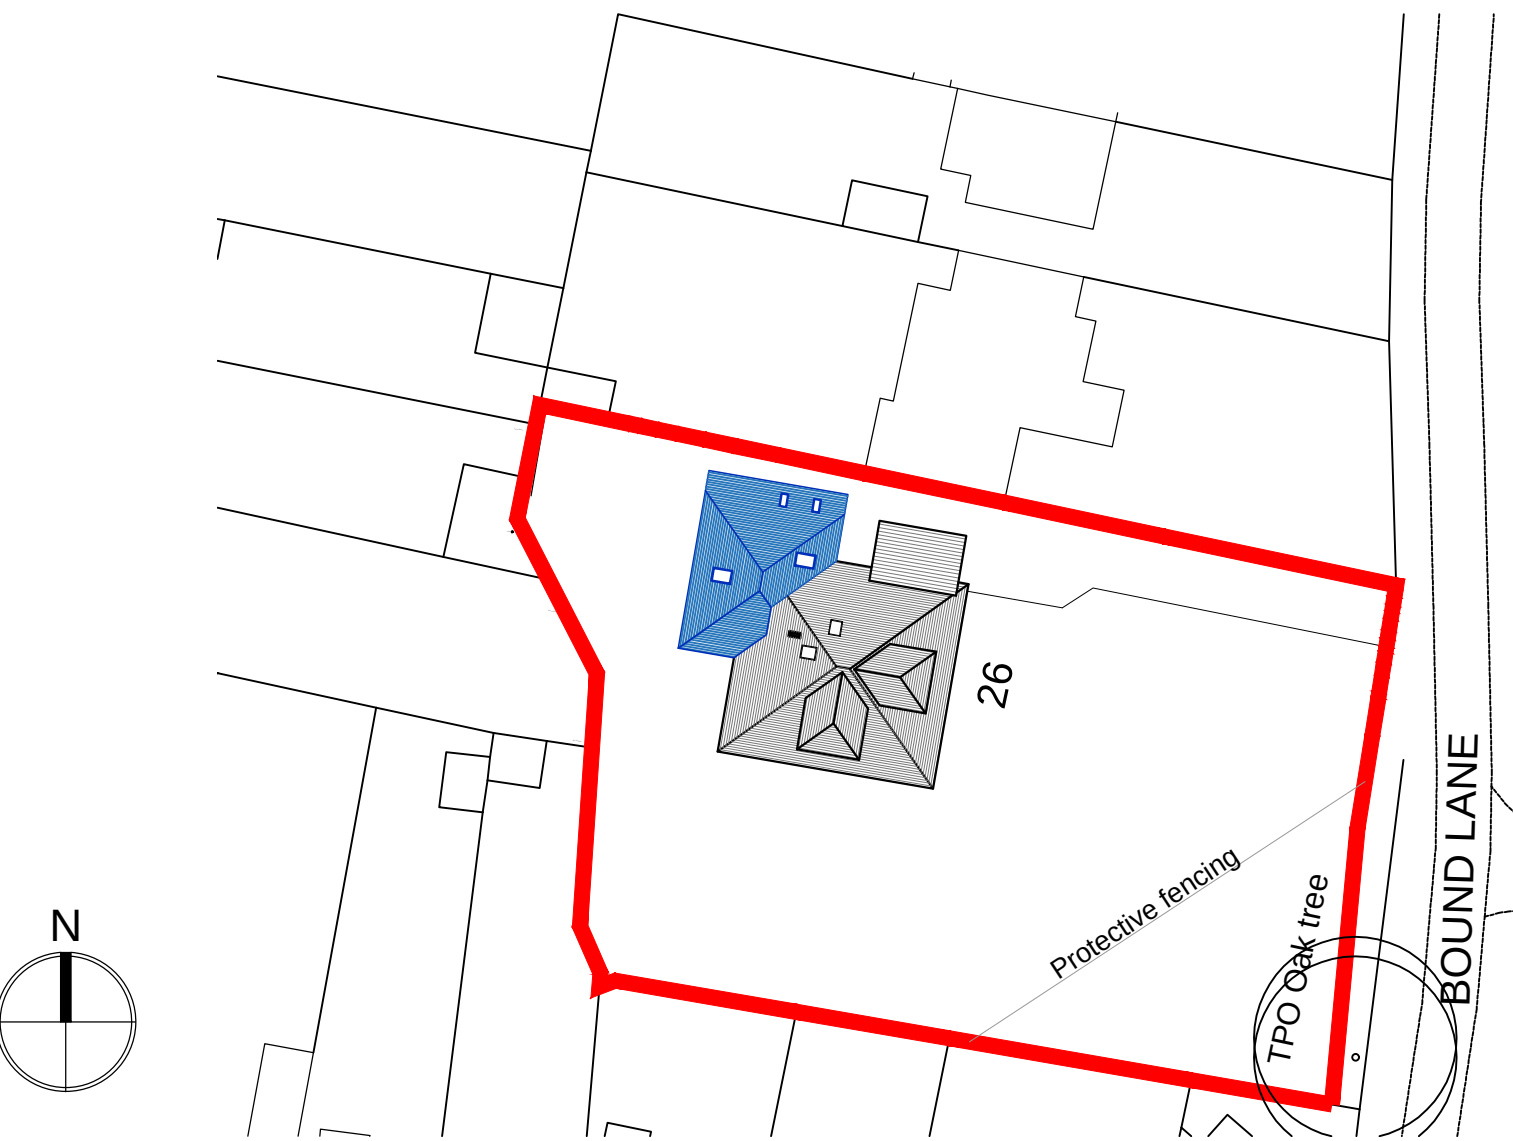

Proposed Block Plan
1:500

Ordnance Survey (c) Crown Copyright 2017. All rights reserved.
Licence number 100022432

REV	DATE	AMENDMENT	DRAWN
		Helyer Davies Architects Ltd 1 The Old Flour Mill, Emsworth, PO10 7BT 01243 370 715 www.hdarchitects.co.uk mail@hdarchitects.co.uk	
CLIENT			
Mr Tony Johns			
PROJECT			
26 Bound Lane Hayling Island Hampshire PO11 9HU			
DRAWING		SCALE	
Proposed Plans		1:100 at A1	
Elevations & Section		1:100 at A1	
Block Plan		1:500 at A1	
Location Plan		1:1250 at A1	
DATE	February 2018	DRAWN	JF
DRAWING NUMBER		REVISION	
17001-02		E	