

NOTES:

Dimensions to be checked on site before commencing work. Any discrepancies shall be reported to the architect immediately.

Do not scale from these drawings except for planning purposes.


Use figured dimensions only.

Where applicable this drawing is to be read in conjunction with other consultants' drawings.



All drawings to be read in conjunction with specification and all other drawings including structural engineer and mechanical and electrical drawings / specification




Proposed Site Block Plan
@ 1:500 (A1)
Ordnance Survey (c) Crown Copyright 2017.
All rights reserved. Licence number 100020449

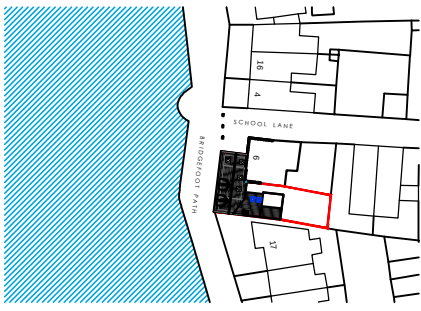


Proposed Site Location Plan
@ 1:1250 (A1)
Ordnance Survey (c) Crown Copyright 2017.
All rights reserved. Licence number 100020449

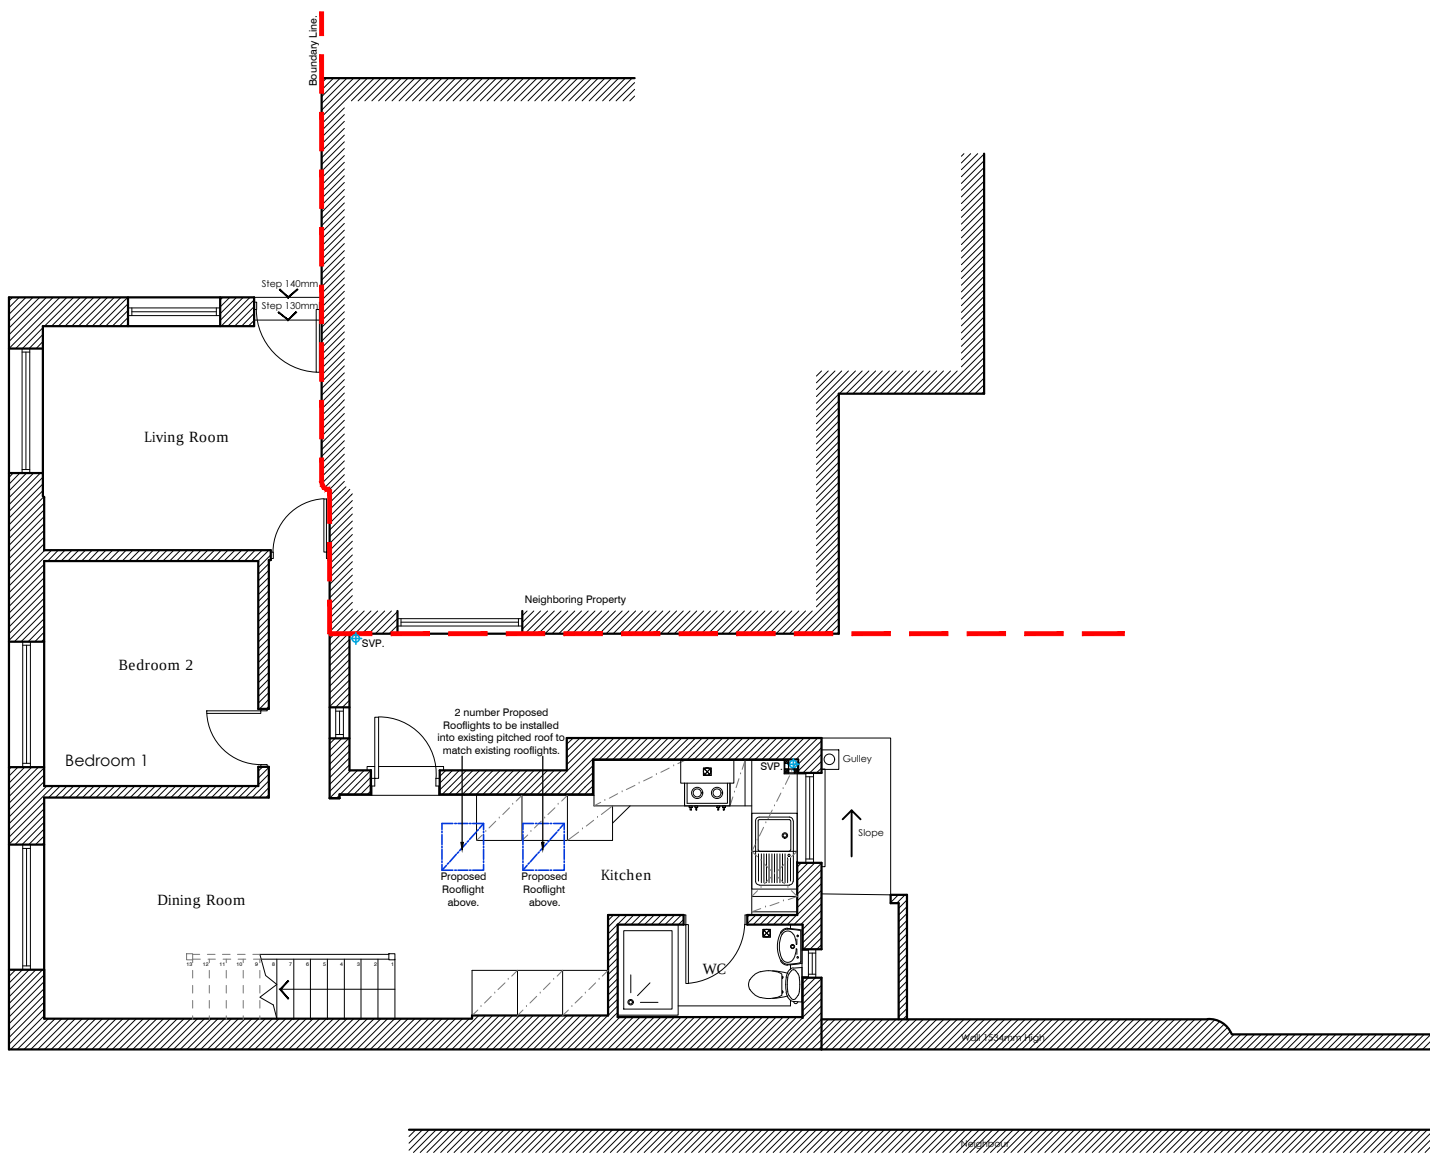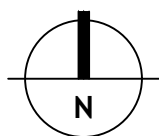


Proposed Ground Floor Plan
@ 1:100 (A1)

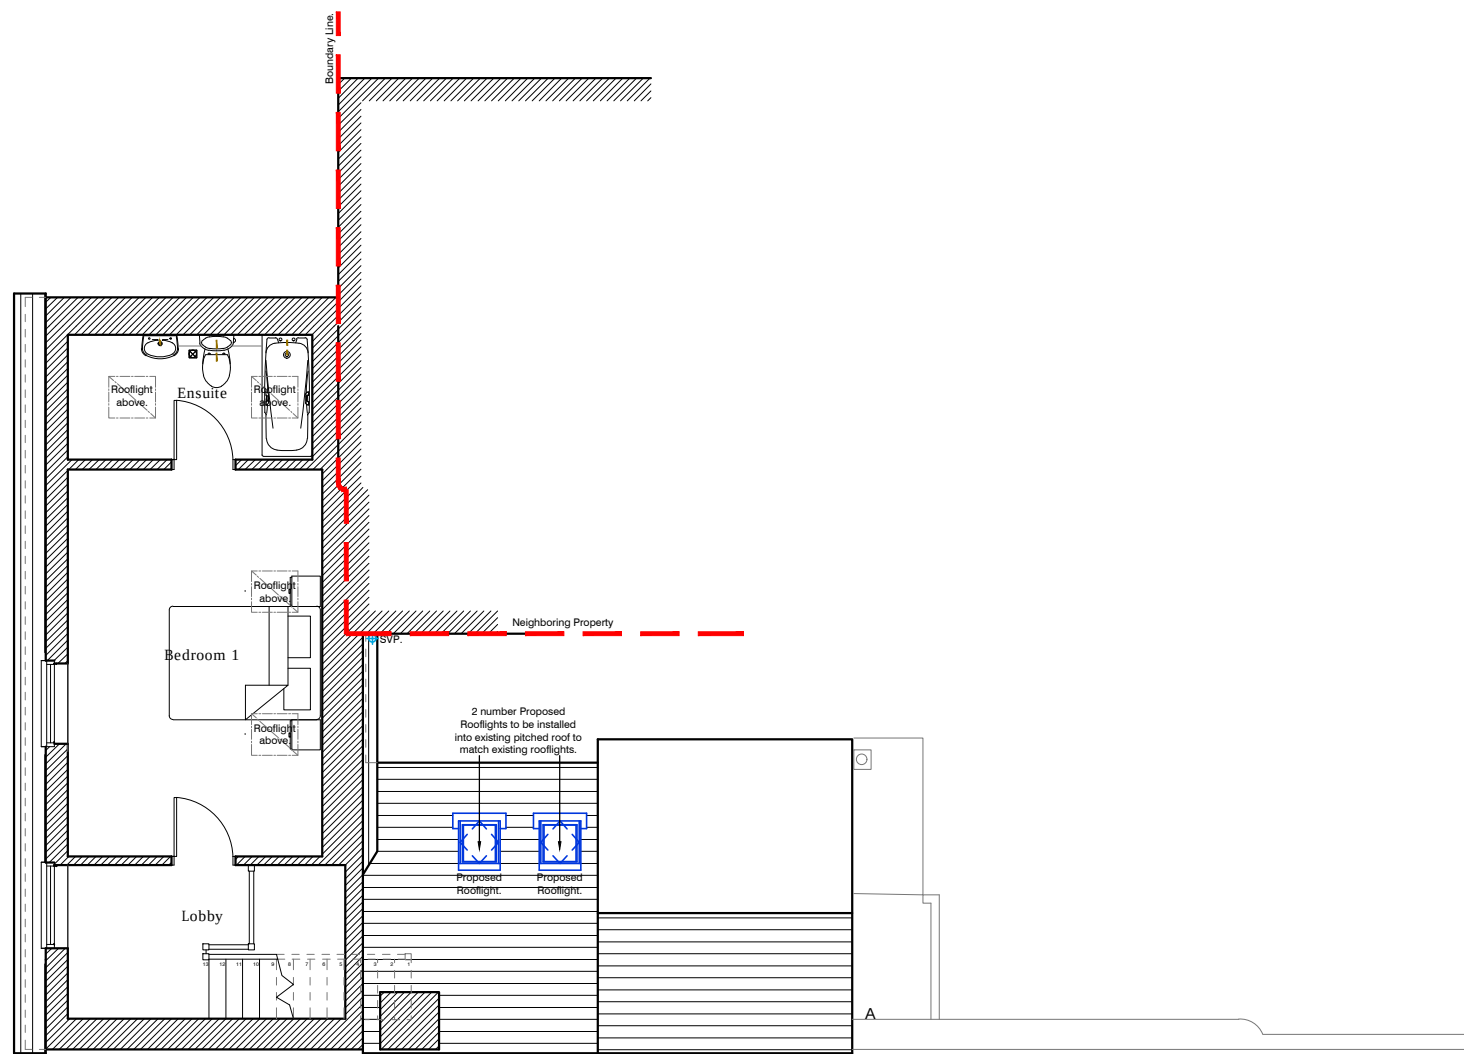

Proposed First Floor Plan
@ 1:100 (A1)

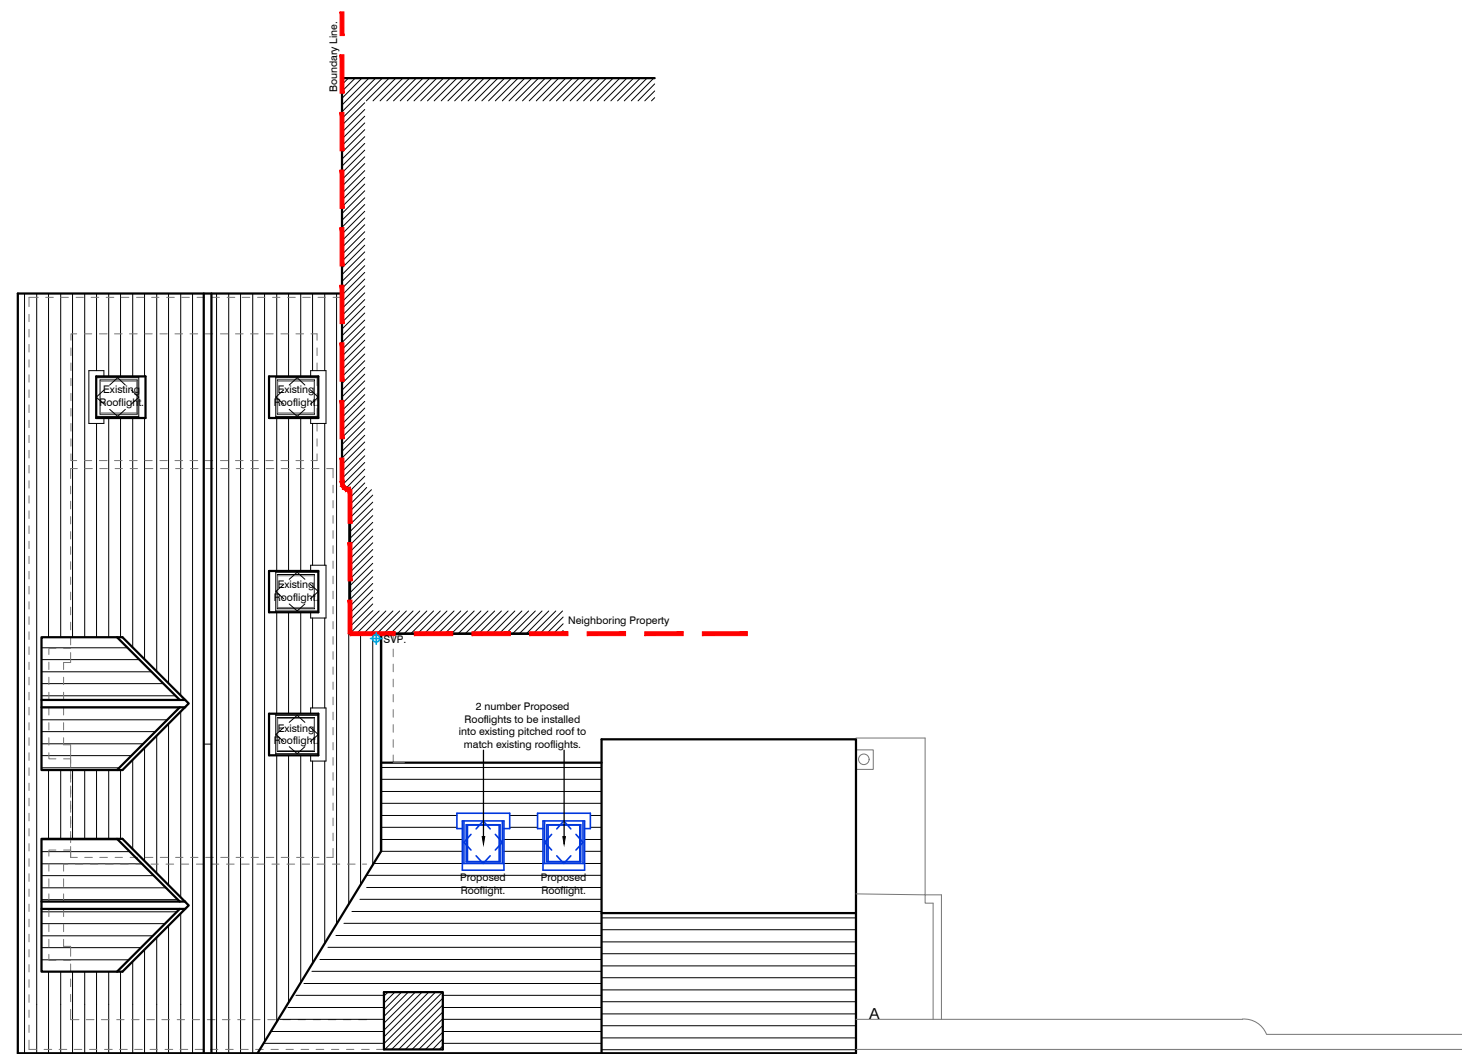


Proposed Roof Plan
@ 1:100 (A1)

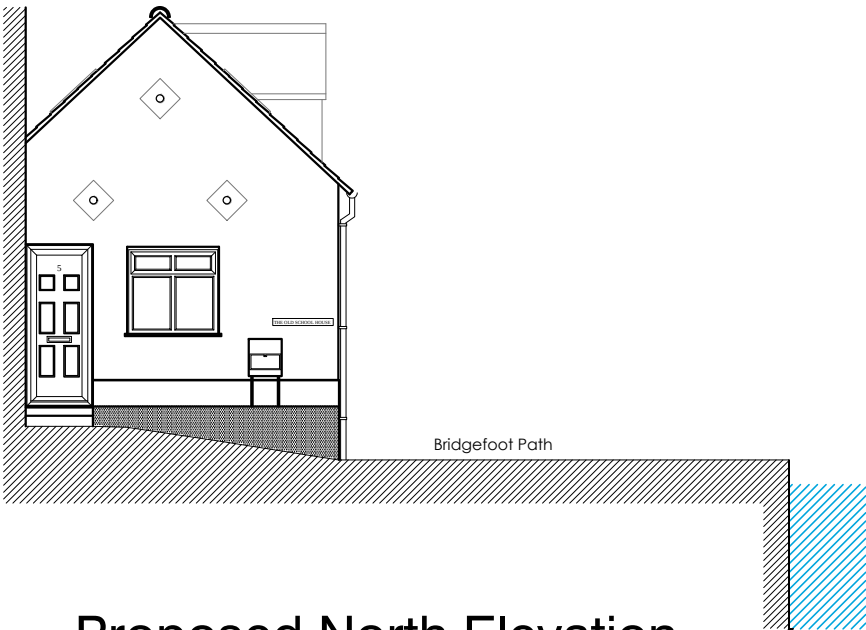


Proposed North Elevation
@ 1:100 (A1)



Proposed North Elevation (Inside Courtyard)
@ 1:100 (A1)

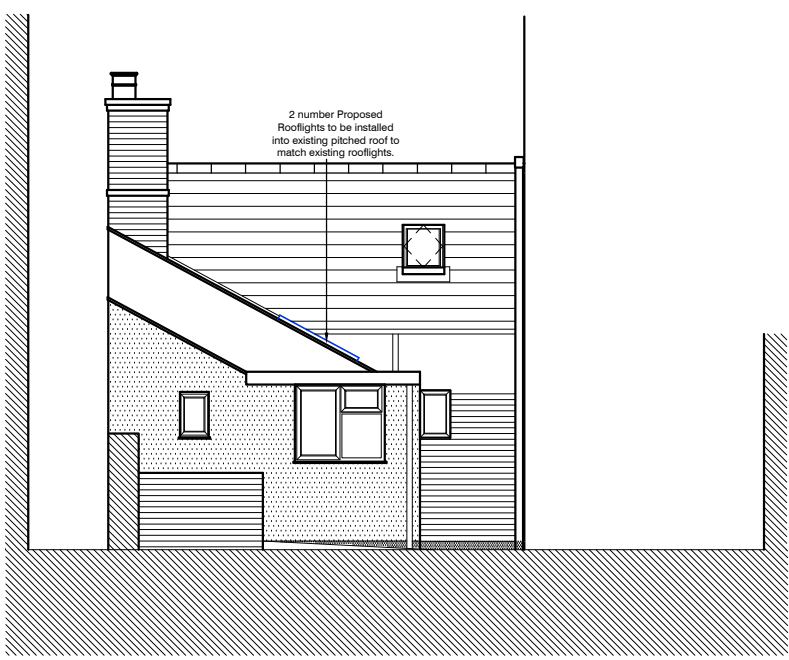

Proposed East Elevation
@ 1:100 (A1)

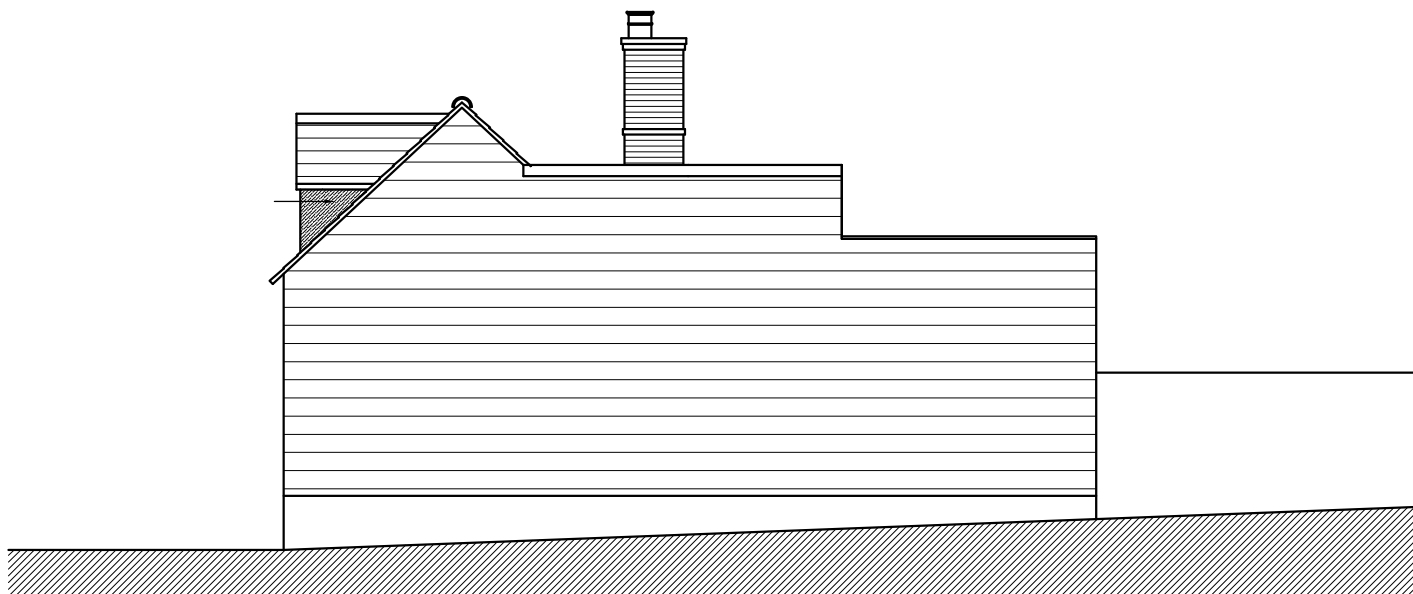

Proposed South Elevation
@ 1:100 (A1)



Proposed West Elevation
@ 1:100 (A1)

REV	DATE	AMENDMENT	DRAWN

Helyer Davies Architects Ltd
1 The Old Flour Mill,
Emsworth, PO10 7BT
01243 370 715
www.hdarchitects.co.uk mail@hdarchitects.co.uk

CLIENT
Chris and Bridget Poirier

PROJECT
The Old School House
Bridgefoot Path
Emsworth
Hampshire

DRAWING
Proposed

SCALE
as noted @ A1

DATE	January 2018	DRAWN	SR
DRAWING NUMBER	17047-21	REVISION	-