


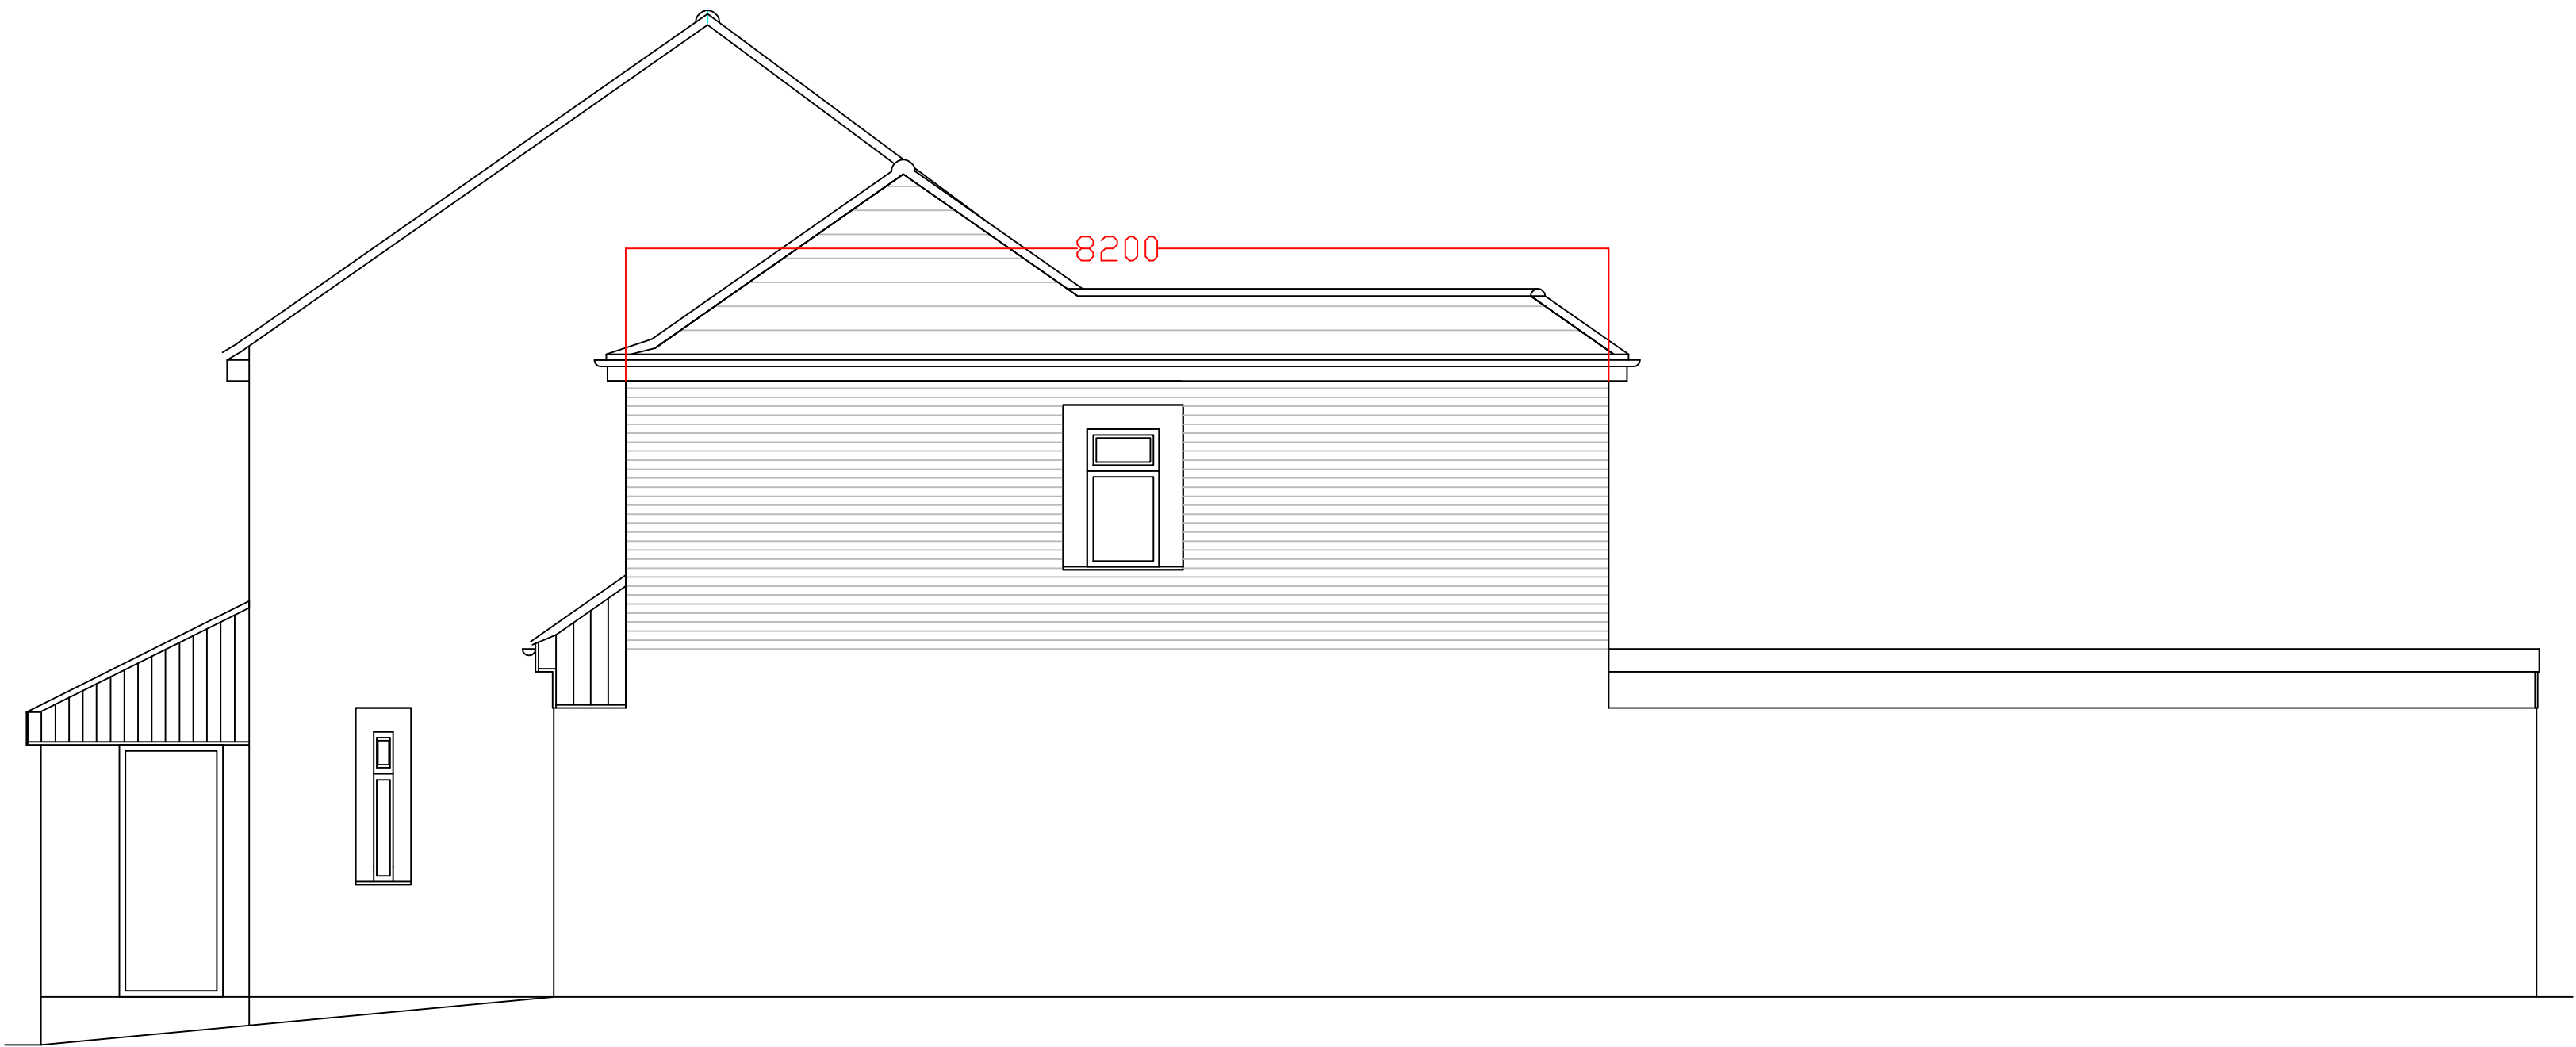

PROPOSED SOUTH ELEVATION. SIDE OF GARAGE.

Notes:-

THIS PLAN SHOWS THE SIDE ELEVATION OF THE GARAGE DETAILING THE PROPOSED EXTENSION.

THE FRONT SECTION OF THE EXTENSION IS TO HAVE A PITCHED ROOF BLENDING INTO THE EXISTING ROOF OF THE HOUSE AT THE REAR.

THE REAR SECTION OF THE EXTENSION TO HAVE HALF PITCHED CONSTRUCTION INTO FLAT TO MINIMISE THE ADDITIONAL ROOF MASS.

ALL DIMENIONS FOR THE PROPERTY HAVE BEEN TAKEN ON THE INITIAL SURVEY. ANY UNKNOWN HAVE BEEN ASSUMED.

ALL DIMENSIONS SHOWN IN MILLIMETRES TO BE CONFIRMED ONSITE BY CONTRACTOR.

Woodhill Design & Build
07778 527169

Produced by Peter Evans

Site address:-

**27 CORHAMPTON CRESCENT,
HAVANT, P09 3BX.**

Details:-

**TWO STOREY EXTENSION OVER THE GARAGE,
CONVERSION OF REAR OF GARAGE INTO
HABITABLE SPACE.**

Drawing title:-

PR S ELEV 01

Date:- 06/09/2017 Scale:- 1:50 @ A2

