



LONDON ROAD

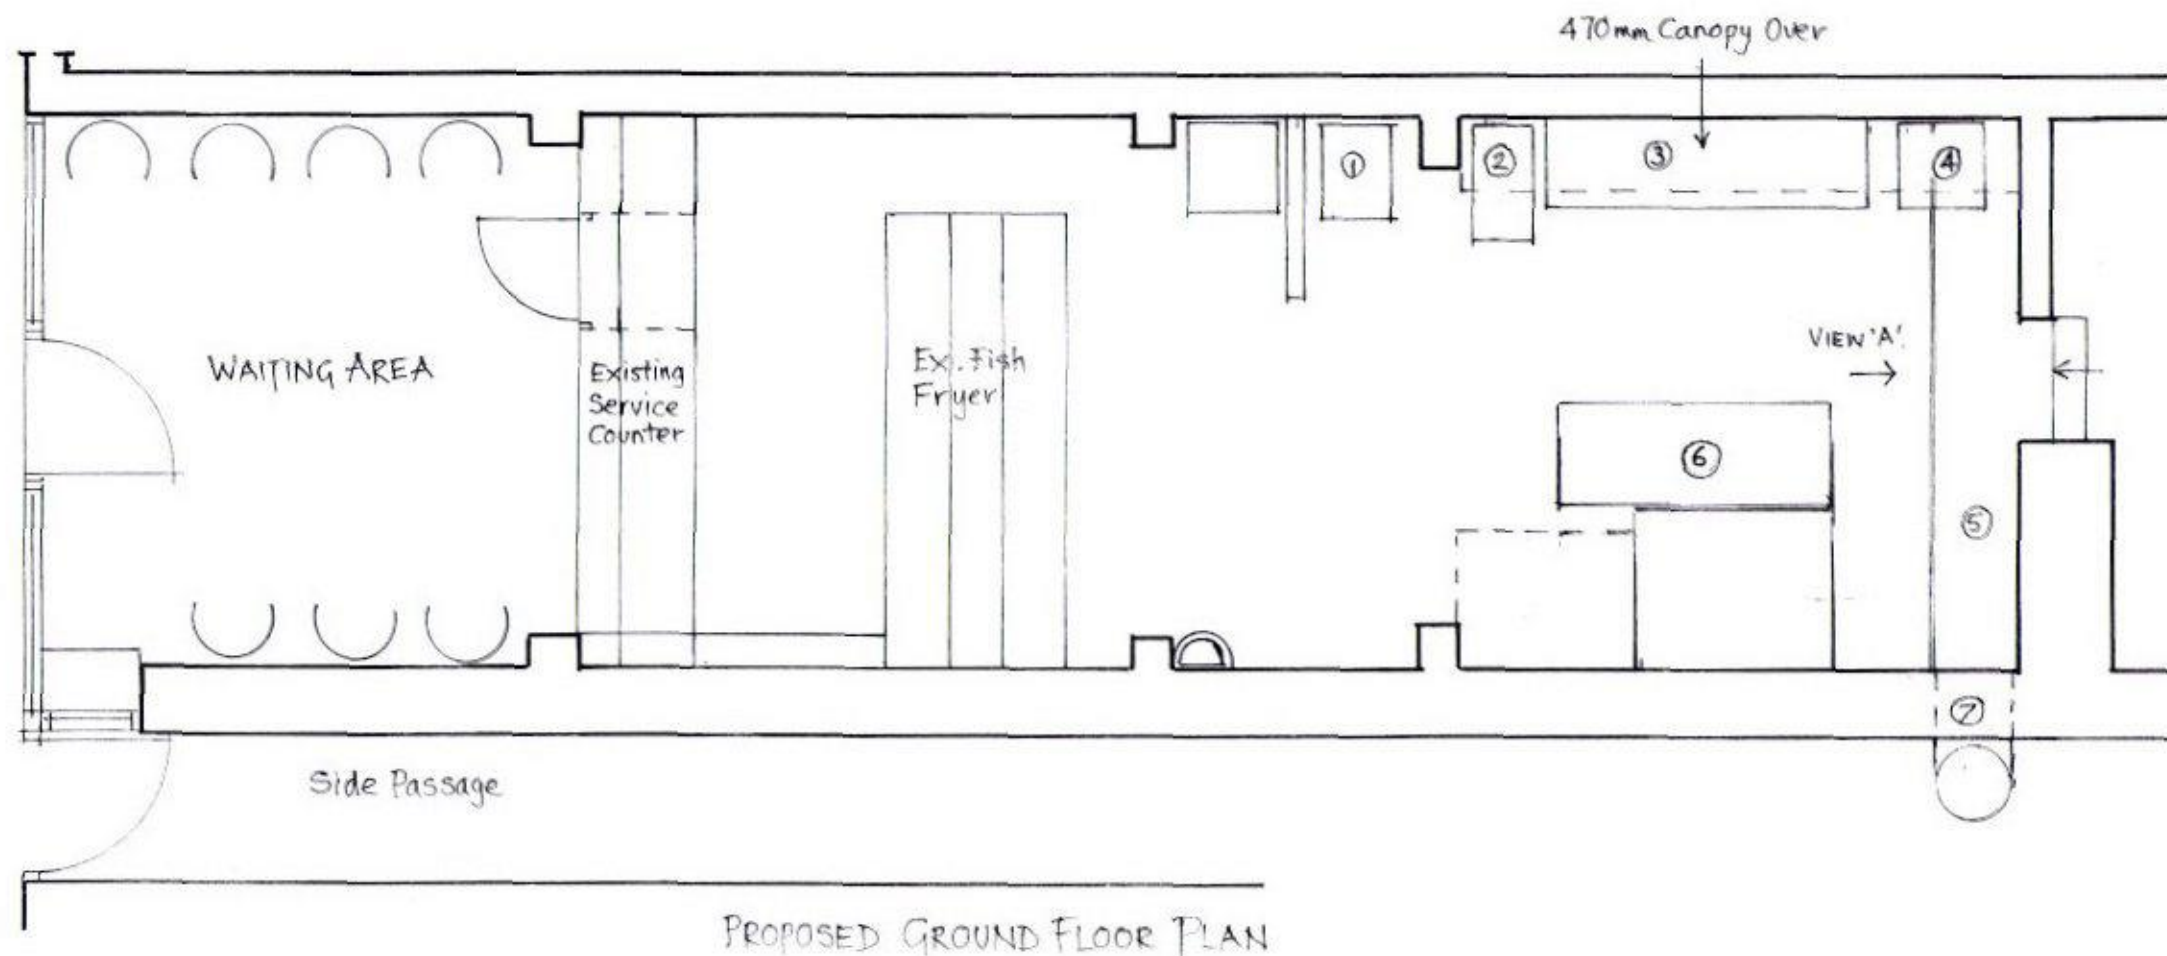

PROPOSED GROUND FLOOR PLAN

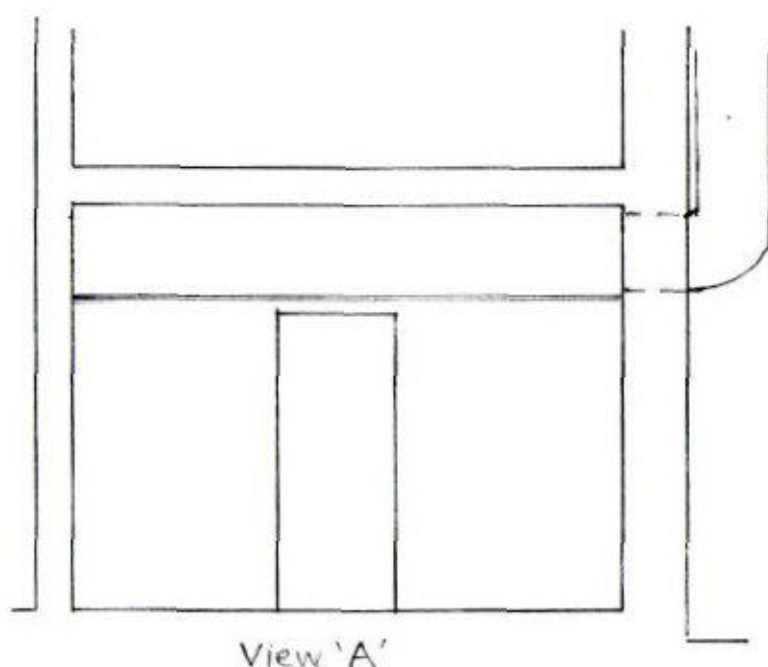

View 'A'

EQUIPMENT

- ① Bain Marie 450mm (W) x 600mm (D) x 290mm (H).
- ② Gas Fryer (Imperial 22 Ltr.) 394mm (W) x 762mm (D) x 914mm (H)
- ③ Ying Trading Chinese Cooker.
- ④ Rational Oven.
- ⑤ Trunking.
- ⑥ Counter Fridge (Polar) 1795mm (W) x 700mm (D) x 860mm (H)
- ⑦ Woods Motor 500mm dia Extractor.

• 470mm Canopy to have baffle filter inside over the burner. The filter will get rid of grease as well as acting as a safety precaution (above relates to fume suppression). For smell suppression, the air that goes out through the canopy enters a high level, high velocity, high dilution extraction tube, with another grease filter inside.

 Ray Brown Building & Planning Consultants 'Rock Cottage' 121 Bognor Road Chichester West Sussex PO19 7TH Telephone: 01243 783776 Web site: www.rock-cottage.fsworld.co.uk Email: rbrown.architecture@gmail.com	
TITLE GROUND FLOOR PLAN @ 'JADE PLAICE', 240 LONDON ROAD, WATERLOOVILLE, HANTS SHOWING COOKING EQUIPMENT (USE AS CHINESE TAKE-AWAY IN ADDITION TO FISH & CHIP SHOP) APPLICATION FOR LAWFUL DEVELOPMENT CERTIFICATE	
CLIENT Miss MEI YU LIN	
SCALE 1/50	DATE October 2017
DRAWN BY Ref.	DRAWING NO. RB/MYL/246/17