

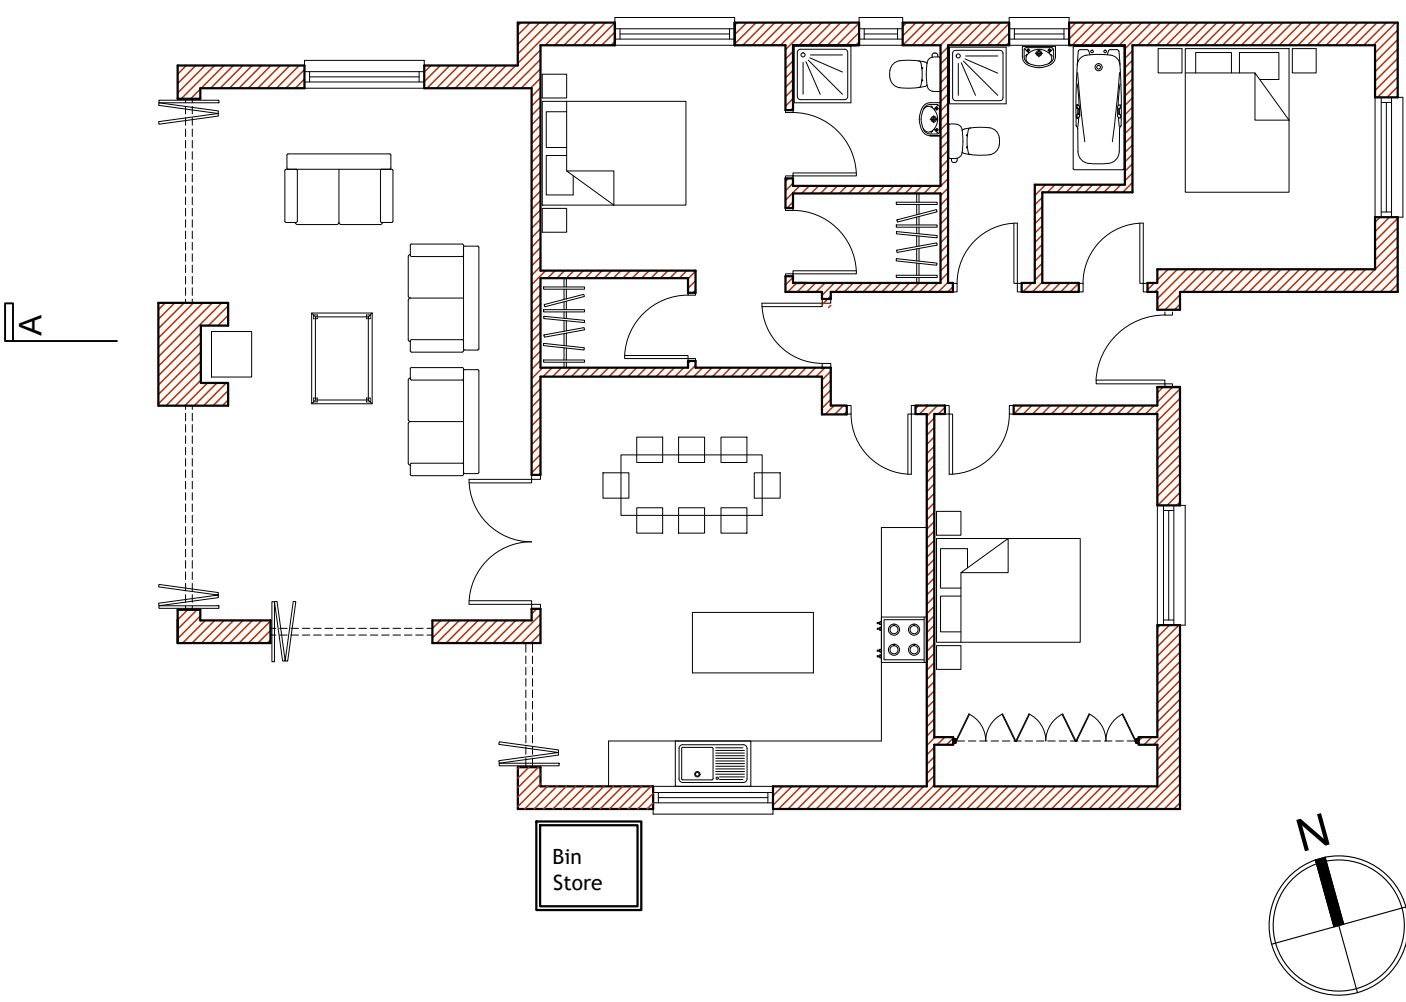


26 Bound Lane, Hayling Island _ Proposed Dwelling


NOTES:
Dimensions to be checked on site before commencing work. Any discrepancies shall be reported to the architect immediately.
Do not scale from these drawings except for planning purposes.
Use figured dimensions only.
Where applicable this drawing is to be read in conjunction with other consultants' drawings.
All drawings to be read in conjunction with specification and all other drawings including structural engineer and mechanical and electrical drawings / specification

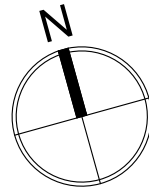


Proposed Ground Floor Plan
1:100

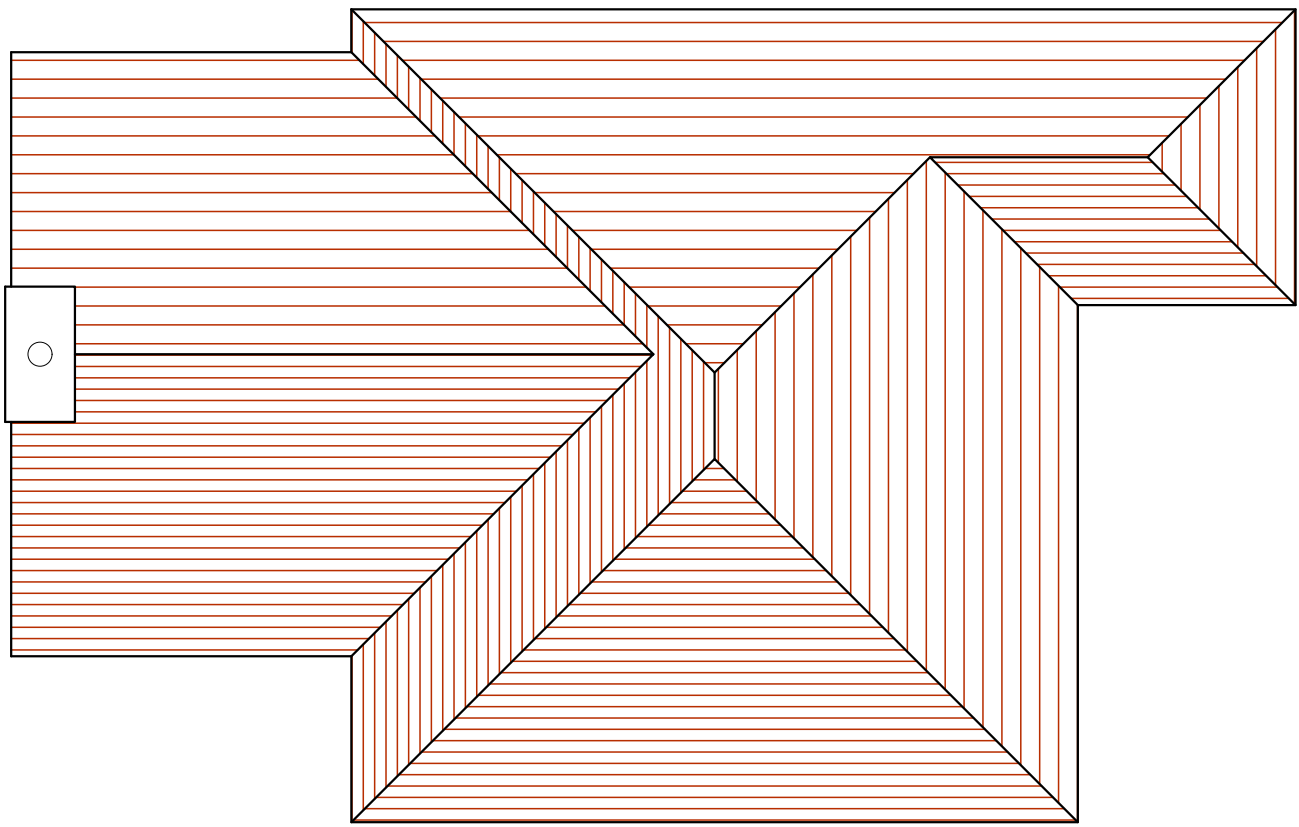

Proposed Roof Plan
1:100

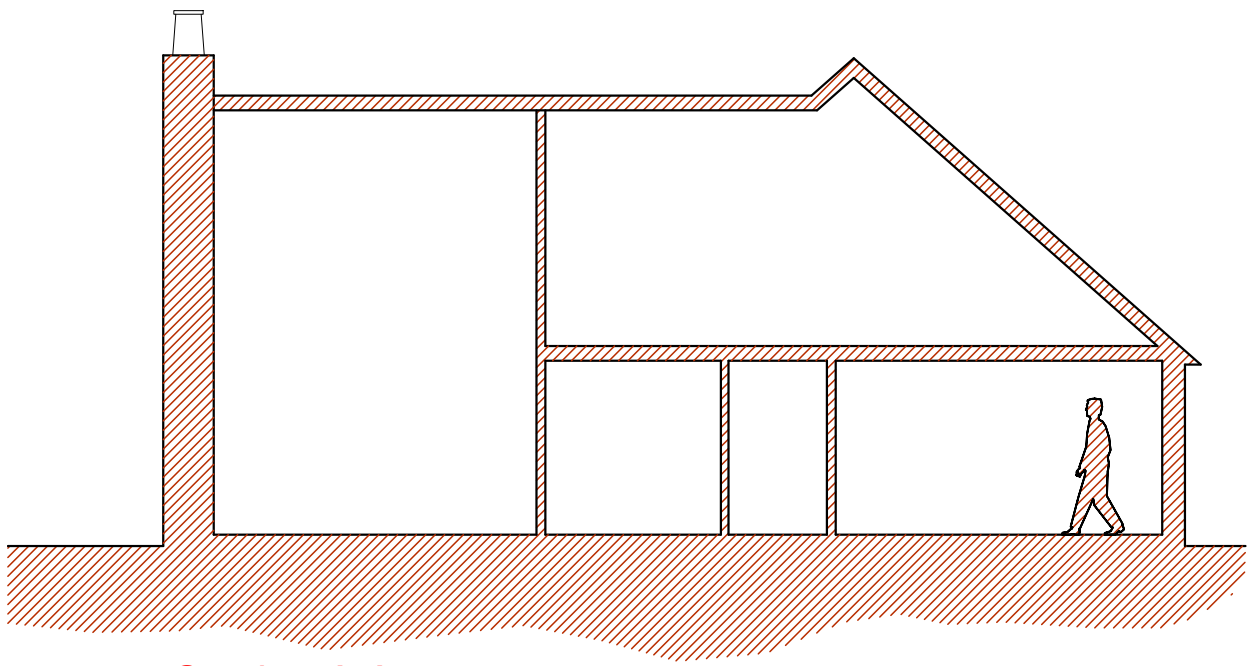

Section A-A
1:100

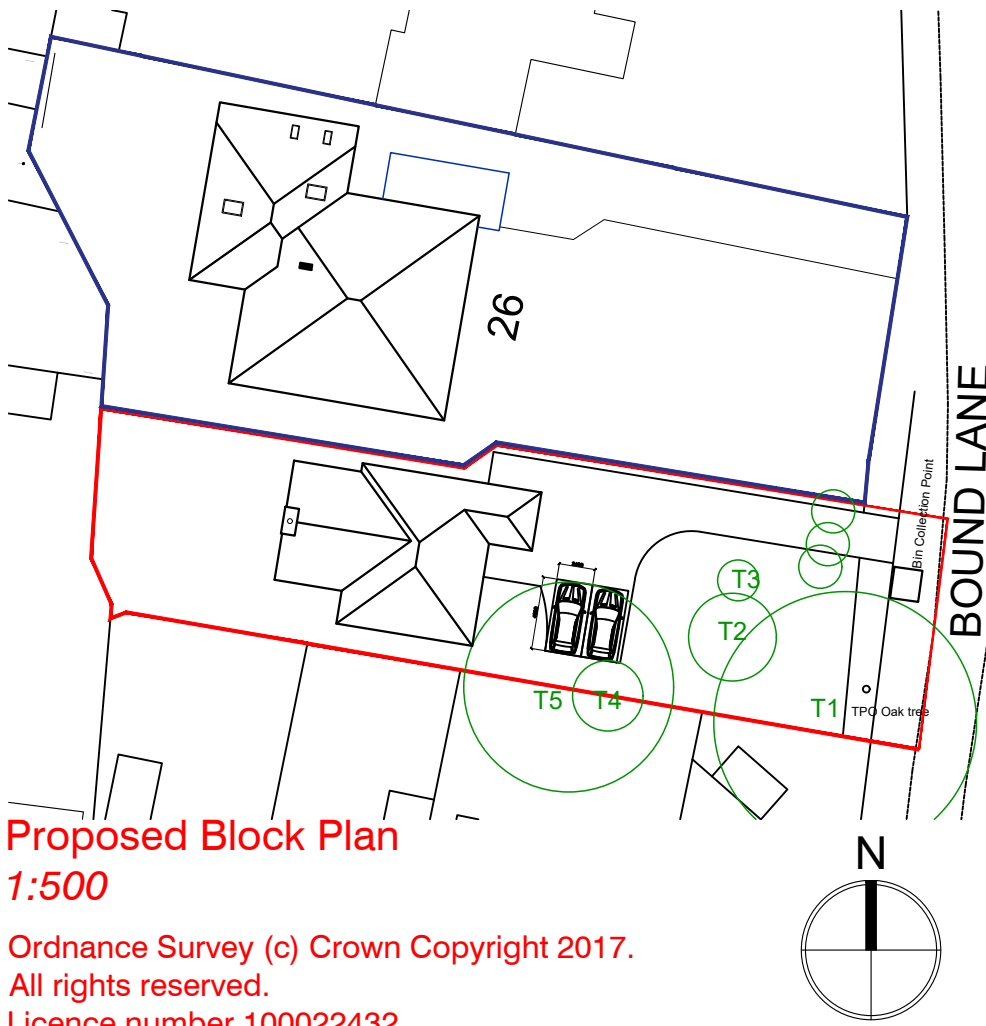

Proposed Block Plan
1:500
Ordnance Survey (c) Crown Copyright 2017.
All rights reserved.
Licence number 100022432



Proposed Elevation South
Scale 1:100




Proposed Elevation North
Scale 1:100




Proposed Elevation West
Scale 1:100



Proposed Elevation East
Scale 1:100

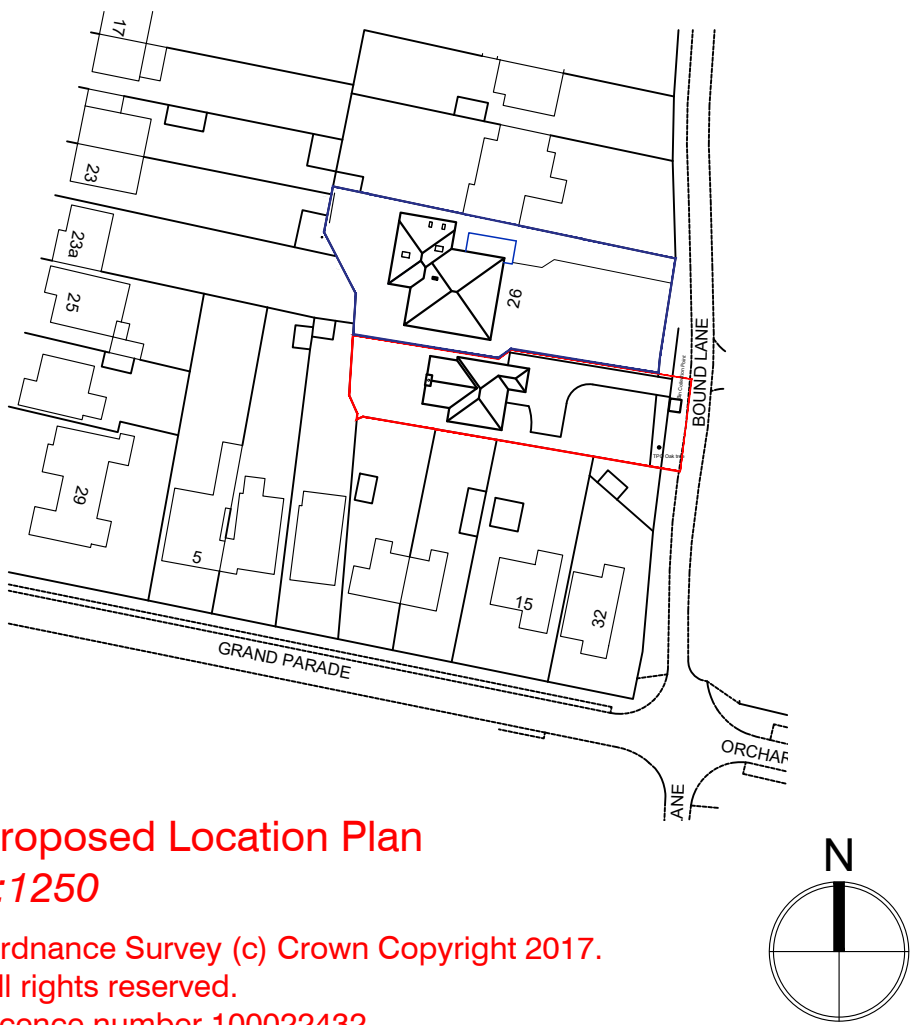

Proposed Location Plan
1:1250
Ordnance Survey (c) Crown Copyright 2017.
All rights reserved.
Licence number 100022432

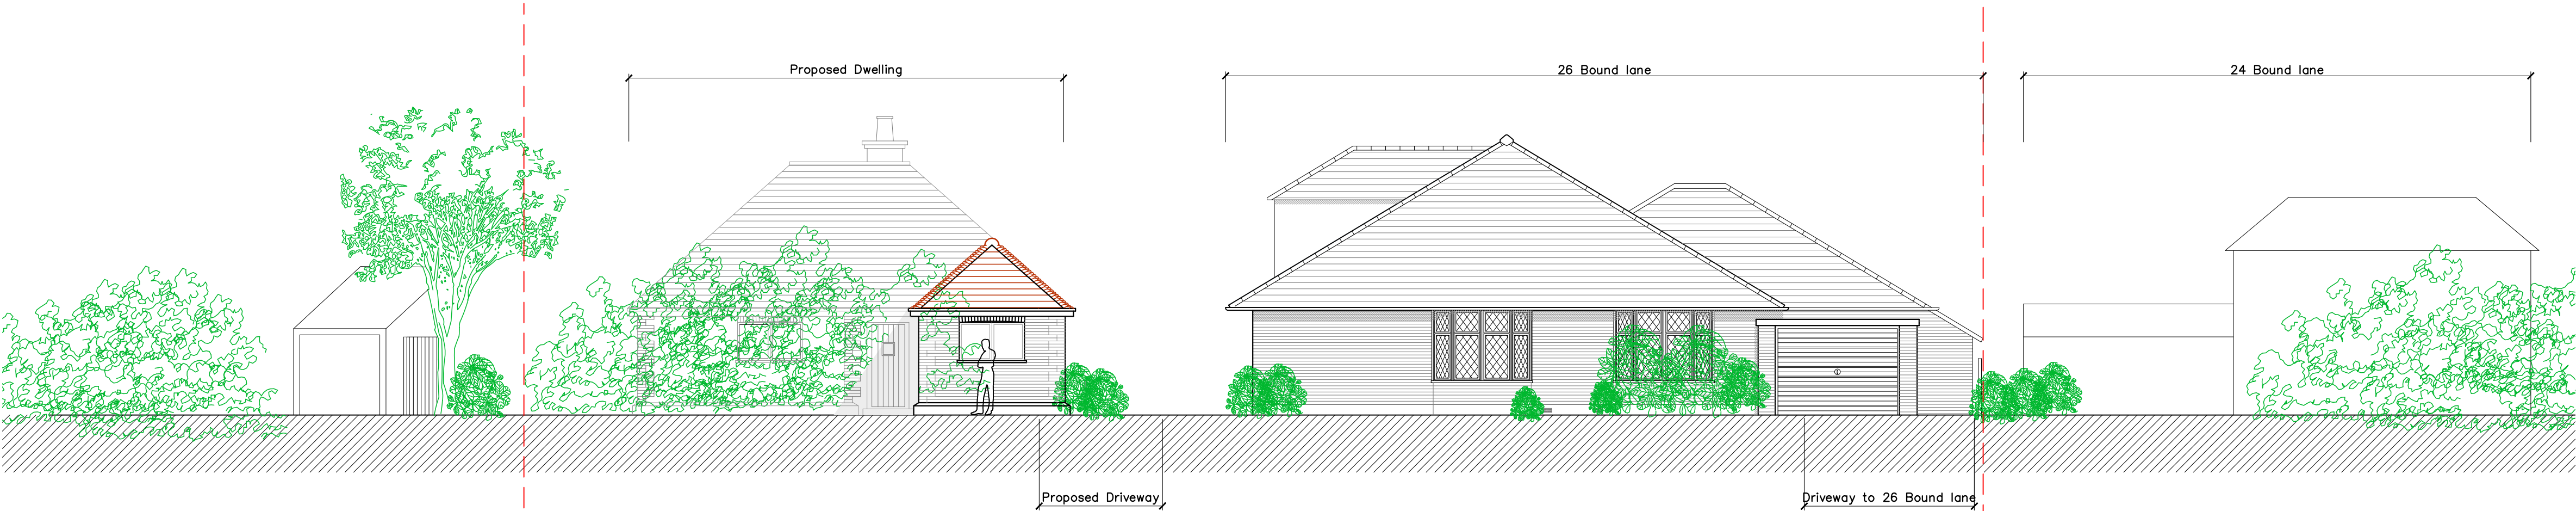

Street Elevation
Scale 1:100

REV	DATE	AMENDMENT	DRAWN
B	11/12	Hipped north and south gables. Reduced width of proposed dwelling. Moved proposal further east.	JF

hd architects
www.hdarchitects.co.uk mail@hdarchitects.co.uk

Helyer Davies Architects Ltd
1 The Old Flour Mill,
Emsworth, PO10 7BT
01243 370 715

CLIENT
Mr Tony Johns

PROJECT
26 Bound Lane
Hayling Island
Hampshire
PO11 9HU

DRAWING	SCALE
Proposed Plans	1:100 at A1
Proposed Elevations	1:100 at A1
Proposed Section	1:100 at A1

DATE December 2017	DRAWN JF
DRAWING NUMBER 17001-151	REVISION E