



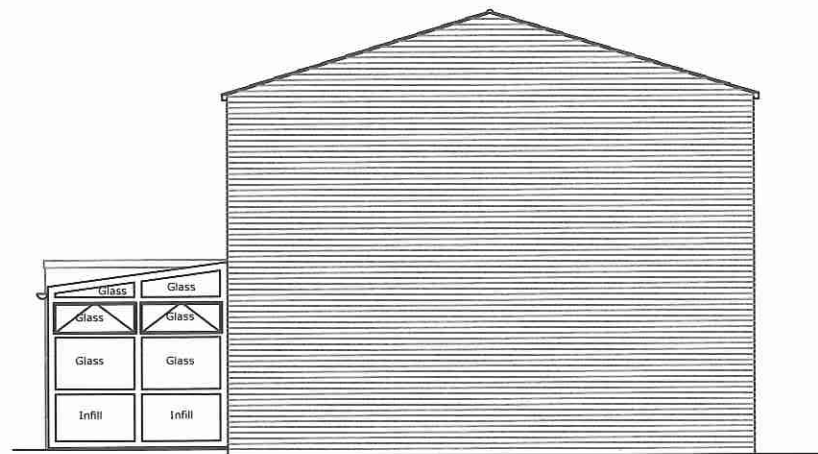


Existing South Elevation.

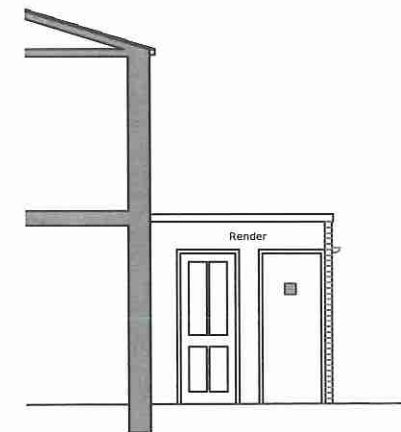


Existing West Elevation.




Existing North Elevation.

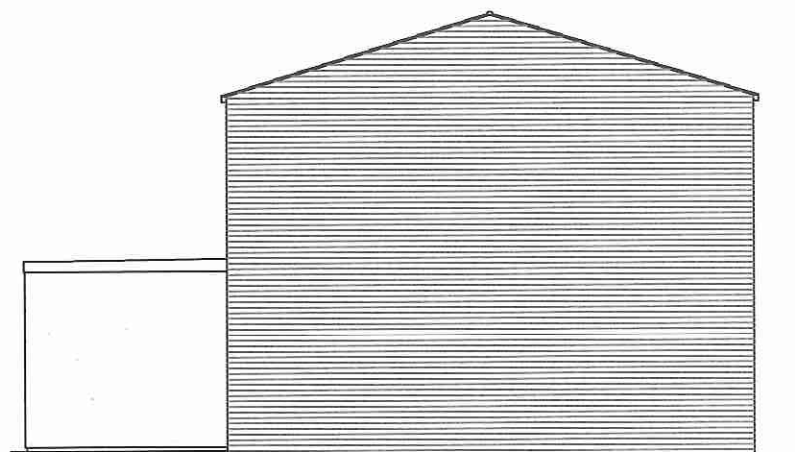


Proposed South Elevation.

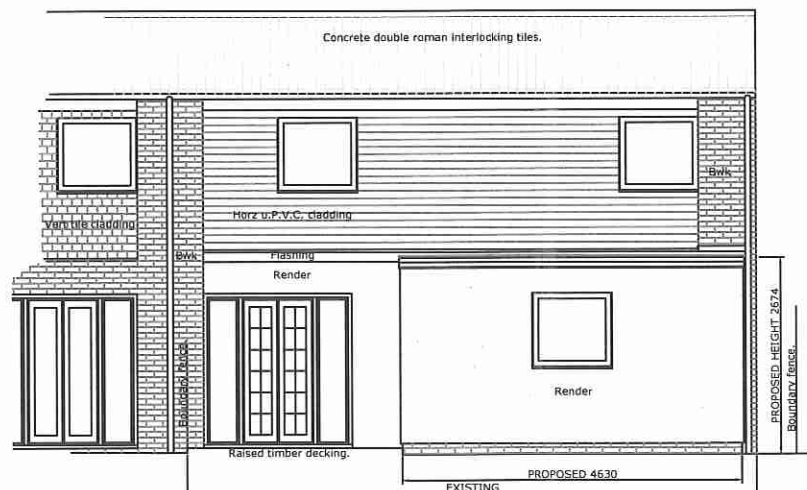

Proposed West Elevation.

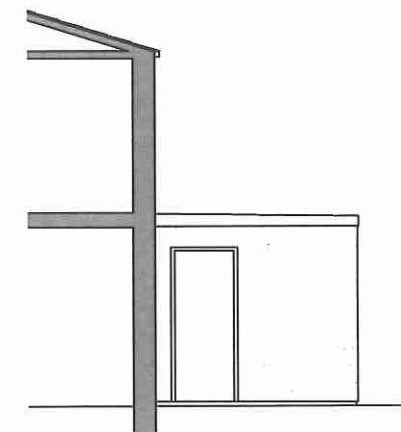

Proposed North Elevation.

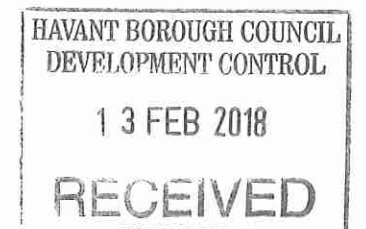

Job Title H. Burrige, 21 Apollo Drive, Waterloo,ville, Hants, PO7 8AD.	Scale 1:100 Drawn R.K.	Date Nov 17 checked --
mi Millbrook HEALTHCARE Millenium House, 2A Sunrise Business Park, Higher Shaftesbury Road, Blandford, Dorset, DT11 8ST Tel: 03330 030 010.	Drawing Title Elevations. Drawing No. 002	Rev. --