



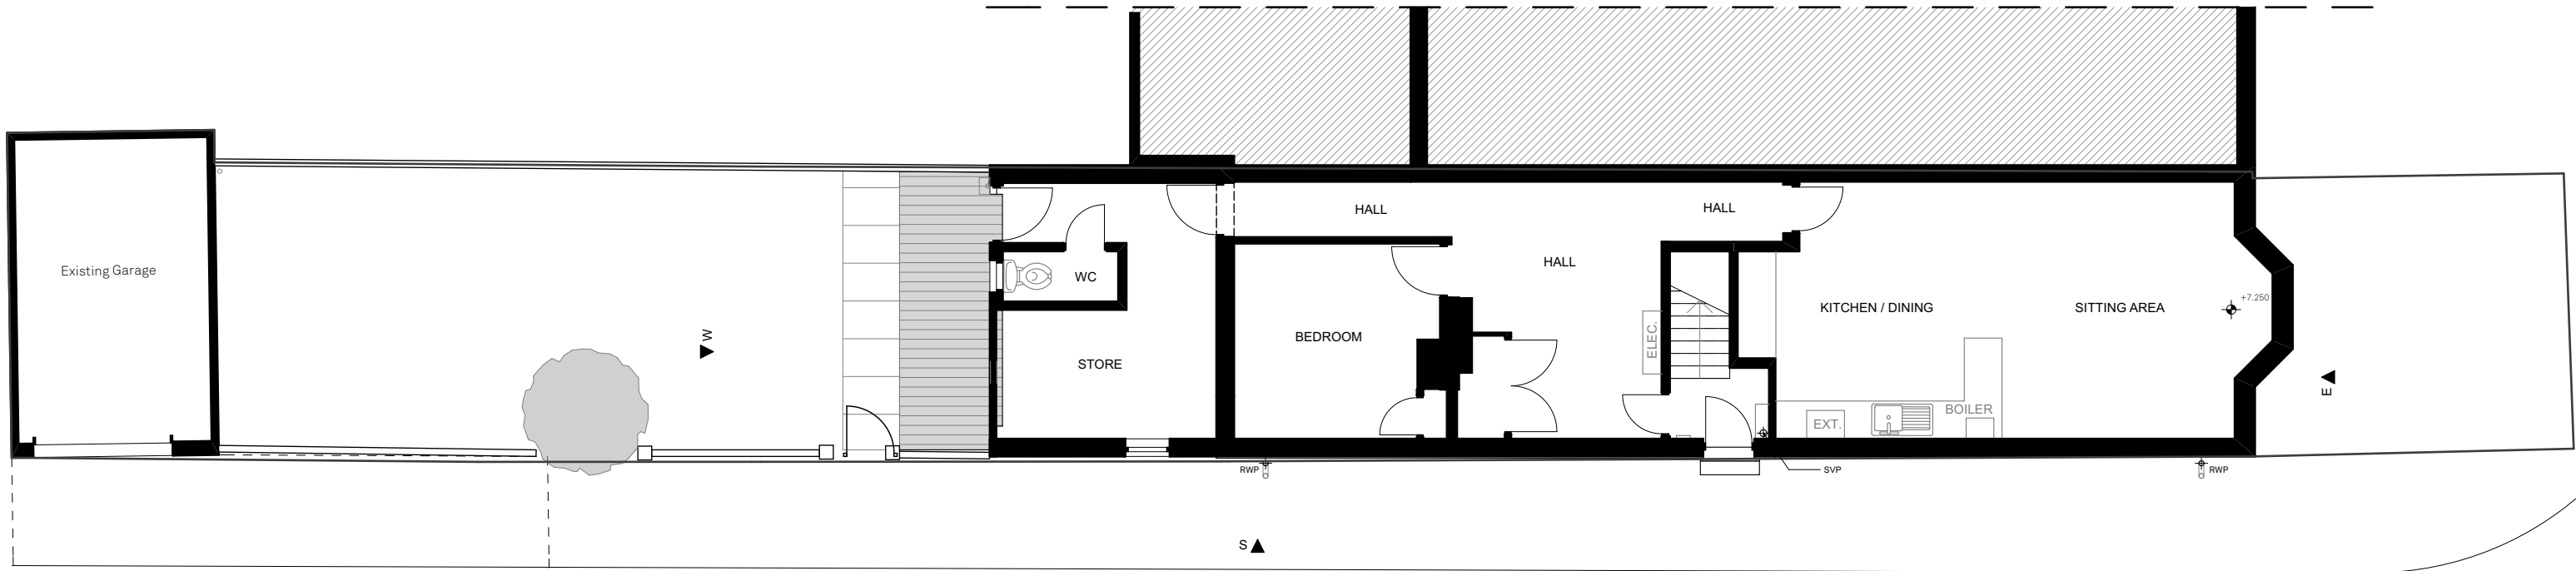


1:100

GF-Ground Floor

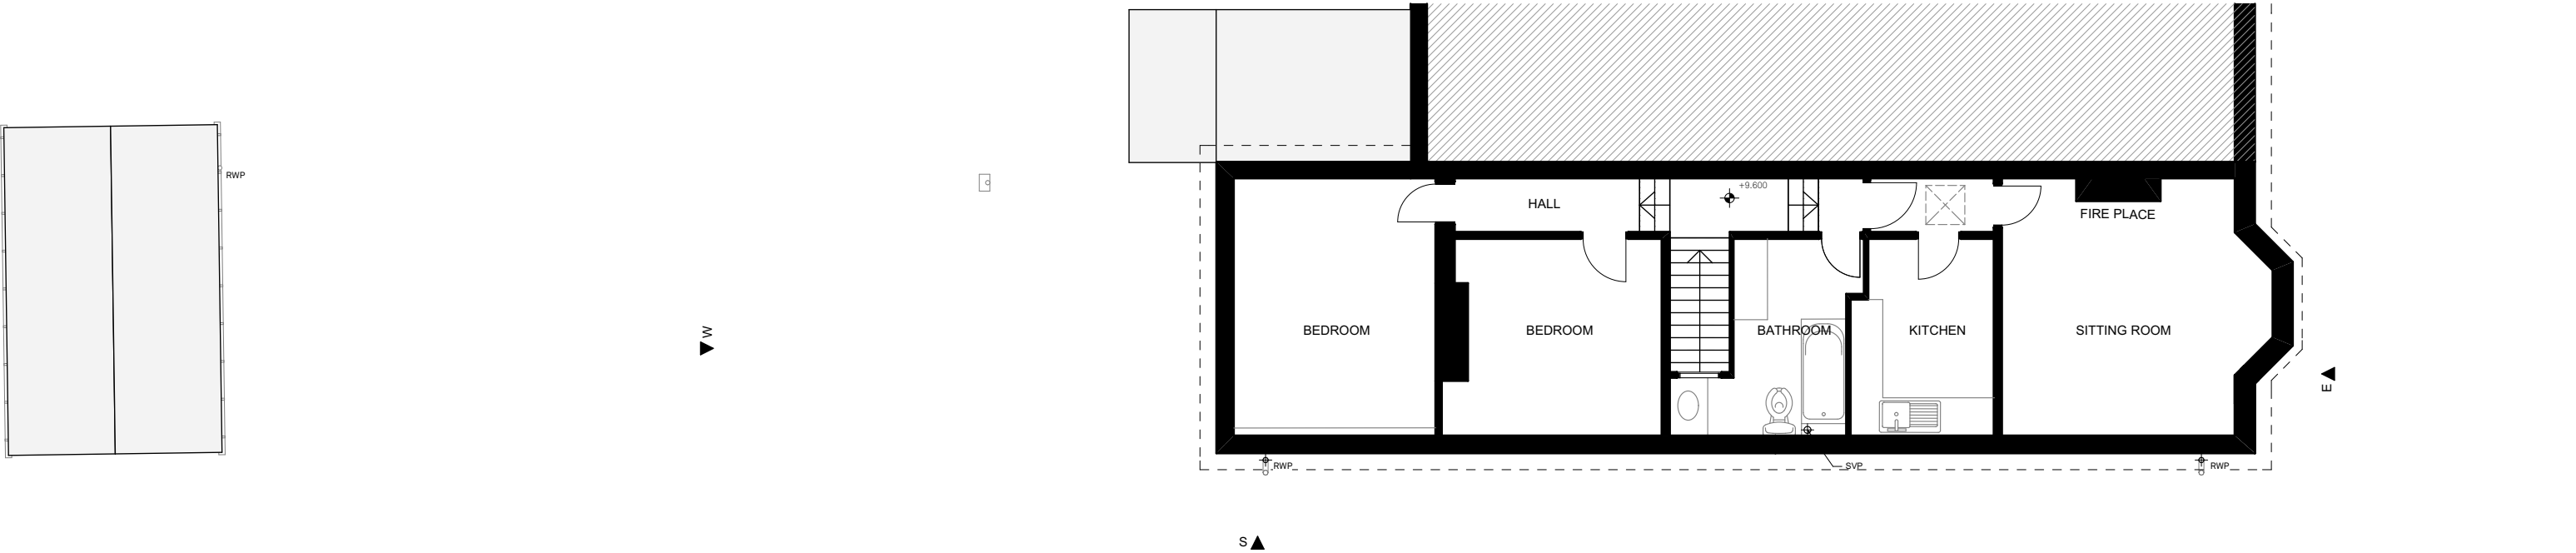

1:100

01-First Floor

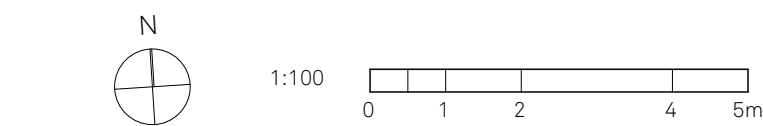

rev.	date	changes description	status	issued by
P01	02/11/2017		S2	DM



this drawing is the copyright of Re-Format LLP and may not be copied, altered or reproduced in any way or passed to a third party without written authority. All dimensions subject to site survey and site verification. Do not scale for construction ©

www.re-format.co.uk
mail@re-format.co.uk
+44 (0)1730 778778

drawn by
DM

checked by
MS

Date
Oct 2017

Scale at A3
1:100

project title
Victoria Rd, Emsworth

document title
Existing Floor Plans

project	originator	volume	level	type	role	number
P17082 -	RFT -	00 -	ZZ -	DR -	A -	0200
status	suitability description					revision
S2	For Planning					P01