



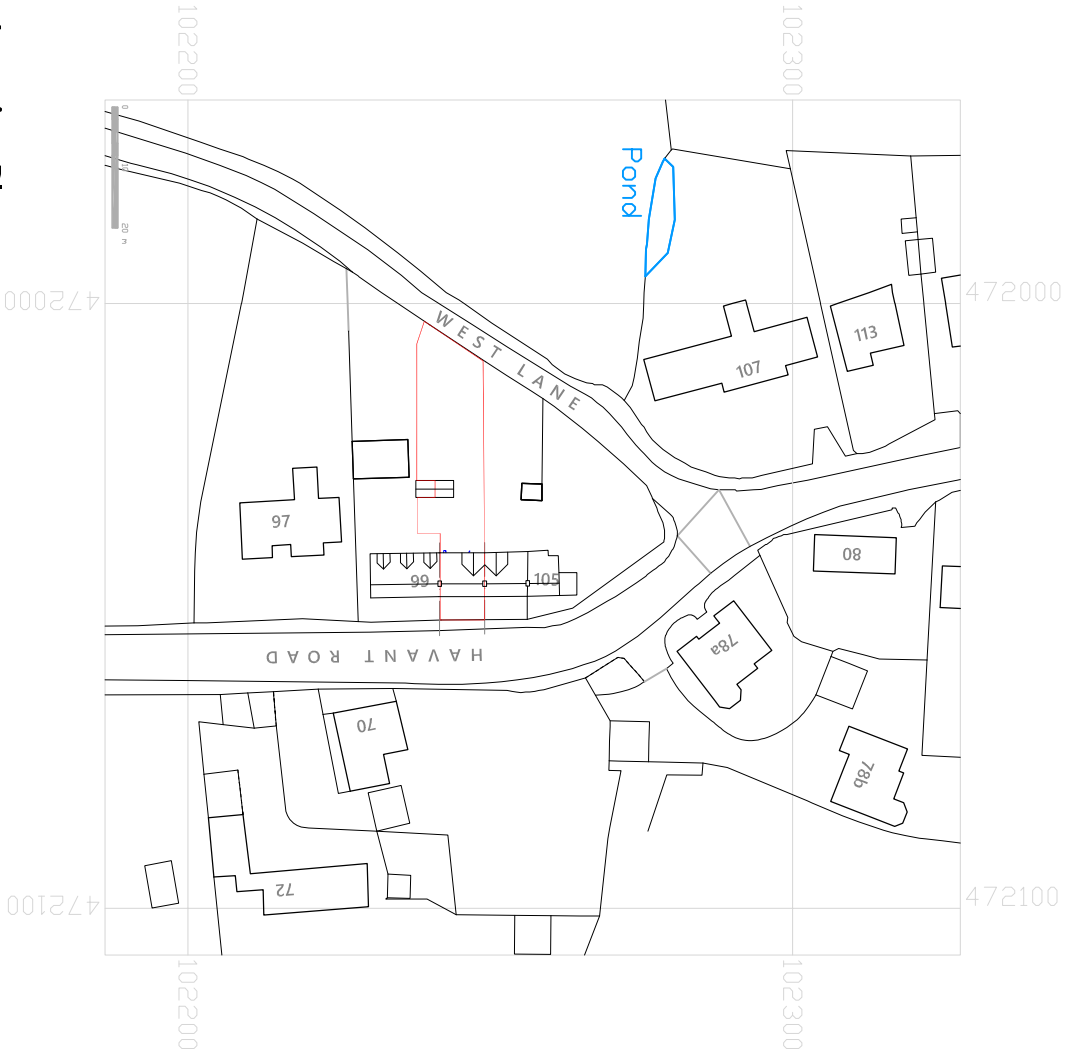

Location Plan

Scale 1:1250

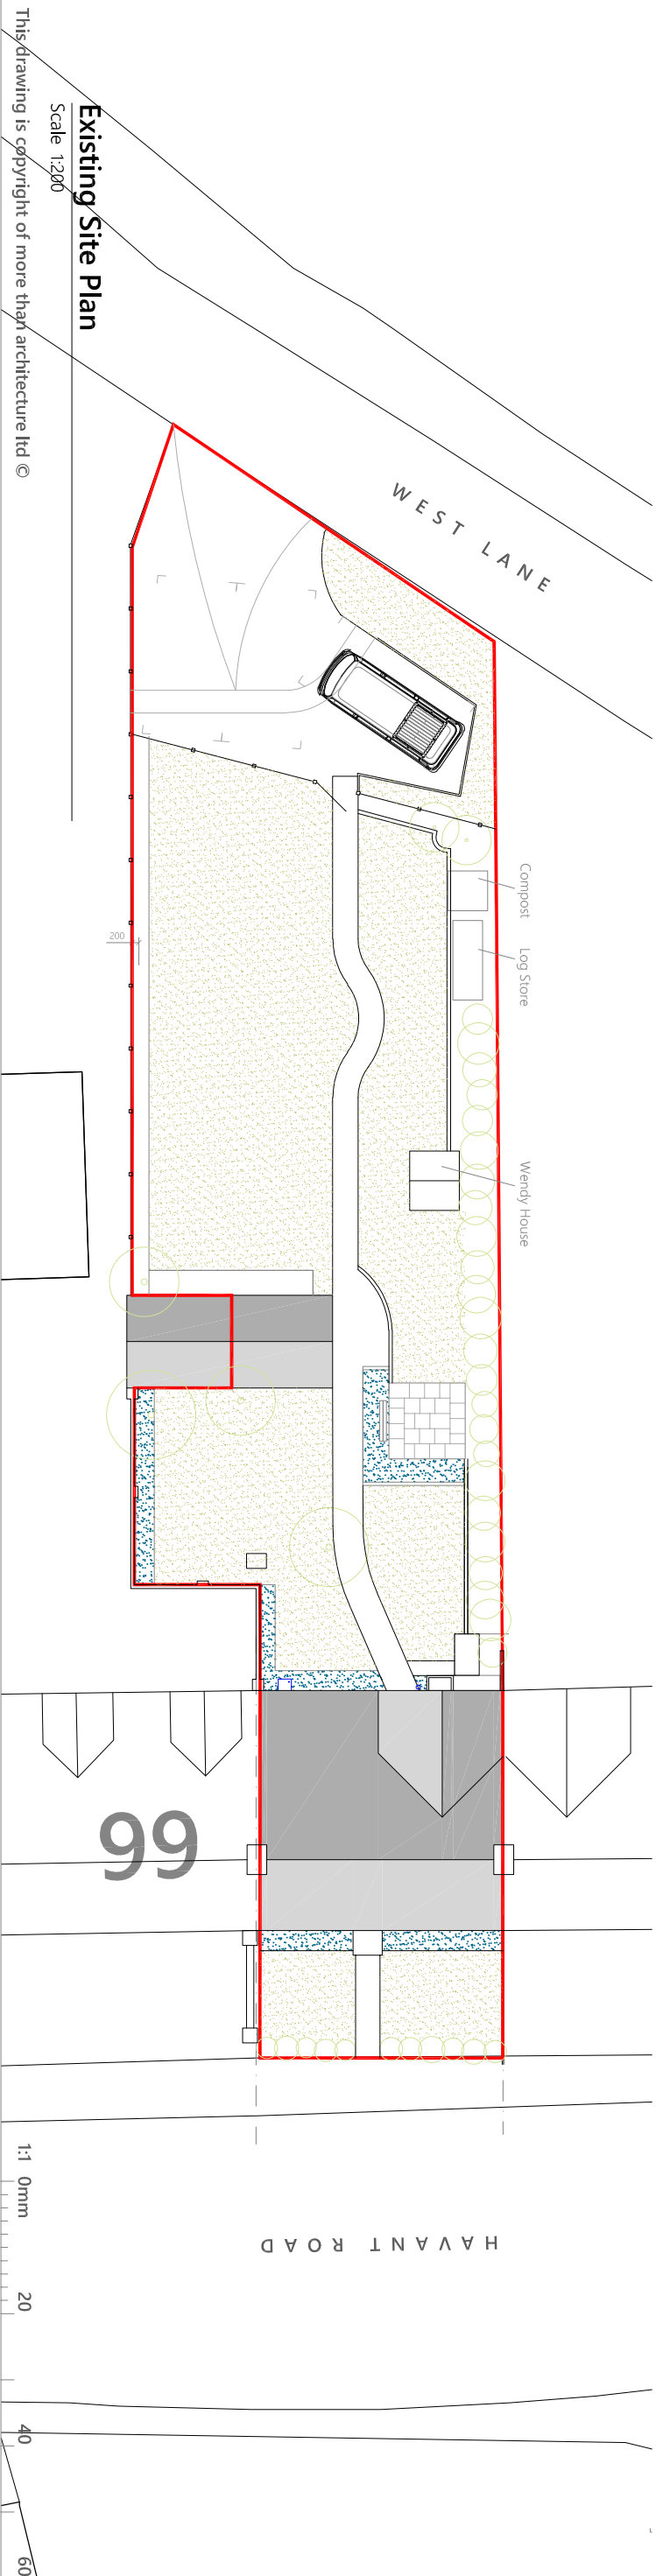

Existing Site Plan

Scale 1:200

This drawing is copyright of more than architecture ltd ©

CLIENT
Young + Crowson

PROJECT
101 Havant Road, Hayling Island.
PO11 0LE

DRAWING TITLE
Existing Site Plan

DATE
December 2015

DWG NO.
P001 / 0.101

SCALE
@ A3

REVISION
03

DATE
18.06.18

NOTES
This drawing is copyright and shall not be reproduced nor used for any other purpose without the written permission of the architects. This drawing must be read in conjunction with all other related drawings and documentation. Permission is granted to scale from this drawing for the purposes of Local Authority Planning Approval only. Please verify that the information is correctly printed to scale by checking the control bar.

