


NOTES:

Dimensions to be checked on site before commencing work. Any discrepancies shall be reported to the architect immediately.

Do not scale from these drawings except for planning purposes. Use figured dimensions only.


Where applicable this drawing is to be read in conjunction with other consultants' drawings.

Proposed
single storey
side extension

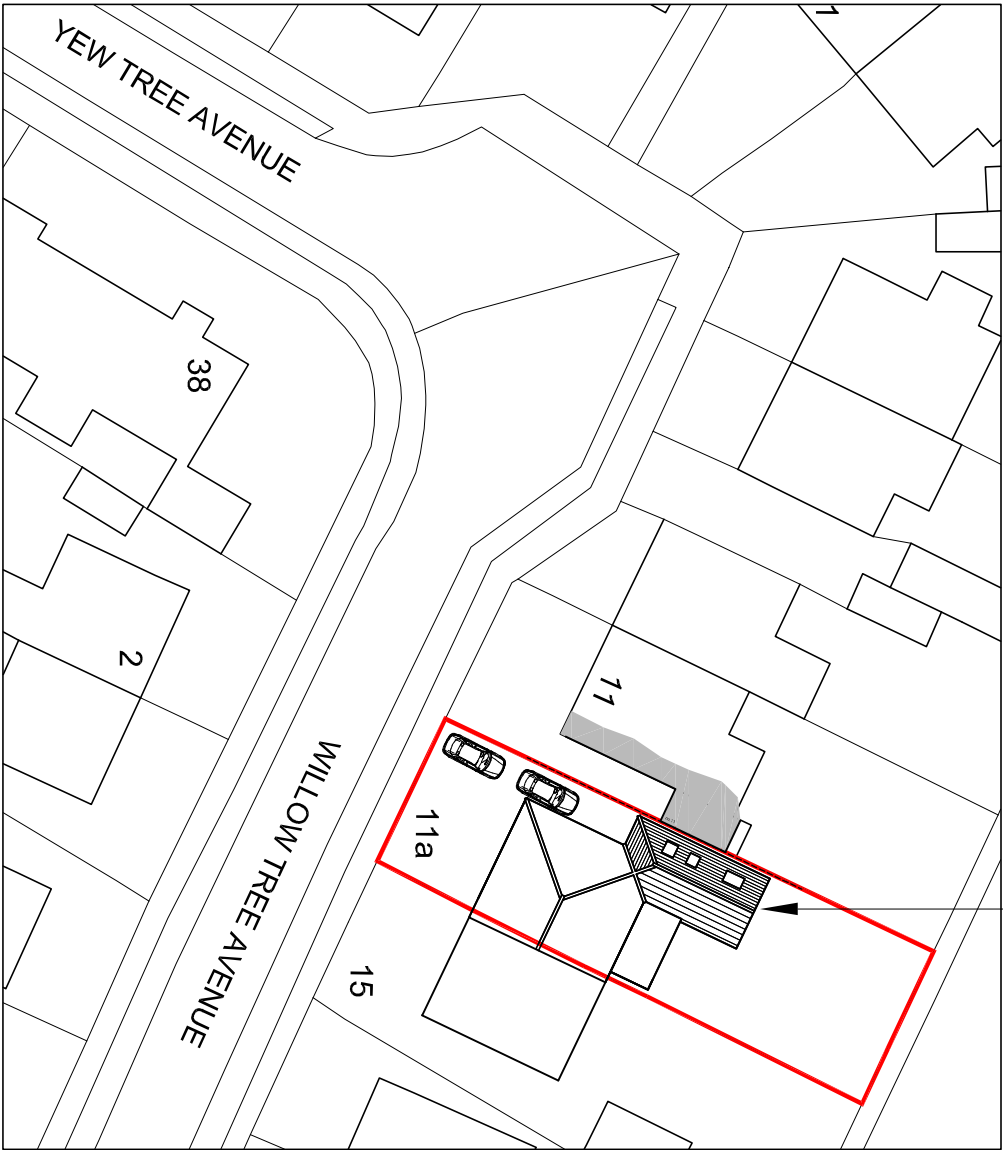



Proposed site plan

scale 1:500

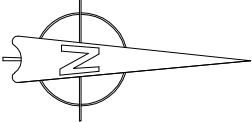

Existing walls Proposed walls New stairs

Proposed ground floor plan scale 1:100

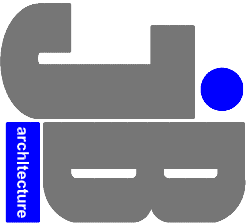 

JIMMY BESSANT ARCHITECTURE
TEL: 01243 373620 M: 07769904282
E: jimmy@jb-architecture.co.uk
Web: www.jb-architecture.co.uk

REV	DATE	NOTE	DATE
A		Location plan updated	02.06.18

For
MRS FARROW & MRS HASTIE

Project
**PROPOSED SINGLE STOREY
SIDE EXTENSION AT
11A WILLOW TREE AVENUE,
COWPLAIN, PO8 8AL**

Title
**PROPOSED FLOOR PLAN
& SITE LOCATION**

Date	Drawn	Scale	Checked
MAY 2018	JB	1:100 @ A3	-
Job Number	Drawing Number	Revision	
PL17318	49	A	