





FRONT ELEVATION ~ As. EXISTING

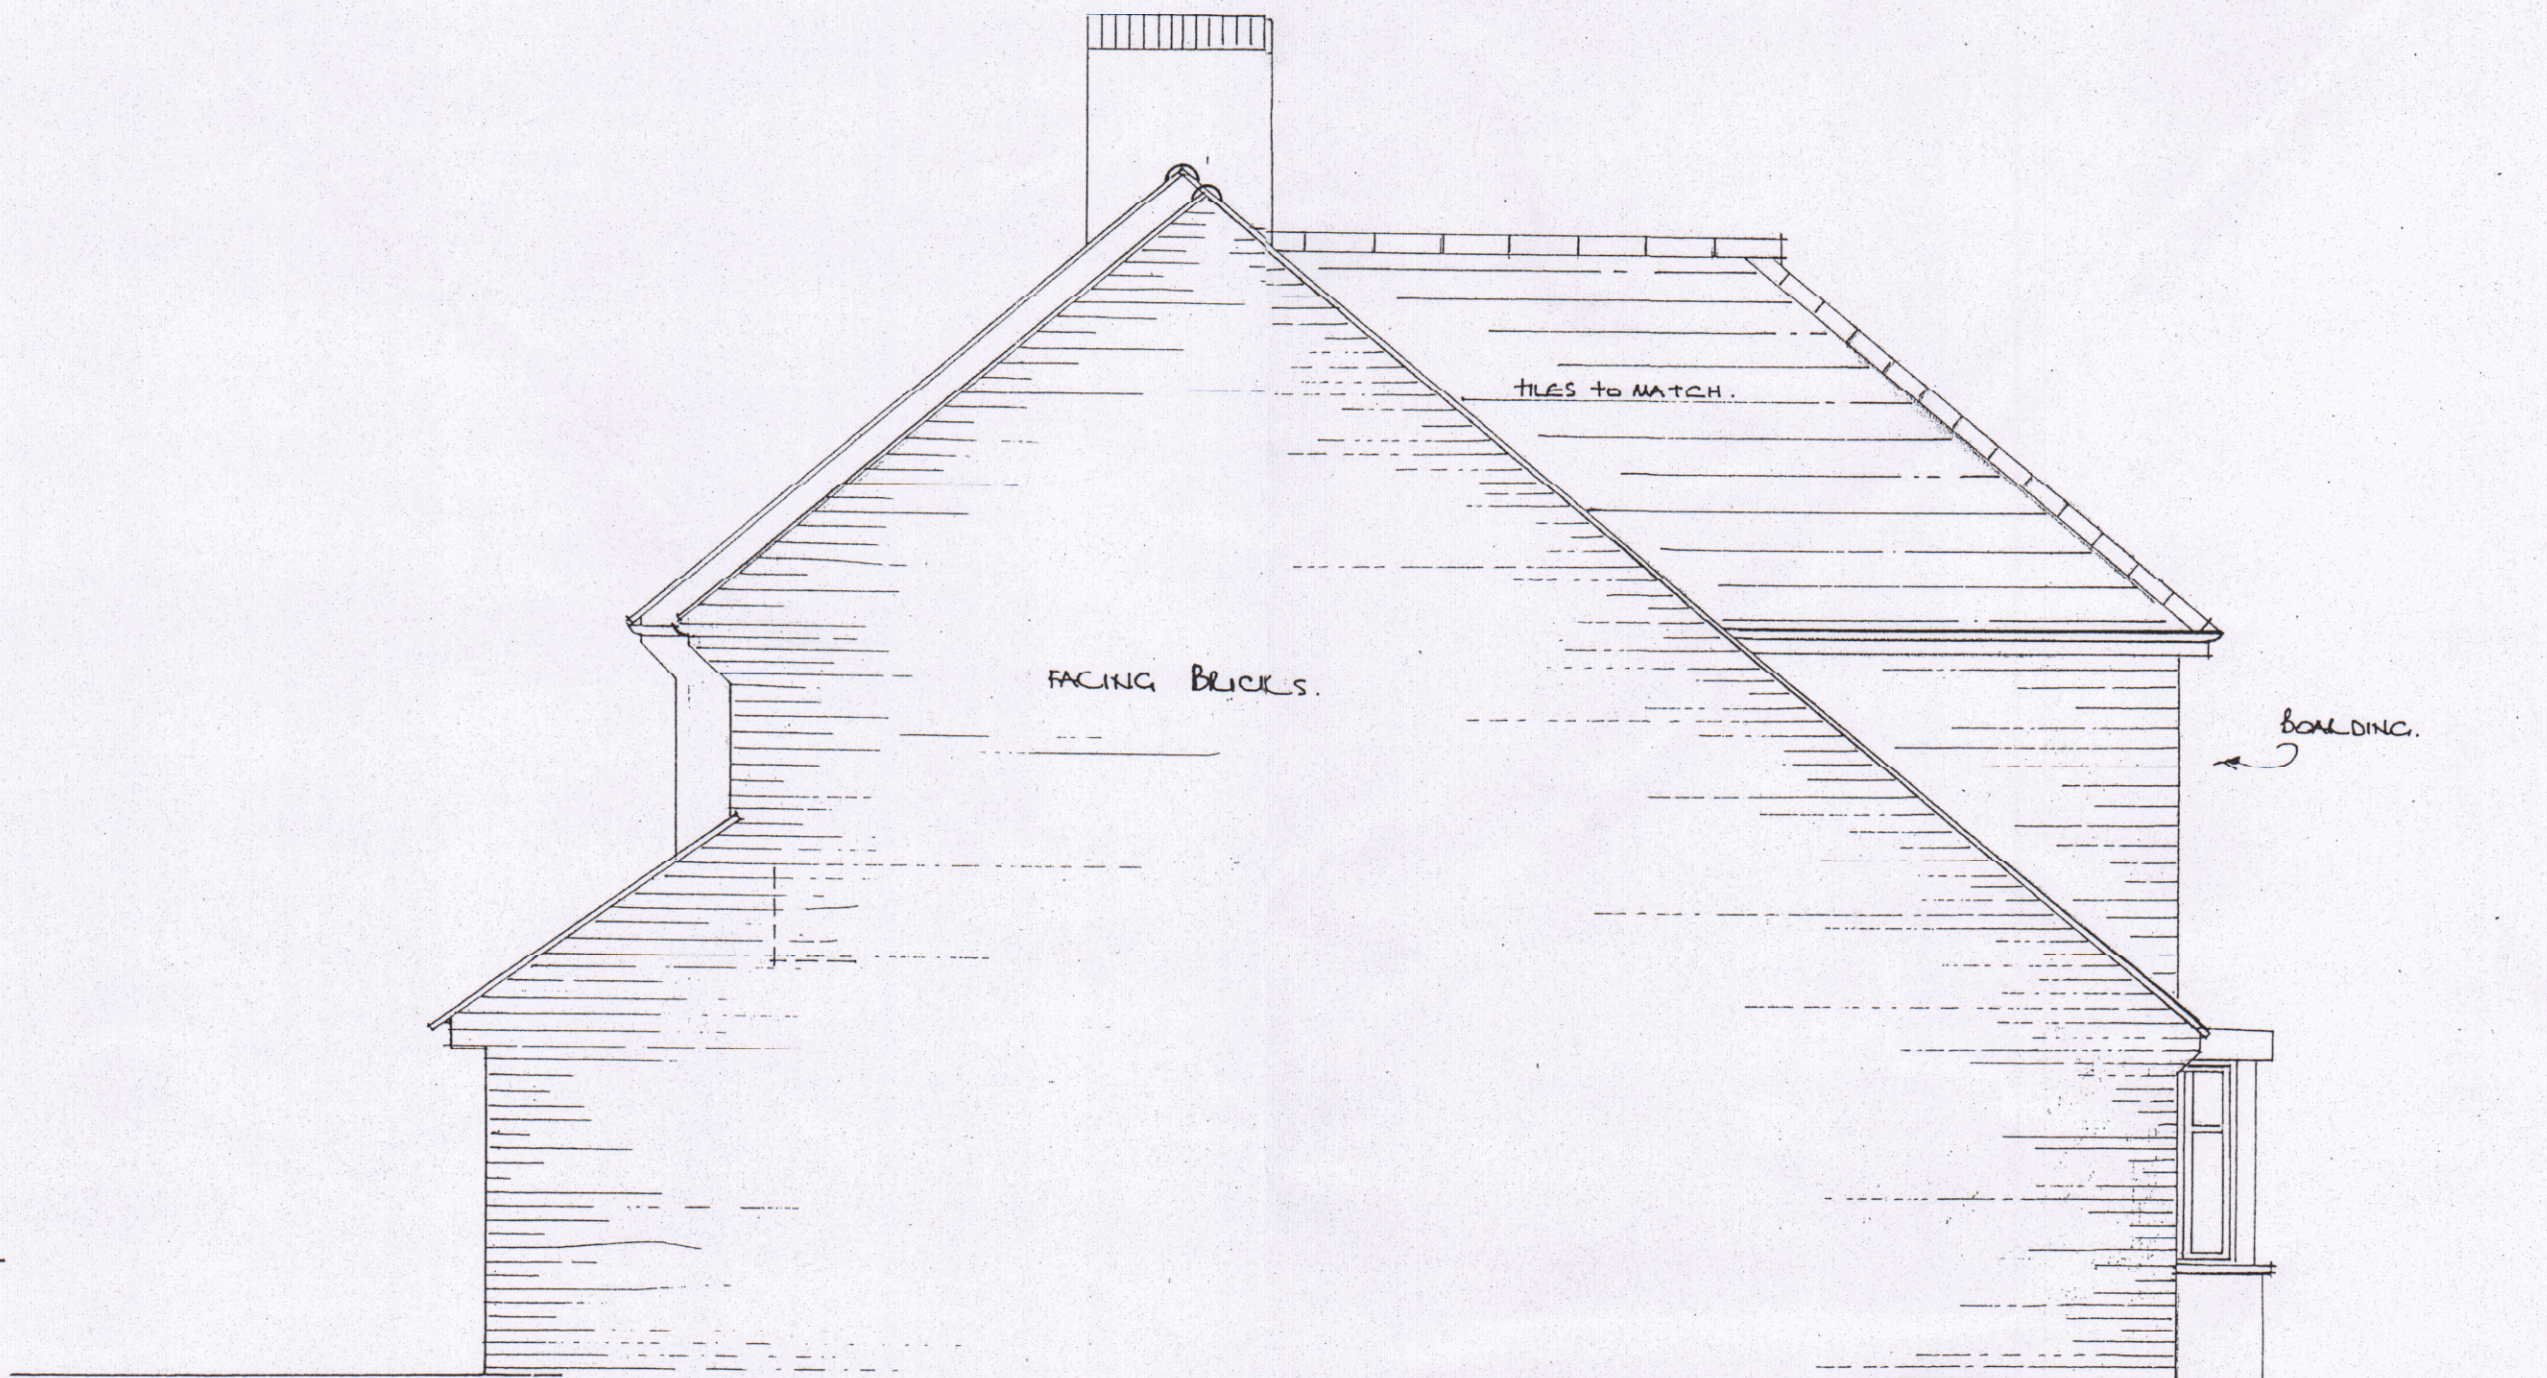

SIDE ELEVATION ~ As. EXISTING

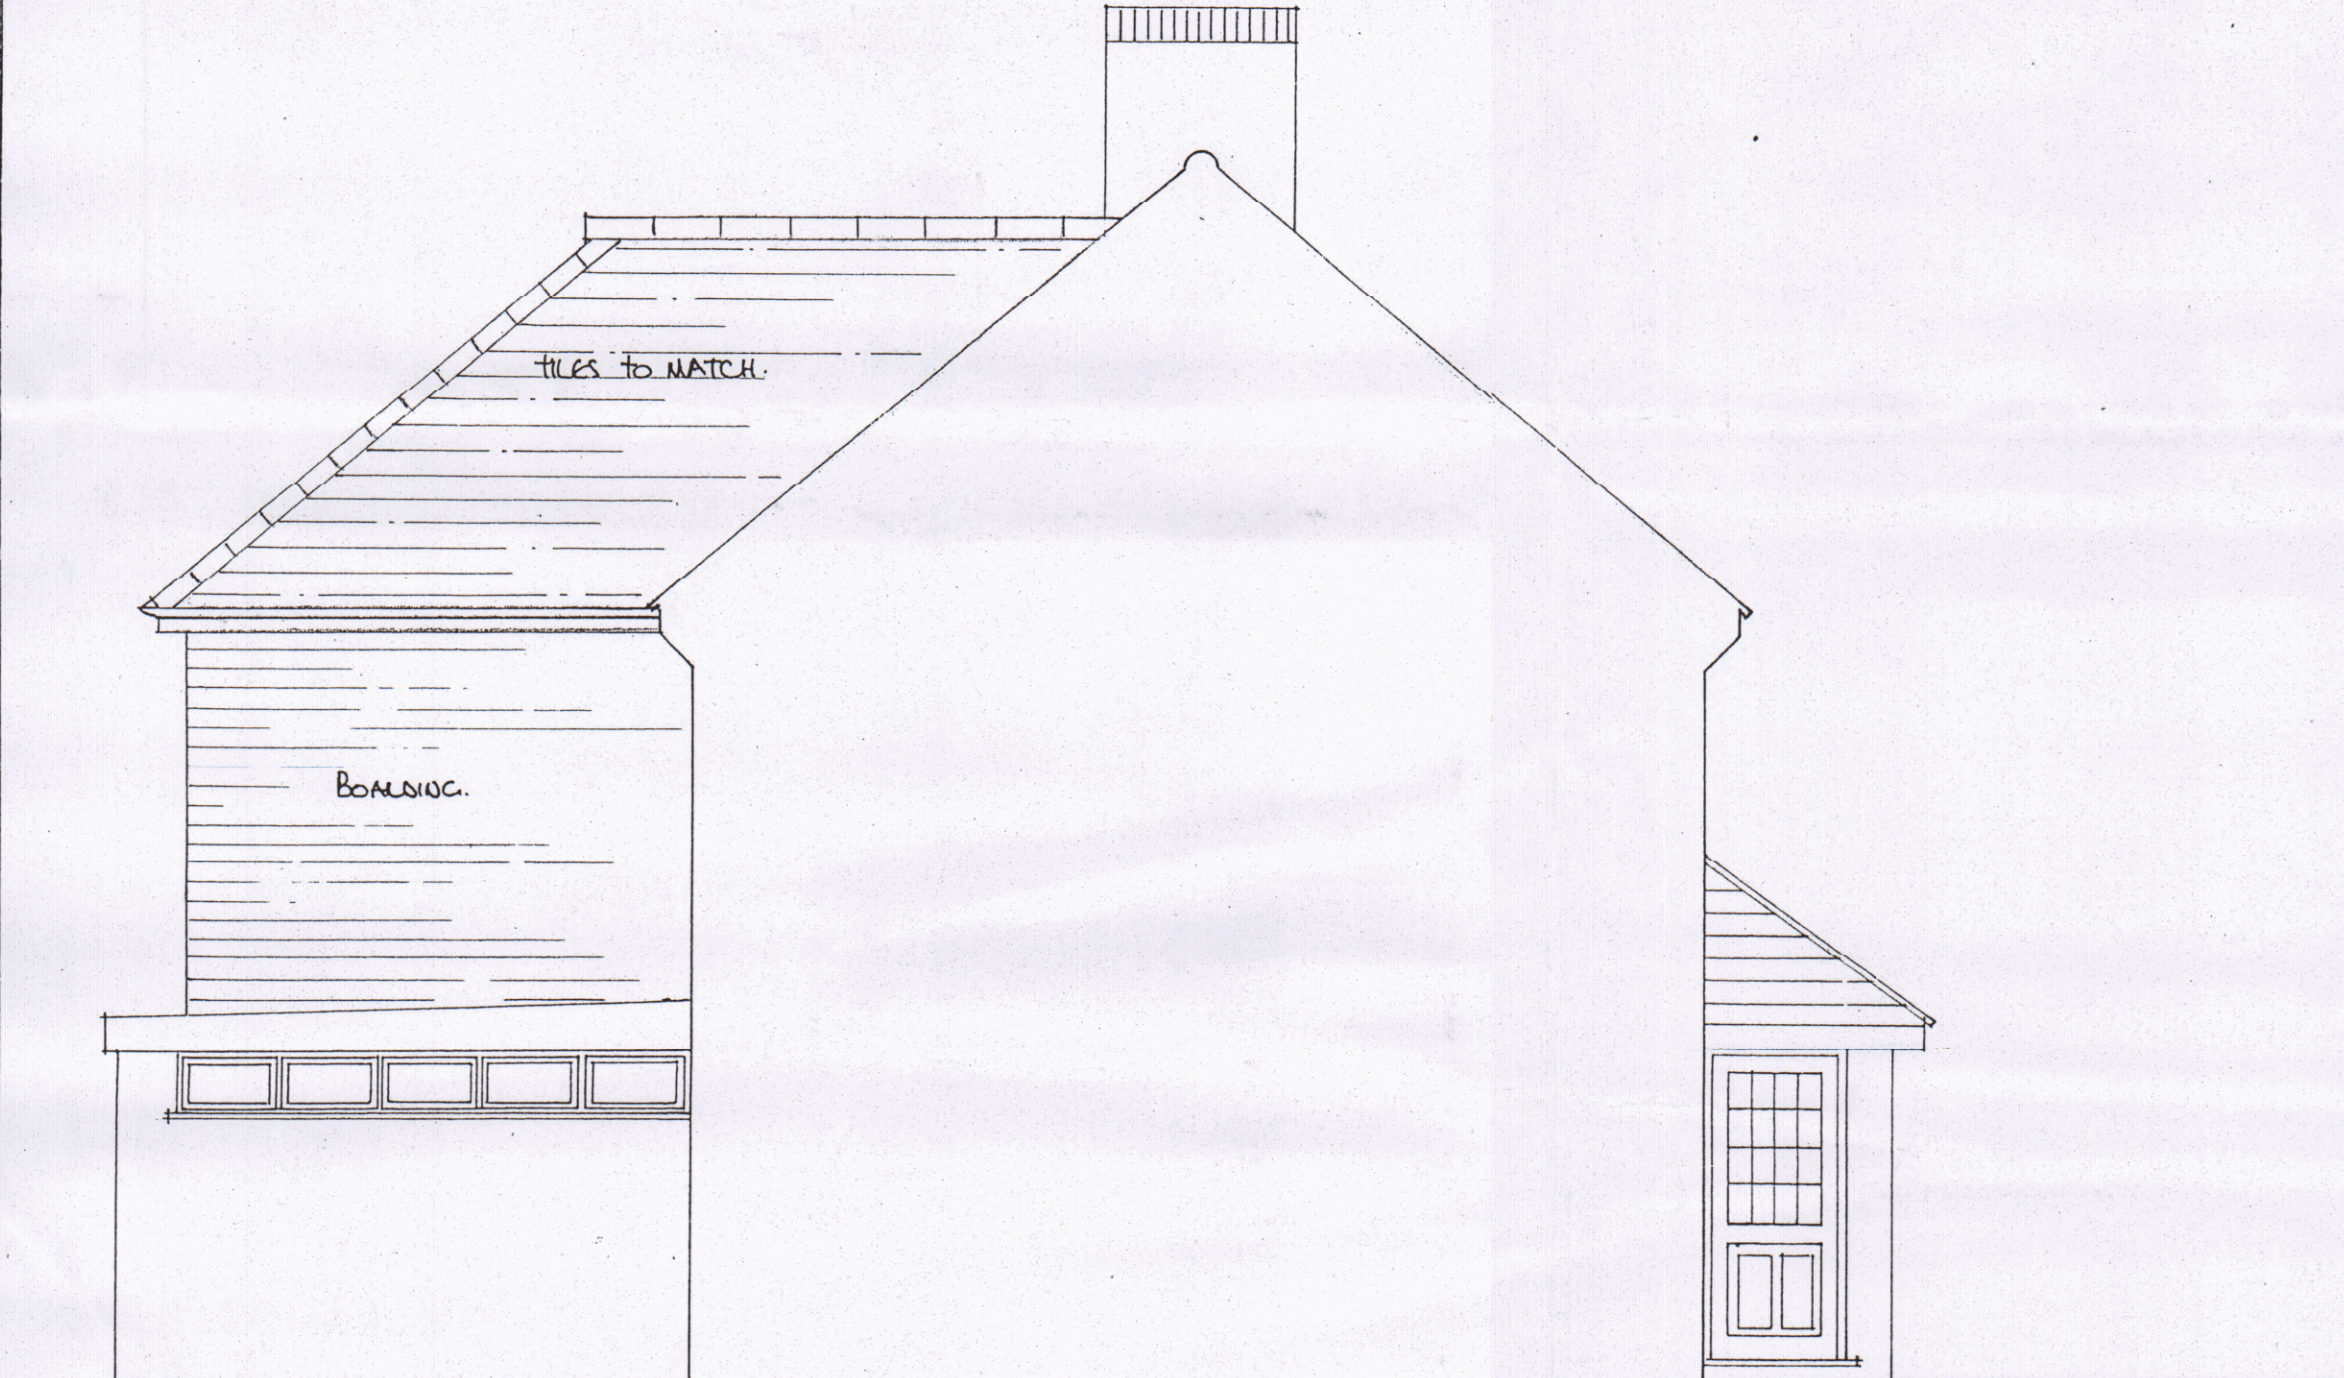

SIDE ELEVATION ~ As. EXISTING



REAR ELEVATION ~ As. EXISTING

NO. 11, ILEX WALK, HAYLING ISLAND, HAMPSHIRE.
MR & MRS. C. BUCKER.
SCALE 1:50 NOVEMBER 2015 No 71/16/06.

Clive fish ~ BUILDING & DESIGN CONSULTANT
'CENARTH' 17 NIMBUS CLOSE, BEAUMONT PARK.
LITTLEHAMPTON, WEST SUSSEX BN17 6RX.
TEL: - (01903.) 732942.