




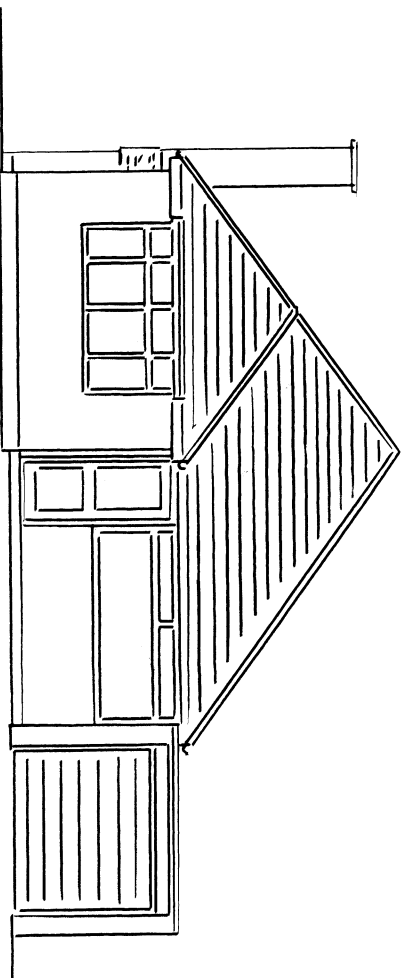


FRONT ELEVATION (WEST)

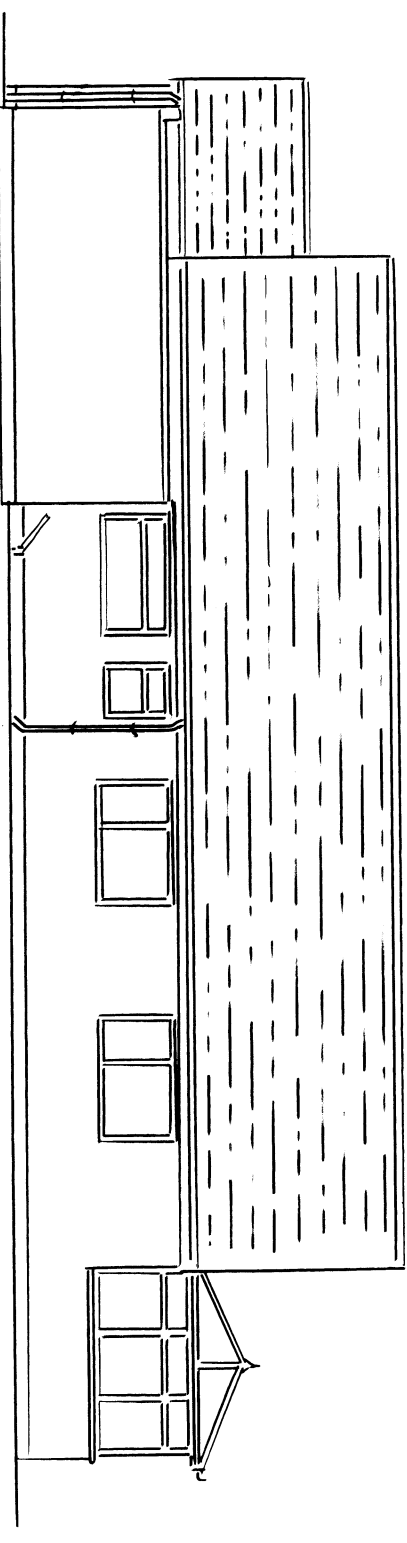

SIDE ELEVATION (SOUTH)

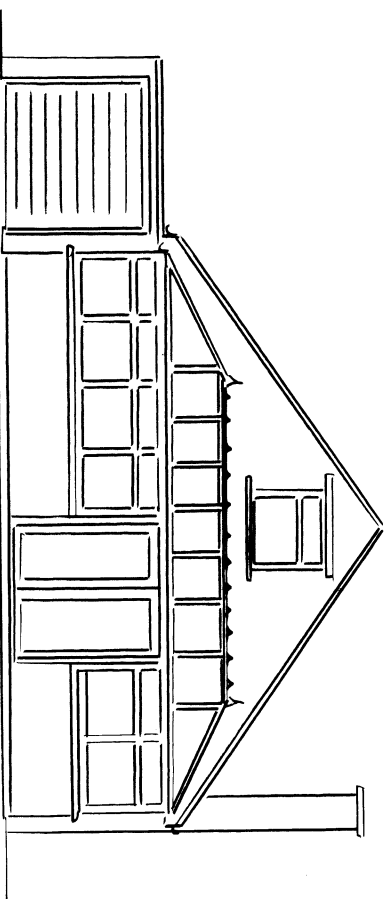

REAR ELEVATION (EAST)

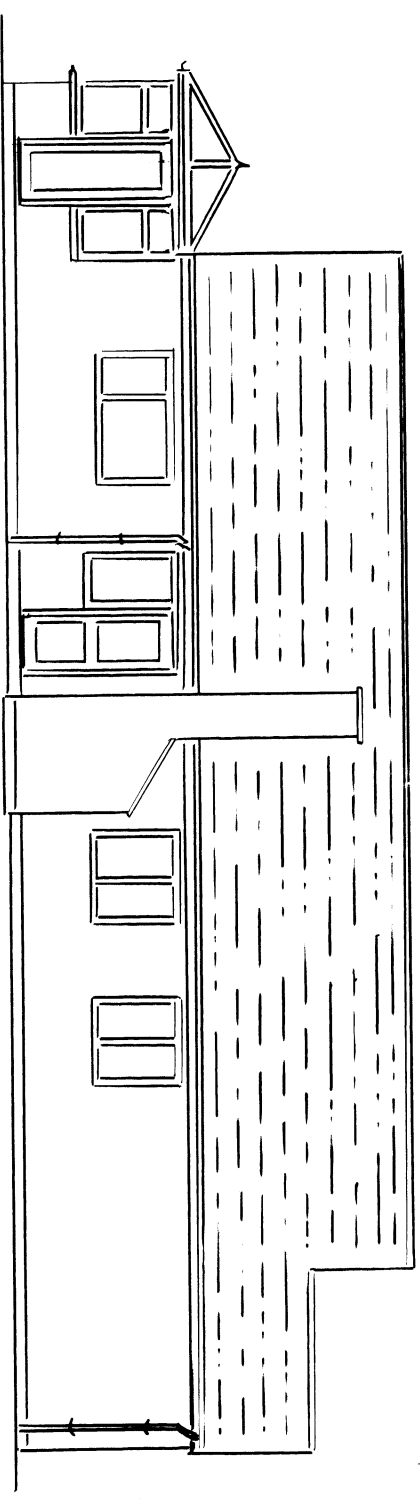

SIDE ELEVATION (NORTH)

EXISTING ELEVATIONS 1:100

ROGER CLARK (ARCHITECTURAL SERVICES)	
Tel: 023 9237 3841	
PLAN No:	24450 / 3
Existing Elevations	Scale: 1:100 @ A3
Drawing: PROPOSED EXTENSION	
94 CHARLESWORTH DRIVE	
WATERLOOVILLE	