



DO NOT SCALE FROM THIS DRAWING. VERIFY ALL DIMENSIONS BEFORE SETTING OUT, COMMENCING WORK OR MAKING ANY SHOP DRAWINGS. REPORT ANY DISCREPANCIES TO SUPERVISING OFFICER IMMEDIATELY. COPYRIGHT ©

Rev	Description	Date

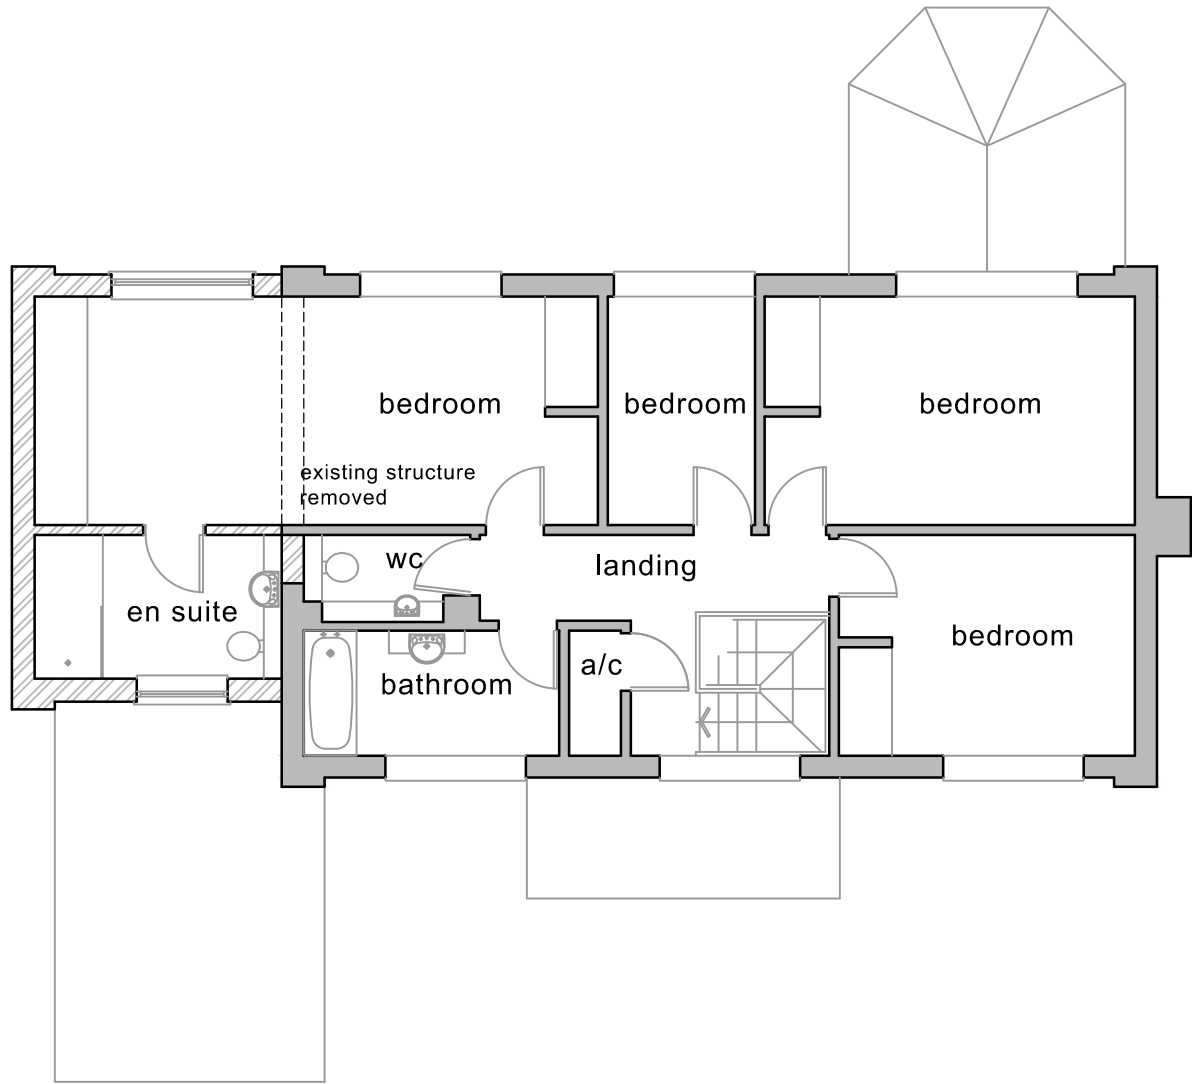

FIRST FLOOR PLAN

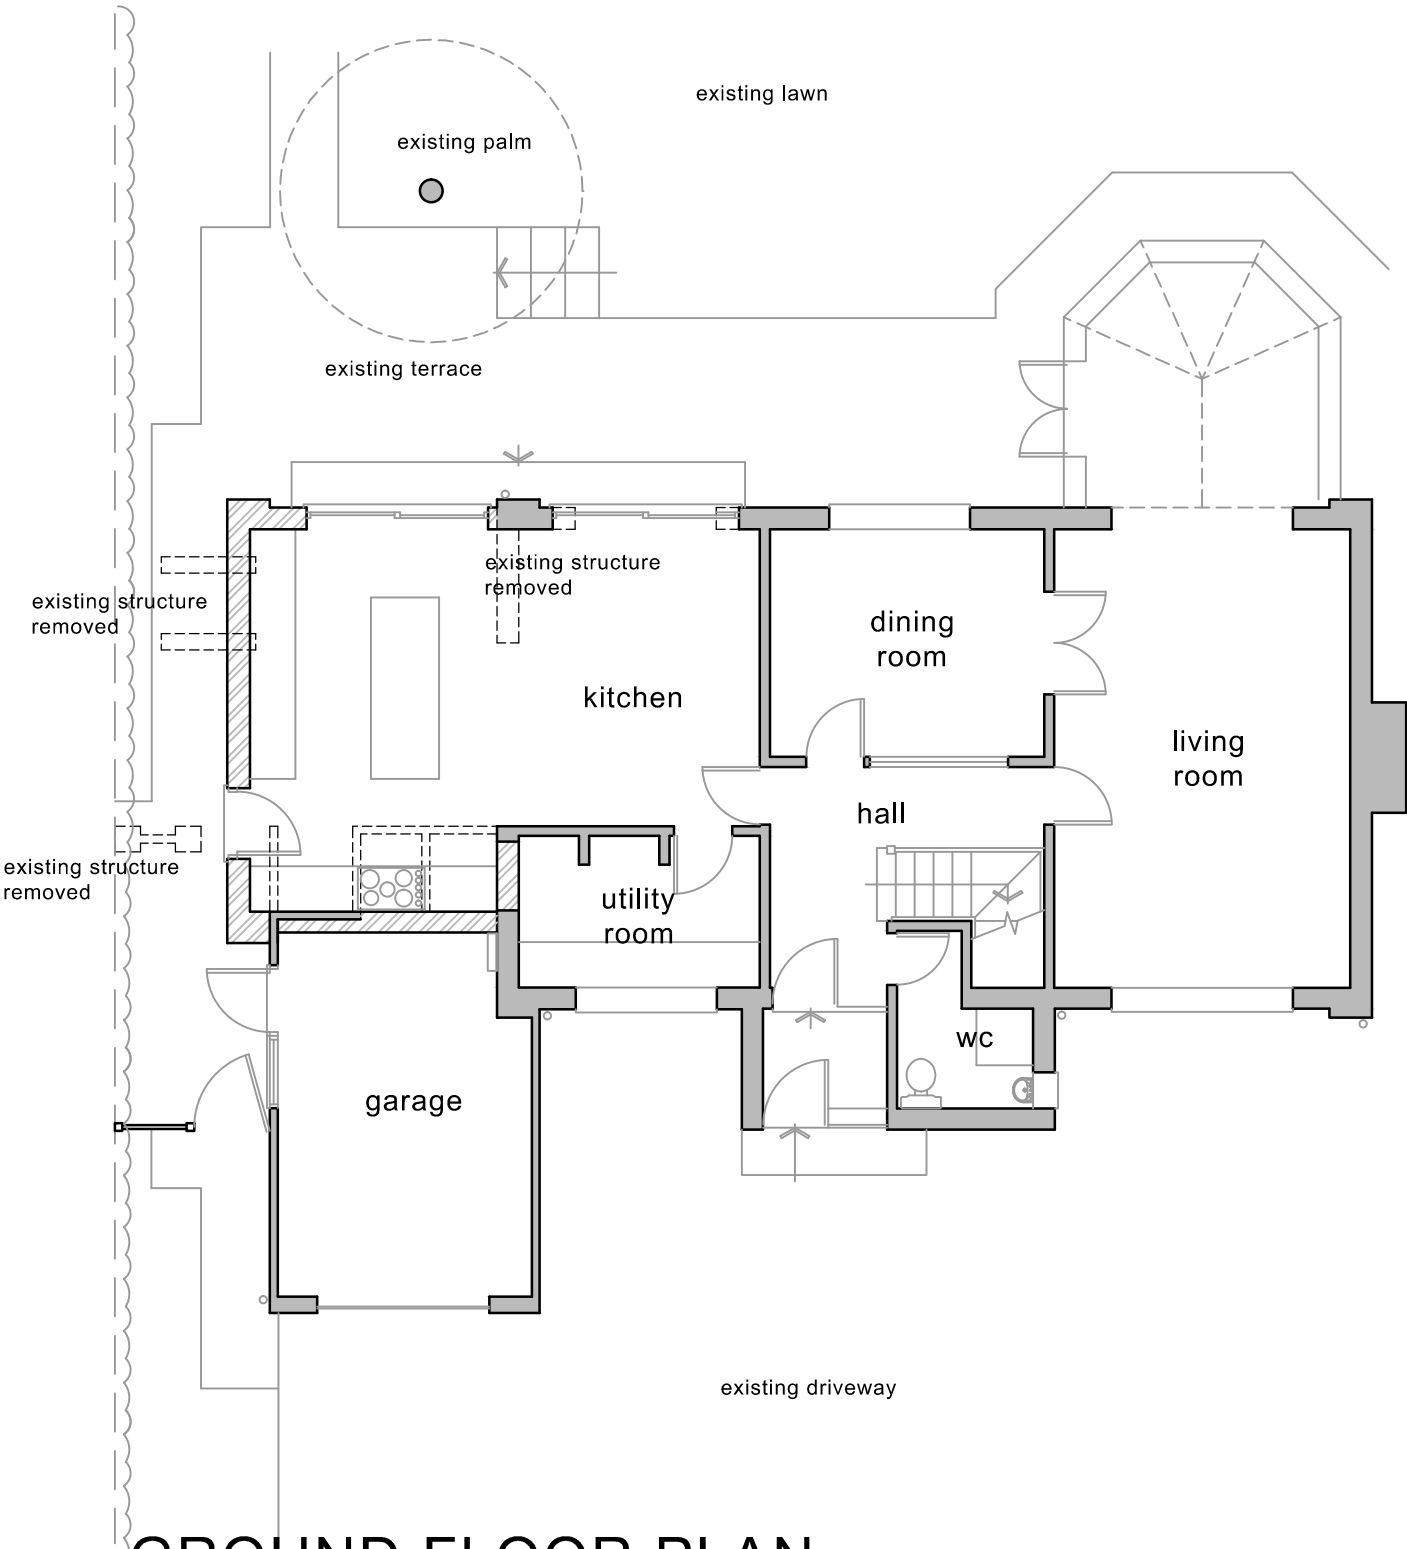

GROUND FLOOR PLAN



NORTH ELEVATION



EAST ELEVATION



SOUTH ELEVATION



0 SCALE 5m
A2 DRAWING

AVES
ARCHITECTURAL architecture and planning

CLIENT **Mr and Mrs N Griffiths** 115 Anstey Road
Alton
Hampshire
GU34 2FN
01420 543706
JOB **Proposed Alterations & Extensions to 6 Emsworth Road, Havant**
DRG **PROPOSED PLANS & ELEVATIONS** aves162@btinternet.com

SCALE 1:100 DRAWN ma DATE November 2017 17/11/02