




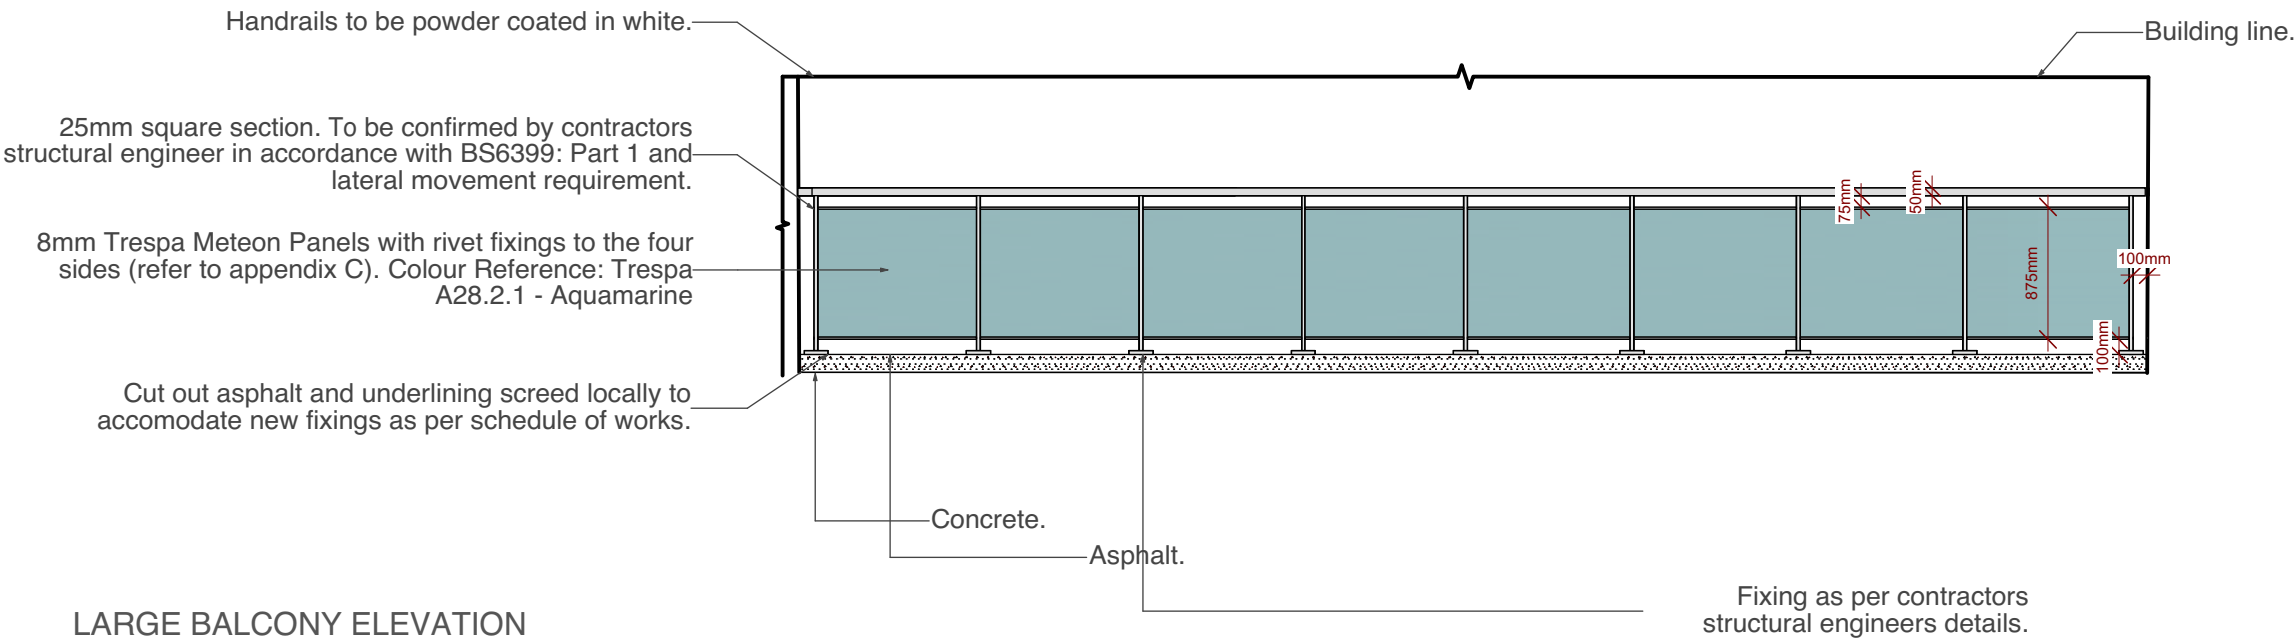


LARGE BALCONY ELEVATION
Scale 1:50

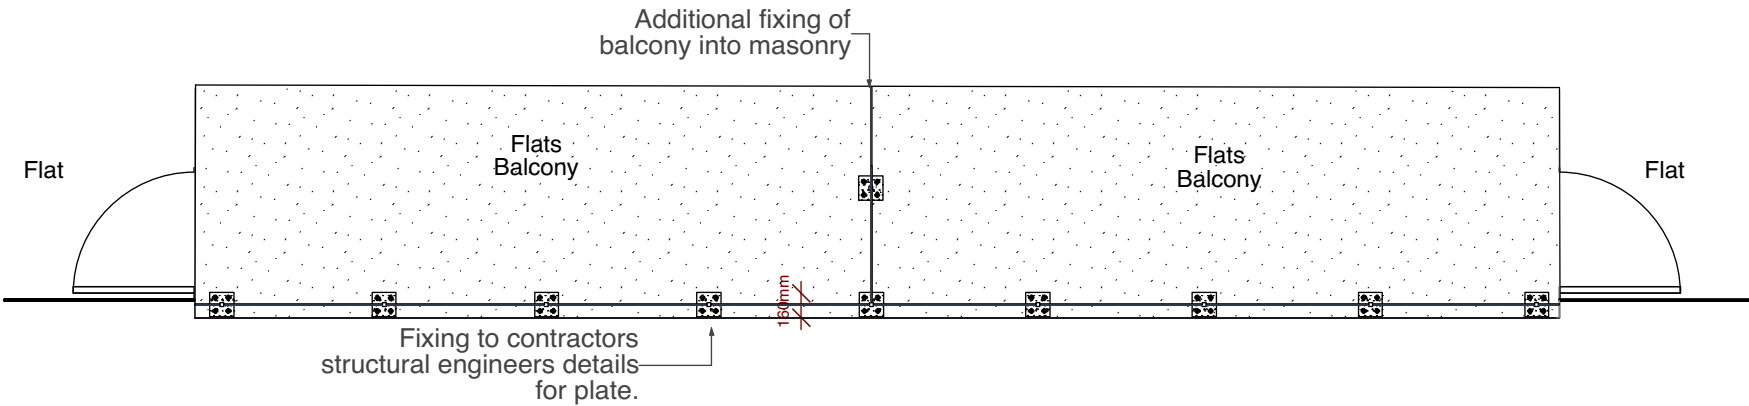


LARGE BALCONY PLAN
Scale 1:50

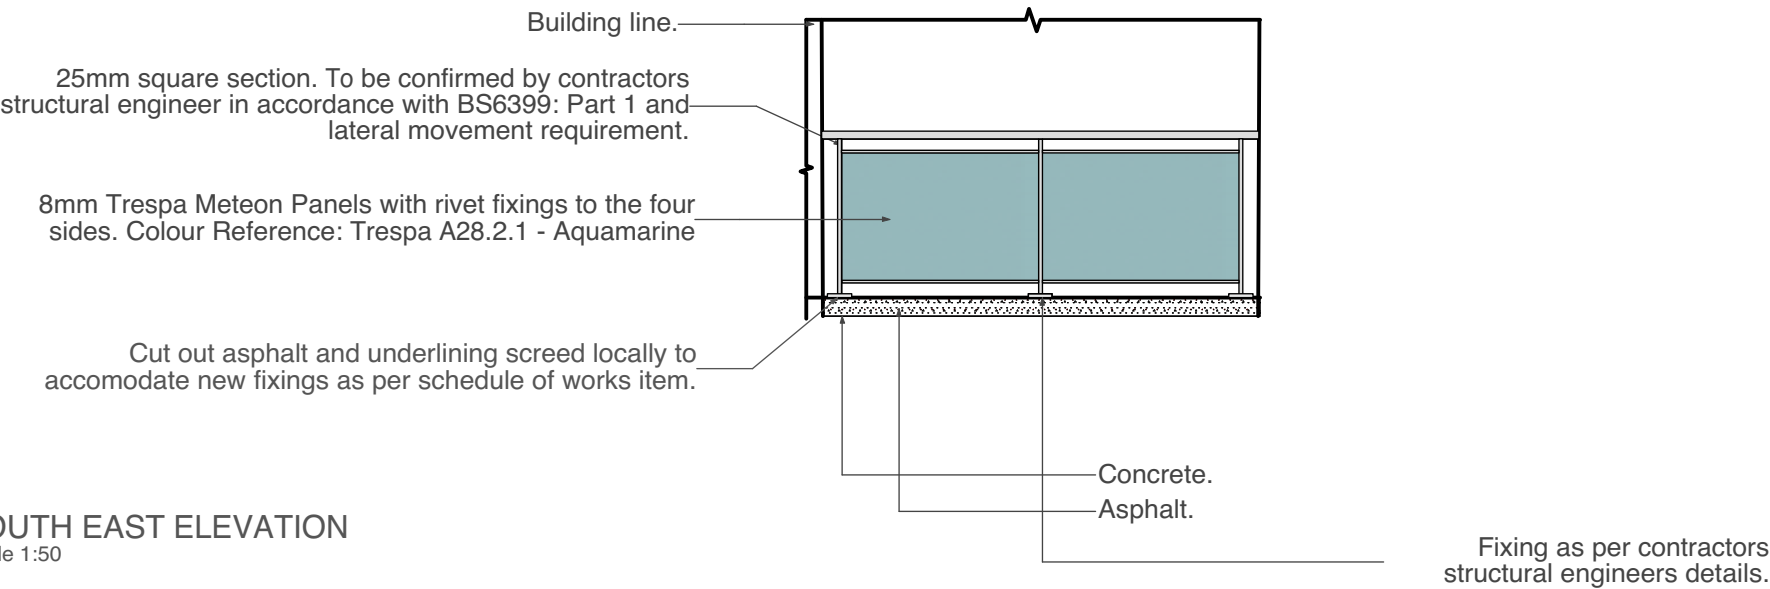

SOUTH EAST ELEVATION
Scale 1:50

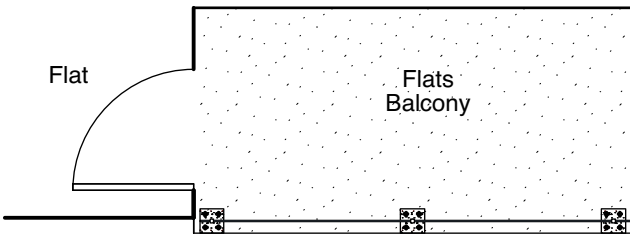


SOUTH EAST PLAN
Scale 1:50

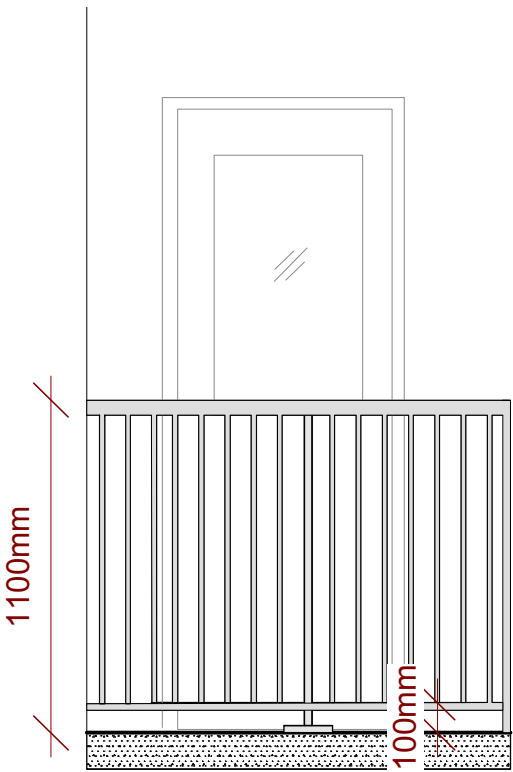

LARGE BALCONY DIVIDER
Scale 1:25

Note:
Exact dimension should be undertaken by the contractor.

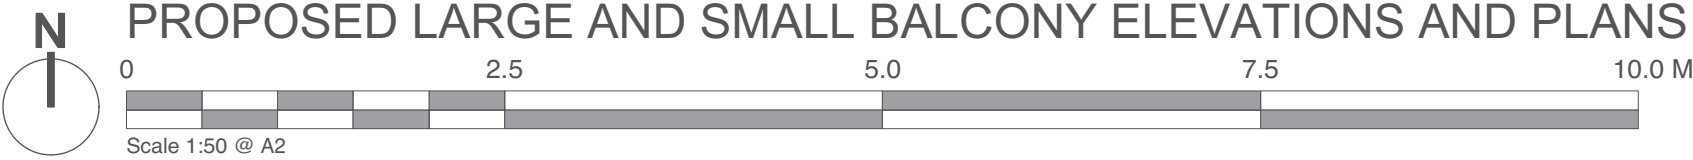

PROPOSED LARGE AND SMALL BALCONY ELEVATIONS AND PLANS



Chartered Architects
Chartered Building Surveyors
Interior Designers
CDM Services

3 GP Centre, Yeoman Road,
Ringwood, Hampshire, BH24 3FF

+44 (0)1425 472 833
www.kendallkingscott.co.uk

Project
Balcony Replacement Works

Client
The Guinness Partnership

Scale Paper Size Filename
Shown A2 170656.vwx

© Copyright

Do not scale this drawing

Rev Date By Ap Note

Drawing Title
Proposed Elevations and Plans

Project Number Drawing Number Revision

170656 L(2)02 -

Date Drawn Checked Status
08/06/18 AP SD PLANNING

Check all dimensions and levels on site

Only to be used on the site for which designed. The electronic transmission of designs/information contained in this drawing is carried out entirely at the User's risk and Kendall Kingscott Ltd. will have no liability for any errors or inaccuracies arising therefrom. The production of amended or updated information from the said designs/information by the User is entirely the responsibility of the User and Kendall Kingscott Ltd. shall have no responsibility in respect thereof whatsoever.