




north elevation



west elevation



south elevation

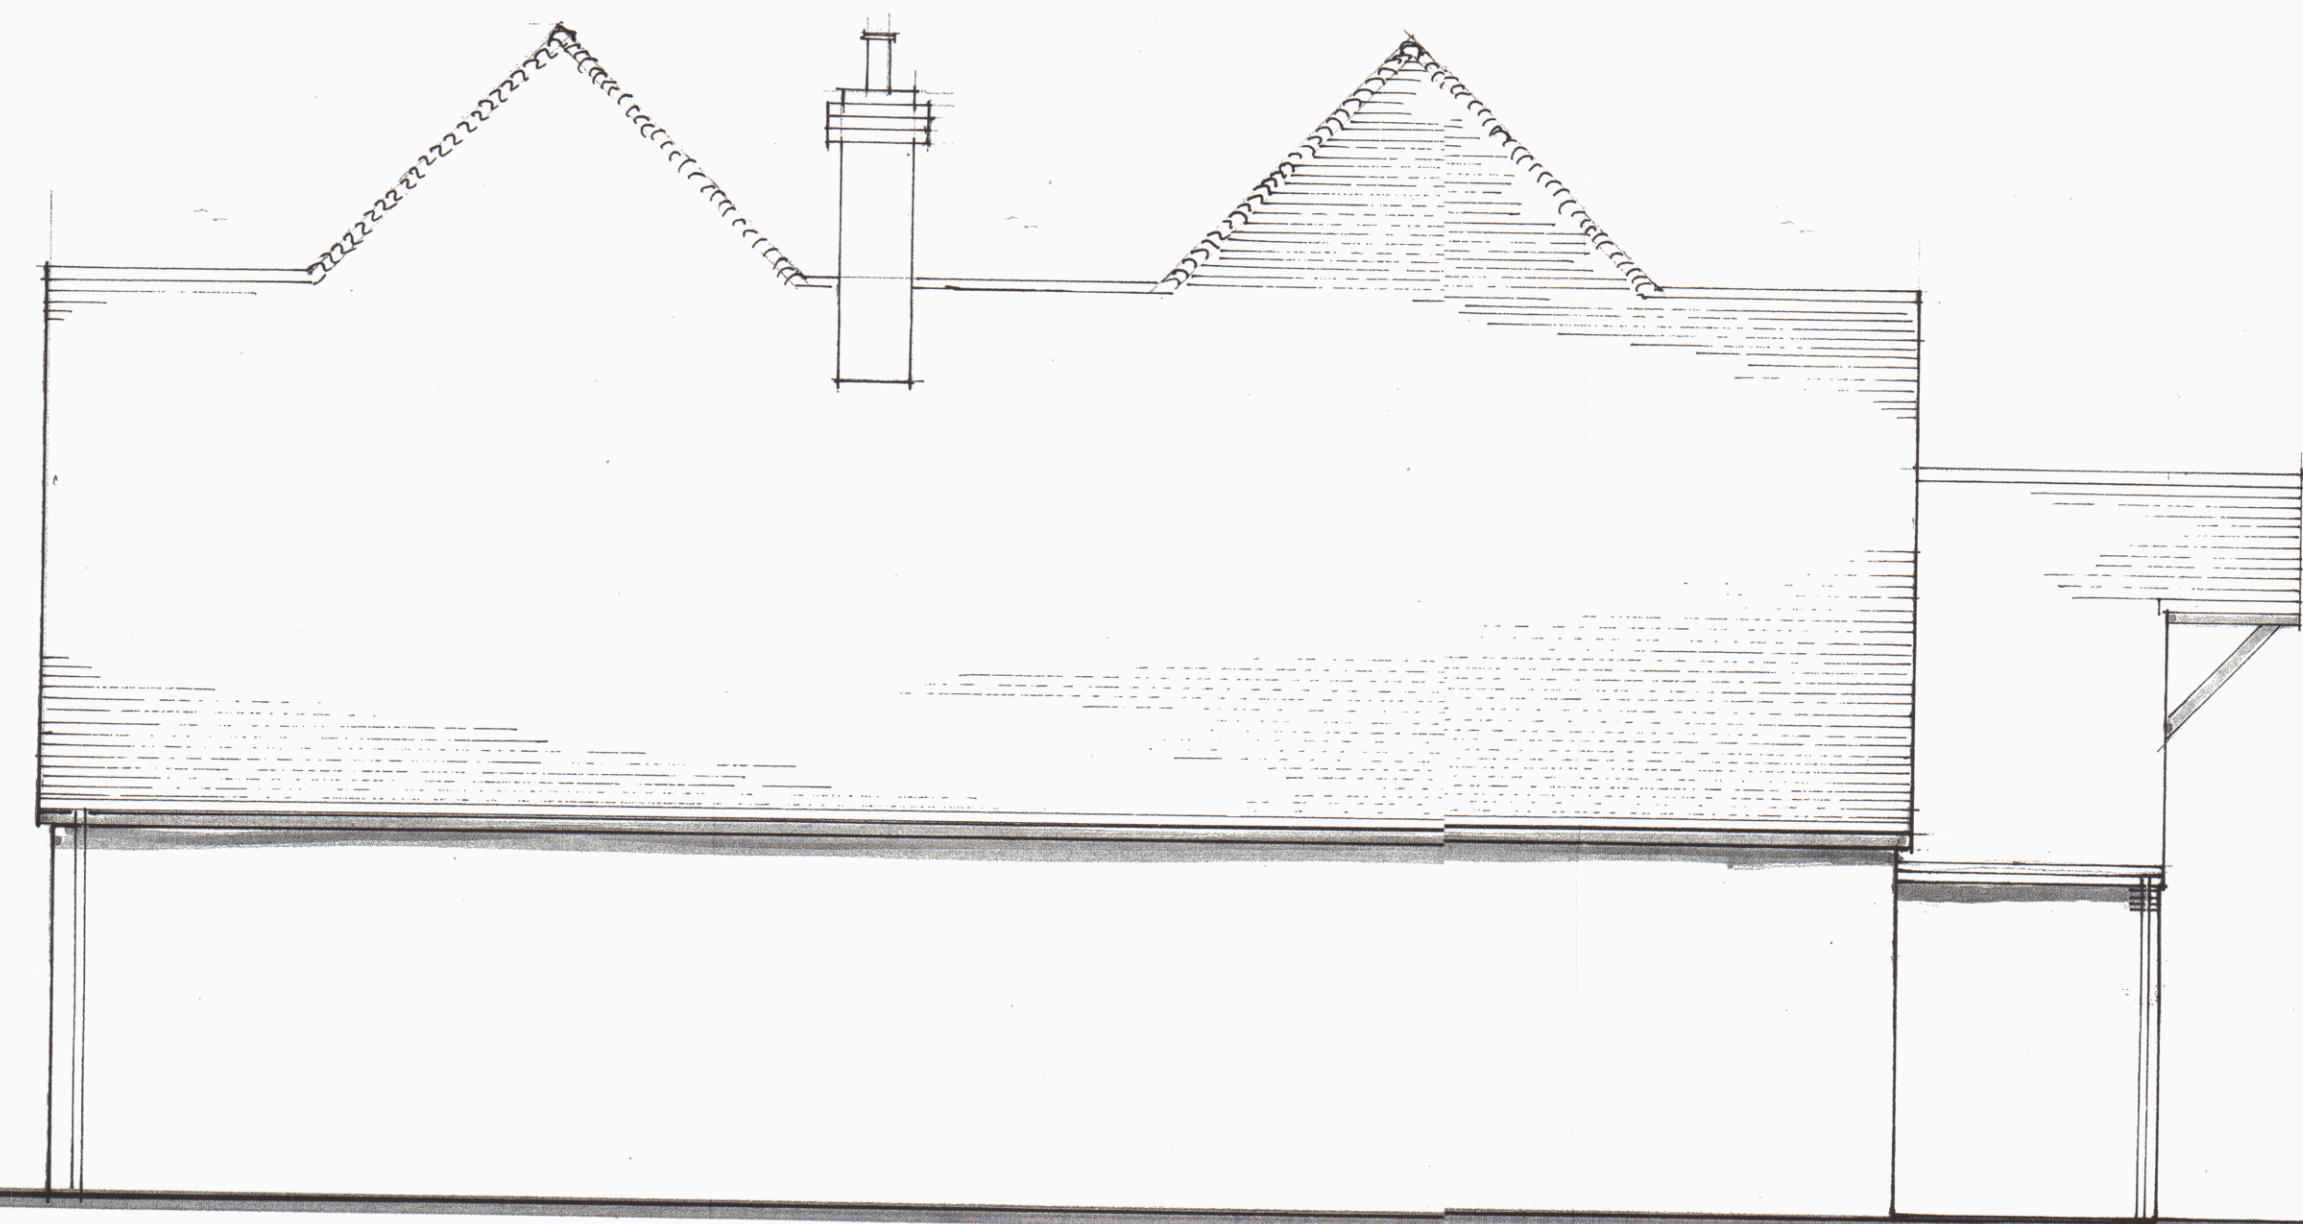

east elevation

~~PROPOSED ALTERATIONS~~

CROFTERS
CHURCH LANE
HAYLING ISLAND
HANTS

HAVANT BOROUGH
COUNCIL

23 MAR 2013

RECEIVED

EXISTING
elevations

DATE: 6/01/2001

~~JUDY CLARK~~

DRAWING NO:

~~00/22/05~~

00/22/05