



This drawing may be scaled with reference to the scale bar for planning application purposes only. Do not scale for any other purpose, use only annotated dimensions. All dimensions are to be checked by parties using the drawing, and any errors or omissions are to be reported to James Potter Associates Ltd.

Rev.	Date	Note	Author	Checked
-	dd/mm/yy	Note	XXX	XXX

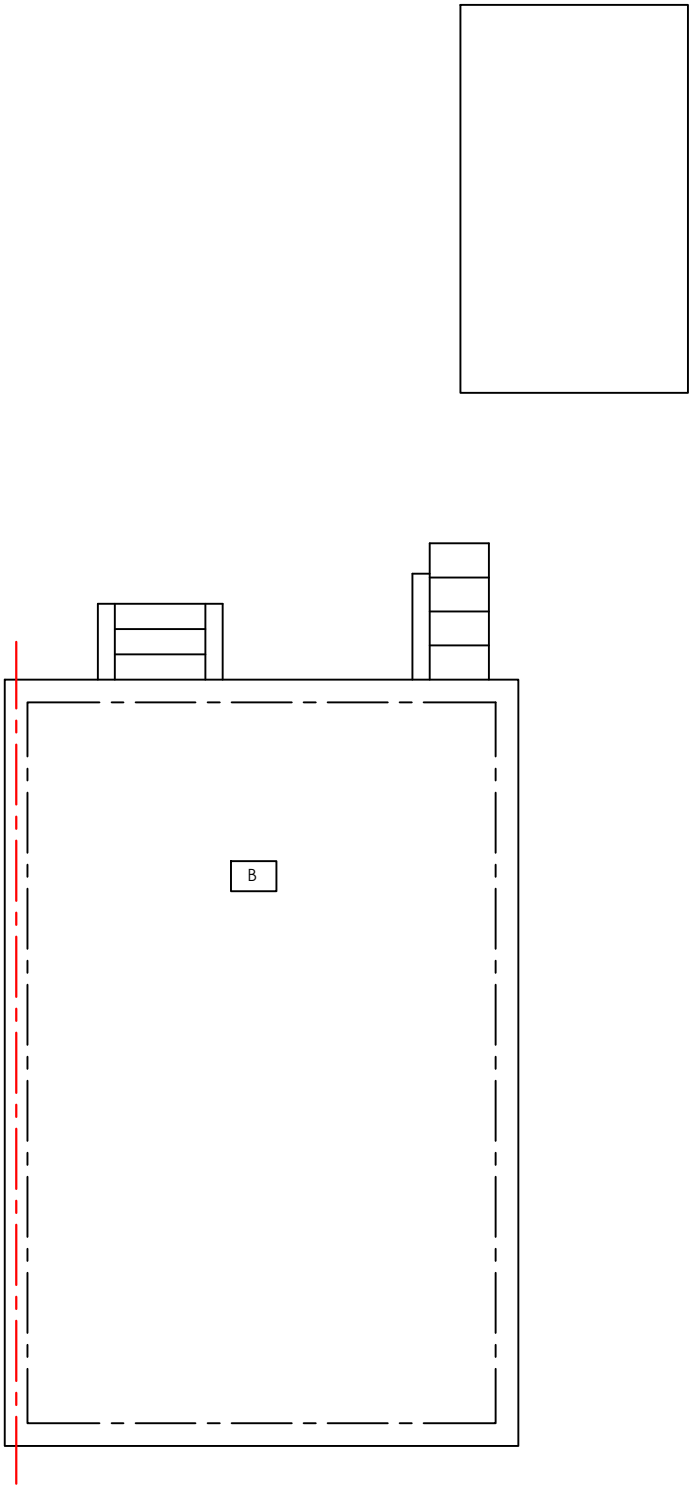



EXISTING FIRST FLOOR PLAN

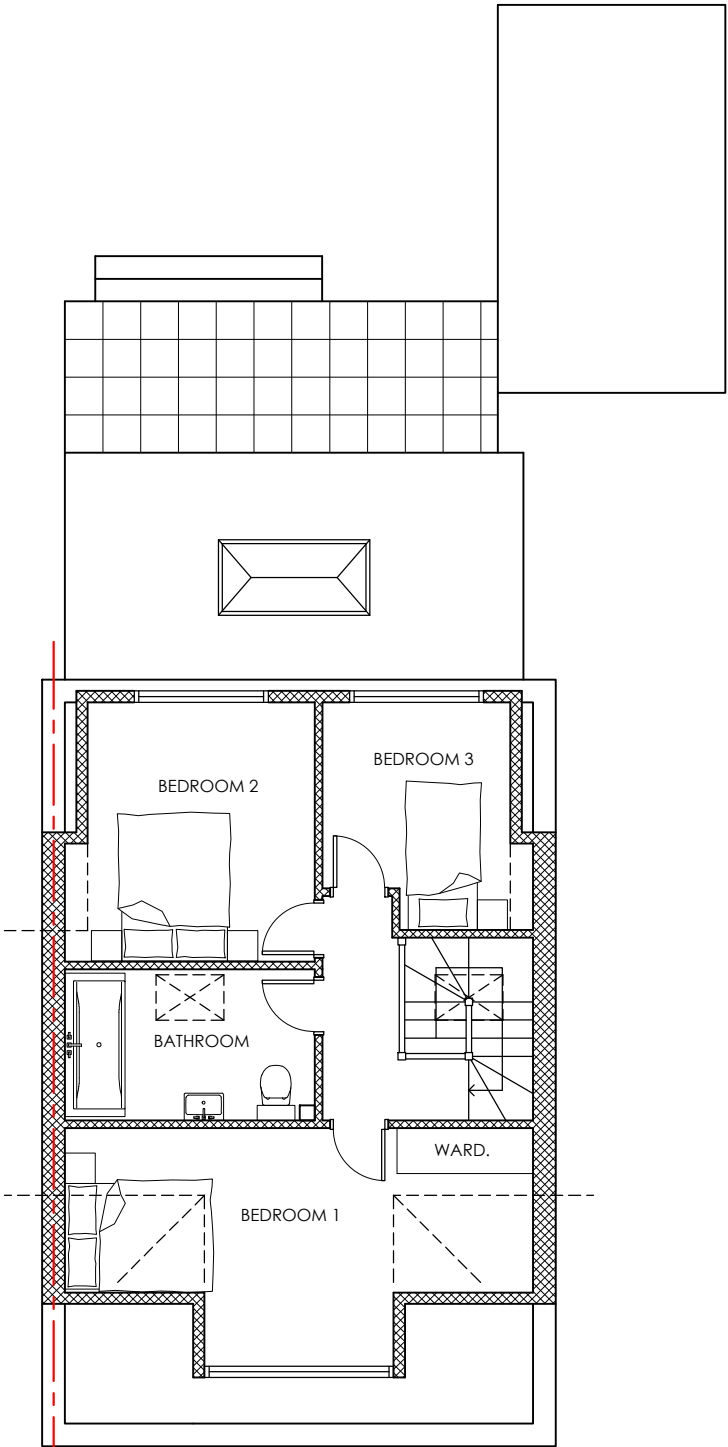

PROPOSED FIRST FLOOR PLAN
OPTION 1

KEY

 -  Proposed new walls / partitions
-  Roof light above
-  Boiler location

 

Project	REAR SINGLE AND DORMER EXTENSIONS 76 BUCKLAND CLOSE WATERLOOVILLE PO7 6EE					Drawing	FIRST FLOOR PLANS			
						Job-Dwg Number	17089-PL-003		Rev.	-
Client	JDI					JPA JAMES POTTER ASSOCIATES www.jpa.design JPA - PORTSMOUTH Suite 1, Winter Works, Rear of 119 Winter Road, Southsea, Portsmouth, PO4 8DS t. +44(0)2393 871 000				
Status	DRAFT									
Scale	1:100			Sheet Size	A3					
Author	LB	Checked	JP	Date	07/11/17					