



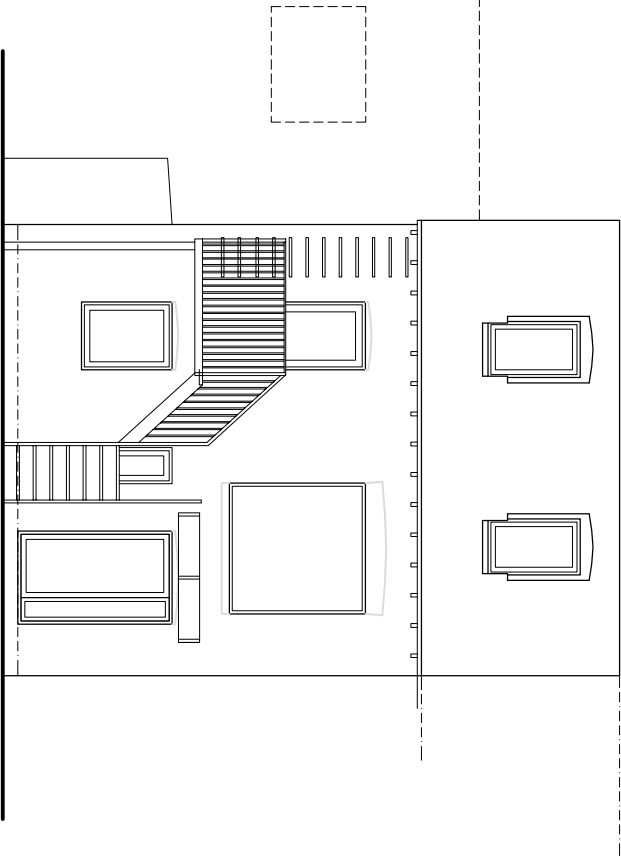


South elevation | existing

Confirm drop in levels where required

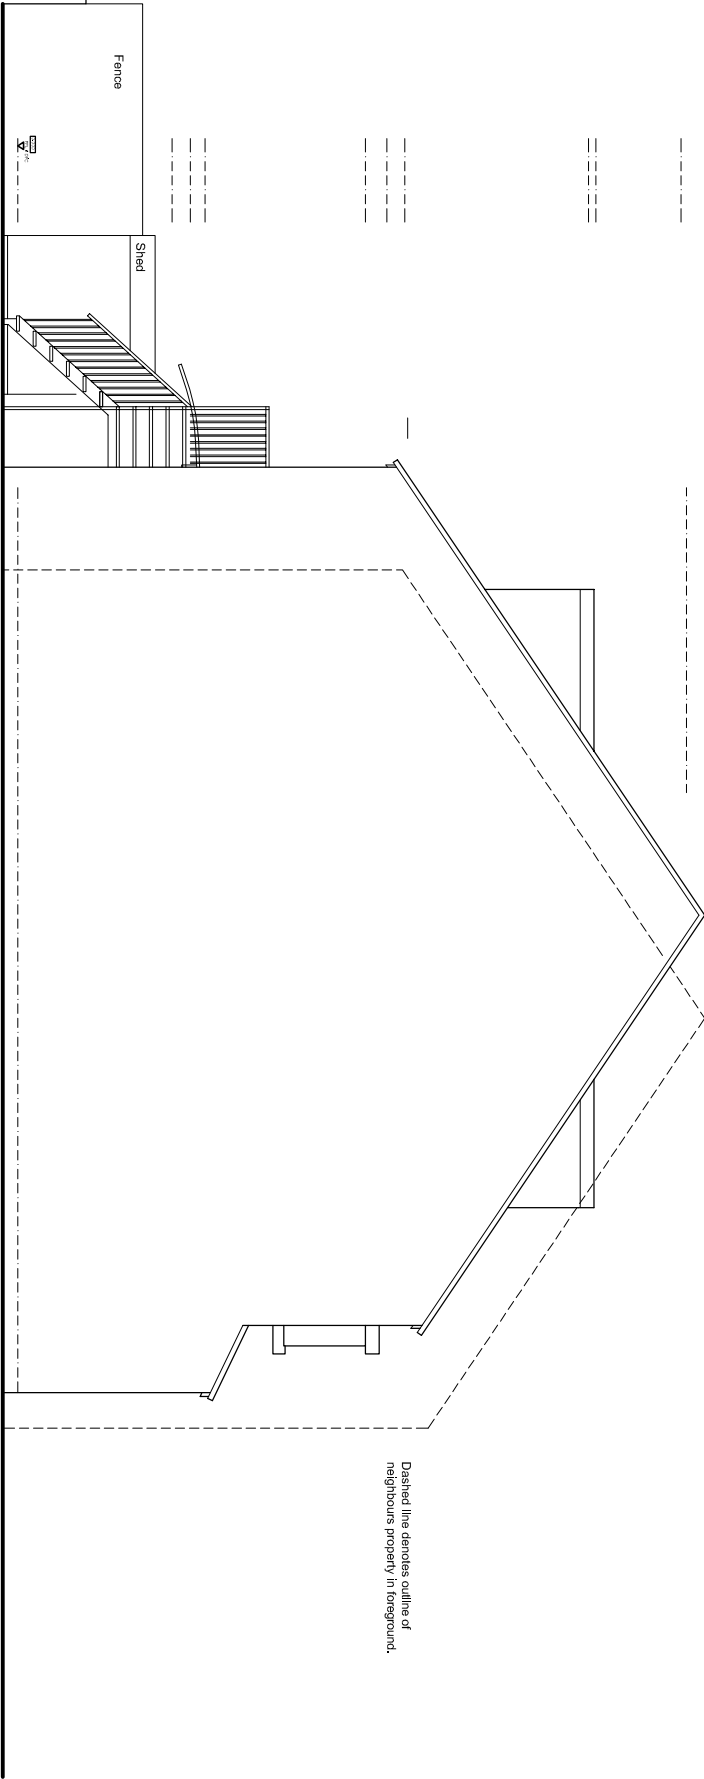


East elevation | existing

Dashed line denotes outline of
neighbours property in foreground.

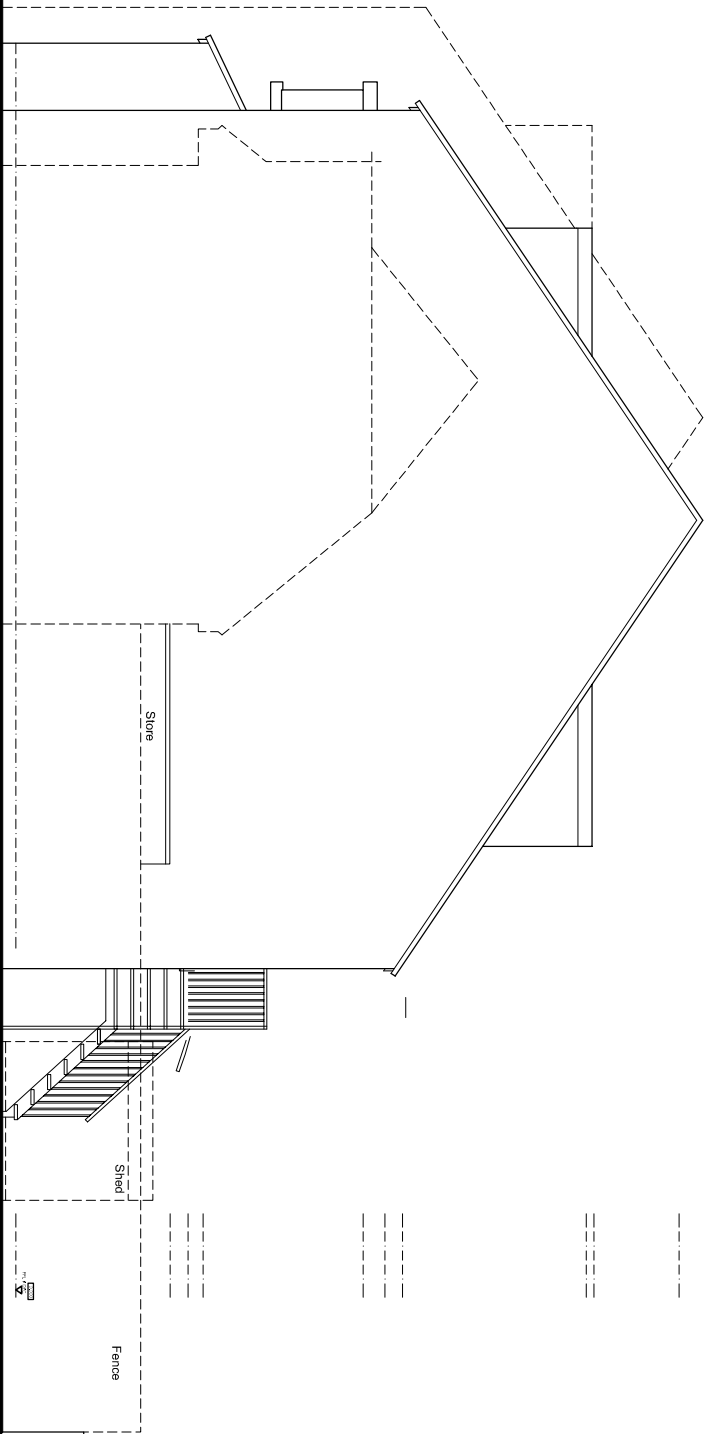

West elevation | existing

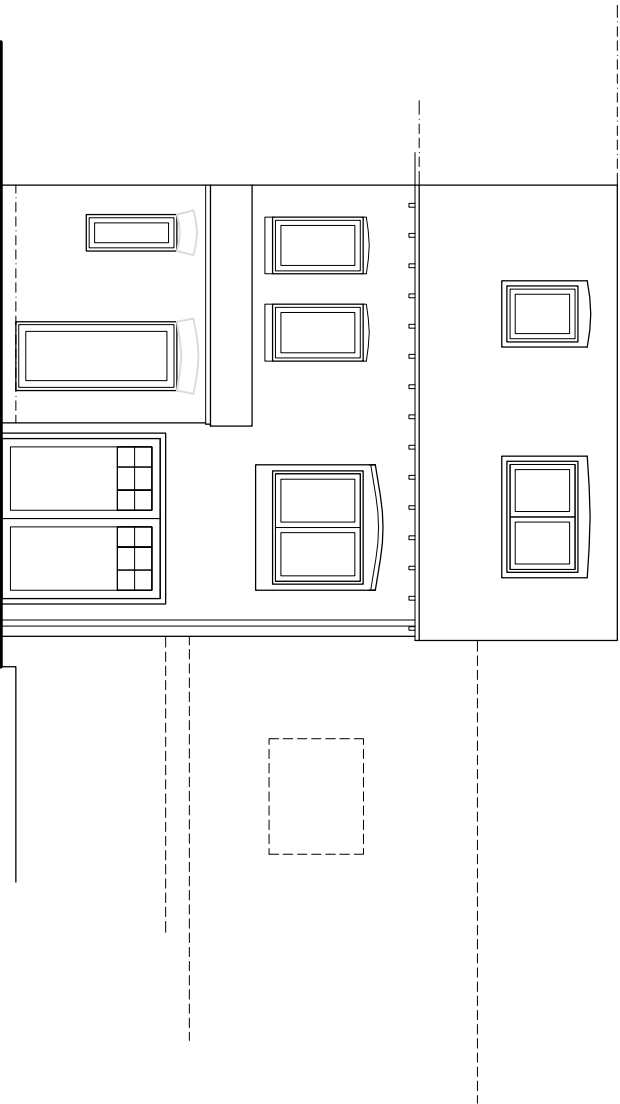

North elevation | existing

Confirm drop in levels where required



(M): 07792 379302 (E) rudi.design.co@gmail.com (W) cloud9designstudio.co.uk

Project/Address: Rear Extension & Alterations
5 Orange Row,
Emsworth,
Hampshire, PO10 7EL

DRAWING: Existing Elevations
Drawing Number: C90109/02
Scale: 1:100 @ A3
Date: September 2017

Client: Mr Robert & Mrs Bridget Bailey

Drawn By: Rudi

Note: These drawings are prepared for planning purposes only, do not scale for any other purpose.