




Existing East Elevation

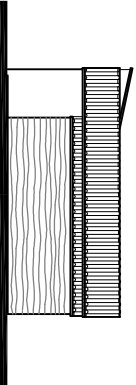

Existing North Elevation

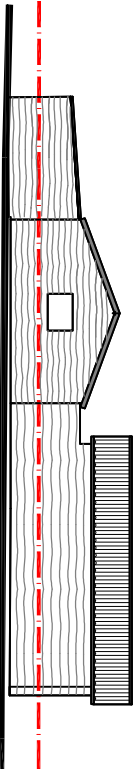


Existing West Elevation

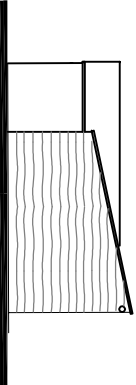


Existing South Elevation


EXISTING STABLE BUILDING ELEVATIONS

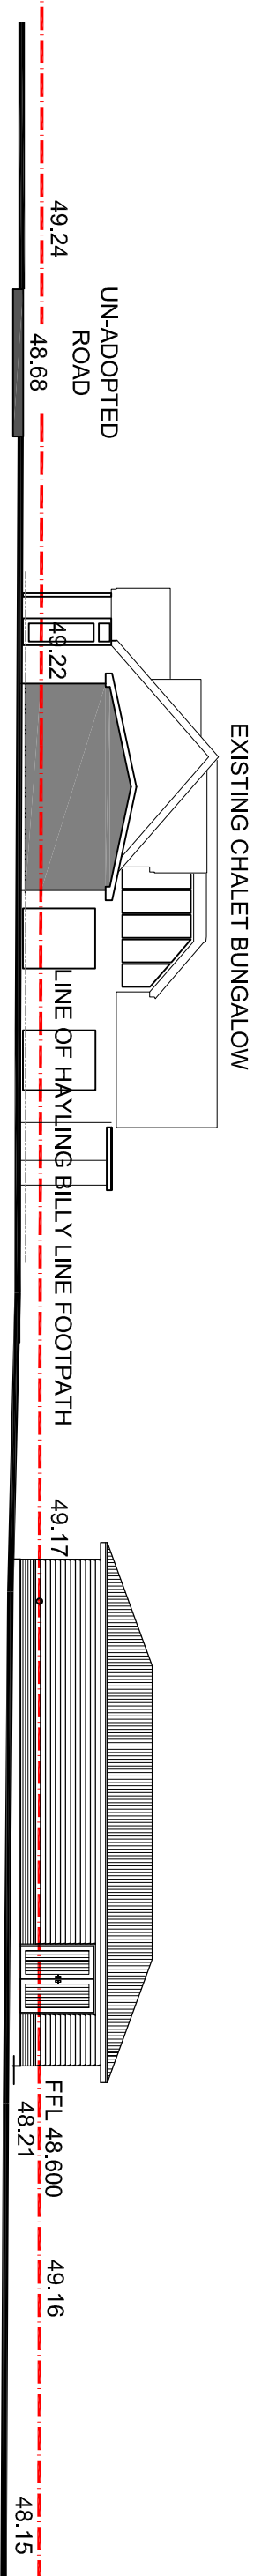


PROPOSED REAR ELEVATION FACING WEST

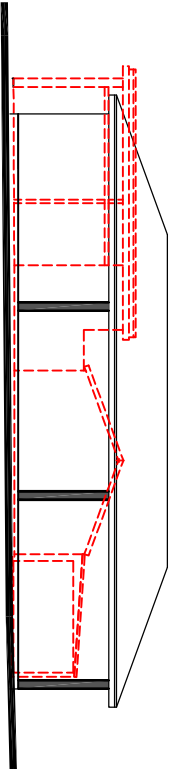


Overlay East Elevation

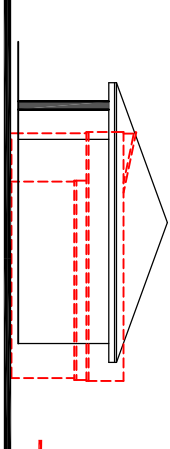

Overlay North Elevation

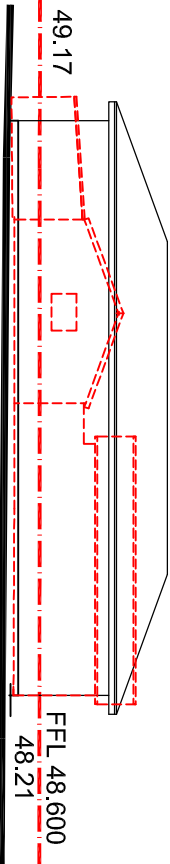

Overlay West Elevation

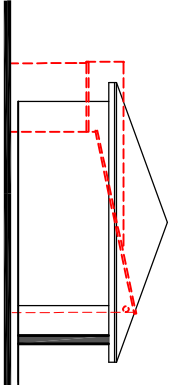

Overlay South Elevation

OVERLAY OF EXISTING AND PROPOSED ELEVATIONS

PROPOSED STABLE BLOCK AND ANNEX ART STUDIO POUND HOUSE			
VIEWS OF STABLES			
APRIL 2018	1 : 200 @ A3		
Drg No. PH105	REV A	JG	