


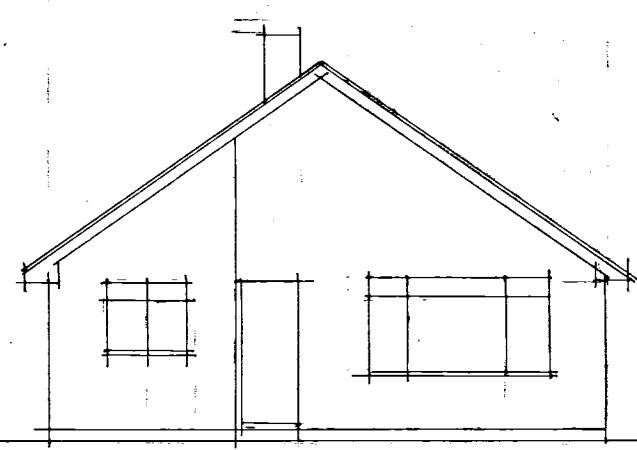
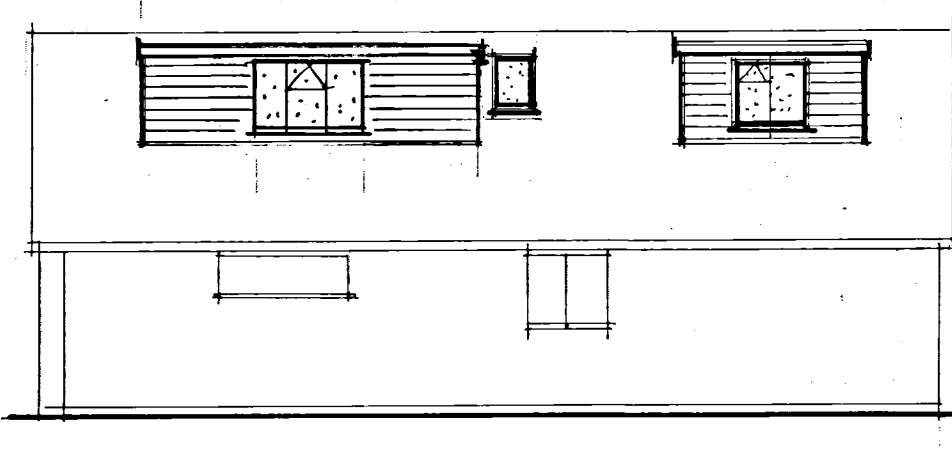
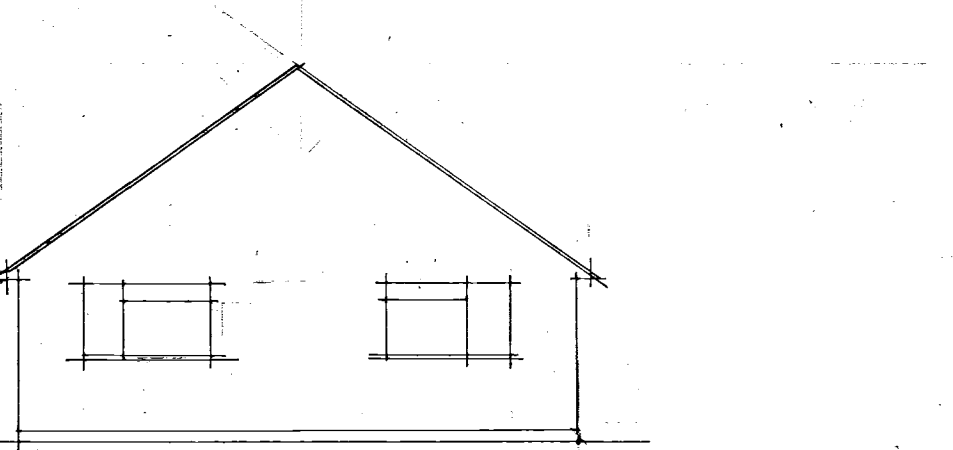
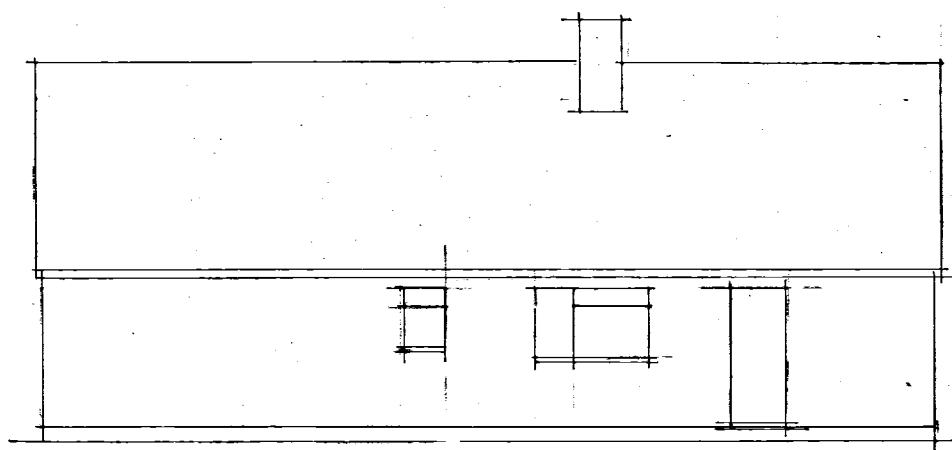
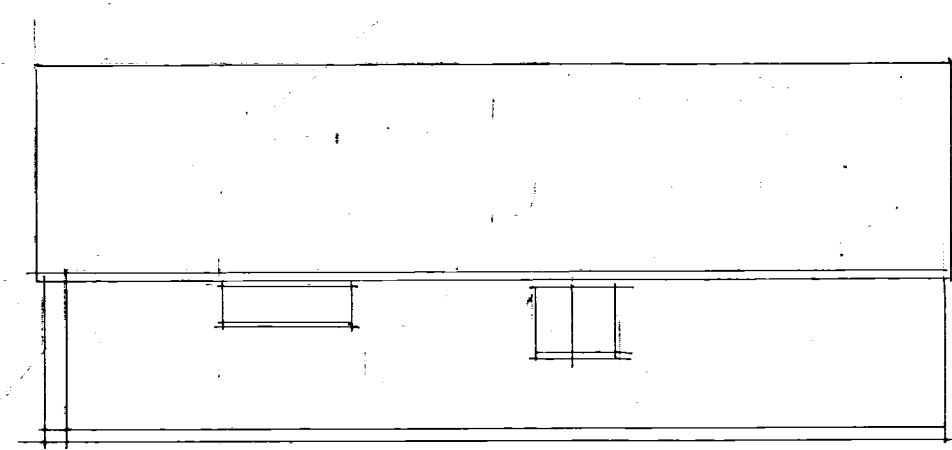


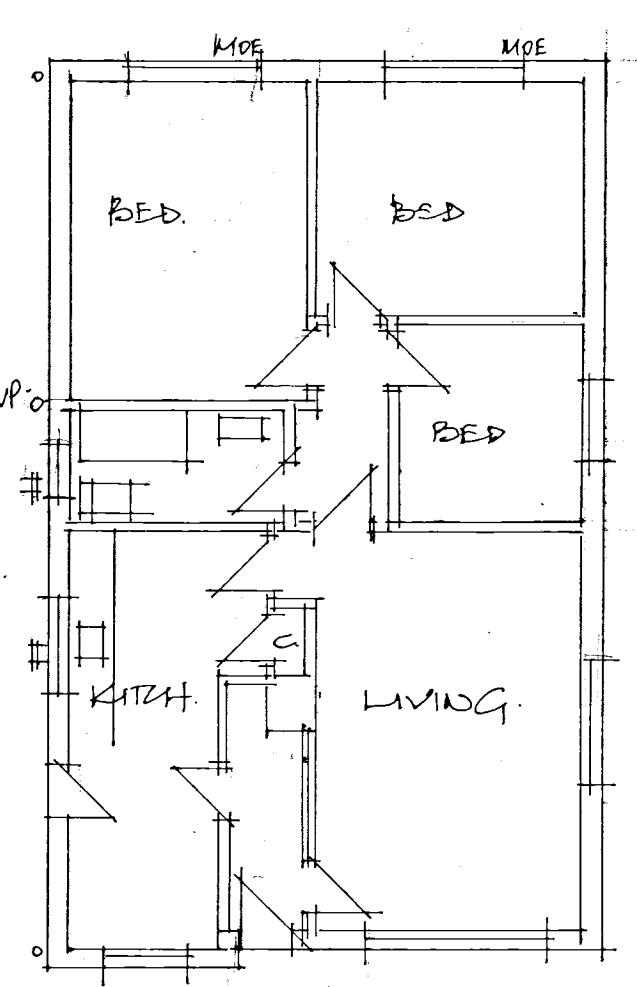


existing front, sides & rear.

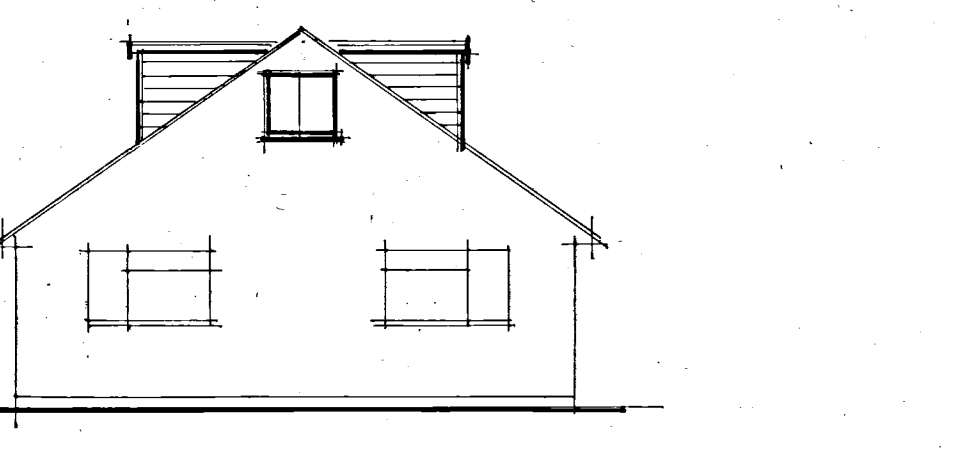


proposed sides & rear.

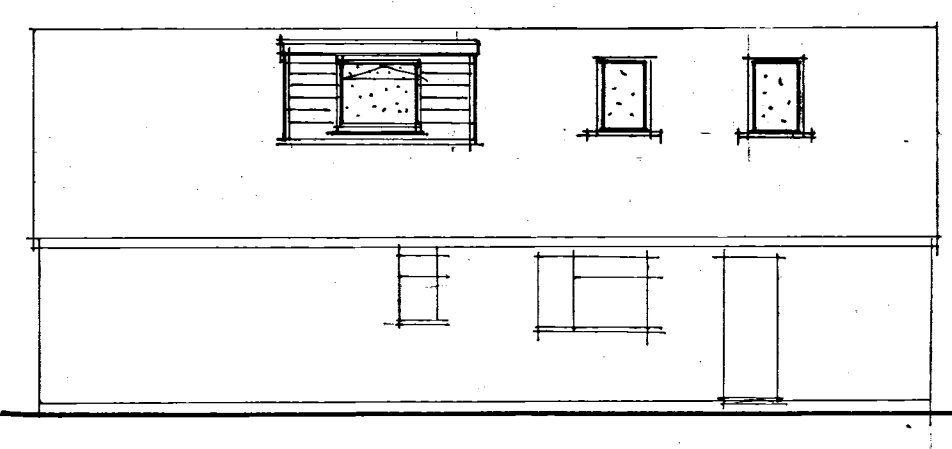


existing floor plan.

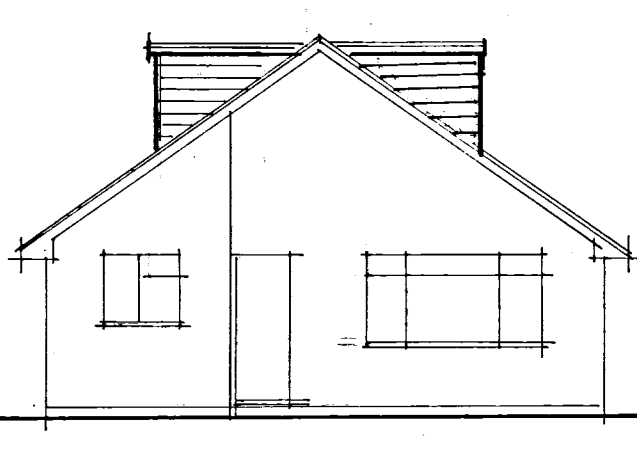


proposed front.

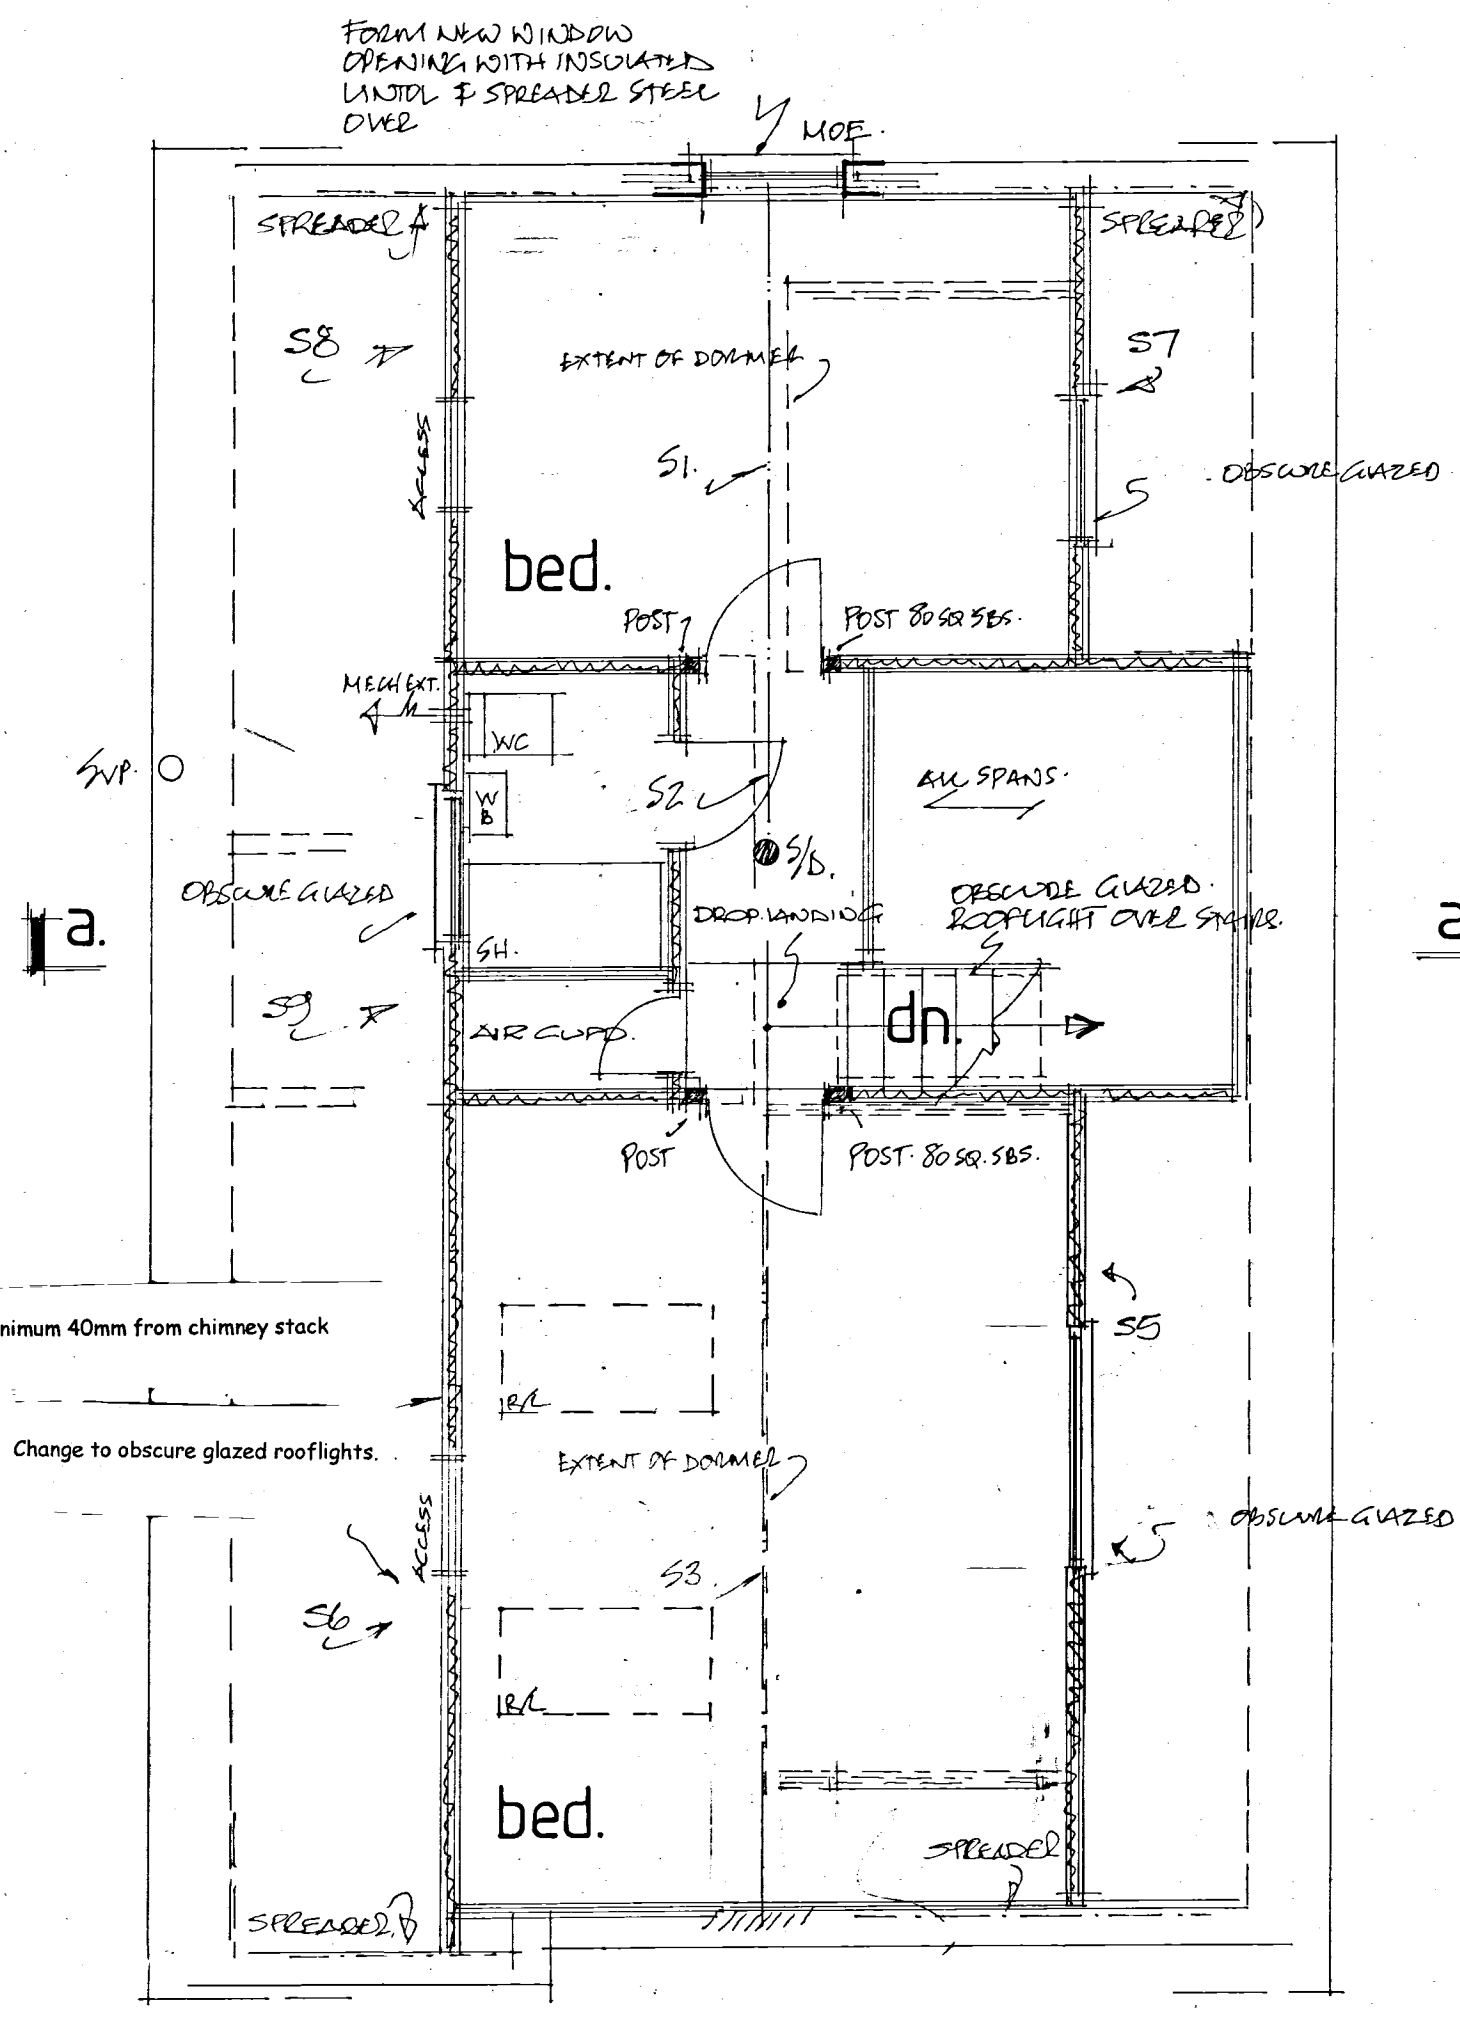

proposed f.f. plan.

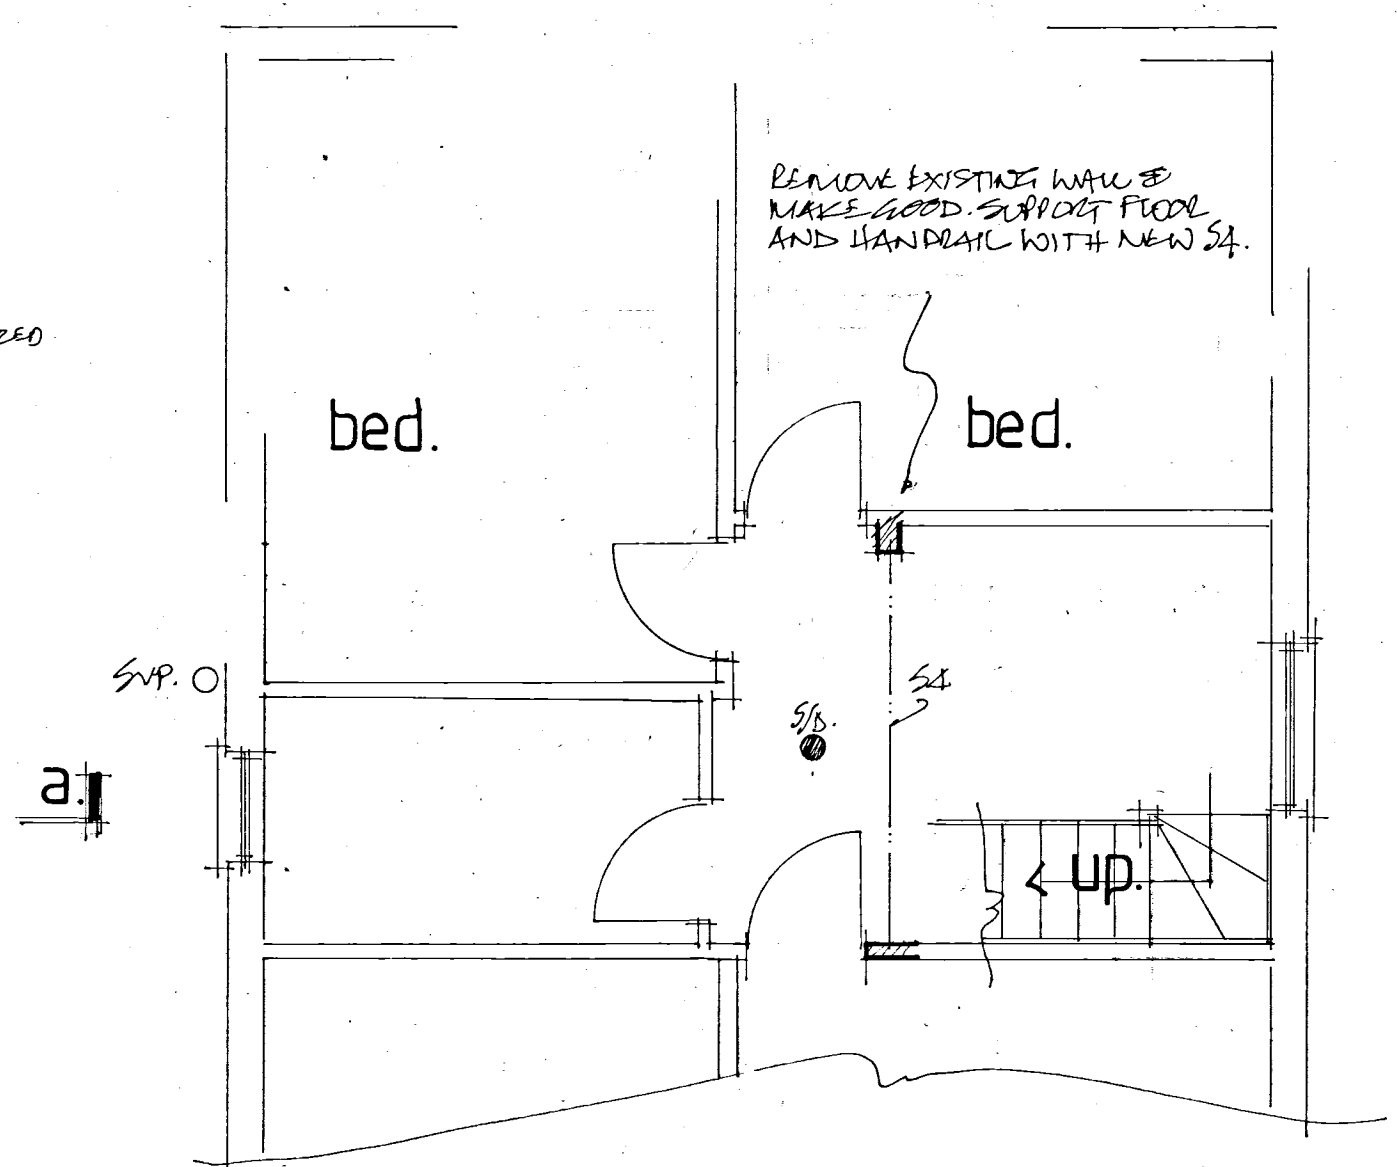

part proposed g.f. plan.

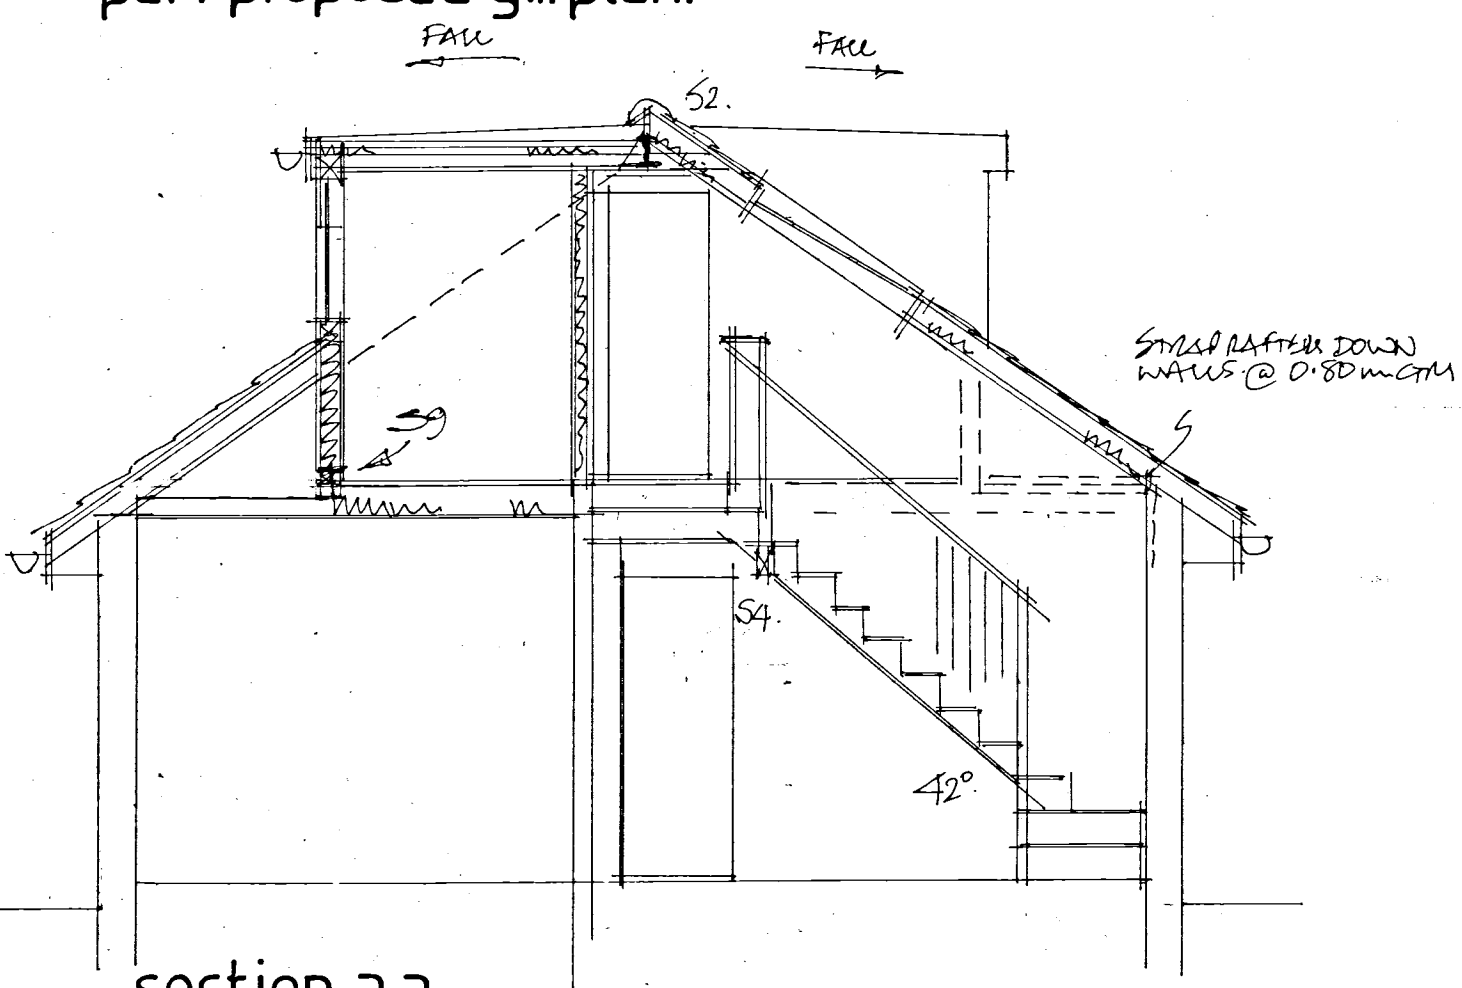

section a.a.



Opening window areas to be minimum 1/20th of enclosed floor areas. All new windows to be fitted with minimum 8000sq.mm. trickle vents per room. Maximum area of double glazed window not to exceed 20% of floor areas.

New windows: new double glazed windows to have minimum U value of 1.6w/m²k. Doors to have a min U value of 1.80w/m²k. Toughened glass in glazed doors and windows in critical locations, i.e.: alongside doors. Seal around window-wall joint with mastic sealant. Double rafters as roof light trimmers if applicable.

Minimum full opening size of escape window 0.33sq.m. min clear dimension of edge 450mm with sill below 1.10m from floor and above 800mm.

Steelwork: see structural calcs for sizes. Minimum bearing 100mm on concrete padstones, prestressed concrete lintols or metal bearing plates. Encase in minimum two layers 12.5mm plasterboard for half hour fire resistance when fitted at floor levels. Lengths of steels to be site measured to include bearings. Fabrication details to be provided if required by building control.

Floor in roofspace: 21mm floor grade tongued and grooved chipboard, 2.3 grade in bathrooms on ~~20mm~~ 125x50mm joists at 400 mm centres. Joists to be doubled where under and parallel to partitions over. Solid strut at third centres of joists spanning more than 2.40m. Remaining roof spaces to be floored as main area when joists extend out to outer walls. 'Simpson strongtie' or similar galvanised joist hanger connection to steelwork where applicable. Purpose made ms shoe /hanger where flitch beams join to steelwork or other flitch beams. Fit min 100mm mineral wool batts between joists for sound insulation.

Fit mechanical extract fans to any new wc and bathroom areas rated at min 15lit/sec

Inner partition: 12.5mm plasterboard each side of minimum 75 x 50mm studwork. Fit 25mm sound insulation quilt between held in place with battens.

Outer studwork: 100x 50mm studwork with 'Celotex GA4075' rigid batts vertically between the studwork flush with outer face of studs (25mm cavity) with Celotex TB4012 batts across the studwork face. Tape and mastic joints. 12.5mm foil back plasterboard finish.

Conversion of existing roofspace.
Sloping ceilings. Plant on, or fit alongside existing rafters to achieve 150mm depth. See section for detail. Fit Celotex GA4100 batts between rafters and Celotex TB4035 beneath rafters. 12.5mm foil back plasterboard finish. Maintain 50mm air gap to underside of roof covering.

Dormer walls: tile/ slate hanging on battens and breathable felt on 100mm x 50mm studwork with 12.5mm foil back plasterboard finish over Celotex GA4070 batts between studs flush with outer face of studs (30mm cavity) and Celotex TB4012 across the face of the studs. Tape and mastic joints (12.5mm plasterboard on cheeks where within 1.00m of boundary). Also fit 6mm masterboard web under cheek felt where within 1.00m of boundary. Triple rafters under cheeks. Sheath with 12.5mm marine ply under felt for additional lateral support.

Inverted warm flat roof: Three layer felt on 12mm ply decking on 125x 50mm joists at 400 mm ctrs. sloped to give fall. 140mm Celotex batts to be fitted between joists hard under ply and all edges sealed with mastic. Fit foilback 12.5mm plasterboard ceiling with mastic sealed joints. Plaster finish. Minimum joist size 150mm depth.

Existing ceilings: if good condition plaster and lath ceilings, to remain. If 9mm plasterboard, to be over laid between joists with 60mm mineral wool batts on chicken mesh support in areas not covered in flooring note.

Plumbing all to BS EN 2056 plus approved doc H 38mm diam. wastes from sink, bath and shower. 32mm diam. Waste from wash hand basins, all with rodding access on changes of direction and with deep seal traps. Run to existing/new 100mm diam pvc svp terminating min 900mm above nearest window head and with rodding access at the base.

All new electrical works to be designed, installed, inspected and tested in accordance with BS7671 (IEE17th Ed) the works are to be undertaken by an installer registered under a suitable self certification scheme or by a suitably qualified person with a certificate of compliance produced to building control upon completion of the works.

Lighting: Fit high efficacy light fittings minimum one per four new fittings. Any recessed ceiling lights to be 30minute fire resisting.

SD ● smoke detectors: fit smoke detector system wired to mains supply and to each other with battery back up system. One per floor minimum. All installed to BS 5839.6:2004 To be over 300mm from doors, walls and light fittings

Stairs: New staircase dimensions to be confirmed on site prior to manufacture. Maximum rise 220mm. minimum going on tread 220mm with minimum 16mm nosings. minimum going on treads 50mm. Minimum clear width 750 mm, maximum pitch 42 degrees. minimum 2.0m clear vertical headroom off pitchline over new and existing stairs. Handrails minimum 900mm with vertical balusters at maximum 100mm centres. Allow to pack off party/outer wall to accommodate any required dry lining of wall above.

Stair practical limits: Stair risers and goings to be within the practical limits of risers 155/220 to be used with goings 245/260. OR risers 165/200 to be used with goings 223/300mm

ALL DIMENSIONS TO BE CHECKED ON SITE. ANY DISCREPANCIES ARE TO BE MADE KNOWN TO THE SURVEYOR AS SOON AS POSSIBLE.

SEE STRUCTURAL CALCULATIONS FOR STEEL OR TIMBER DETAILS. THE CONTRACTOR IS TO SITE MEASURE ALL STRUCTURAL MEMBERS AND/OR STAIRCASE, BEFORE ORDERING.

EXISTING LINTOLS AND FOUNDATIONS TO LOADBearing WALLS TO BE EXPOSED FOR LOCAL AUTHORITY INSPECTION AND APPROVAL AS REQUIRED NORMALLY AT THE START OF WORKS WHEN DRAINAGE RUNS ARE CHECKED.

CONTRACTOR IS TO CONFIRM THAT ALL NECESSARY LOCAL AUTHORITY APPROVALS HAVE BEEN OBTAINED BEFORE COMMENCING WORKS. COMMENCEMENT OF ANY WORKS PRIOR TO THIS IS ENTIRELY AT THE CLIENTS OR CONTRACTORS RISK. CHANGES TO THE SCHEME CARRIED OUT WITHOUT THE SURVEYORS APPROVAL MAY INVALIDATE THEIR LIABILITY.

E	SEP 17	PLANNING AMENDMENTS
D	SEP 17	PLANNING AMENDMENTS
C	AUG 17	WINDWARD ROOF AMENDMENTS
B	APR 17	STRUCTURAL CALCULATIONS
A	JUN 17	PROJECT NOTES ADDED
	Date	Revision

© copyright

THORNS YOUNG ARCHITECTURAL

THORNS-YOUNG LTD
CHARTERED BUILDING CONSULTANTS
Website: www.thornsyounge.co.uk

Fareham
21 Middle Road
Park Gate
SO31 7GH
Tel: (01329) 888 322

Portsmouth
232 London Road
North End
PO2 9JQ
Tel: (02392) 672 883

Client
MR & MRS J. LITTLE

Job Title
2 B SCRATCHFACE LANE
BEDHAMPTON.

Drawing Title
PROPOSED ROOMS IN
ROOFSPACE.

Scale
1:100 & 1:50 AT A1.

Date OCT 16
Drawn by BT.

Drg. No.
9210.16

Rev.
E