



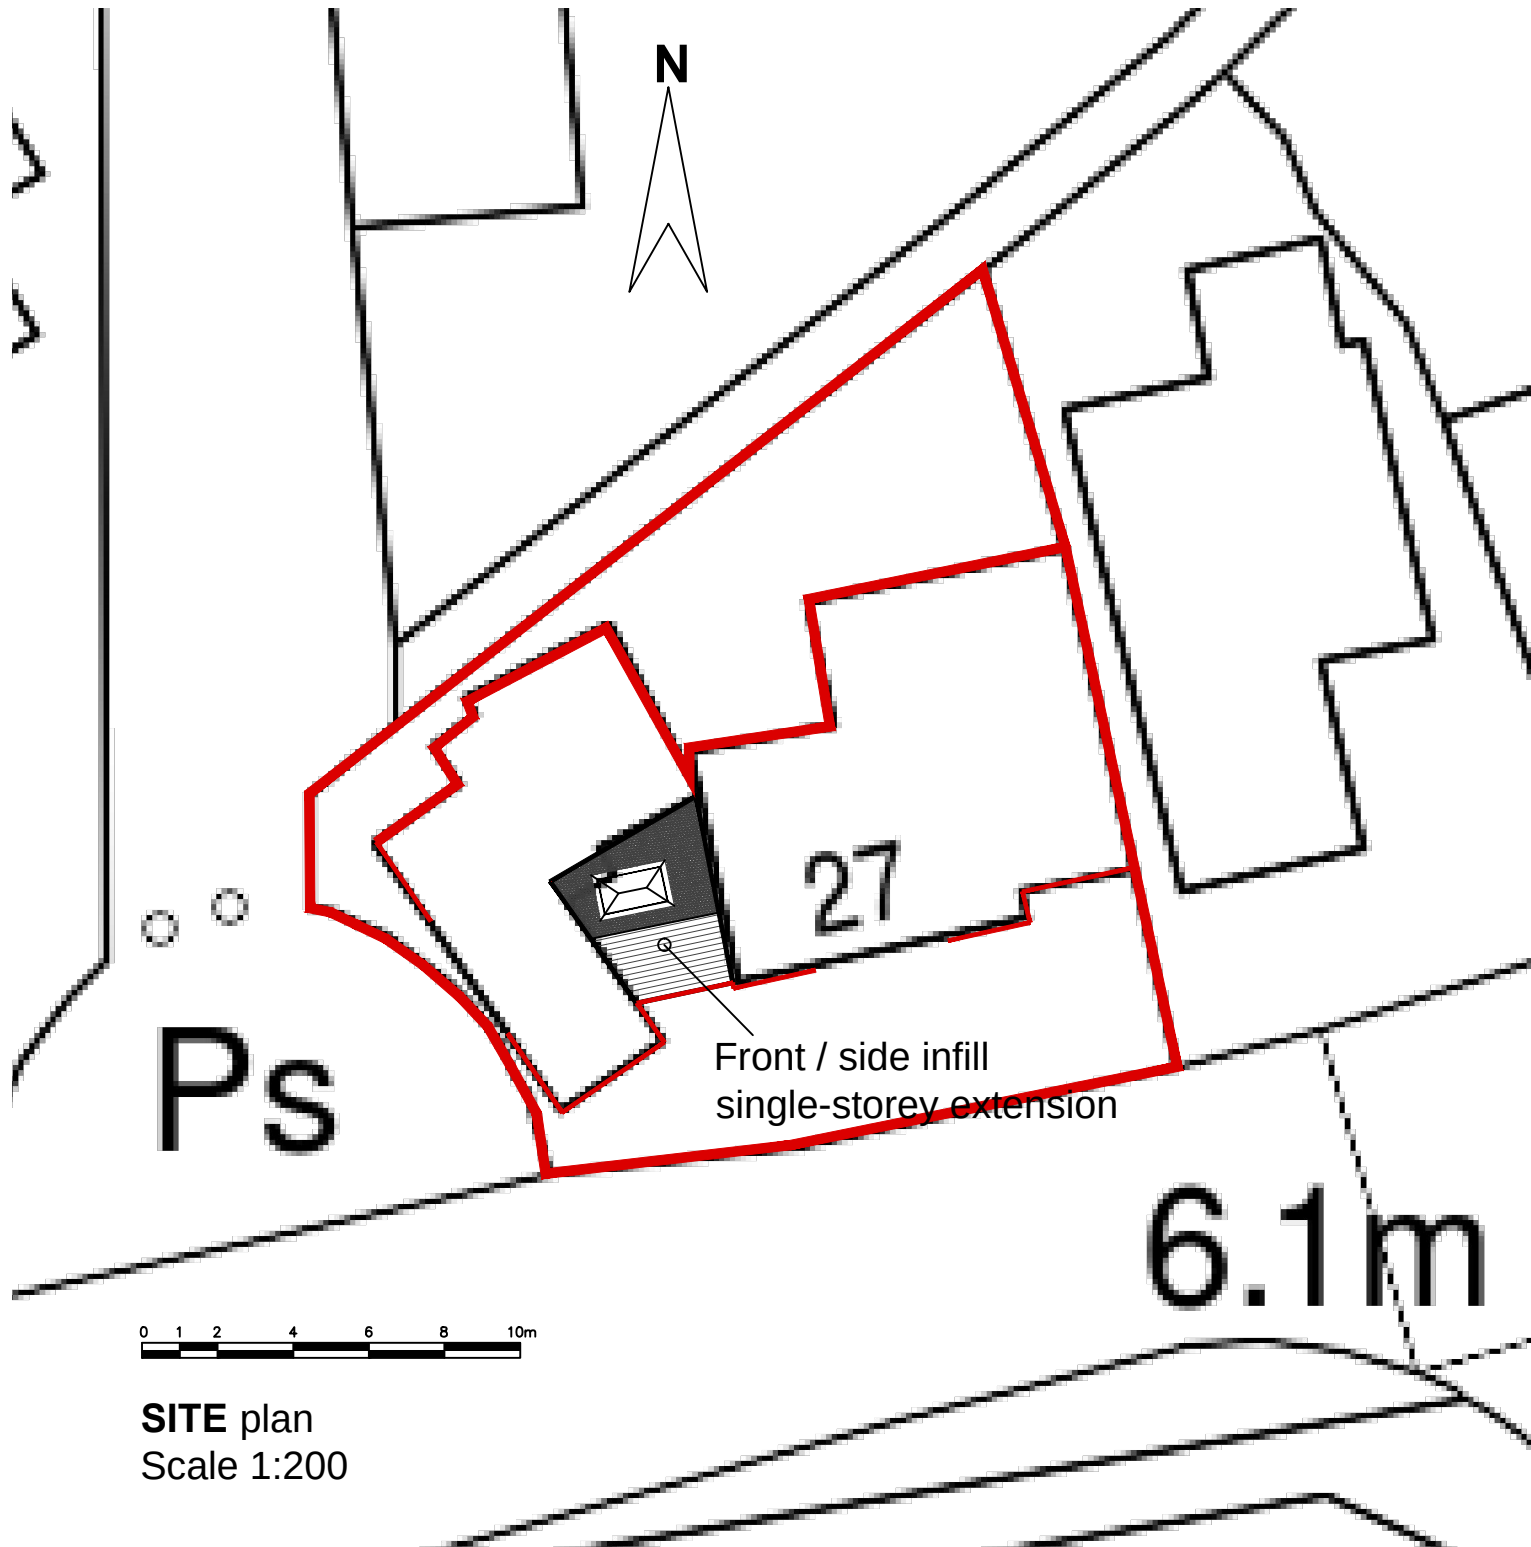

27 St Marys Road Hayling Island Hampshire PO11 9DB

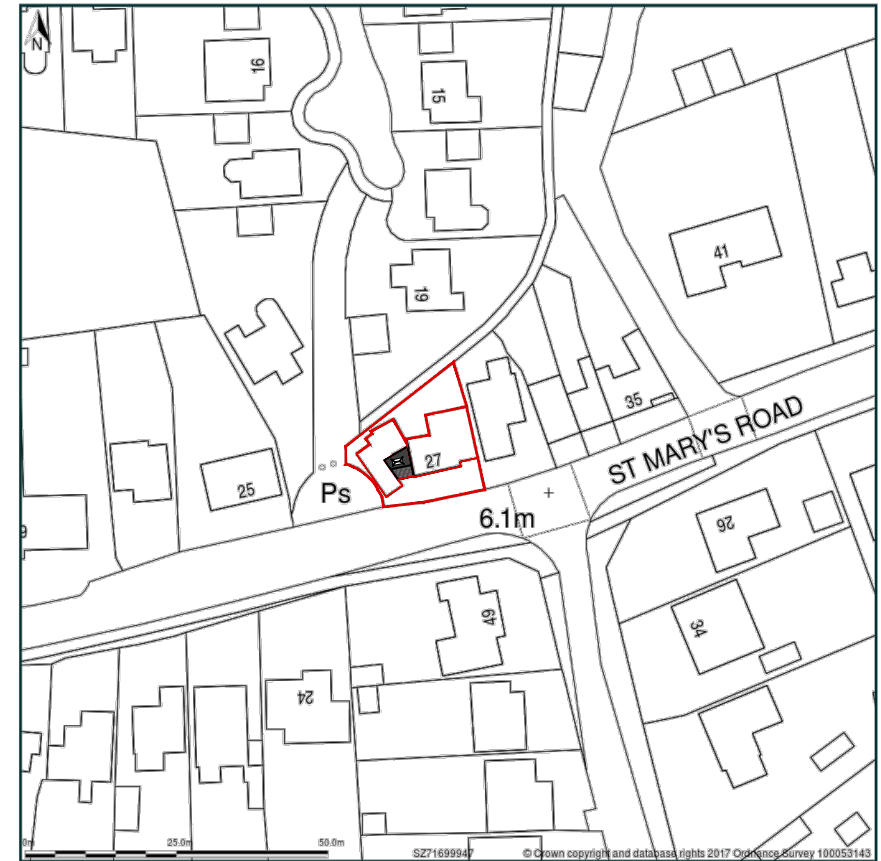

Site Plan shows area bounded by: 471627.46, 99404.2 471768.88, 99545.62 (at a scale of 1:1250), OSGridRef: SZ71699947. The representation of a road, track or path is no evidence of a right of way. The representation of features as lines is no evidence of a property boundary.

Produced on 8th Sep 2017 from the Ordnance Survey National Geographic Database and incorporating surveyed revision available at this date. Reproduction in whole or part is prohibited without the prior permission of Ordnance Survey. © Crown copyright 2017. Supplied by www.buyaplan.co.uk a licensed Ordnance Survey partner (100053143). Unique plan reference: #00256961-20C7AF

Ordnance Survey and the OS Symbol are registered trademarks of Ordnance Survey, the national mapping agency of Great Britain. Buy A Plan logo, pdf design and the www.buyaplan.co.uk website are Copyright © Pass Inc Ltd 2017

LOCATION plan Scale 1:1250



BESPOKE architects

Tel: 01243 373245 Mobile: 07970439156
www.bespokearchitects.co.uk

Project:
Rook Cottage,
27 St. Marys Road, Hayling Island

Client:
Mr. Rowley

Drawing:
Planning drawing
Location and site plan

17.093

Drawing.: P03

PLANNING DRAWING