


NOTES
Survey accurate at time of site attendance. Do not scale from printed drawings except for planning purposes.

Although this is a digital survey the accuracy and amount of detail shown is only commensurate with the graphical scale of mapping as specified. Care should be exercised when working to larger scales.

Whilst every effort has been made to achieve accuracy on this plan, CRUCIAL clearance dimensions, levels and invert levels should be checked prior to design and construction.

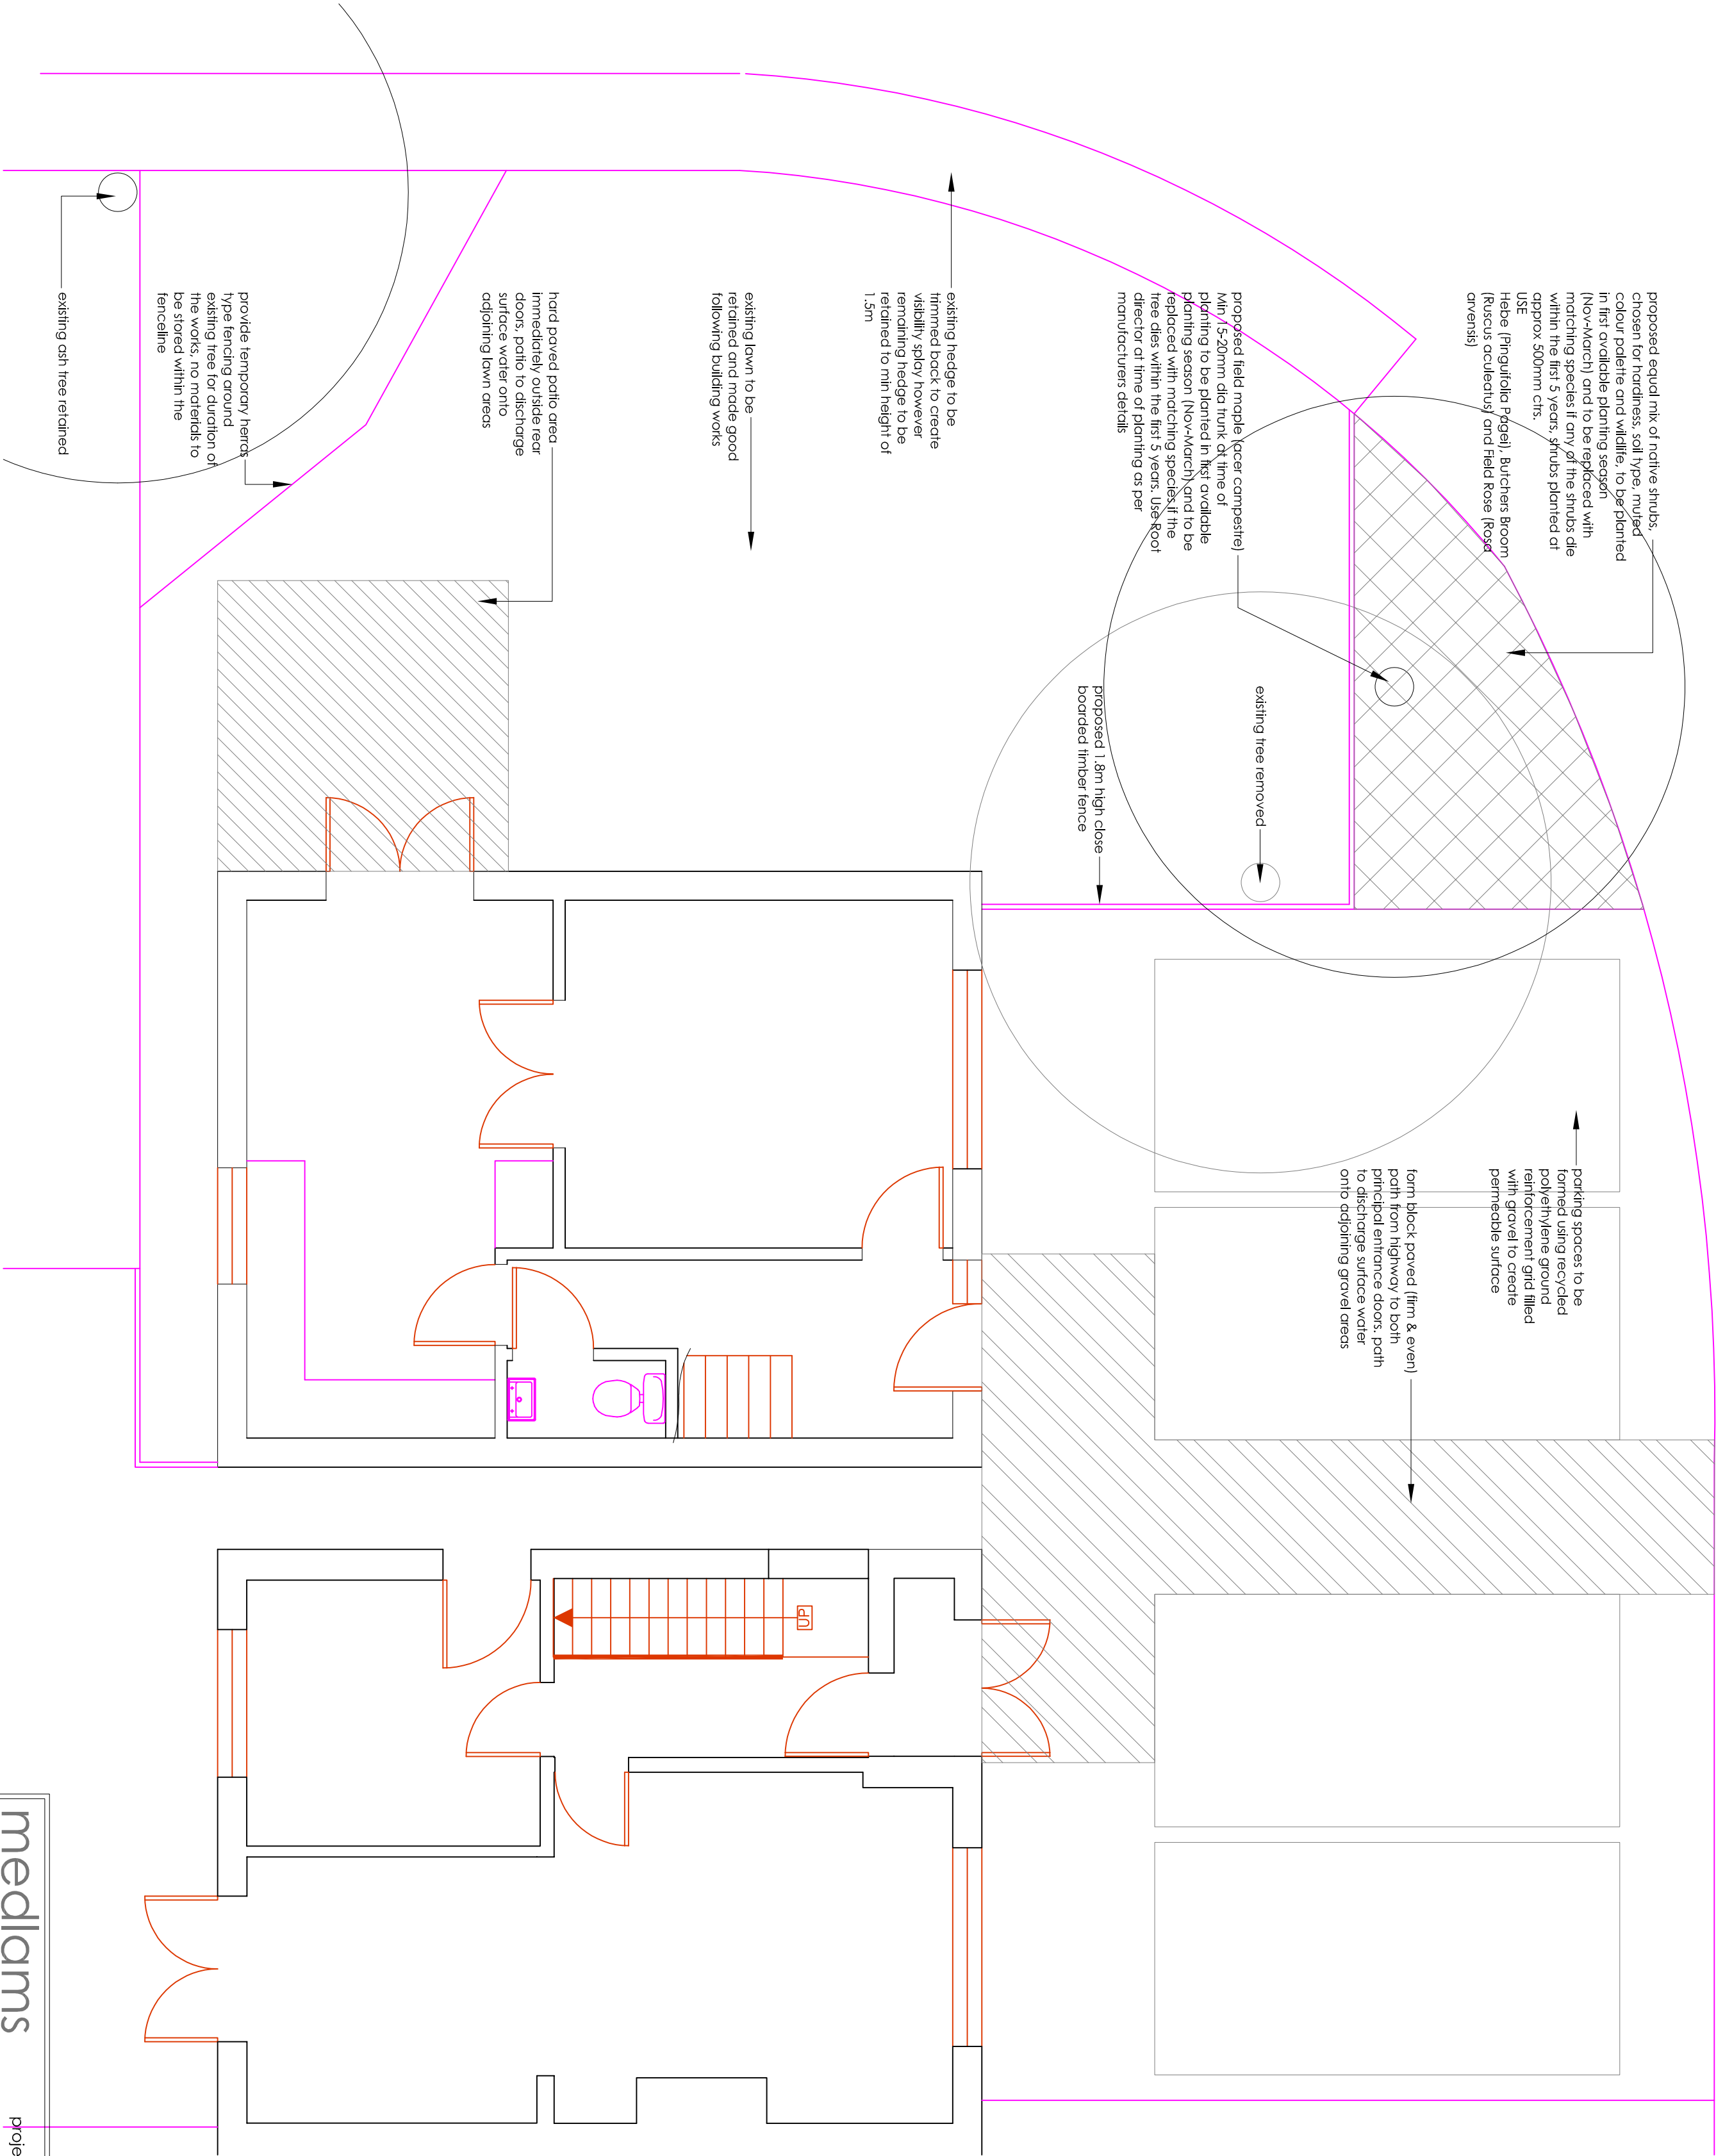

site plan 1:50

mediams

surveys limited

www.mediams-surveys.co.uk

bmediam@mediams-surveys.co.uk

07717 205 388

01243 931482

project: 76 Bosmere Gardens, Emsworth

client: Mr J Durkin

title: Landscaping plan

date: May 2018

job ref: 5773

scale: 1:50@A2

dwg no.: PL 50

rev.: B