




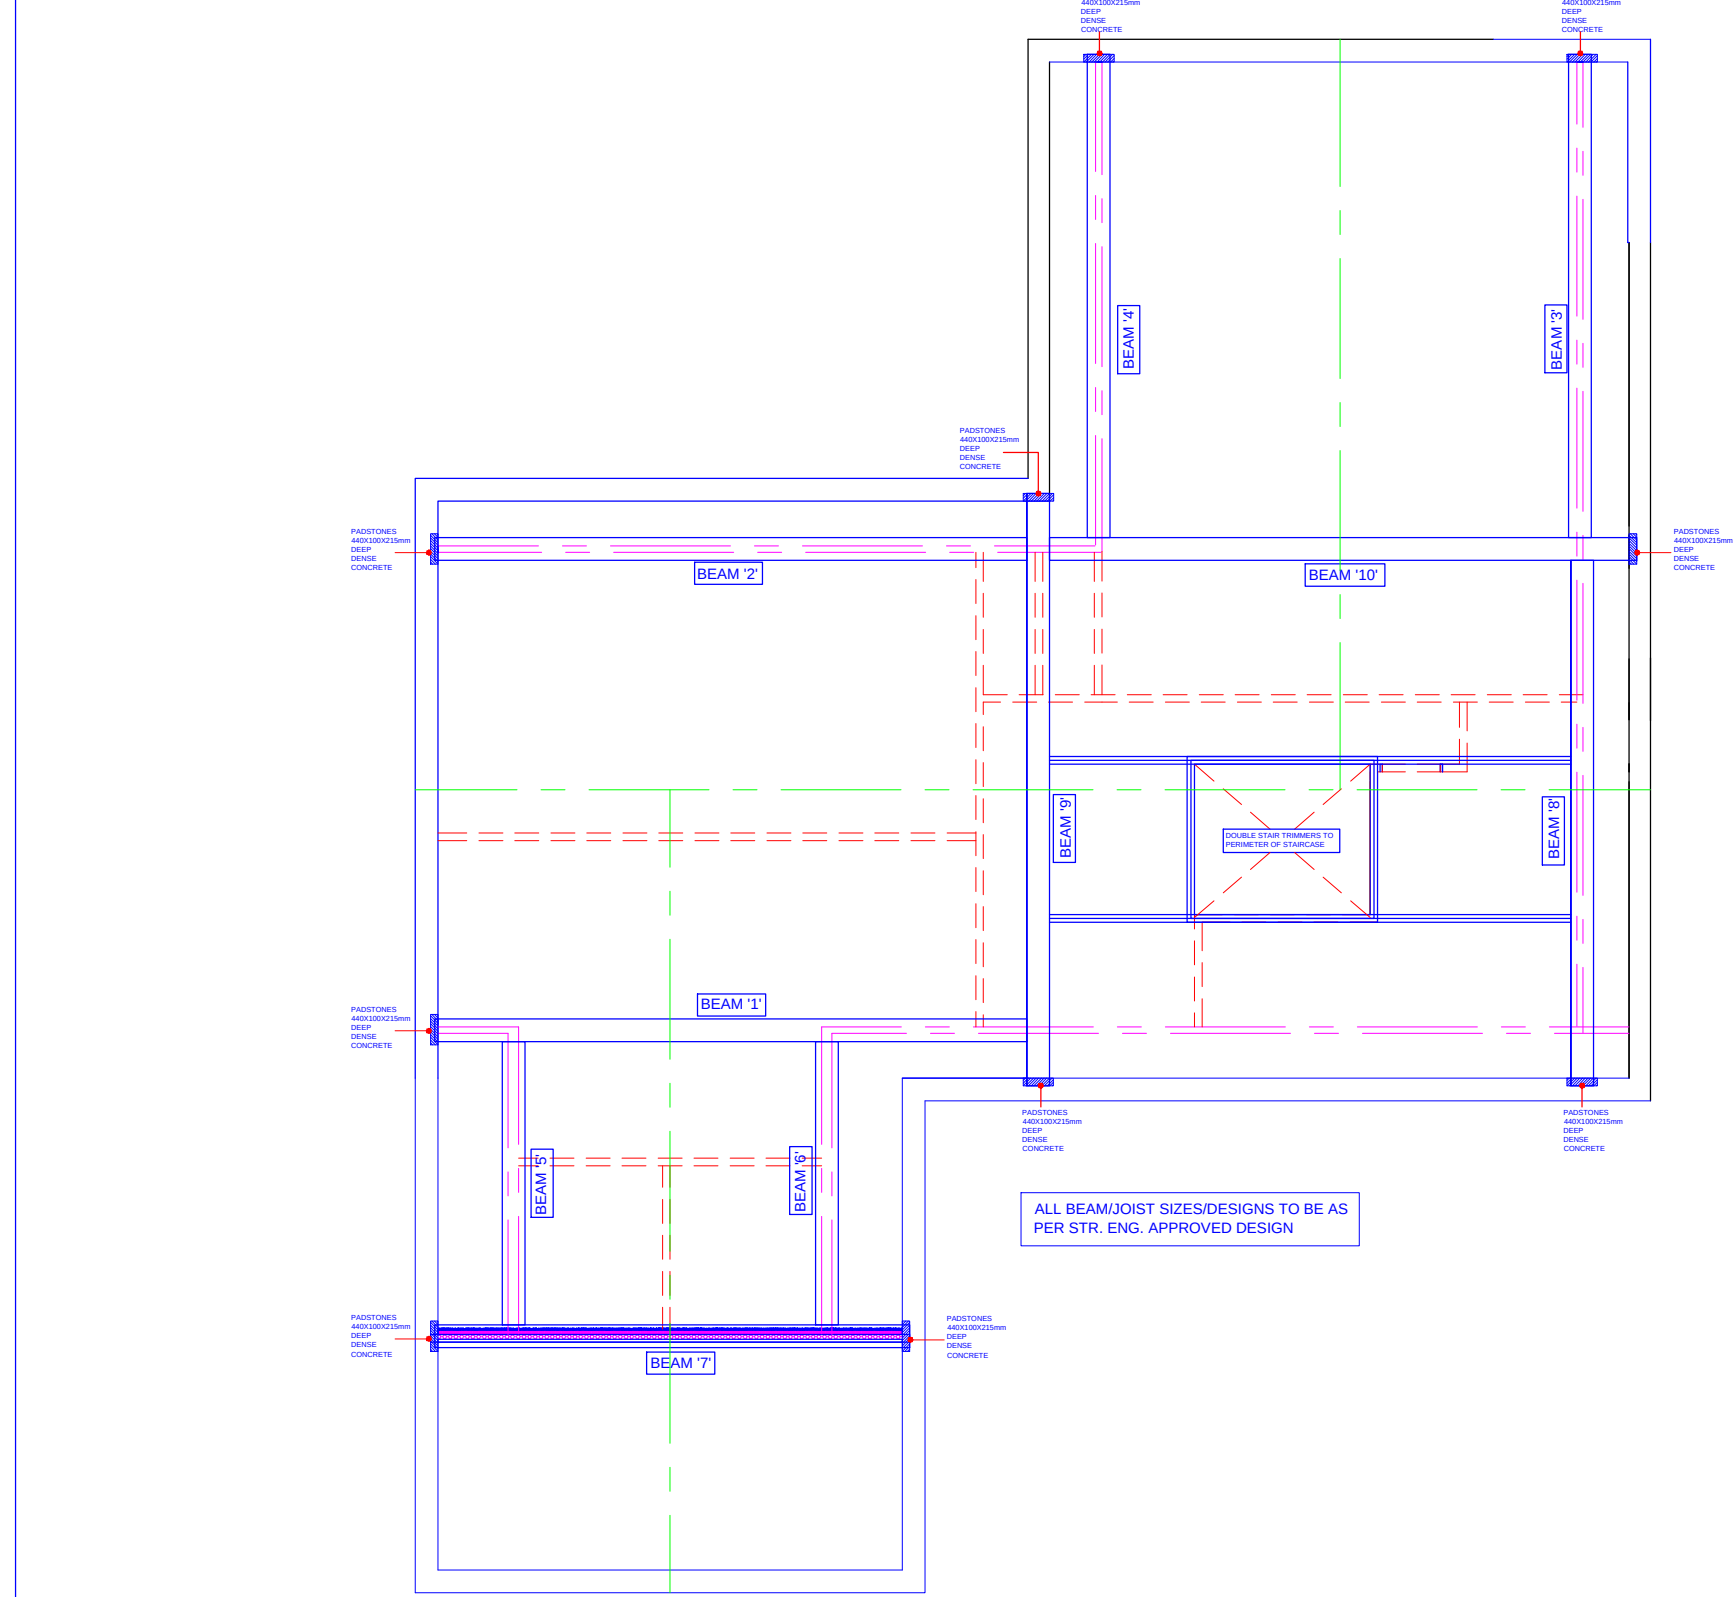


12 PROPOSED JOIST PLAN
1:100

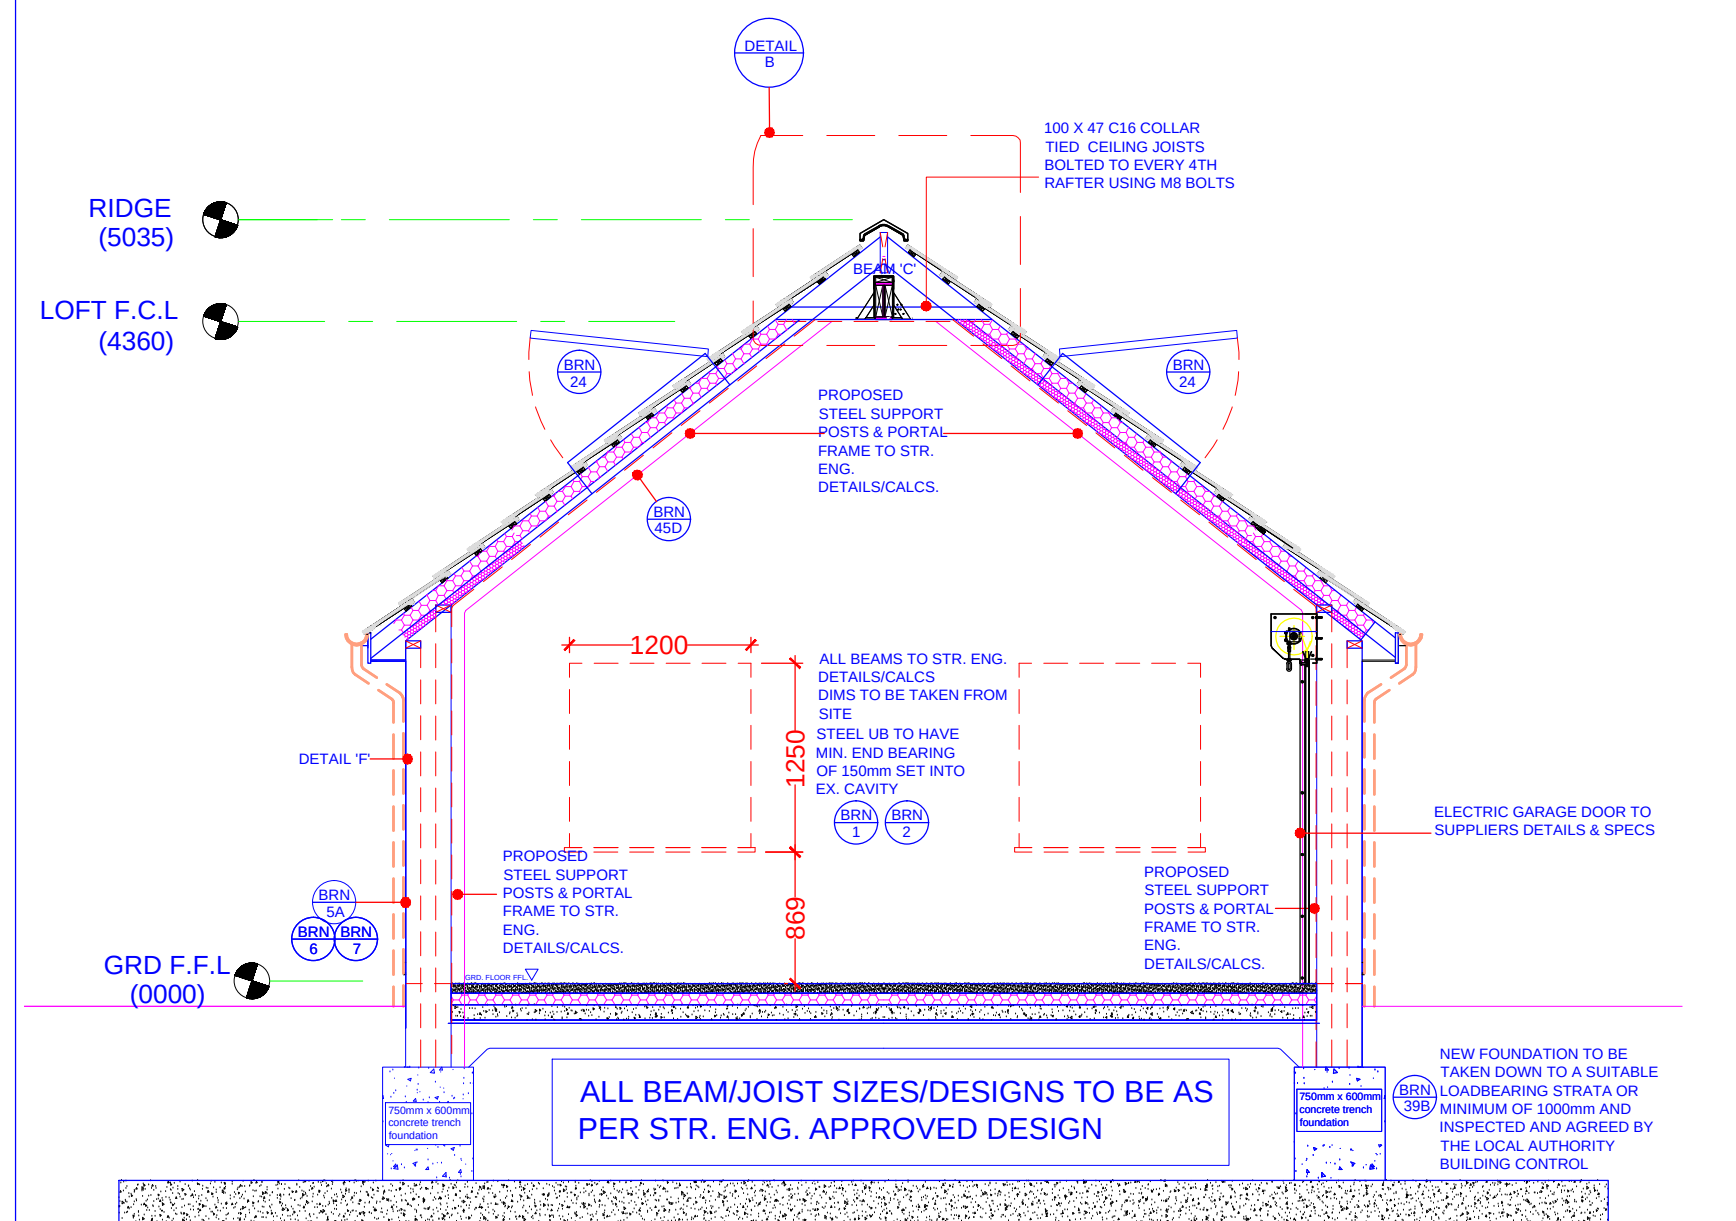


13 PROPOSED SECTION 'A' - 'A'
1:50

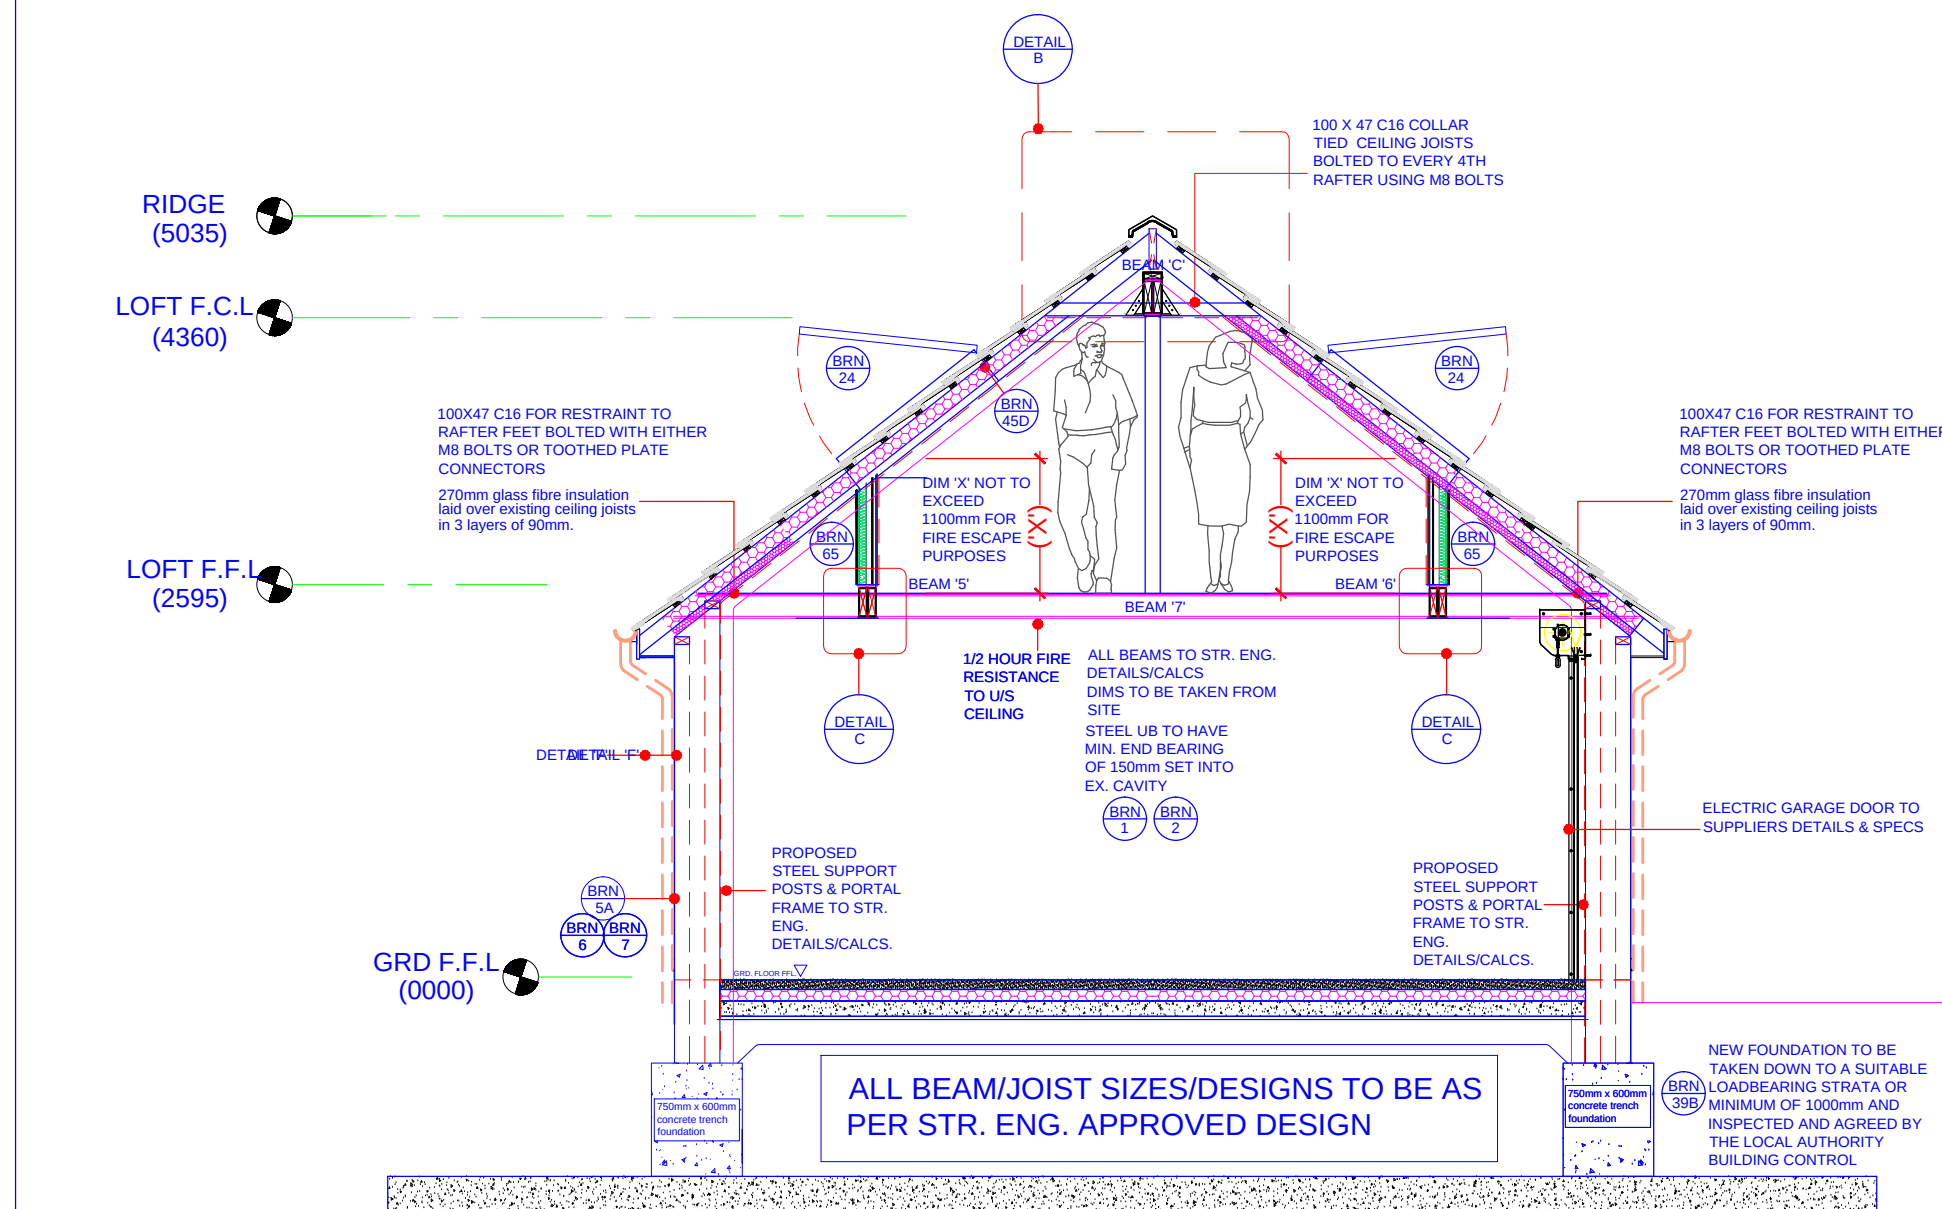


16 PROPOSED SECTION 'B' - 'B'
1:50

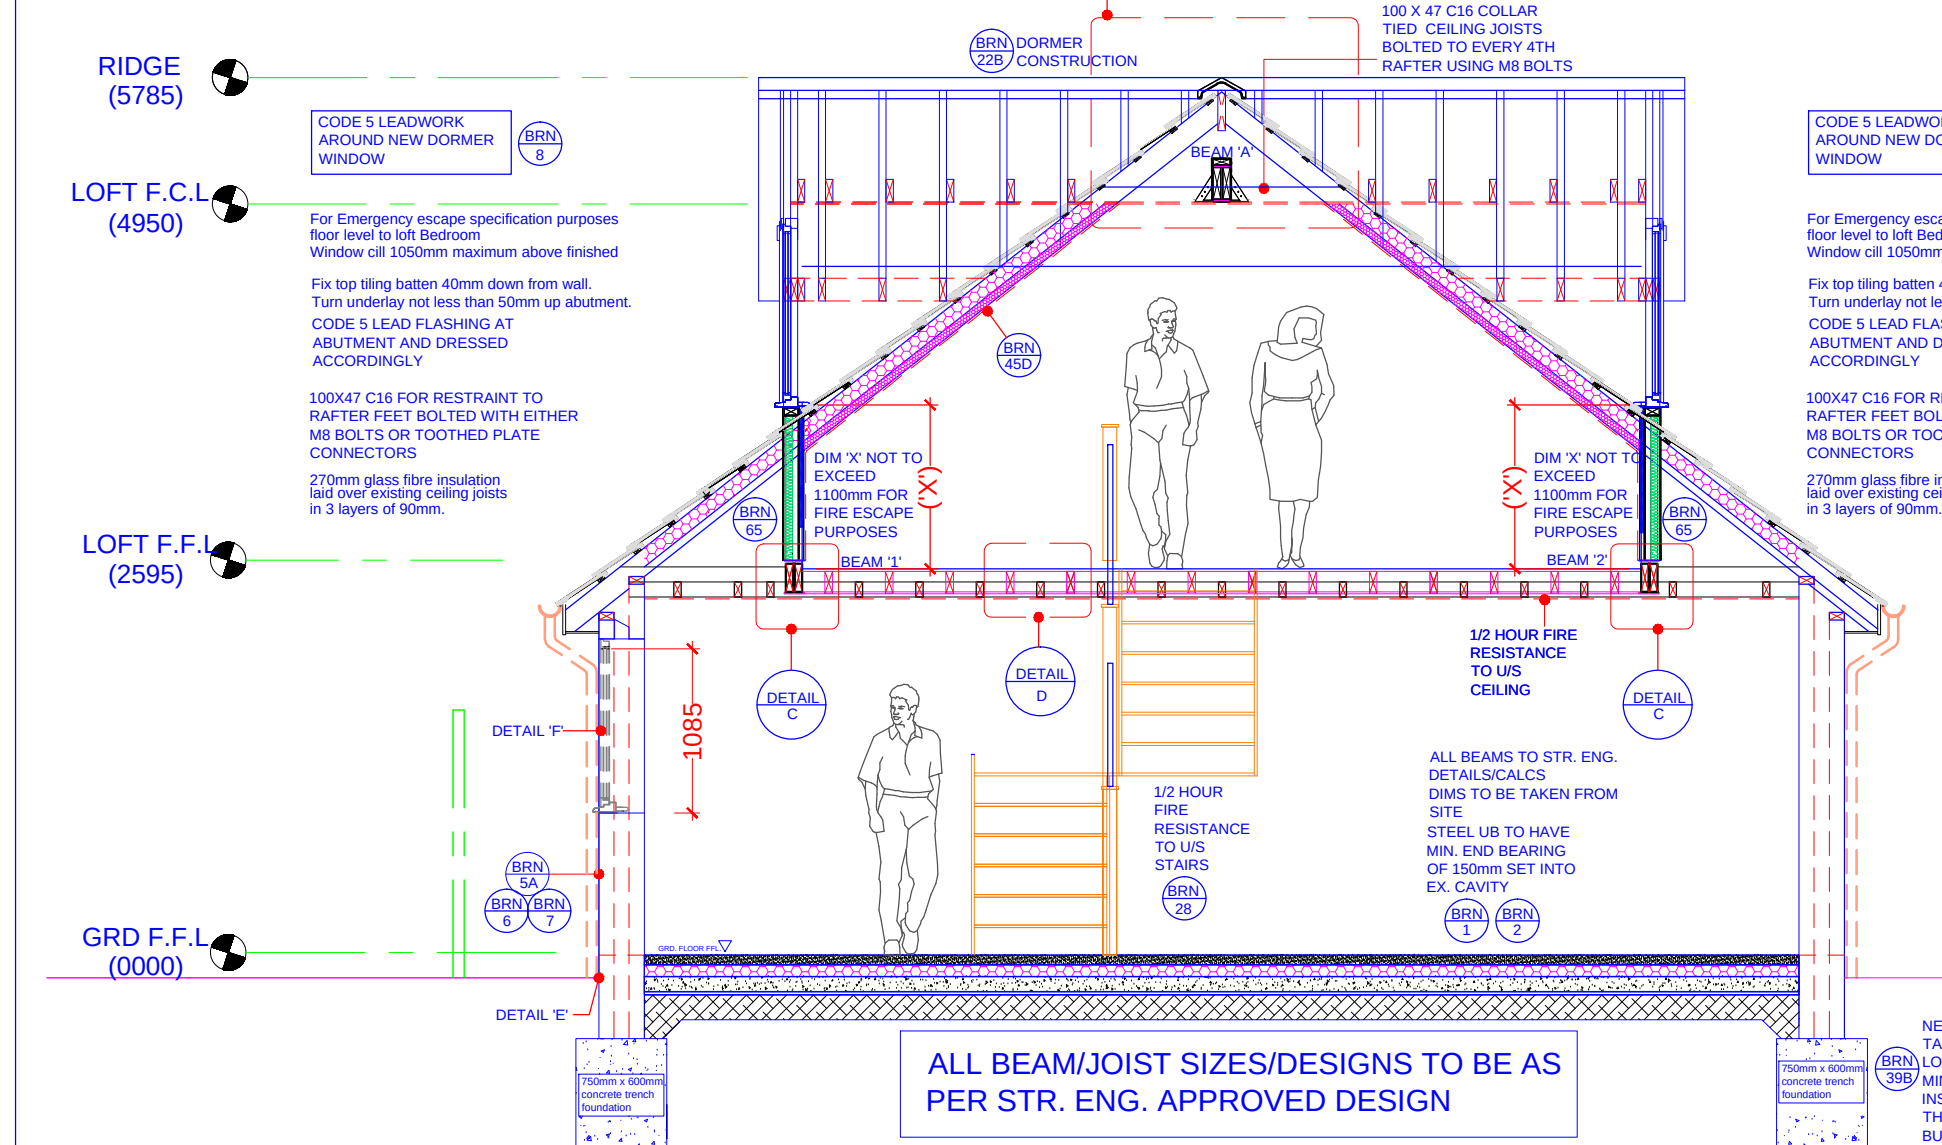

24 PROPOSED SECTION 'C' - 'C'
1:50

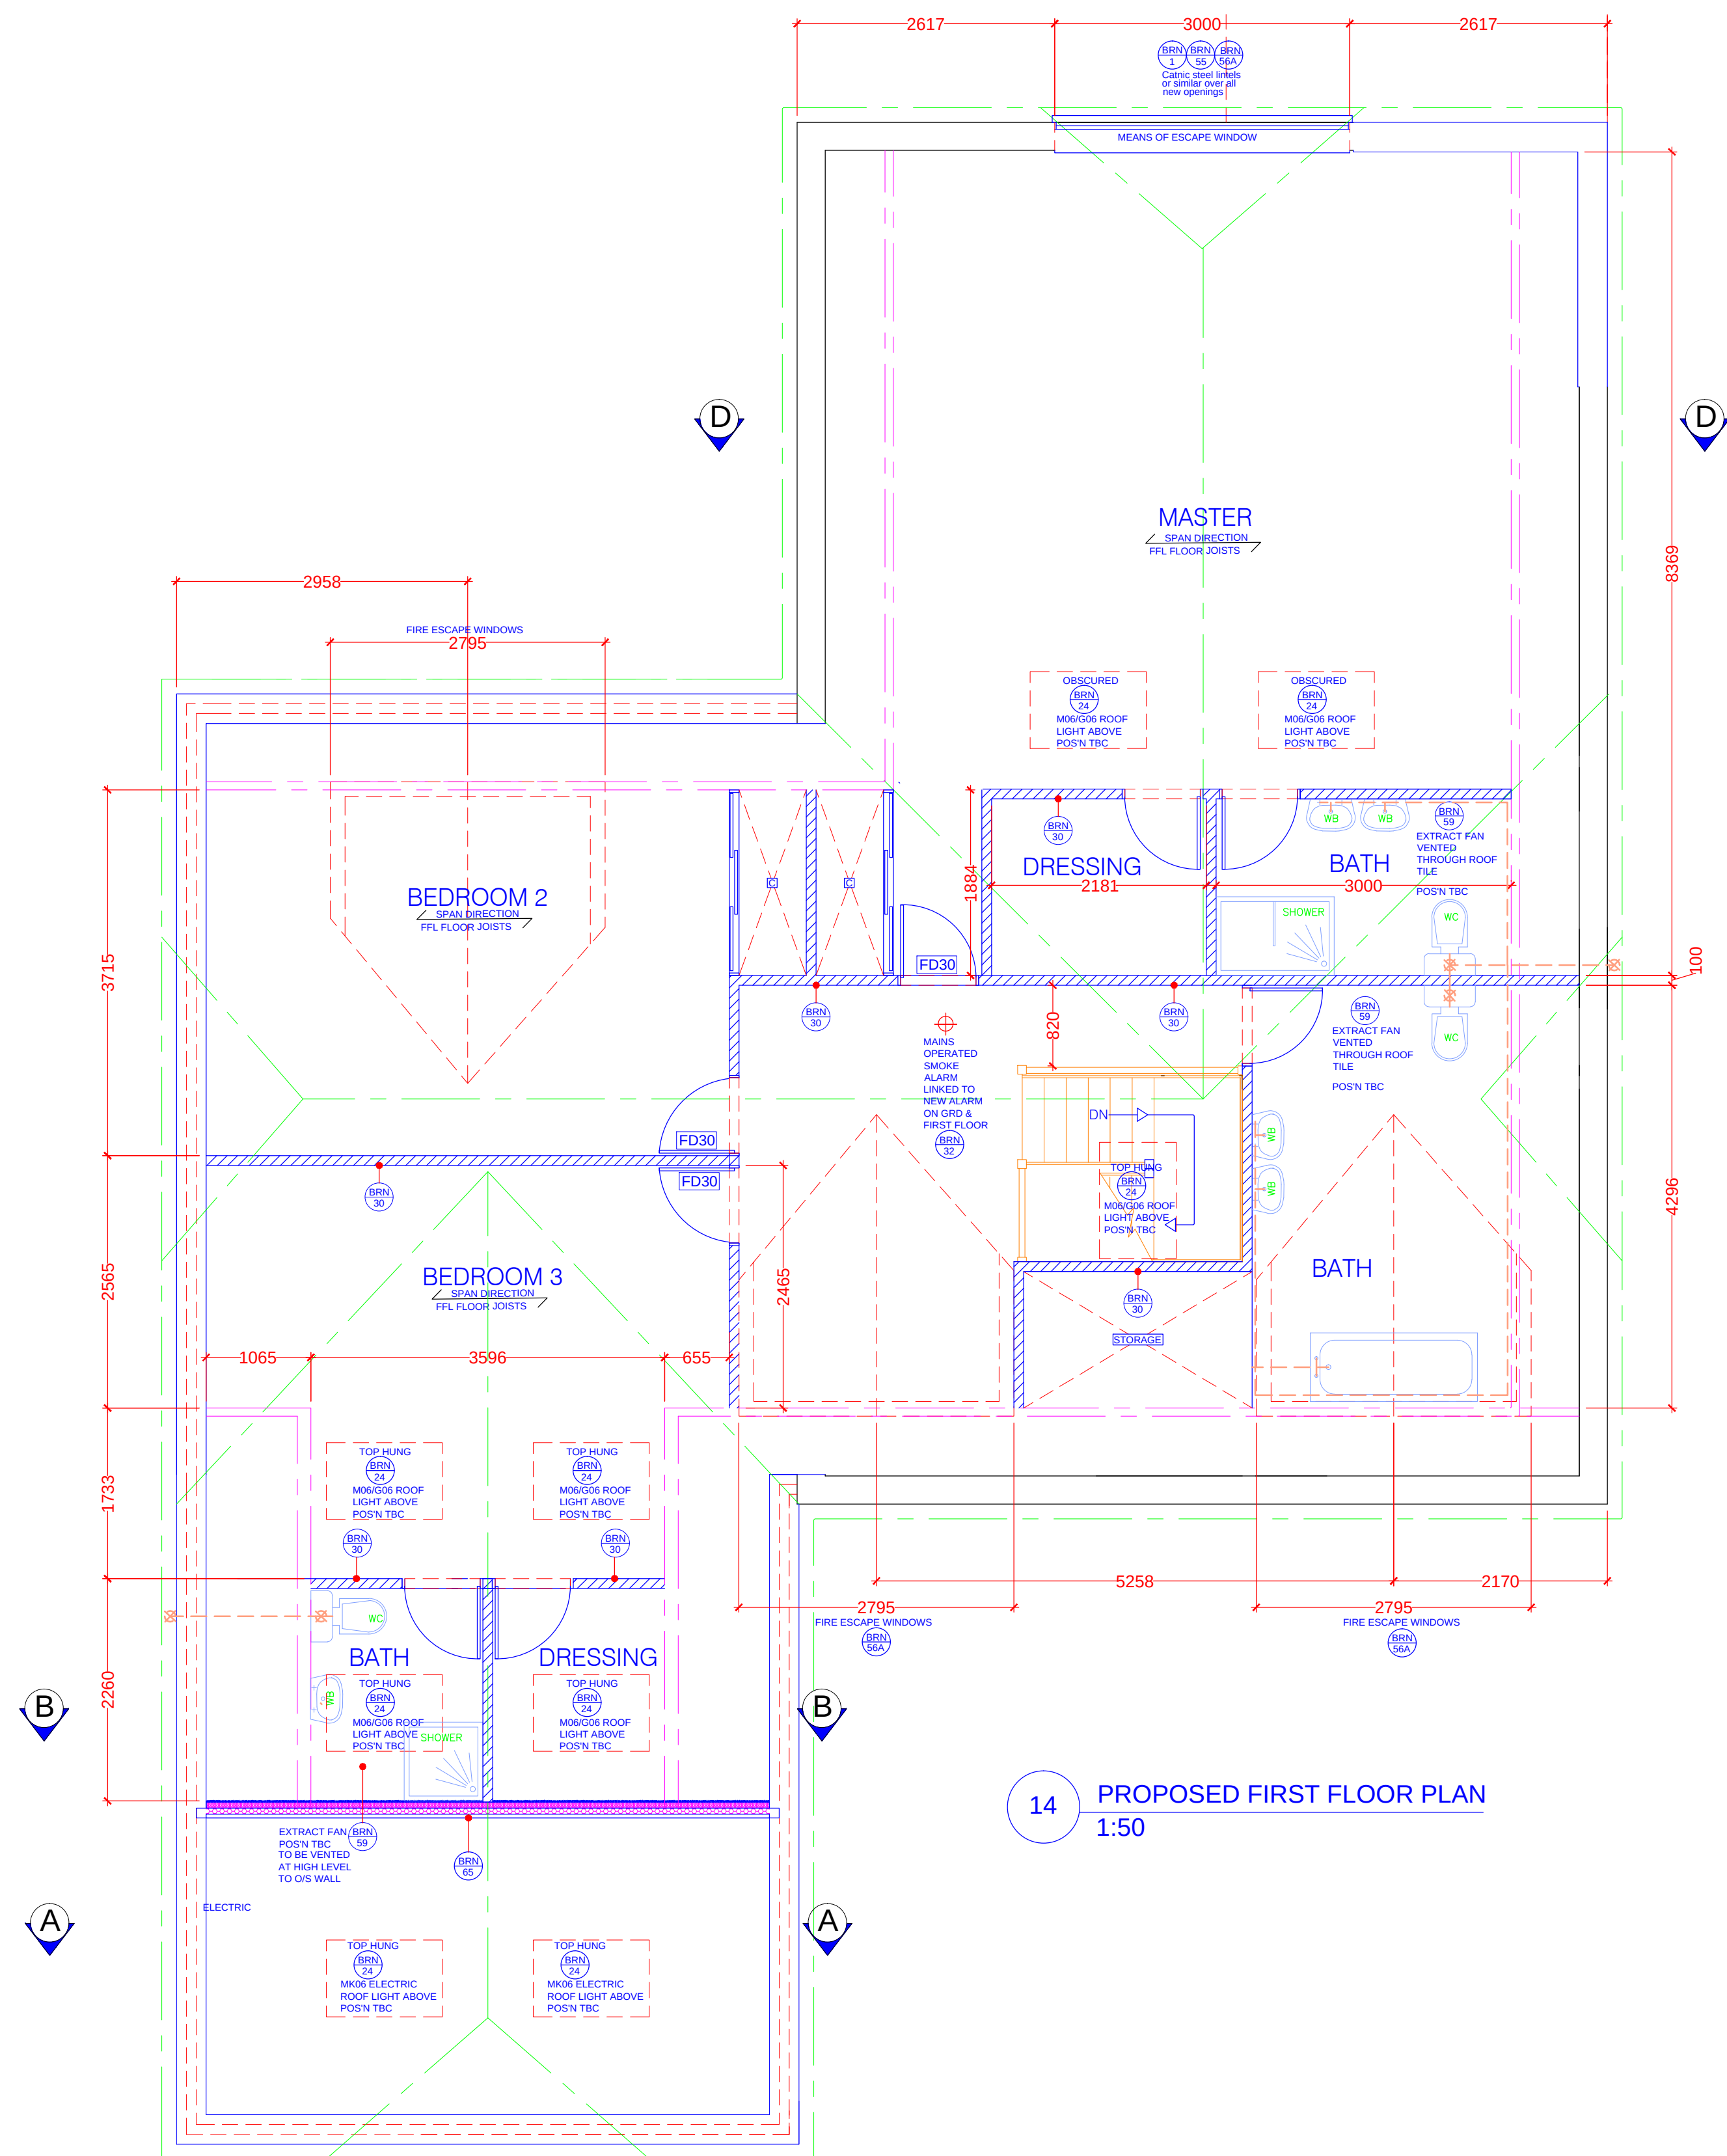

14 PROPOSED FIRST FLOOR PLAN
1:50

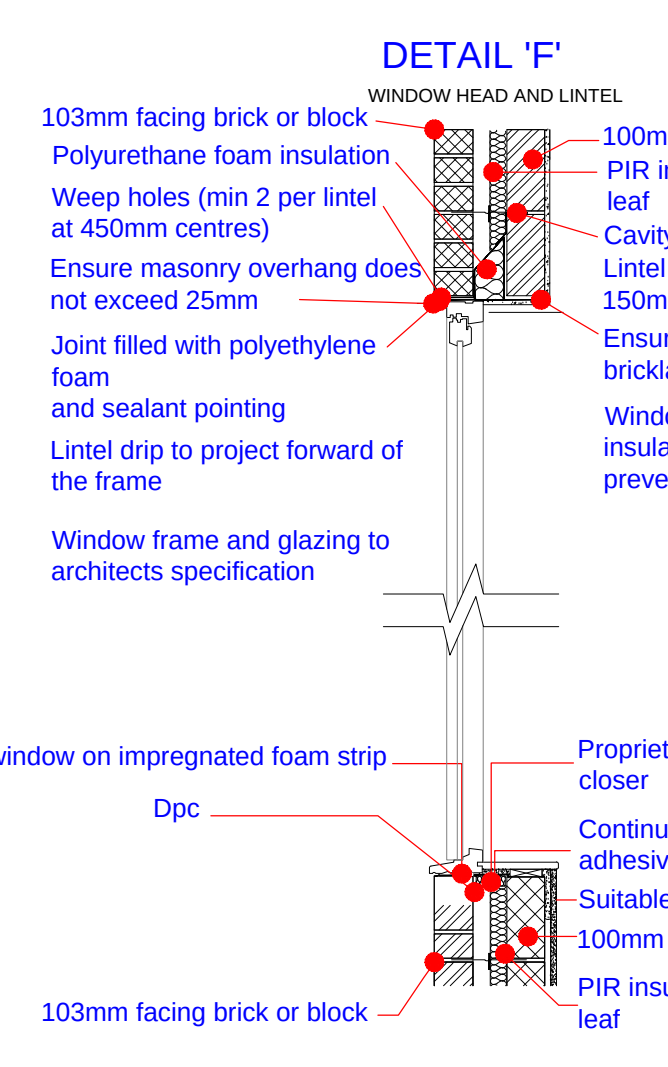


17 PROPOSED DETAIL 'F'
1:20


Cedral Weatherboard to suppliers details (to clients detail/spec - TBC)

External quality plywood sheathing - 12mm thick marine plywood (or other approved)

Breathable membrane - having a vapour resistance of not more than 0.6 MNs/g

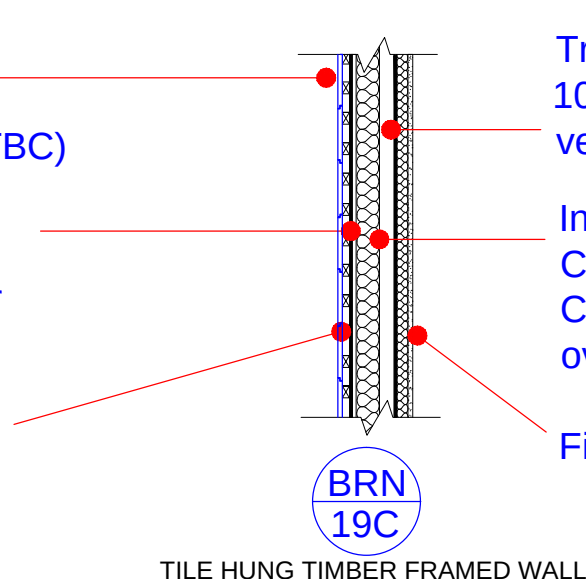

19 PROPOSED DETAIL 'E'
1:20

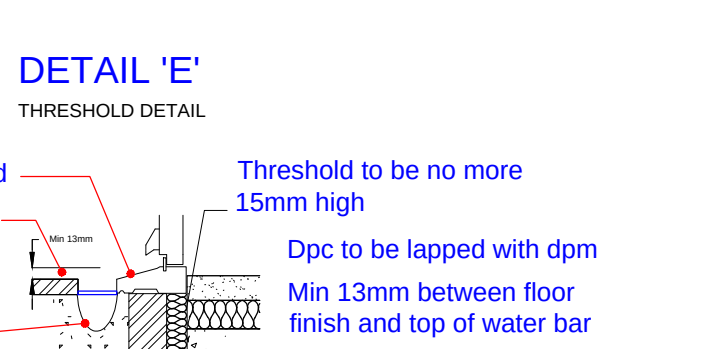


19 PROPOSED DETAIL 'E'
1:20


Treated timber frame constructed using 100mm x 50mm head & sole plates and vertical studs

Insulation between and over studs 60mm Celotex FR4000 between plus 37.5mm Celotex PL4000 insulated plaster board over


Finish with 3mm plaster skim

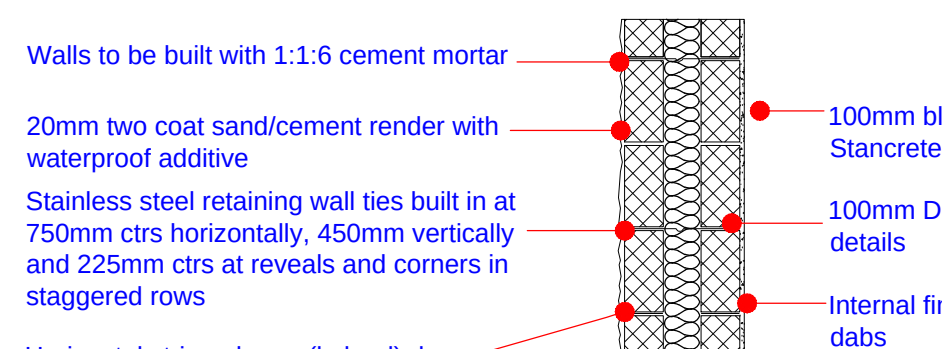


20 PROPOSED WALL SECTION
1:20

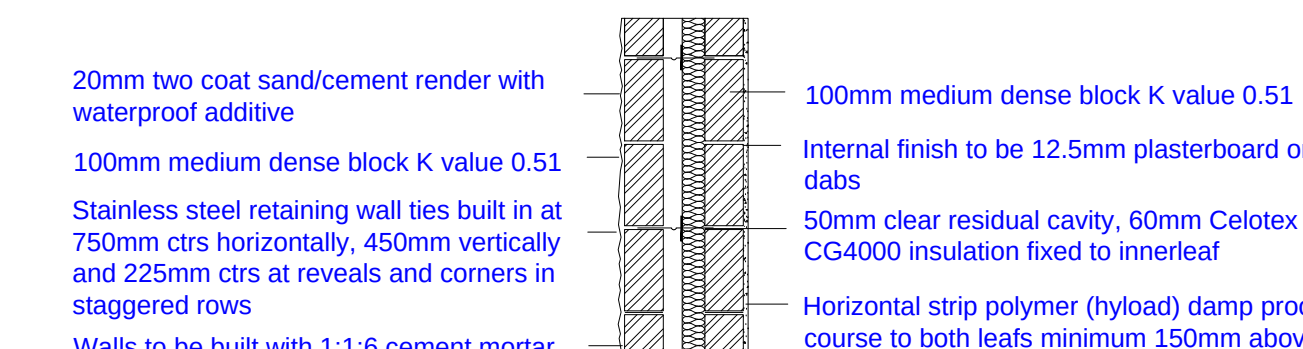


26 PROPOSED FOUNDATION AND FLOOR SECTION
1:20

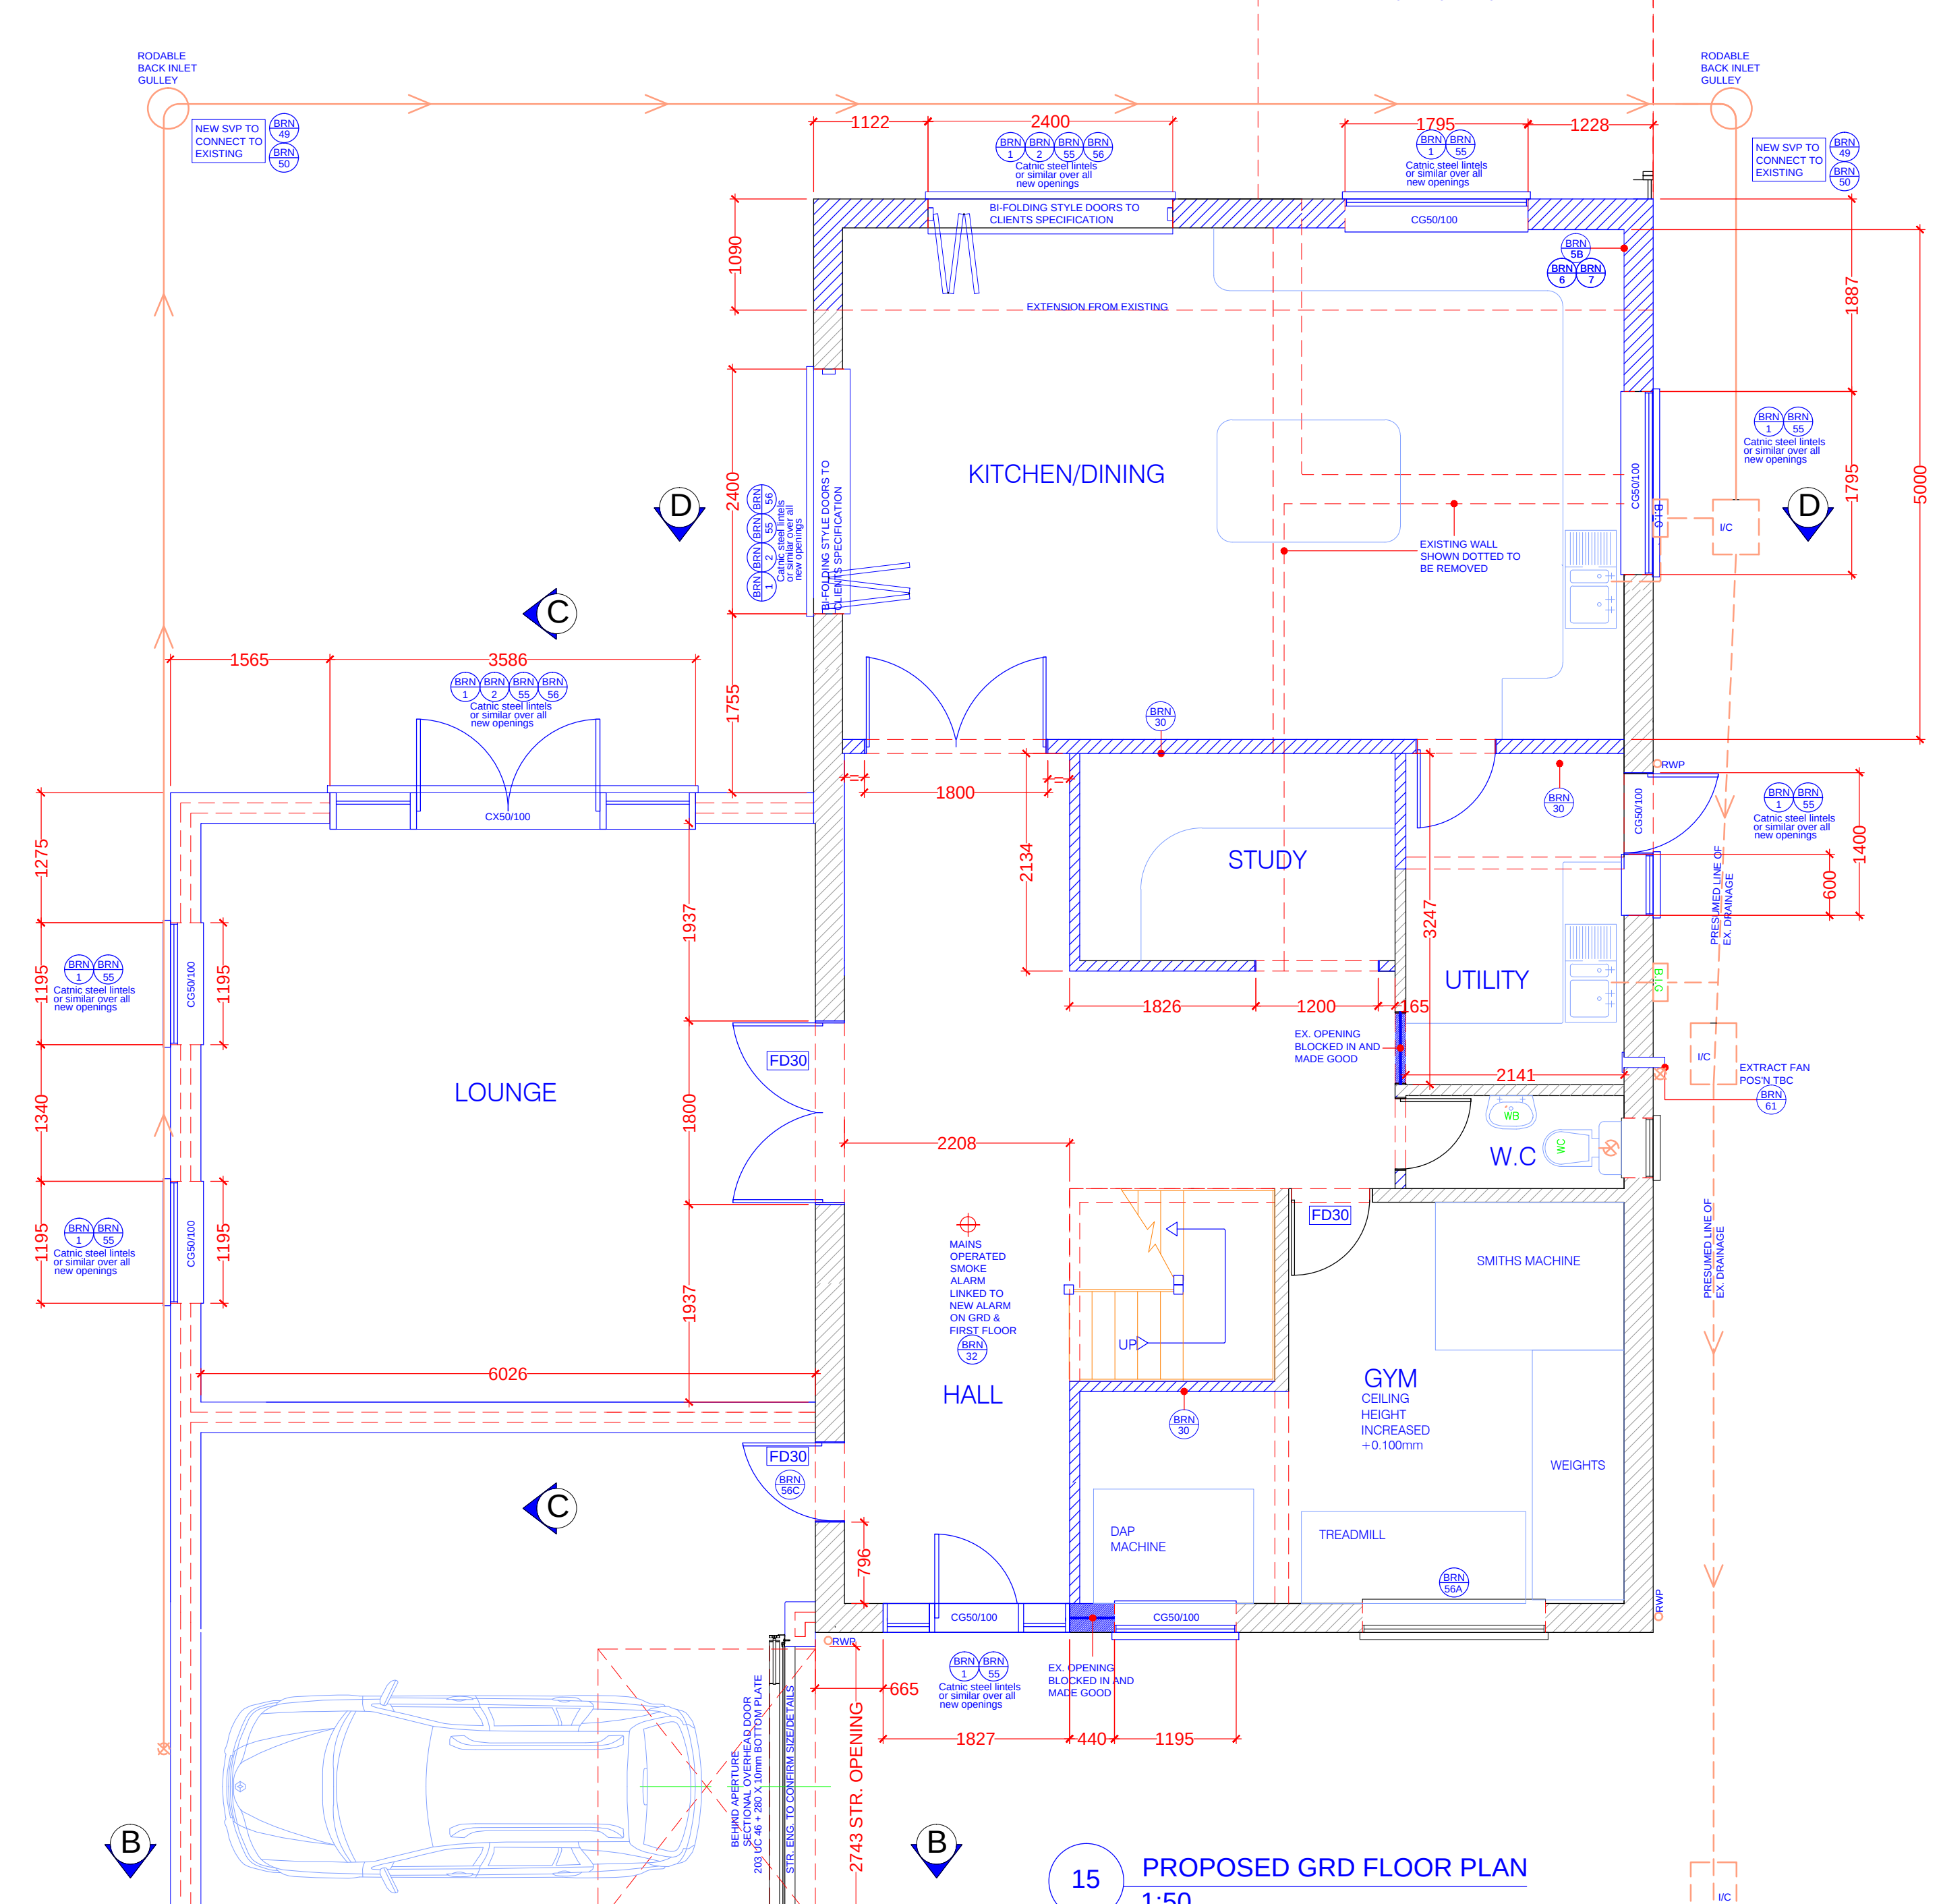


15 PROPOSED GRD FLOOR PLAN
1:50

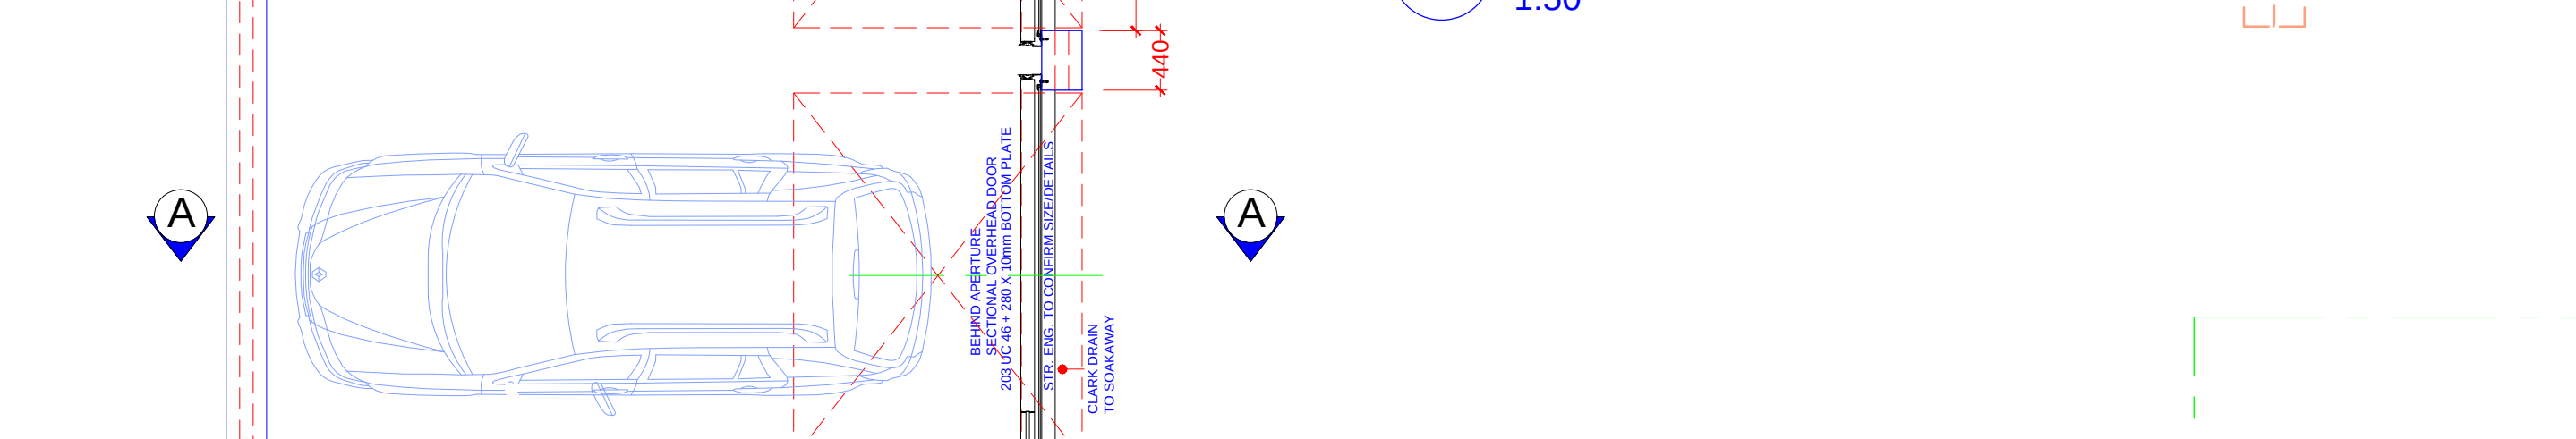


21 PROPOSED - DETAIL 'C'
1:20

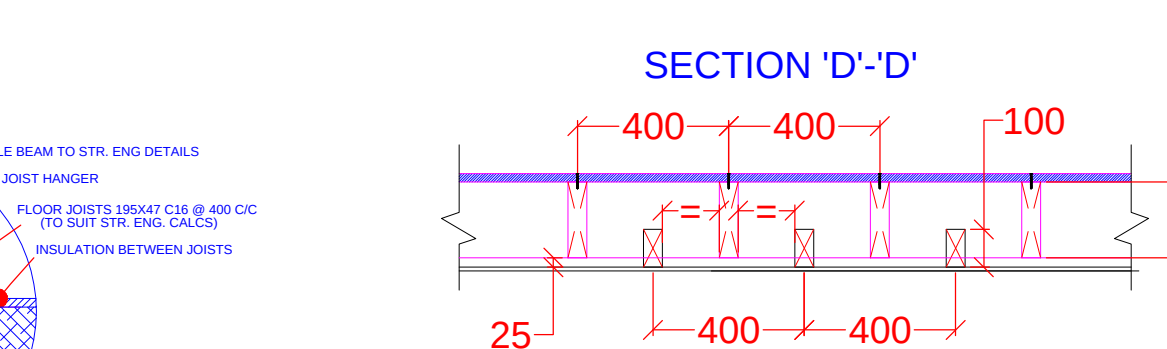


22 PROPOSED FLOOR SECTION - DETAIL 'D'
1:20

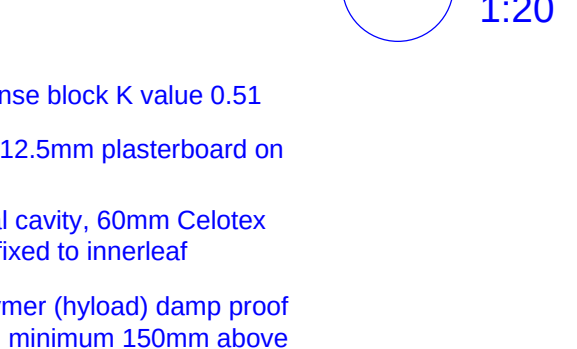


21 PROPOSED - DETAIL 'C'
1:20

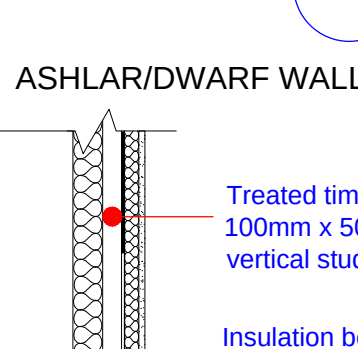

27 PROPOSED ASHLAR/DWARF WALLS
1:20

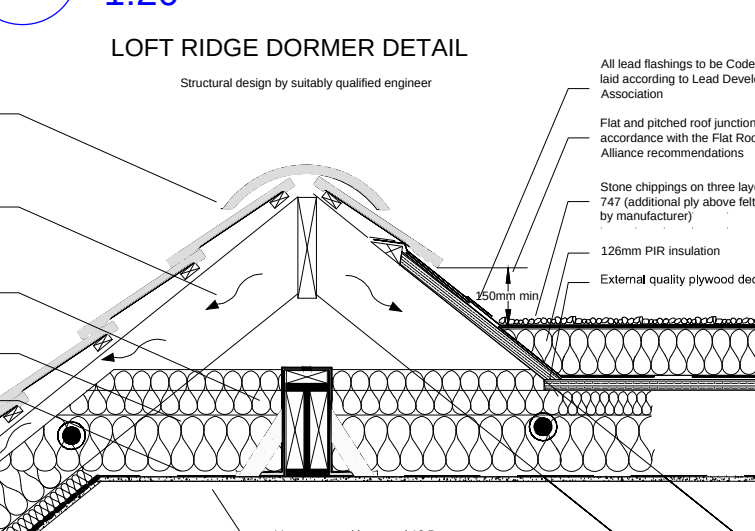

28 PROPOSED DETAIL 'B'
1:20

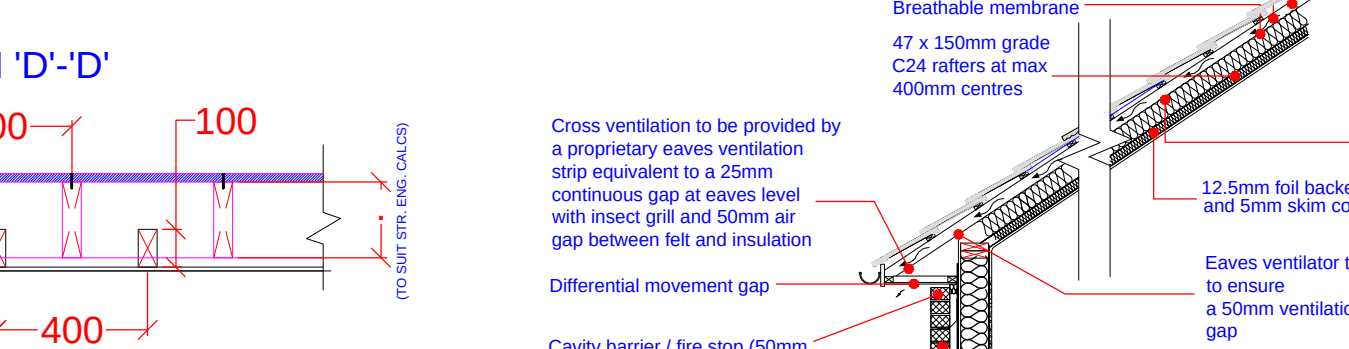

23 PROPOSED ROOF SECTION FRONT DORMER
1:40

DETAILS AND DIMENSIONS OF ALL LEVELS OF PROPOSED PLANS TO BE CHECKED ON SITE BY APPOINTED CONTRACTOR PRIOR TO ANY COMMENCEMENT/ORDERING OF MATERIALS OF WORK, ANY QUERIES, VARIATIONS OR DISCREPENCIES DIRECTED TO CLIENT - DM DESIGNS ACCEPTS NO RESPONSIBILITY IN ANY PART ON DRAWINGS UNLESS OTHERWISE AGREED PRIOR.

BRN 1 DENOTES ATTACHED BUILDING REGULATION NOTES

DENOTES ITEM NO.

MODIFICATIONS	ISSUE:
AMENDED REAR ELEVATION SCENIC WINDOW	B - 30.11.2017
TITLE	
PROPOSED LOFT EXTENSION, DOUBLE GARAGE & SIDE/REAR EXTENSION	
CUSTOMER	COLEMAN 101 LOVEDEAN LANE, WATERLOOVILLE, PO8 9RW
DRAWN BY:	
DRAWING NO: COLEMAN 01A	2 OF 2
SCALE:	VARIES:
DATE:	22.09.2017
REVISION:	B A0