


1/100.



1/50.

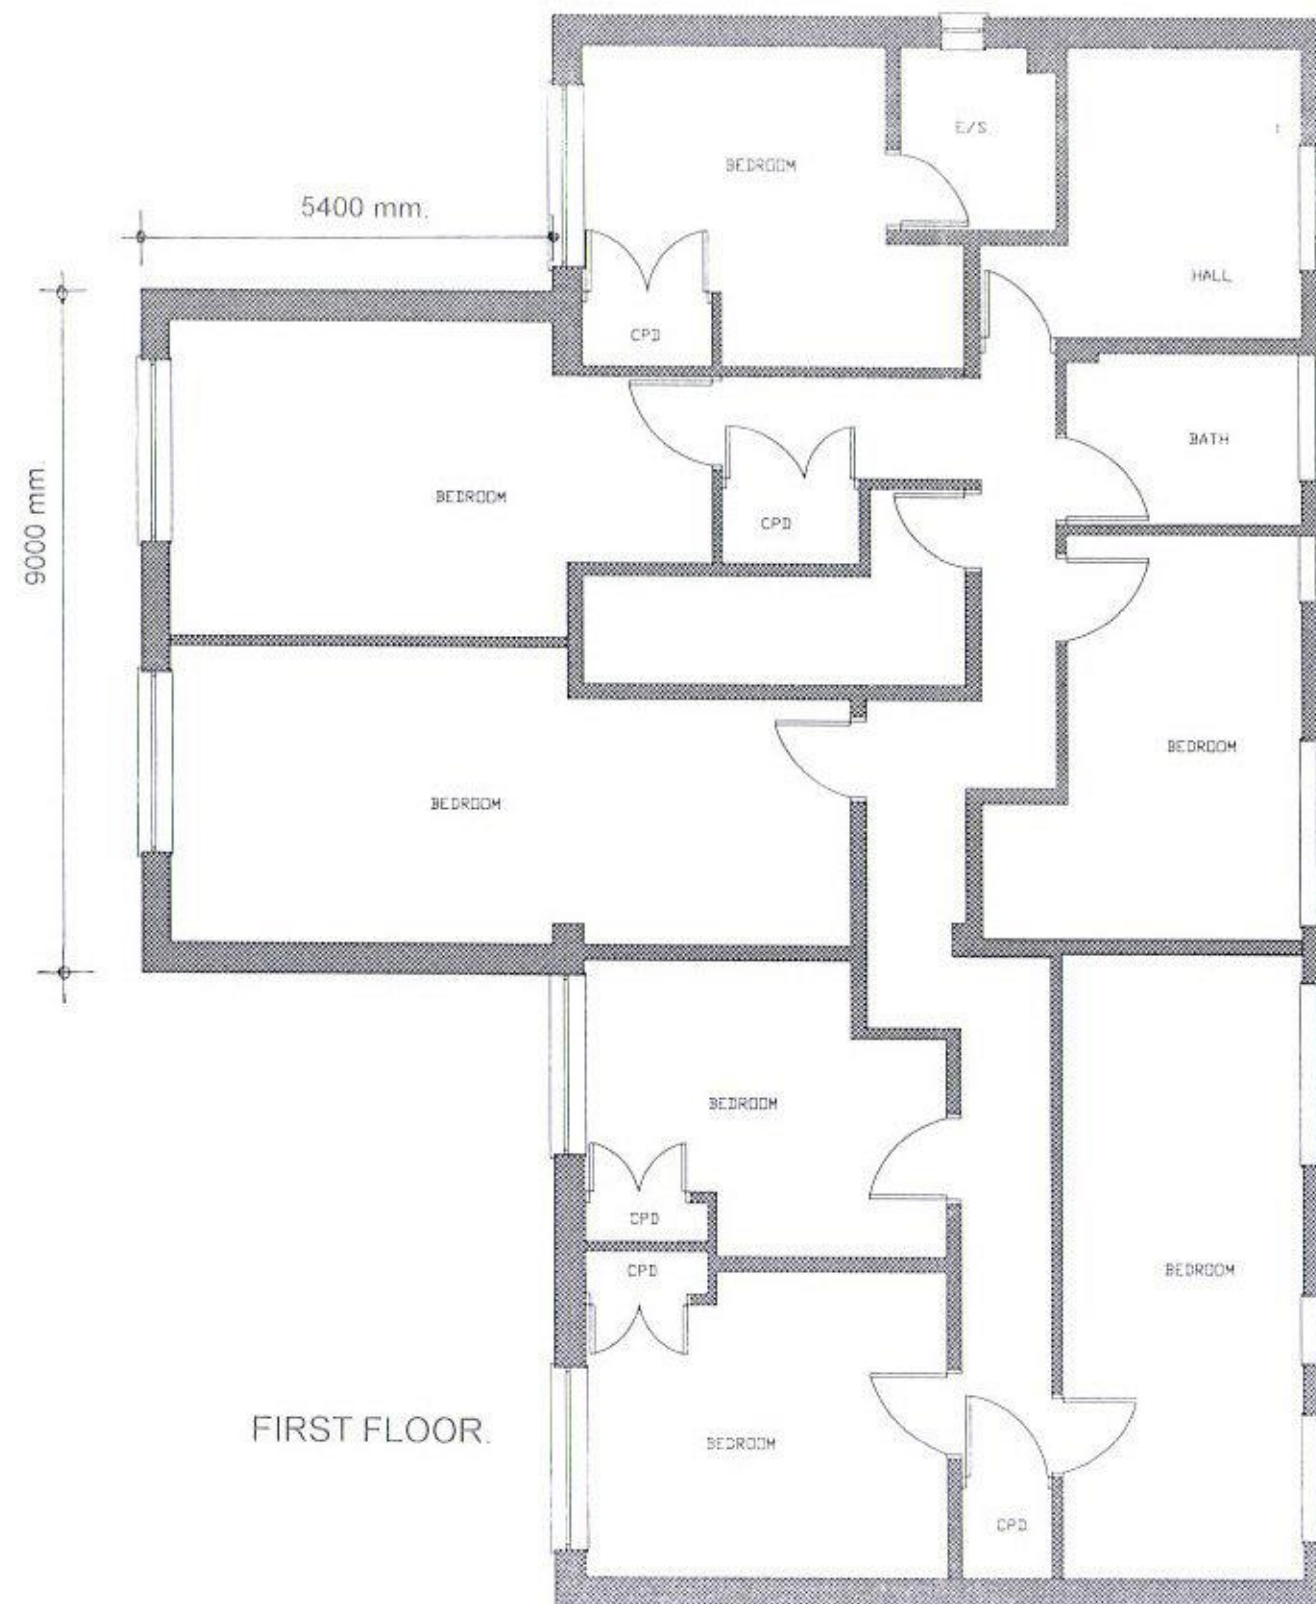

FIRST FLOOR.

BAYITH REST HOME
18-20 BEVAN ROAD, WATERLOOVILLE
POB 9QH
PROPOSED FIRST FLOOR PLAN
DRAWING NO 17/4/BRH - 5
SCALE 1/100, PAPER SIZE A3