




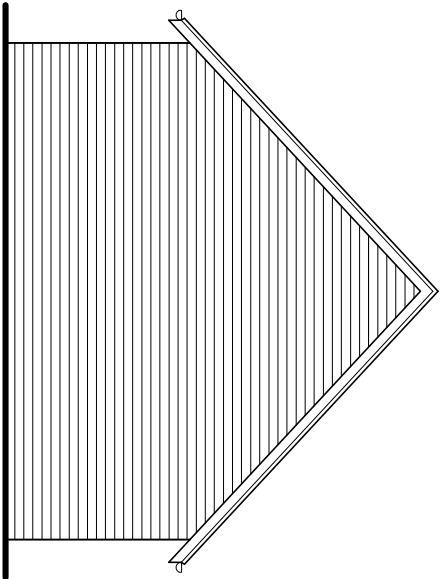


Side (north & south) elevation

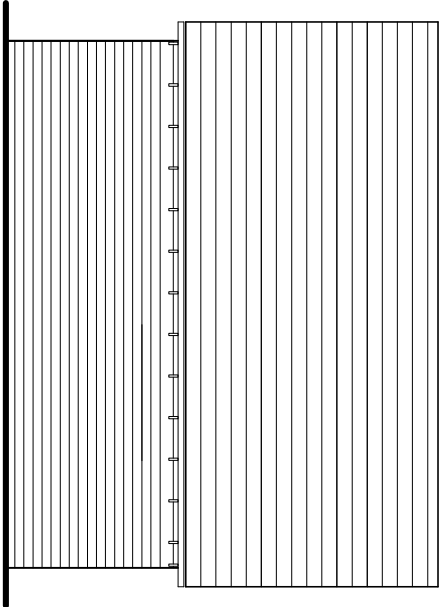


Rear (east) elevation

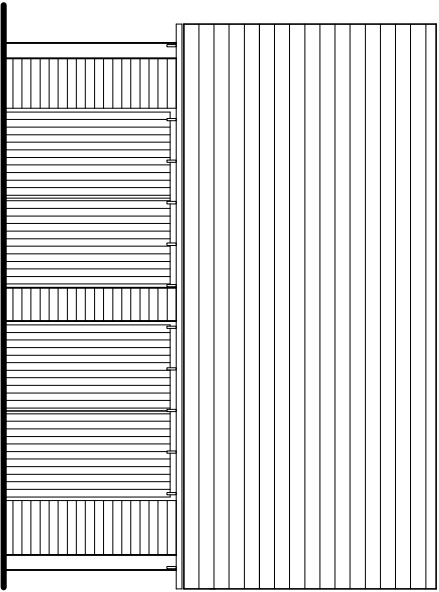

Side (front) elevation

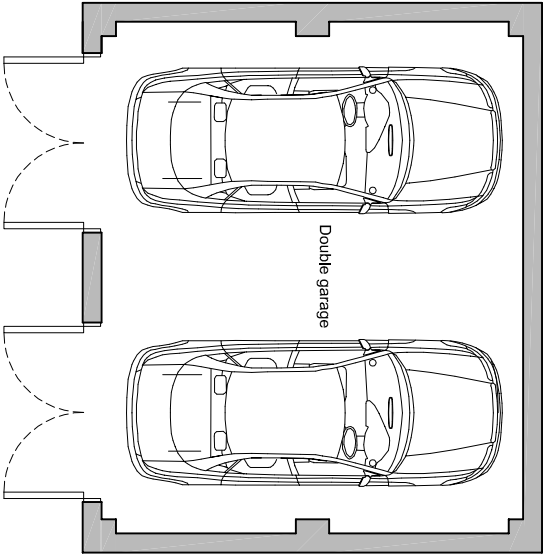

Ground floor plan

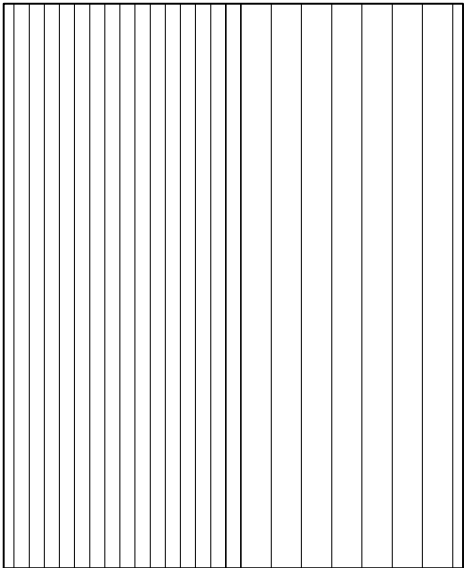


Roof plan

scale 1:100



Proposed garage plan & elevations
Refer to drawing PL.130.18.03 for material schedule

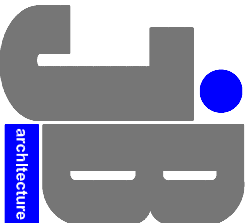

JIMMY BESSANT ARCHITECTURE
TEL: 01243 373620 M: 07769904282
E: jimmy@jb-architecture.co.uk
Web: www.jb-architecture.co.uk

For
MR & MRS GILRAINE

Project
**PROPOSED NEW DWELLING
ON LAND AT REDLANDS HOUSE
38-40 LONG COPSE LANE
EMSWORTH, PO10 7UR**

Title
**PROPOSED GARAGE
FLOOR PLAN & ELEVATIONS**

Date	Drawn	Scale	Checked
March 2018	JB	1:50 @ A3	-
Job Number	Drawing Number	Revision	
PL.130.18	45		