



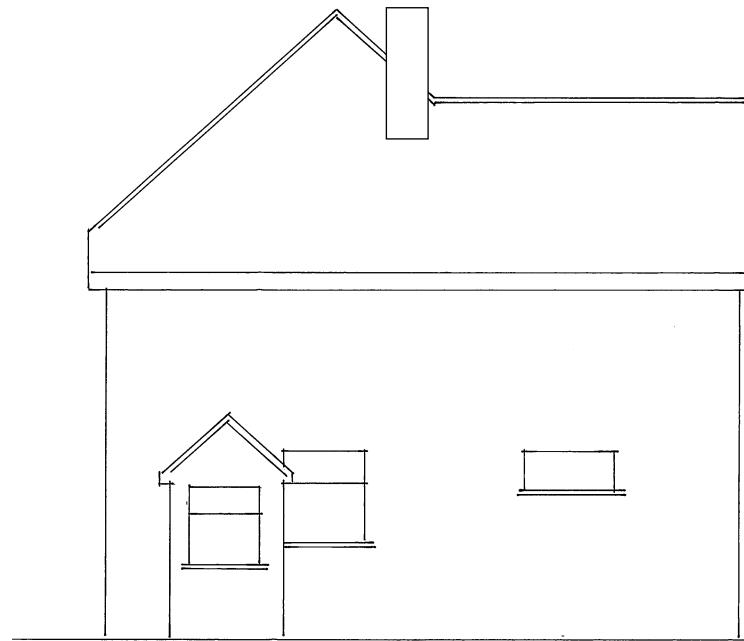


Existing NW/Side Elevation

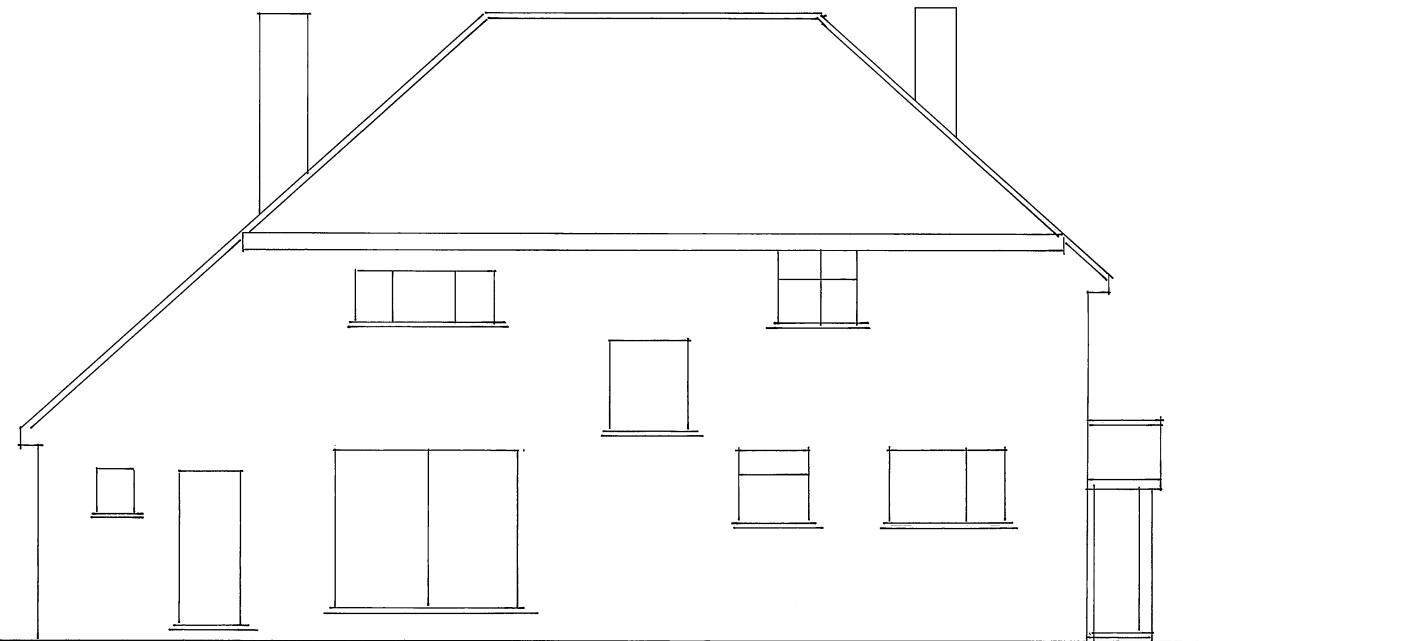

Existing NE/Rear Elevation



Existing SW/Front Elevation

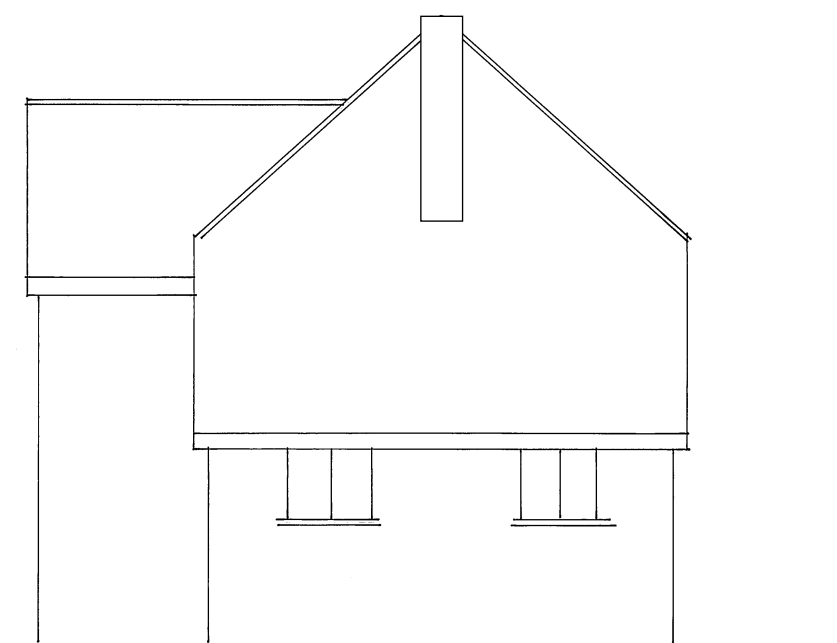

Existing SE/Side Elevation

These Plans have been prepared for the purpose of obtaining Planning Permission and/or Building Regulation Approval for the work shown thereon only and should not be used for any other purpose.

© These Plans remain the copyright of the architect and must not be copied or reproduced in any way without written permission with the exception of Local Authorities for Planning Purposes



Andrew R Dunks

BSc(Hons) MRICS CBuiltE MCABE

Chartered Surveyor and Building Engineer

Unit 1, Basepoint, Waterberry Drive
Waterlooville, Hants, PO7 7TH
Tel: (023) 9225 3034
e-mail: andrewdunks@gmail.com

1 0 1 2 3 4
Metres @ 1:100 Scale

Proposed Side/Rear Extension
1b Park Road
Purbrook, Waterlooville
For Mr & Mrs Duran
Scale - 1:100 at Page Size A3
Date - March 2017

Drawing No. 4731/3