



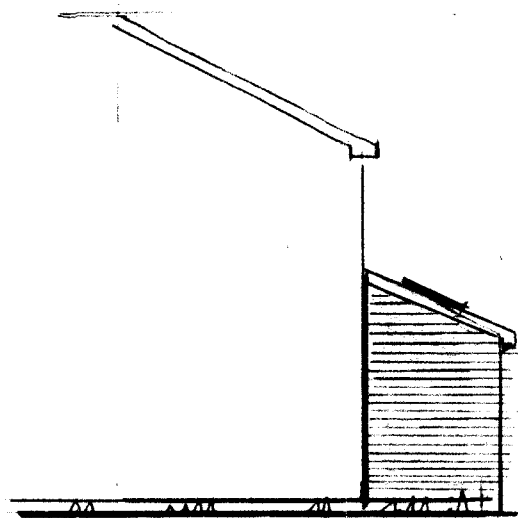


Proposed Side 1:100




Proposed Front

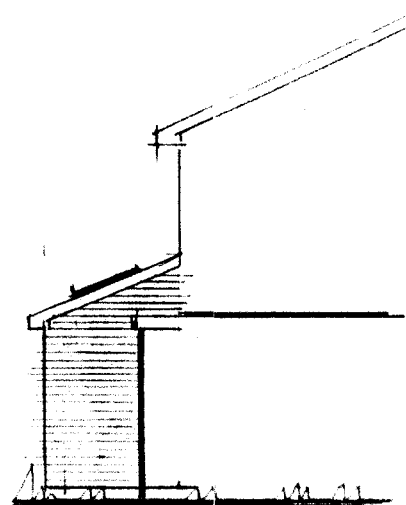


Proposed Side

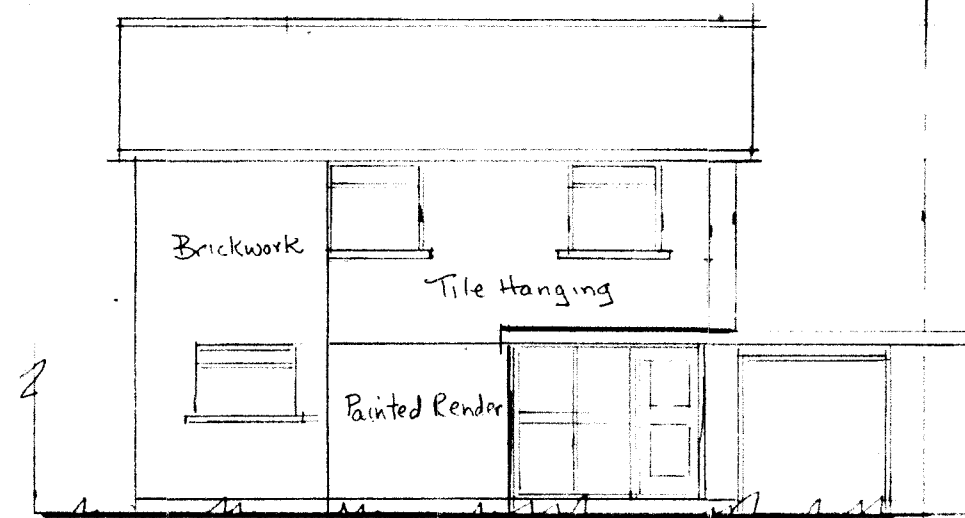

Existing Front

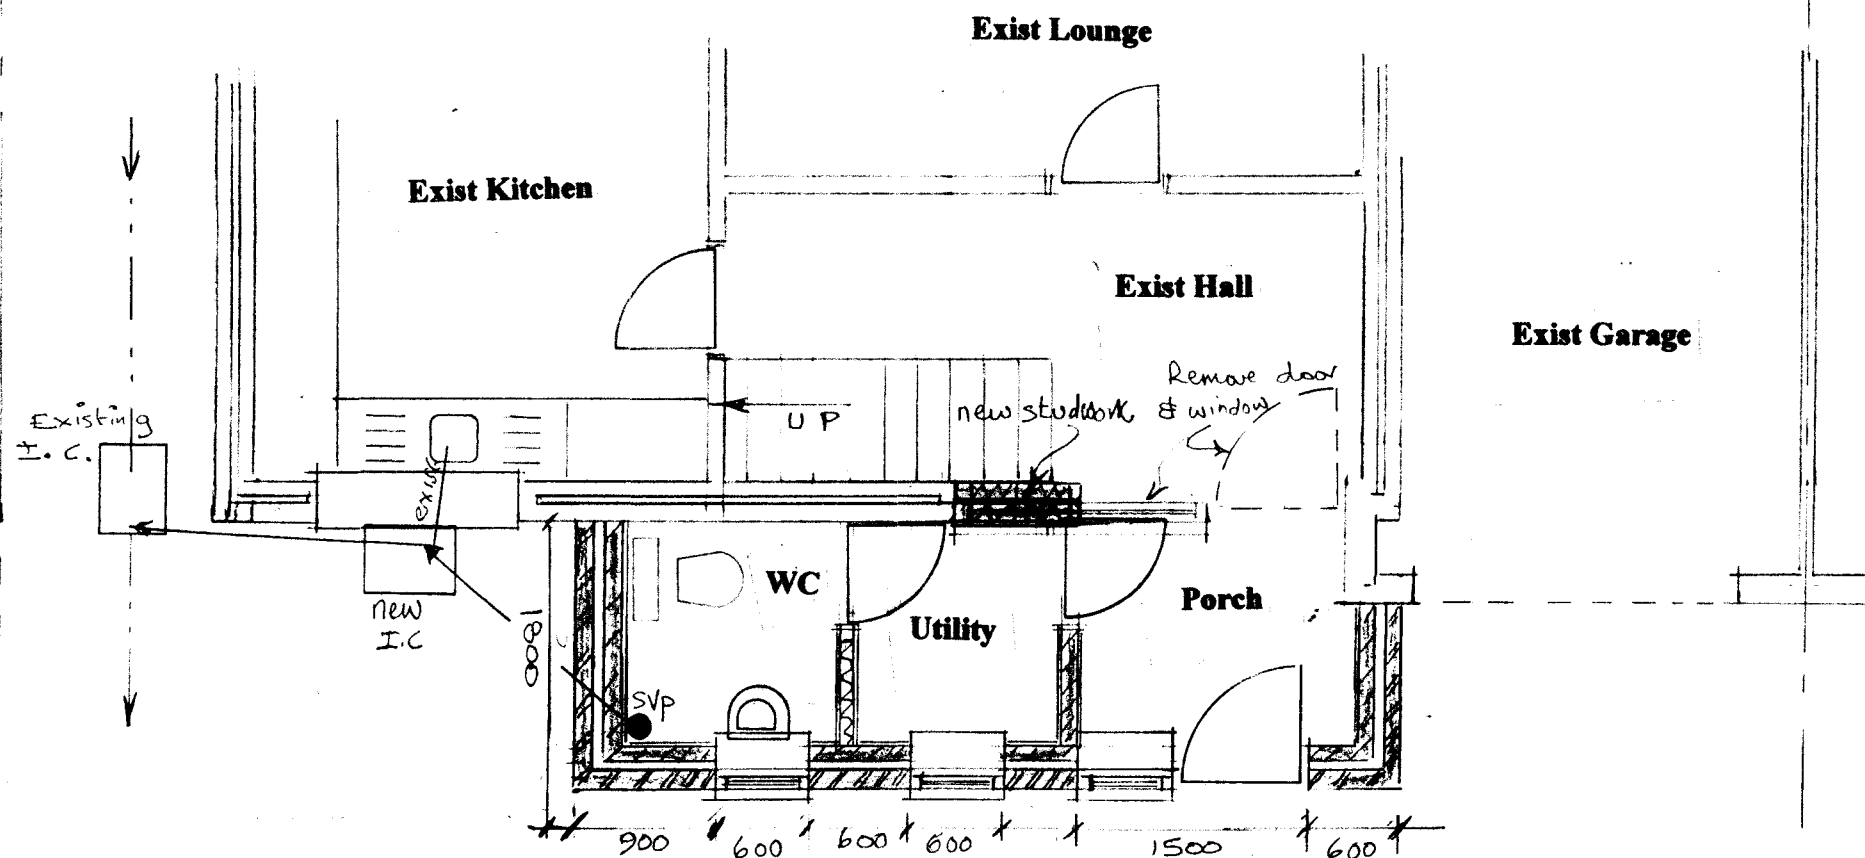

Ground Floor Plan 1:50

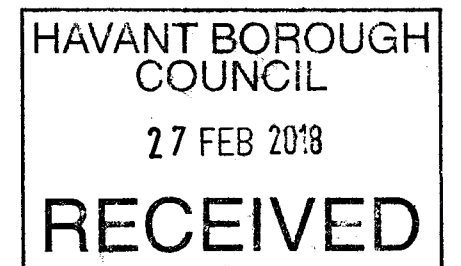

Drg No. Rimmington/2018/2A

Proposed Front Extension
24 Rimmington Road
Waterlooville PO8 8UA

Revised 22/02/18