

Minimum full opening size of escape window 0.33sq.m. min clear dimension of edge 450mm with sill below 1.10m from floor and above 800mm.

Fit mechanical extract fans to any new wc and bathroom areas rated at min 15l/s/sec

Rain water goods: run new 100mm diam pvc rain water guttering and 70mm diam downpipes to 1.0cu.m. soakaways formed min 5m from building via big and 100mm diam drainware.

Opening window areas to be minimum 1/20th of enclosed floor areas. All new windows to be fitted with minimum 8000sqmm. trickle vents per room. Maximum area of double glazed window not to exceed 20% of floor areas

New windows: new double glazed windows to have minimum U value of 1.6w/m²k. Doors to have a min U value of 1.80w/m²k. Toughened glass in glazed doors and windows in critical locations, i.e.: alongside doors. Seal around window-wall joint with mastic sealant. Double rafters as roof light trimmers if applicable.

All new electrical works to be designed, installed, inspected and tested in accordance with BS7671 (IEE 17th Ed) the works are to be undertaken by an installer registered under a suitable self certification scheme or by a suitably qualified person with a certificate of compliance produced to building control upon completion of the works.

Lighting: Fit high efficacy light fittings minimum three per four new fittings. Any recessed ceiling lights to be 30minute fire resisting.


Plumbing all to BS EN 2056 plus approved doc H 38mm diam. wastes from sink, bath and shower. 32mm diam. Waste from wash hand basins, all with rodding access on changes of direction and with deep seal traps. Run to existing/new 100mm diam pvc svp terminating min 900mm above nearest window head and with rodding access at the base.

Outer studwork: 100x50mm studwork with Celotex GA4075 rigid batts vertically between the studwork flush with outer face of studs (25mm cavity) with Celotex TB4012 batts across the studwork face. Tape and mastic joints. 12.5mm foil back plasterboard finish.


Loadbearing studwork to be minimum 100 x 50mm studs at 400mm ctrs with horizontal noggins at 600mm ctrs and galv. metal cross strapping on both sides.

Existing truss roof: All remaining truss timbers to be strapped to new timber/steel framework or bolted together where alongside new work. New works to be fully installed before cutting existing timbers.


CONTRACTOR IS TO CONFIRM THAT ALL NECESSARY LOCAL AUTHORITY APPROVALS HAVE BEEN OBTAINED BEFORE COMMENCING WORKS. COMMENCEMENT OF ANY WORKS PRIOR TO THIS IS ENTIRELY AT THE CLIENTS OR CONTRACTORS RISK. CHANGES TO THE SCHEME CARRIED OUT WITHOUT THE SURVEYORS APPROVAL MAY INVALIDATE THEIR LIABILITY.

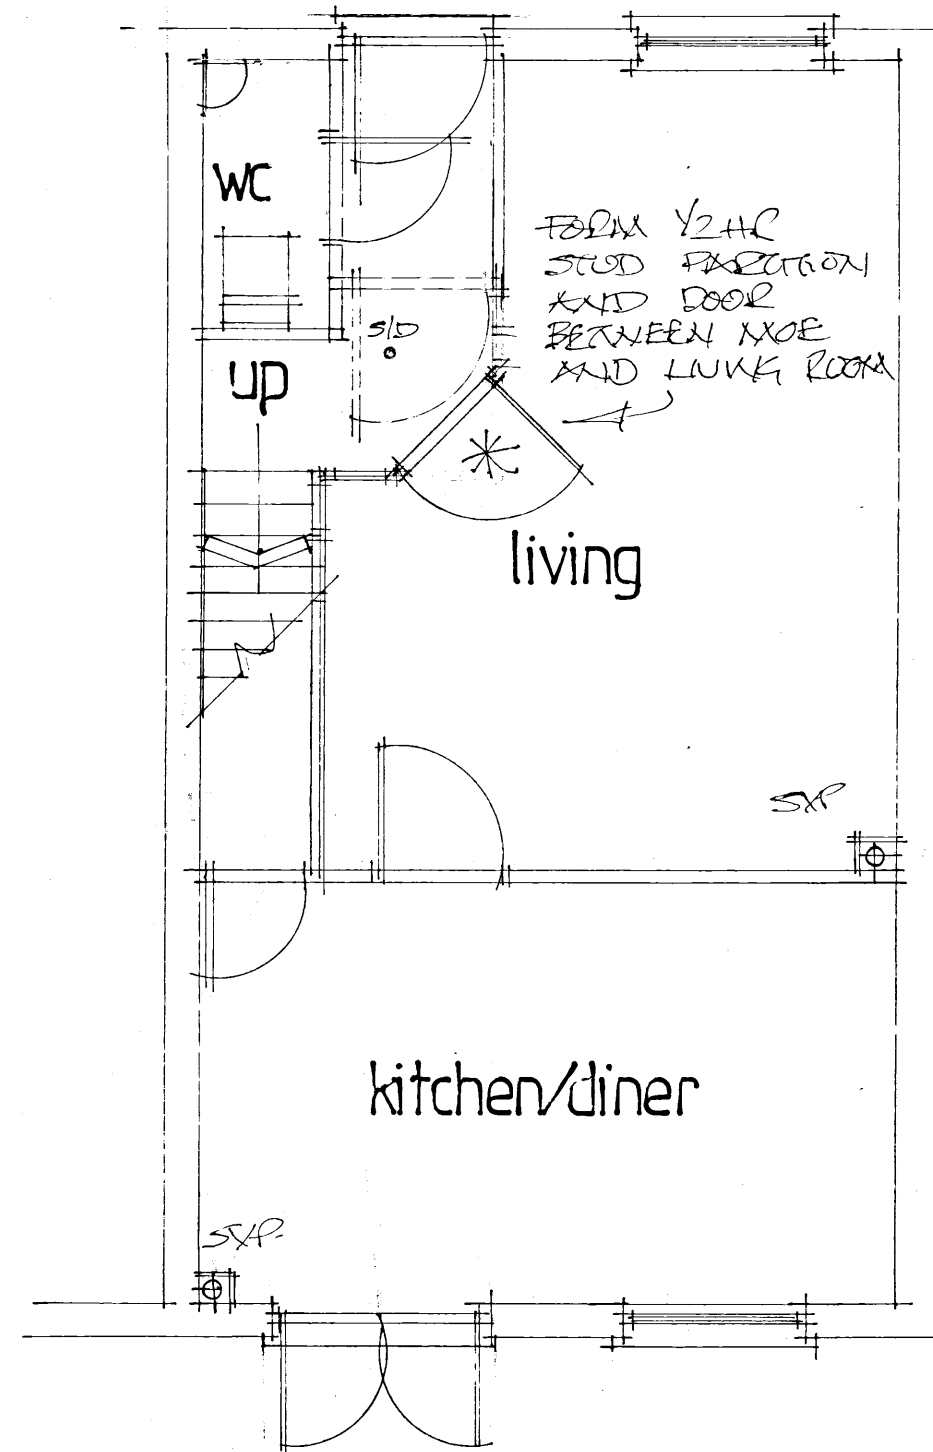


proposed ground floor

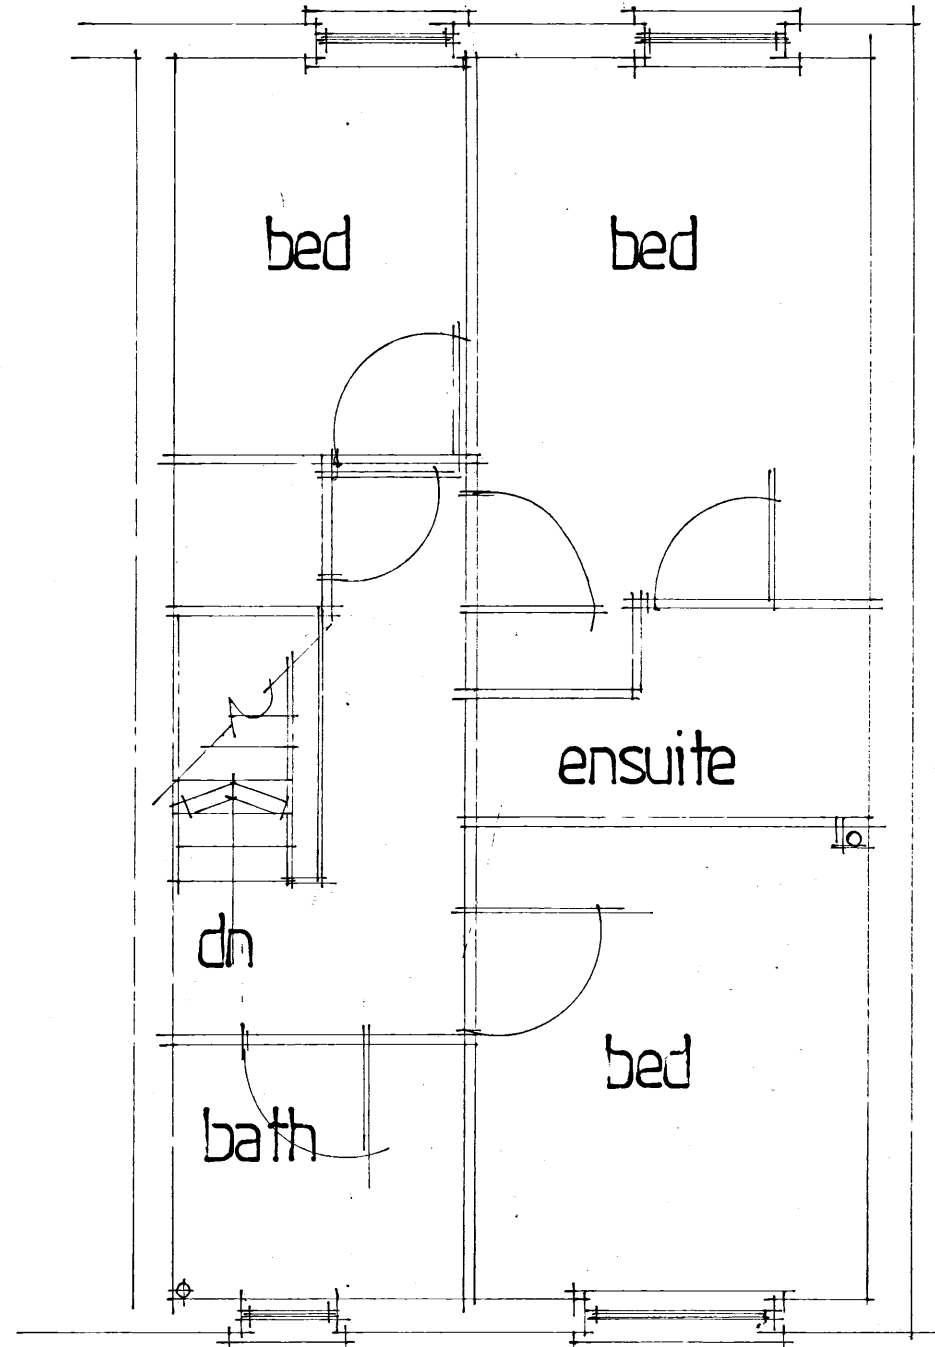

existing first floor

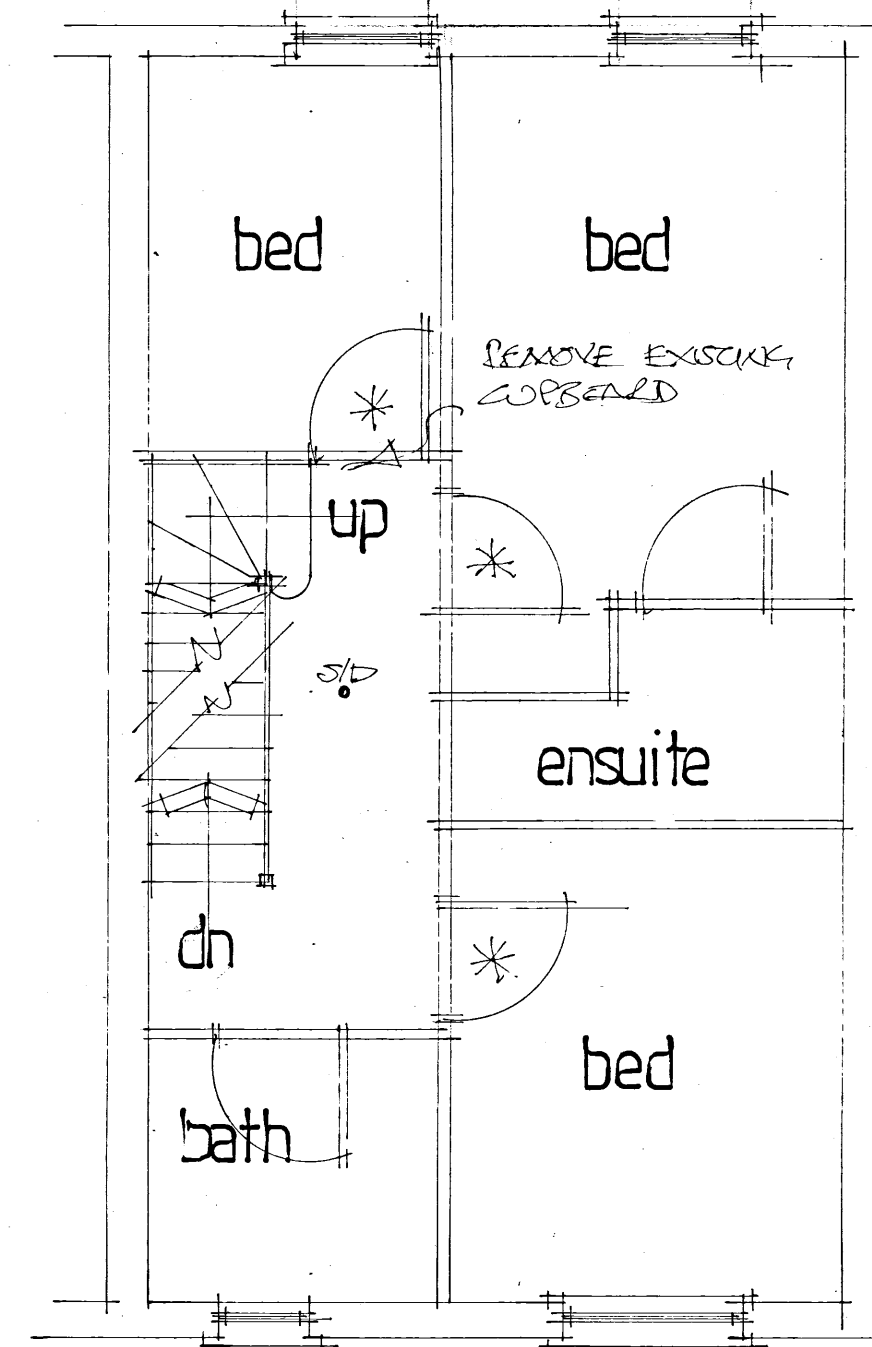

proposed first floor

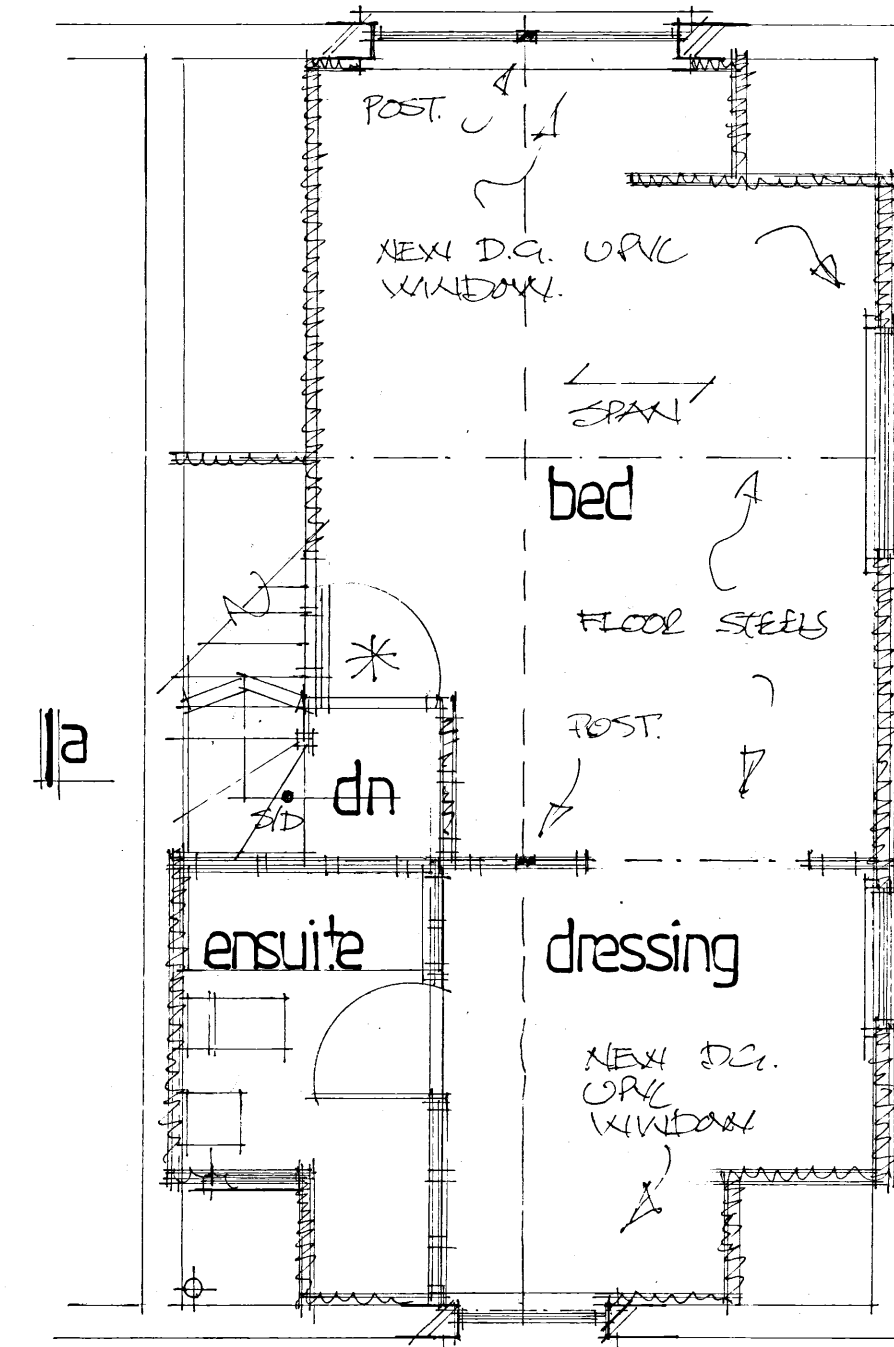

proposed loft


structural layout n.t.s

ALL DIMENSIONS TO BE CHECKED ON SITE. ANY DISCREPANCIES ARE TO BE MADE KNOWN TO THE SURVEYOR AS SOON AS POSSIBLE.


SEE STRUCTURAL CALCULATIONS FOR STEEL OR TIMBER DETAILS. THE CONTRACTOR IS TO SITE MEASURE ALL STRUCTURAL MEMBERS AND/OR STAIRCASE, BEFORE ORDERING.

THE PROPERTY OWNERS ARE TO ENSURE THAT ANY/ALL REQUIREMENTS OF THE PARTY WALL ACT ARE COMPLIED WITH. ADVICE CAN BE OBTAINED FROM THE SURVEYOR.

EXISTING LINTOLS AND FOUNDATIONS TO LOADBEARING WALLS TO BE EXPOSED FOR LOCAL AUTHORITY INSPECTION AND APPROVAL AS REQUIRED. NORMALLY AT THE START OF WORKS WHEN DRAINAGE RUNS ARE CHECKED.

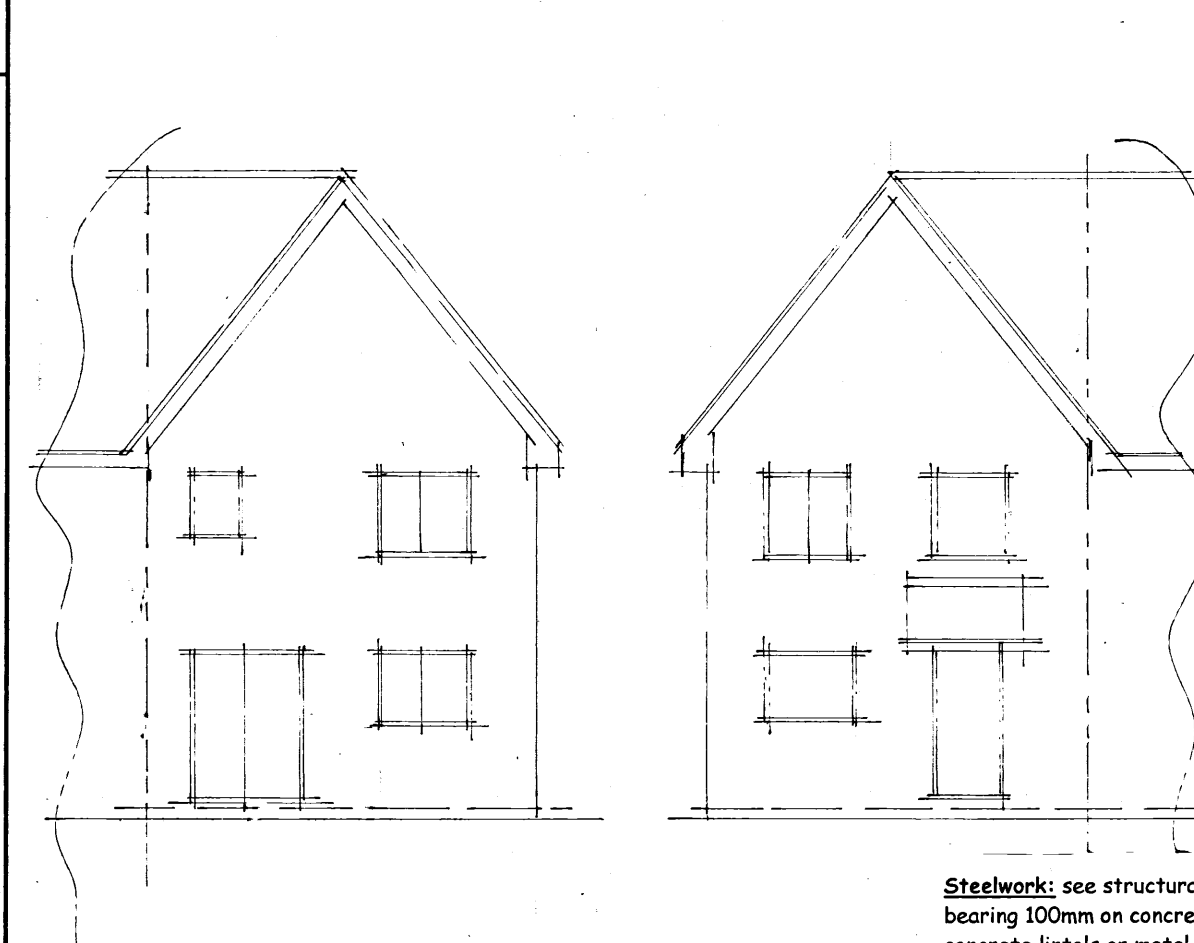


existing elevations

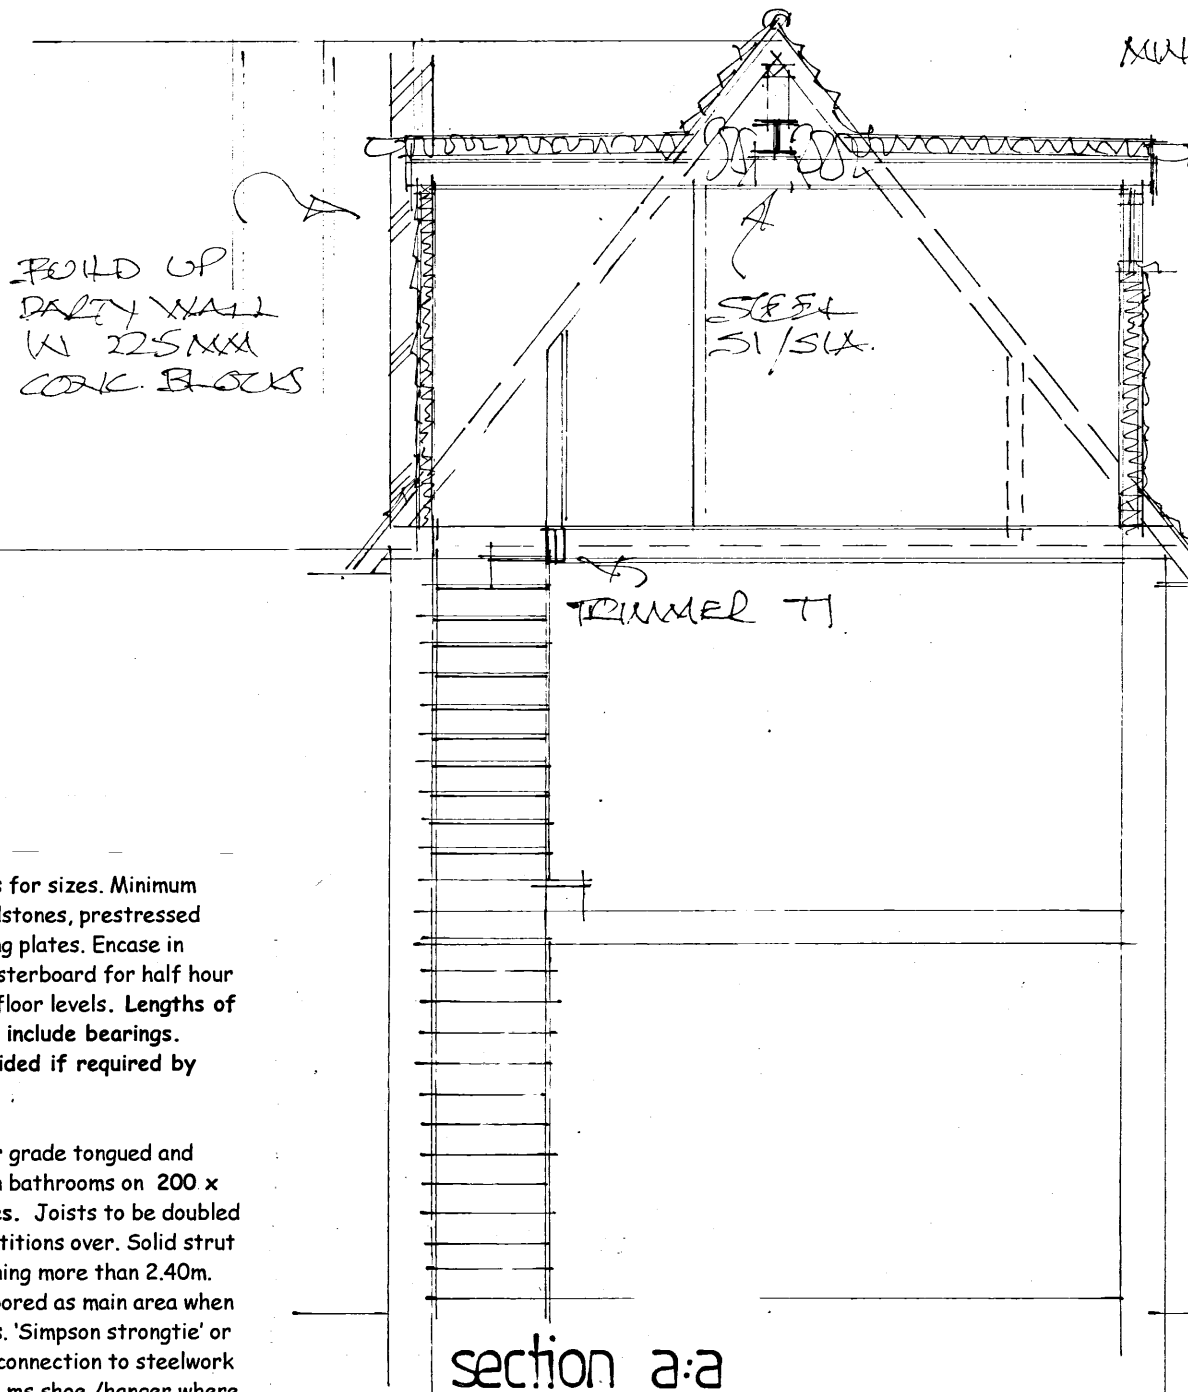

section a-a




proposed elevations

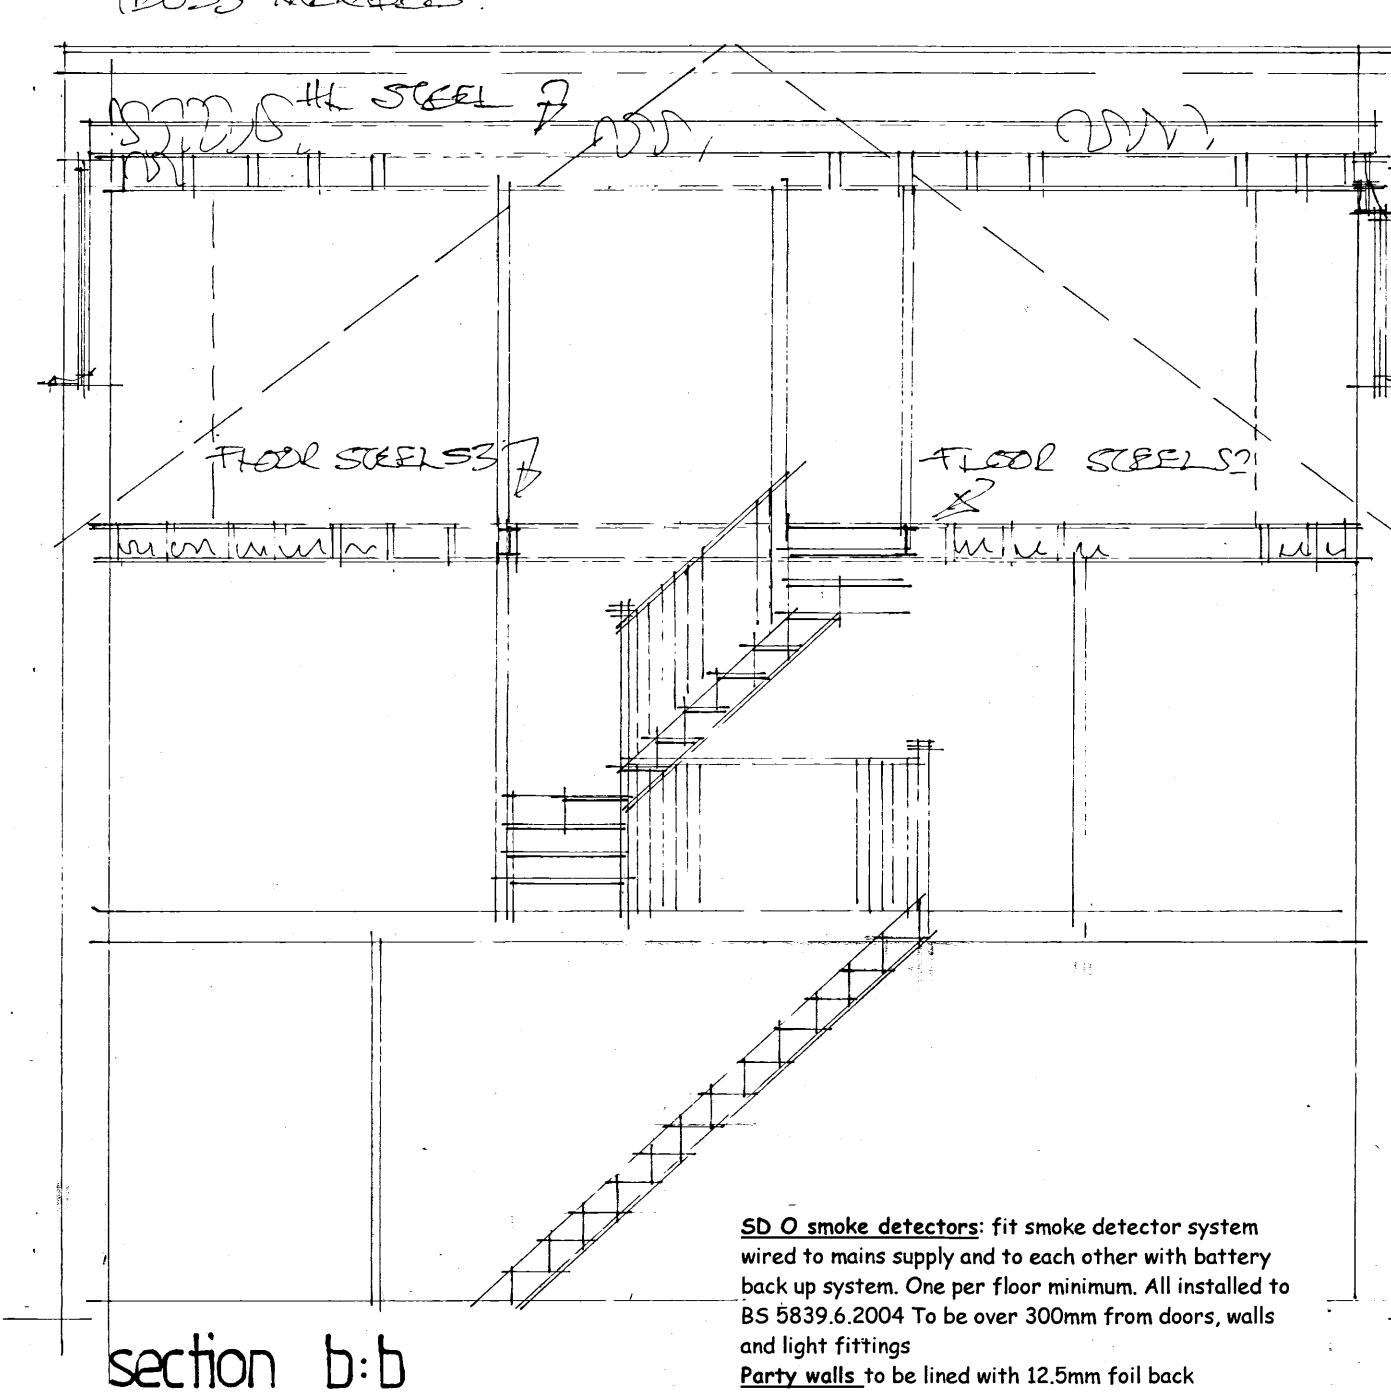

section b-b

SD O smoke detectors: fit smoke detector system wired to mains supply and to each other with battery back up system. One per floor minimum. All installed to BS 5839-6:2004 To be over 300mm from doors, walls and light fittings
Party walls to be lined with 12.5mm foil back plasterboard over Celotex GA4050 insulation batts on 25x50mm battens at 600mm centres. (25mm air gap) Tape joints before plasterboarding

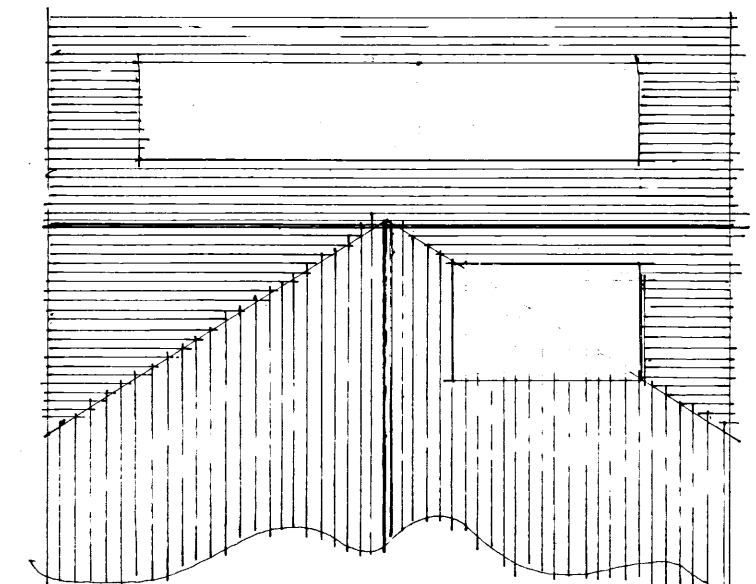

proposed roof plan

Dormer walls: tile/slate hanging on battens and breathable felt on 100mm x 50mm studwork with 12.5mm foil back plasterboard finish over Celotex GA4070 batts between studs flush with outer face of studs (30mm cavity) and Celotex TB4012 across the face of the studs. Tape and mastic joints (12.5mm plasterboard on cheeks where within 1.00m of boundary). Also fit 6mm masterboard web under cheek felt where within 1.00m of boundary. Triple rafters under cheeks. Sheath with 12.5mm marine ply under felt for additional lateral support.

Dormer warm flat roof: Three layer built up felt to BS747 cp144 pt3 on Celotex TD4126 decking on firings and 150 x 50mm joists at 400mm centres. 12.5mm foil back plasterboard ceiling. Seal warm roof from existing vented roof space at join if applicable.

Extend existing svp into roofspace and terminate with dargo outvent. Or, if no other vent pipe on the drain run, extend svp up and within roof slope to terminate to air min. 900mm above window heads.

Fit proprietary dry ridge vent system, or high level tile vents equivalent to 5mm continuous gap, fit gables vents front, rear and dormers (if applicable.) equivalent to 25mm continuous gap.

Roof insulation: roof to be insulated with two layers of 150mm fibreglass insulation quilt. One layer laid between ceiling joist and one layer laid over in opposite direction. Maintain roof ventilation with 25mm continuous air to eaves and vent tiles to apex as shown.

Steelwork: see structural calcs for sizes. Minimum bearing 100mm on concrete padstones, prestressed concrete lintols or metal bearing plates. Encase in minimum two layers 12.5mm plasterboard for half hour fire resistance when fitted at floor levels. Lengths of steels to be site measured to include bearings. Fabrication details to be provided if required by Building Control.

Floor in roofspace: 21mm floor grade tongued and grooved chipboard, 2.3 grade in bathrooms on 200 x 50mm joists at 400mm centres. Joists to be doubled where under and parallel to partitions over. Solid strut at third centres of joists spanning more than 2.40m. Remaining roof spaces to be floored as main area when joists extend out to outer walls. 'Simpson strongtie' or similar galvanised joist hanger connection to steelwork where applicable. Purpose made ms shoe/hanger where flitch beams join to steelwork or other flitch beams. Fit min 100mm mineral wool batts between joists for sound insulation.

Studwork enclosing stairwell: 12.5mm plasterboard each side of minimum 75 x 50mm studwork. Fit 25mm sound insulation quilt between held in place with battens.

Inner partition: 12.5mm plasterboard each side of minimum 75 x 50mm studwork. Fit 25mm sound insulation quilt between held in place with battens.

Stairs: New staircase dimensions to be confirmed on site prior to manufacture. Maximum rise 220mm, minimum going on tread 220mm with minimum 16mm nosings. minimum going on winders 50mm. Minimum clear width 750 mm, maximum pitch 42 degrees, minimum 2.0m clear vertical headroom off pitchline over new and existing stairs. Handrails minimum 900mm with vertical balusters at maximum 100mm centres. Allow to pack off party/outer wall to accommodate any required dry lining of wall above.

Stair practical limits: Stair risers and goings to be within the practical limits of risers 155/220 to be used with goings 245/260. OR risers 165/200 to be used with goings 223/300mm

BUILD UP PARTY WALL IN 125MM CONCRETE BLOCKS

MIN. CILL HEIGHT 1.70MTRS

STEEL 51/51X

TRIMMER T1

FIX 150 x 50mm ALONGSIDE REMAINING TRUSS MEMBERS

A	Rev	Date	Revision
1	1	15/05/2017	Initial

THORNS YOUNG
ARCHITECTURAL

THORNS-YOUNG LTD
CHARTERED BUILDING CONSULTANTS
Website: www.thornsyounge.co.uk

Fareham 21 Middle Road
Park Gate
SO31 7GH
Tel: (01329) 888 322

Portsmouth 232 London Road
North End
PO2 9JQ
Tel: (02392) 672 883

Client
MR. C. MITTER

Job Title
5, ELLISON DRIVE,
WIDLEY
WATERLOOVILLE

Drawing Title
PROPOSED LOFT
CONVERSION WITH
SIDE DORMER

Scale
1:50 + 1:100

Date 15/05/2017 Drawn by CMC

Dr. No.
1058 : 17