




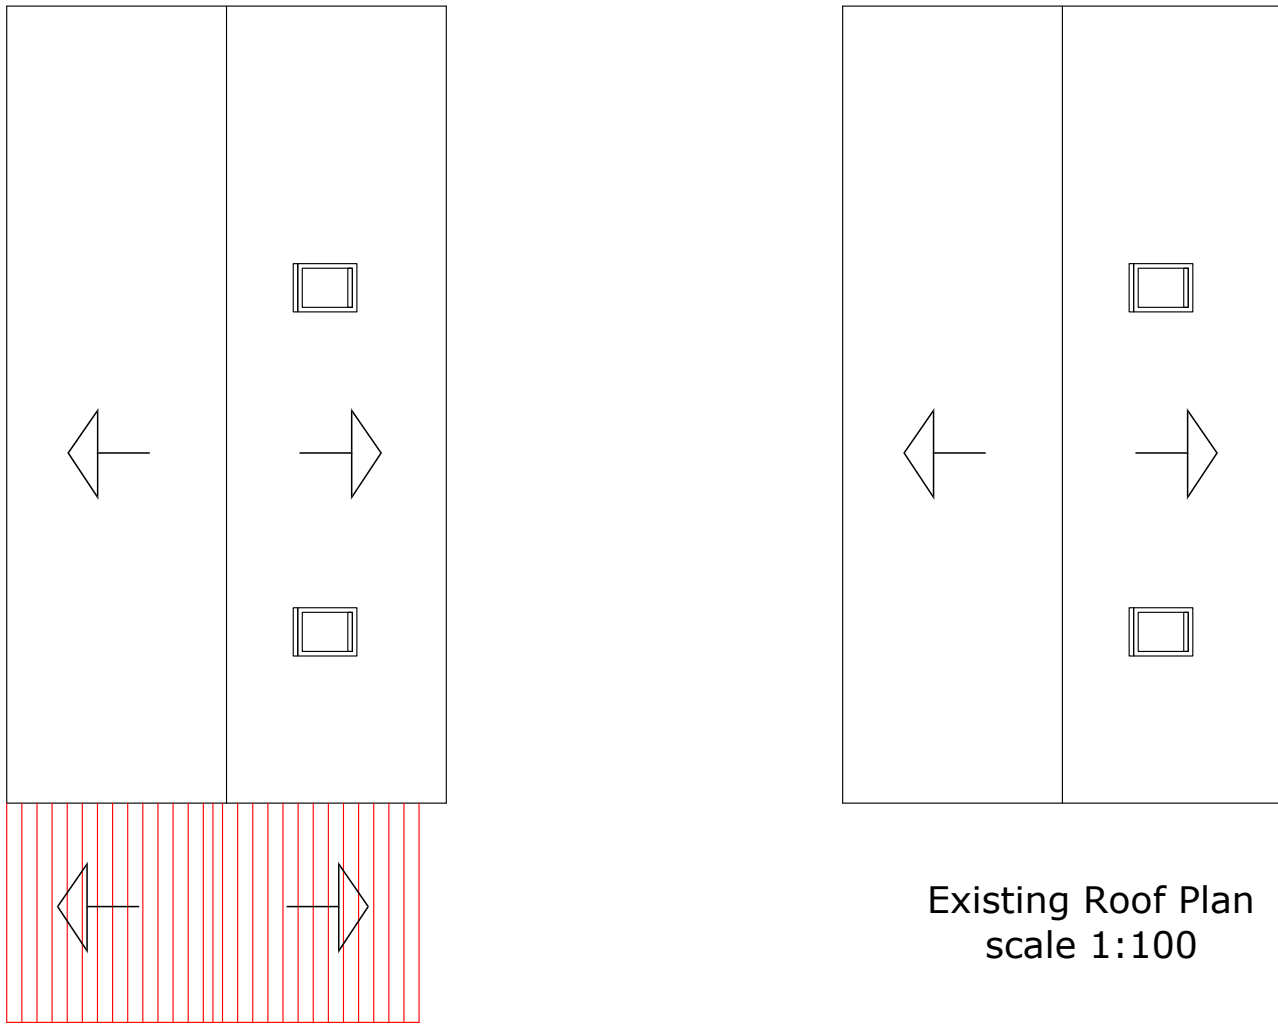


Proposed Roof Plan  
scale 1:100

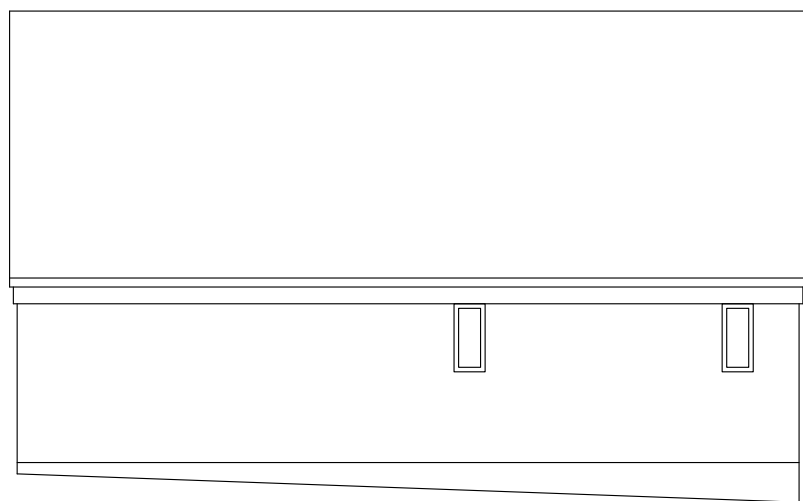



Existing South Elevation

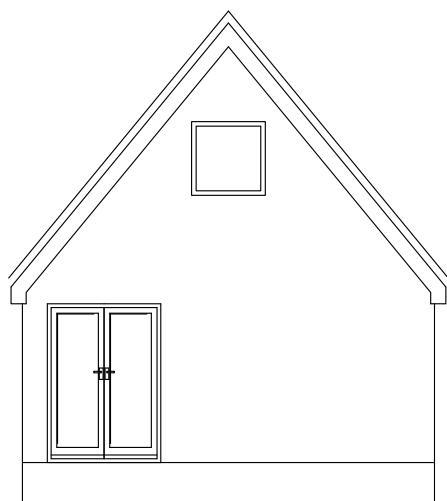


Existing East Elevation  
scale 1:100

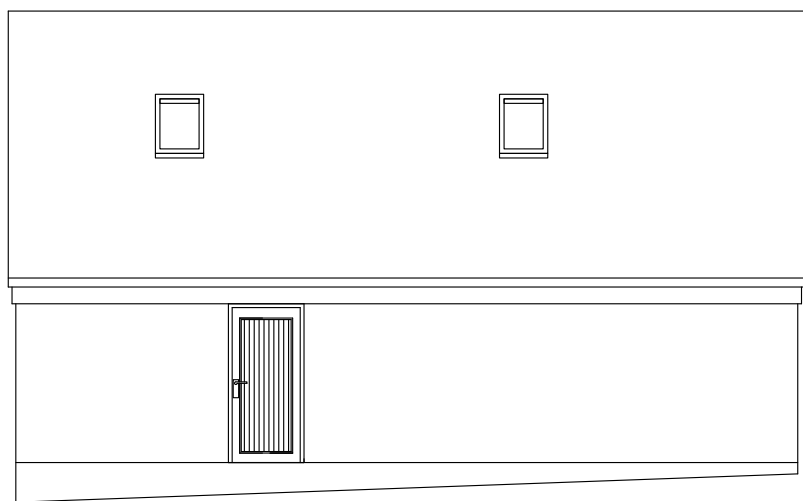




Existing North Elevation

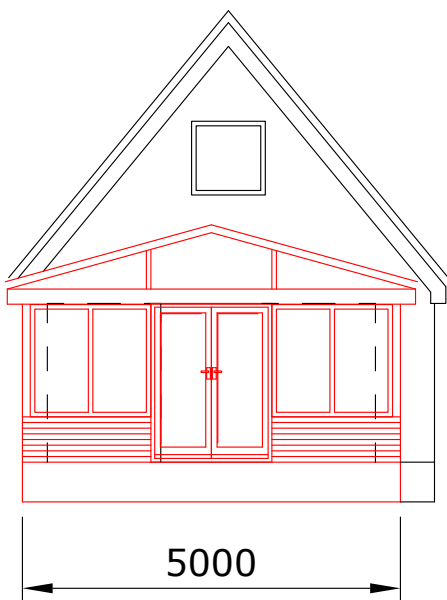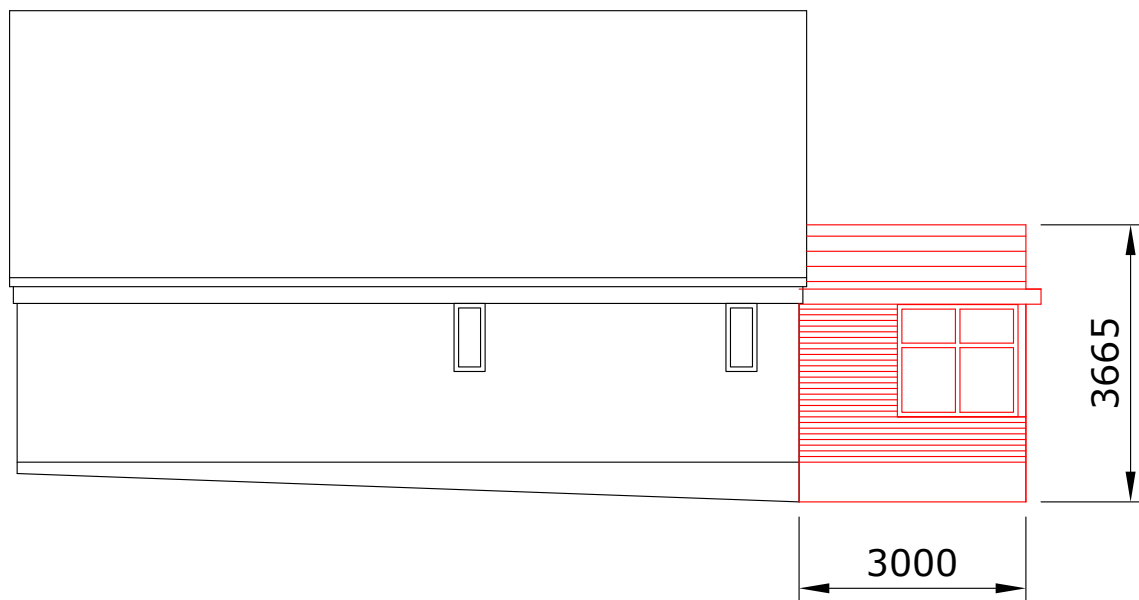


Proposed East Elevation  
scale 1:100

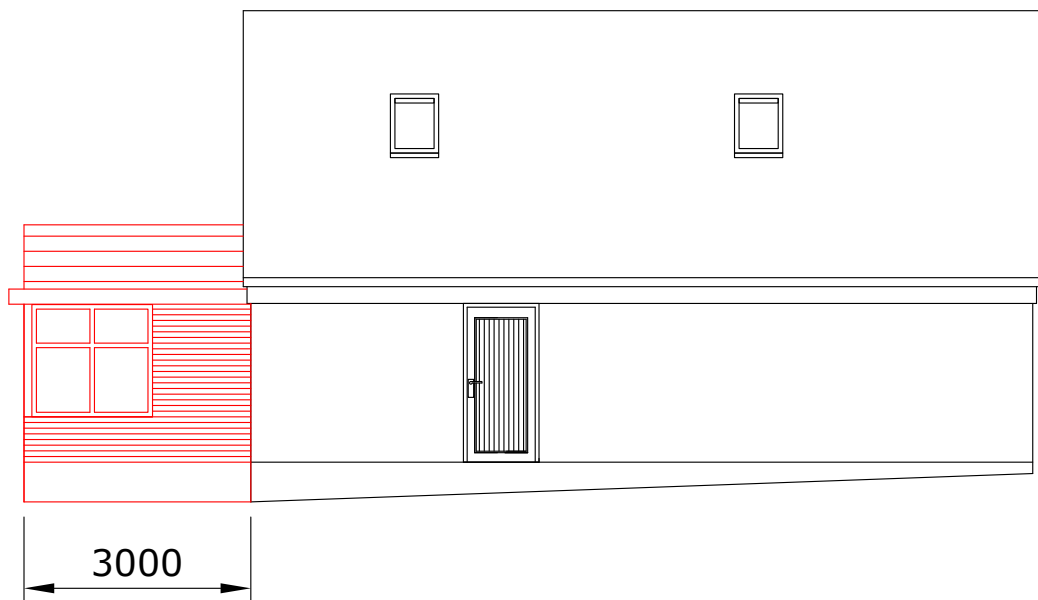


Proposed North Elevation

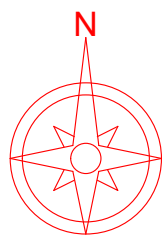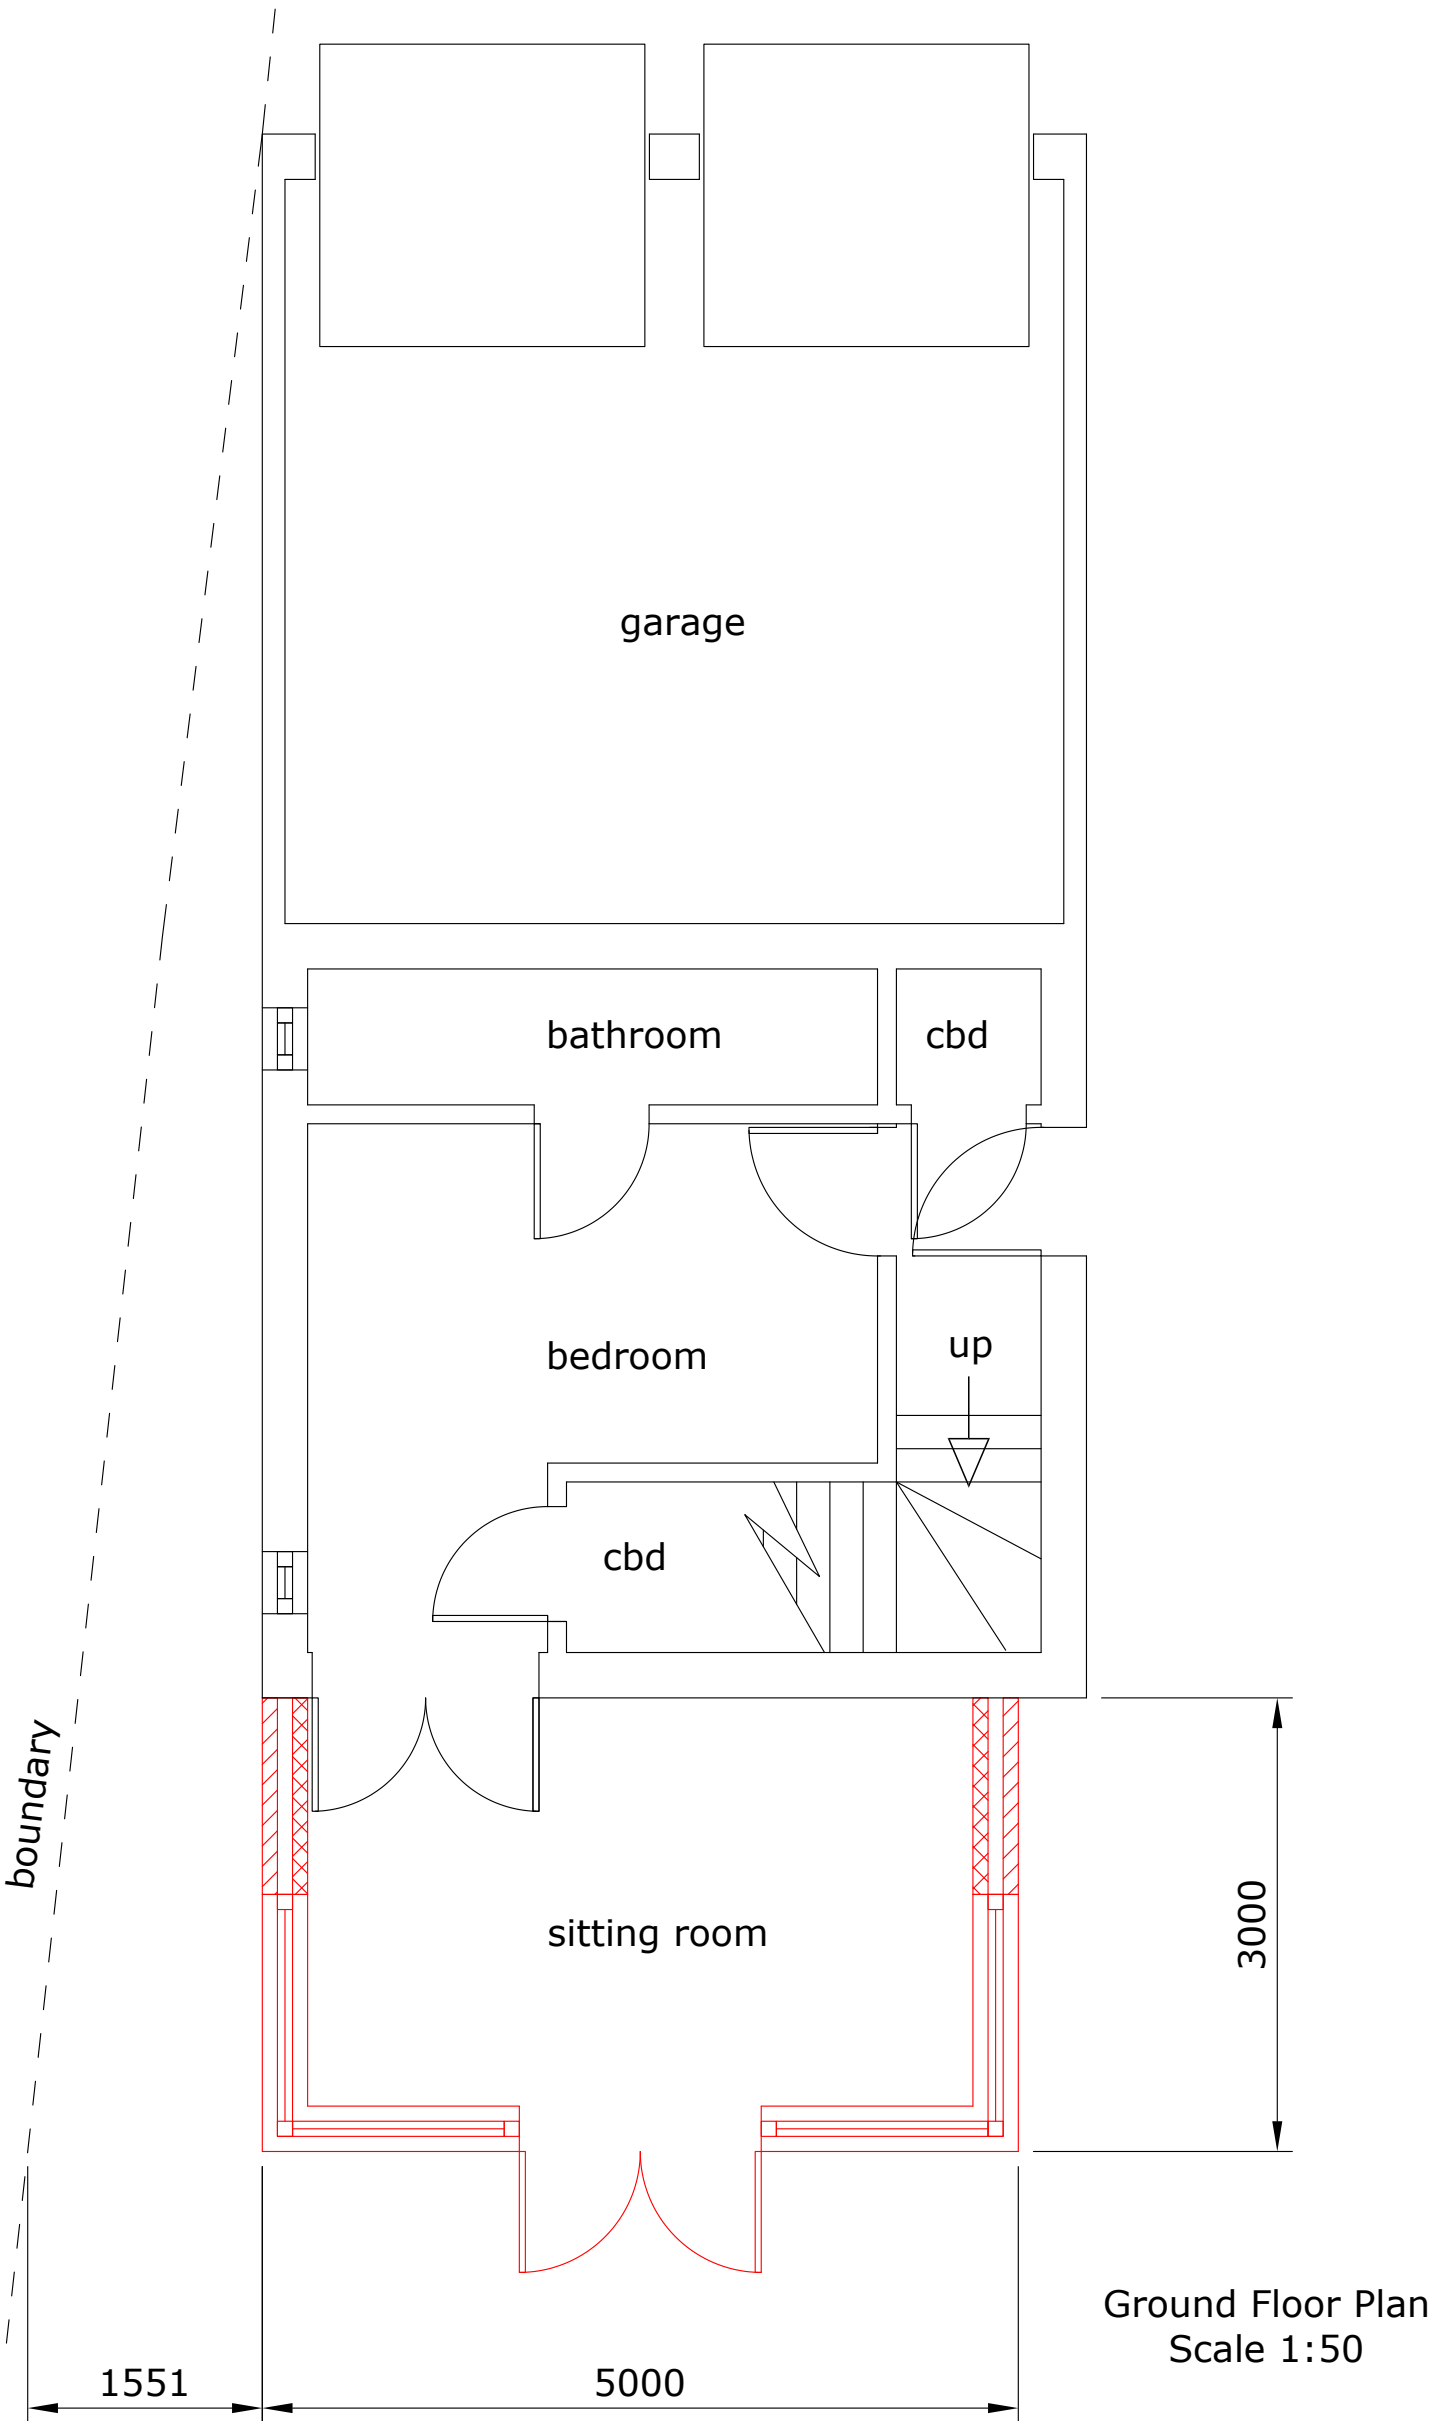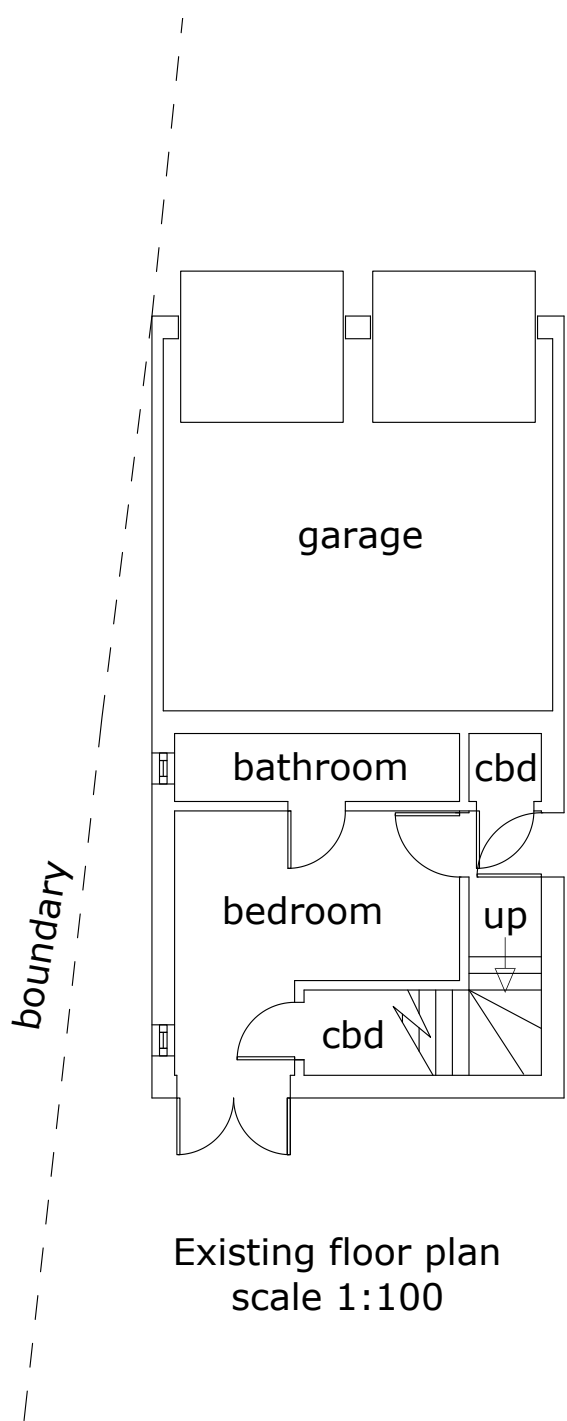

0 20 40 60 80 100  
Metres

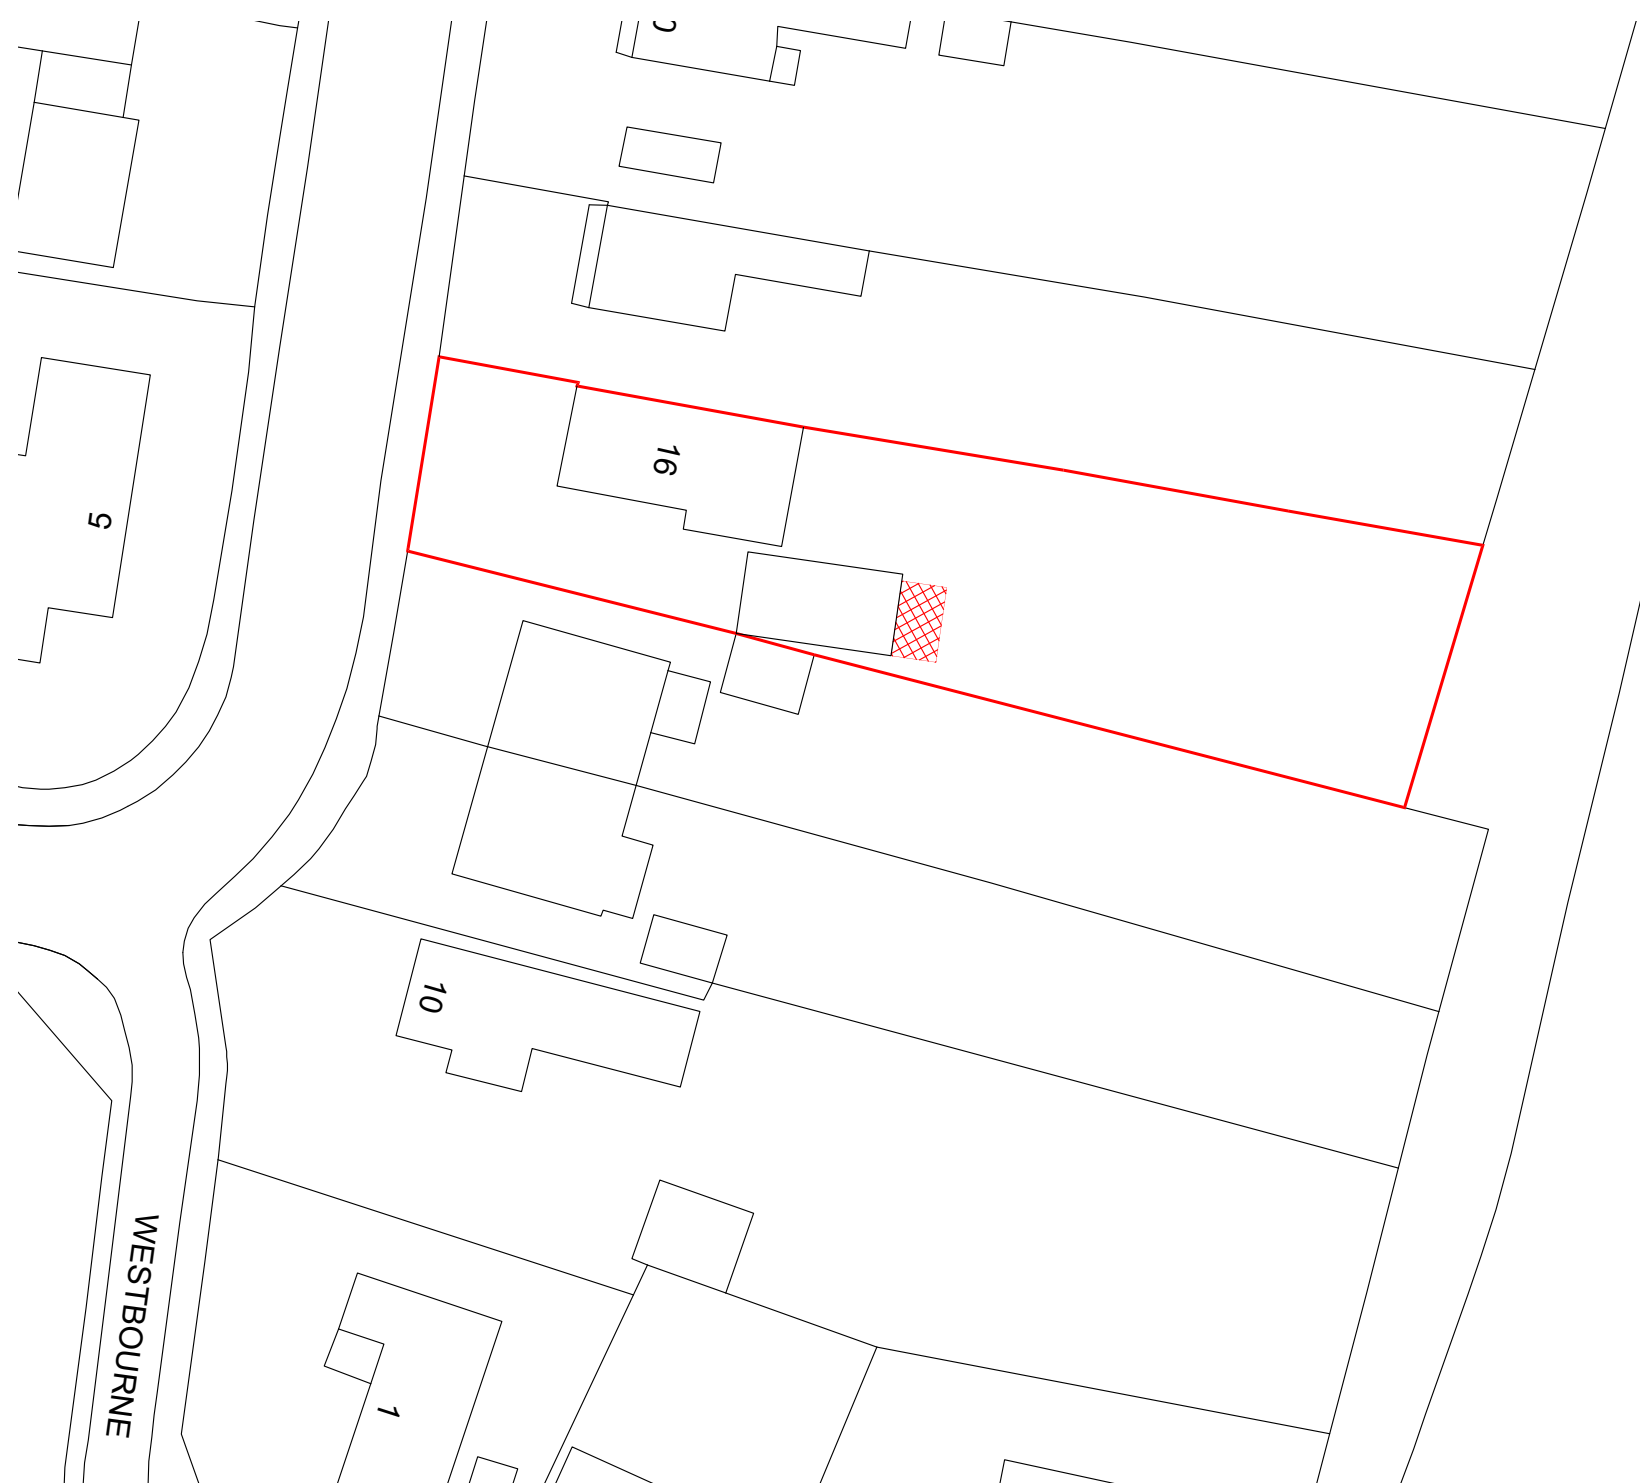

Note :-  
Dimensions of boundary to  
extension shown on  
1:50 ground floor plan

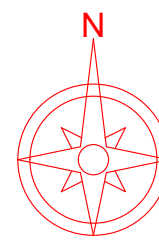

Site map  
Scale 1:500  
16 Westbourne Avenue  
Emsworth  
PO10 7QU

|       |   |     |     |
|-------|---|-----|-----|
| 1:50  | 0 | 1m  | 2m  |
| 1:100 | 0 | 2m  | 4m  |
| 1:200 | 0 | 4m  | 8m  |
| 1:500 | 0 | 10m | 20m |

Scales accurate at A1 paper size

Copied under Ordnance Survey  
Crown Copyright Licence  
account number 100043148

© Copyright Act 1988  
This drawing must not be copied  
without the express permission  
of the originator.  
Further copies may be obtained  
by telephone / fax on  
01252 325701

This drawing has been prepared  
for local authority approval only  
Do not scale except for planning  
and Building Regulations purposes

### Churchill Design

Planning and Design Services for  
New Construction, Alterations,  
Extensions and Landscapes

93 BRIGHTON ROAD  
ALDERSHOT, HANTS, GU12 4HN  
Tel / Fax (01252) 325701

churchilldesign@ntlworld.com  
www.churchilldesign.co.uk