


NOTES:


Dimensions to be checked on site before commencing work. Any discrepancies shall be reported to the architect immediately.

Do not scale from these drawings except for planning purposes. Use figured dimensions only.

Where applicable this drawing is to be read in conjunction with other consultants' drawings.

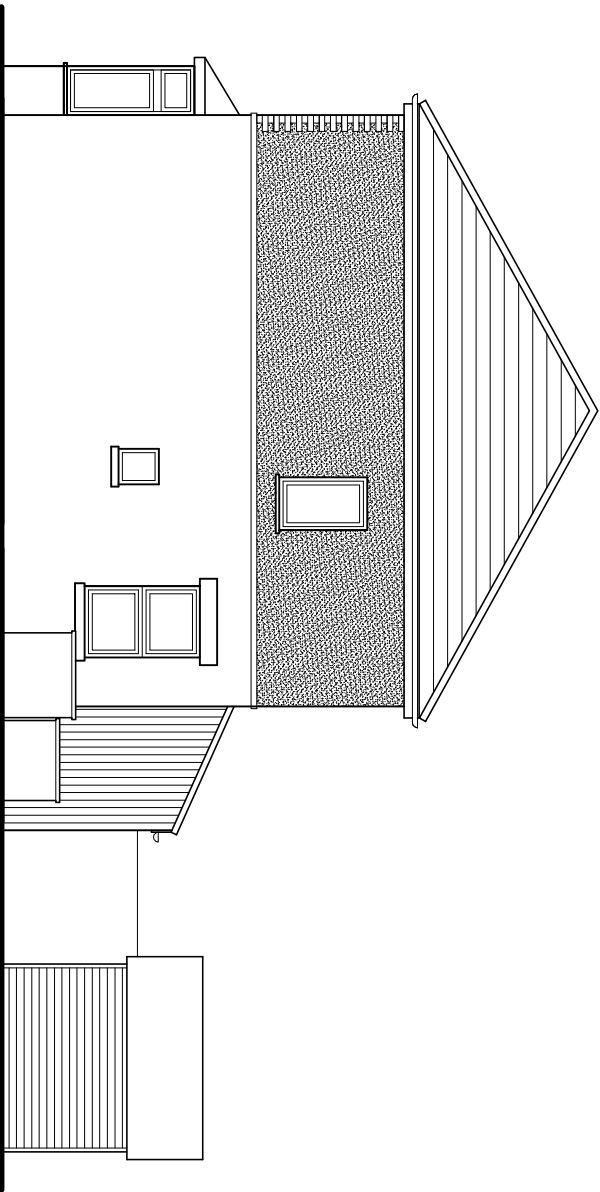


West (side) elevation

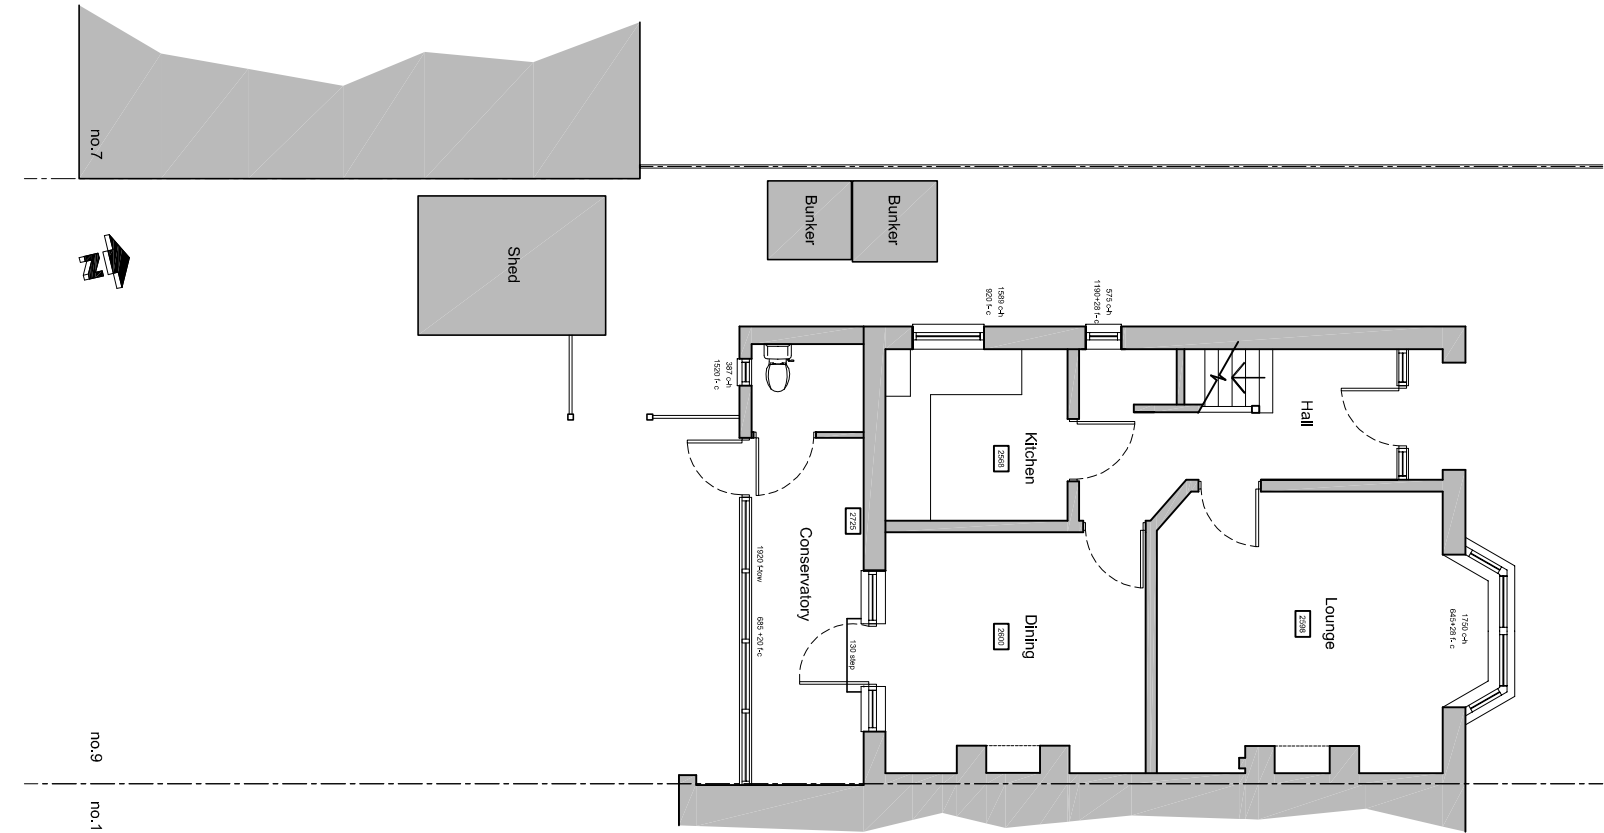


Existing ground floor plan

First floor unchanged in new proposal

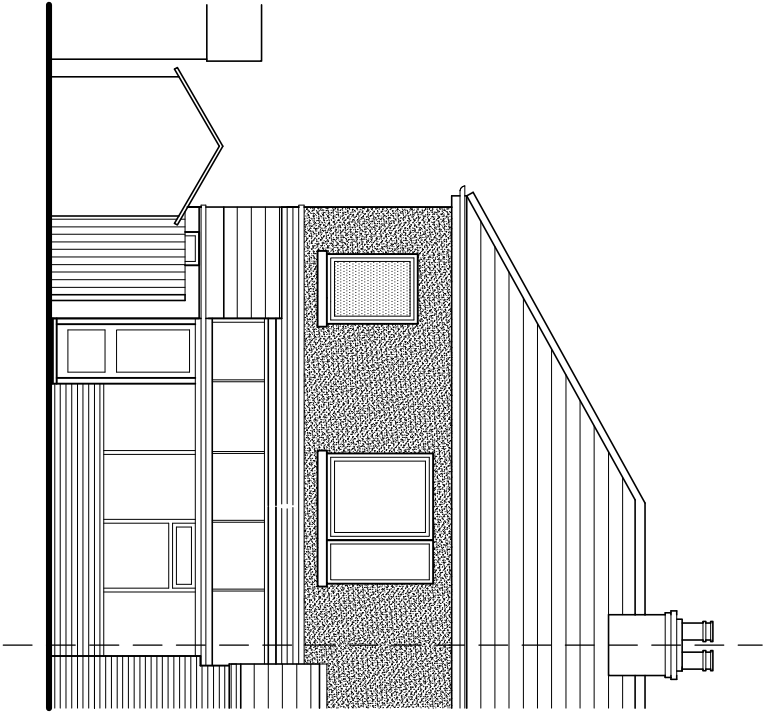

South (rear) elevation

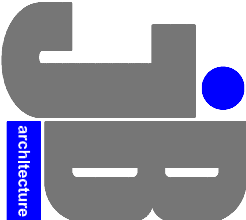

JIMMY BESSANT ARCHITECTURE
TEL: 01243 373620 M: 07769904282
E: jimmy@jb-architecture.co.uk
Web: www.jb-architecture.co.uk

For
MR & MRS SEERY
Project
**PROPOSED REAR EXTENSION
AT 9 FIFTH AVENUE
DENVILLES
PO9 2PL**

Title
EXISTING PLANS & ELEVATIONS

Date	Drawn	Scale	Checked
FEB 2018	JB	1:100 @ A3	-
Job Number	Drawing Number	Revision	
PL1526/18	402		