


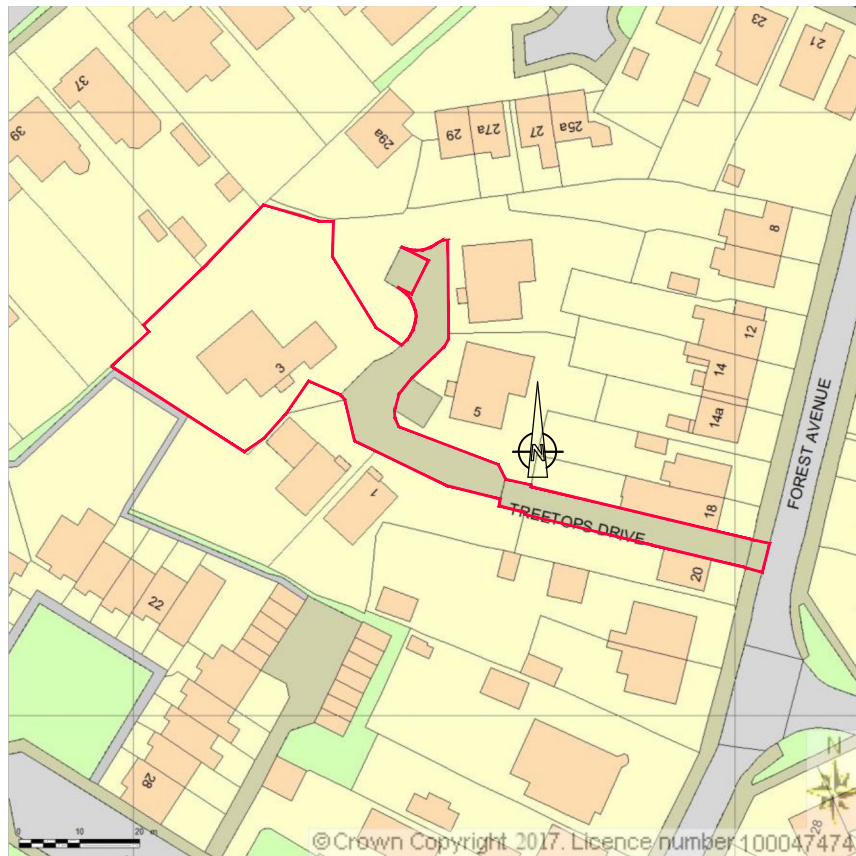


LOCATION PLAN @ 1:1250
licence No. 100047474

Application site shown in red

Scale 1:1250
0 50000 100000

Location of temporary fencing and protected area to be left for the duration of the build - for more information please refer to the Arboricultural Report prepared by Johnston Tree Consultancy

CEZ - Construction Exclusion Zone

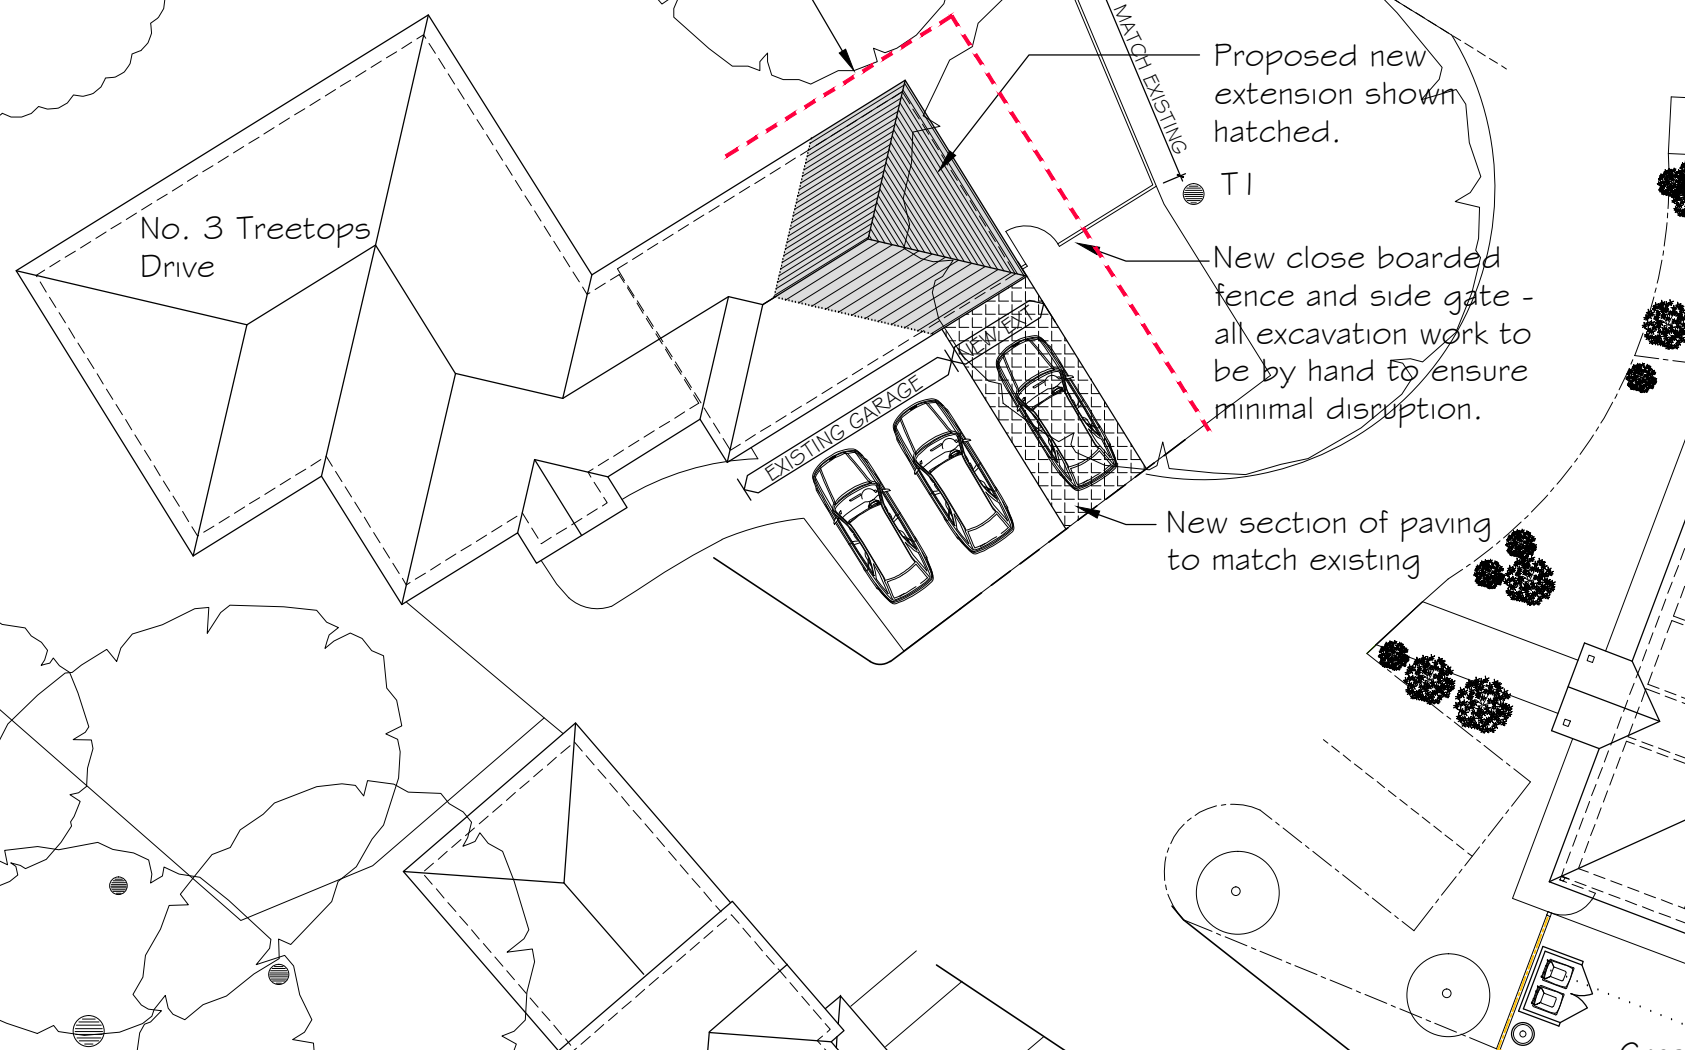

PROPOSED SITE PLAN @ 1:200

Scale 1:200
0 2m 4m 6m 8m 10m

NOTES:

ALL DIMENSIONS TO BE CHECKED ON SITE AND VERIFIED PRIOR TO COMMENCING WORKS/MANUFACTURE. ANY DISCREPANCIES TO BE REPORTED TO NOUVEAU ARCHITECTURE

THIS DRAWING IS PROTECTED BY COPYRIGHT. IT MAY NOT BE REPRODUCED IN ANY FORM OR BY ANY MEANS FOR ANY PURPOSE WITHOUT THE WRITTEN PERMISSION OF NOUVEAU ARCHITECTURE

ISSUED FOR PLANNING PURPOSES ONLY

Rev	Date	Description
B	10.08.17	Redline boundary revised
A	07.08.17	Shared access drive shown in blue.
Revisions		

CLIENT:

Mr Mount
3 Treetops Drive
Forest Avenue
Waterlooville
PO8 8JF

PROJECT:

Garage Extension
3 Treetops Drive
Forest Avenue
Waterlooville
PO8 8JF

DRAWING TITLE:

Proposed Site Plan & Location Plan

PLANNING APPLICATION

NOUVEAU ARCHITECTURE

9 Bere Lane
Knowle Village
Hampshire
PO17 5GL
Tel: 01329 833396
Email: info@nouveau-architecture.co.uk
Web: www.nouveau-architecture.co.uk



SCALE:	As shown @ A3
DATE:	June 2017
DRAWN:	ASW
CHECKED BY:	CW
DRAWING NO:	

N264	PL01	B
------	------	---